


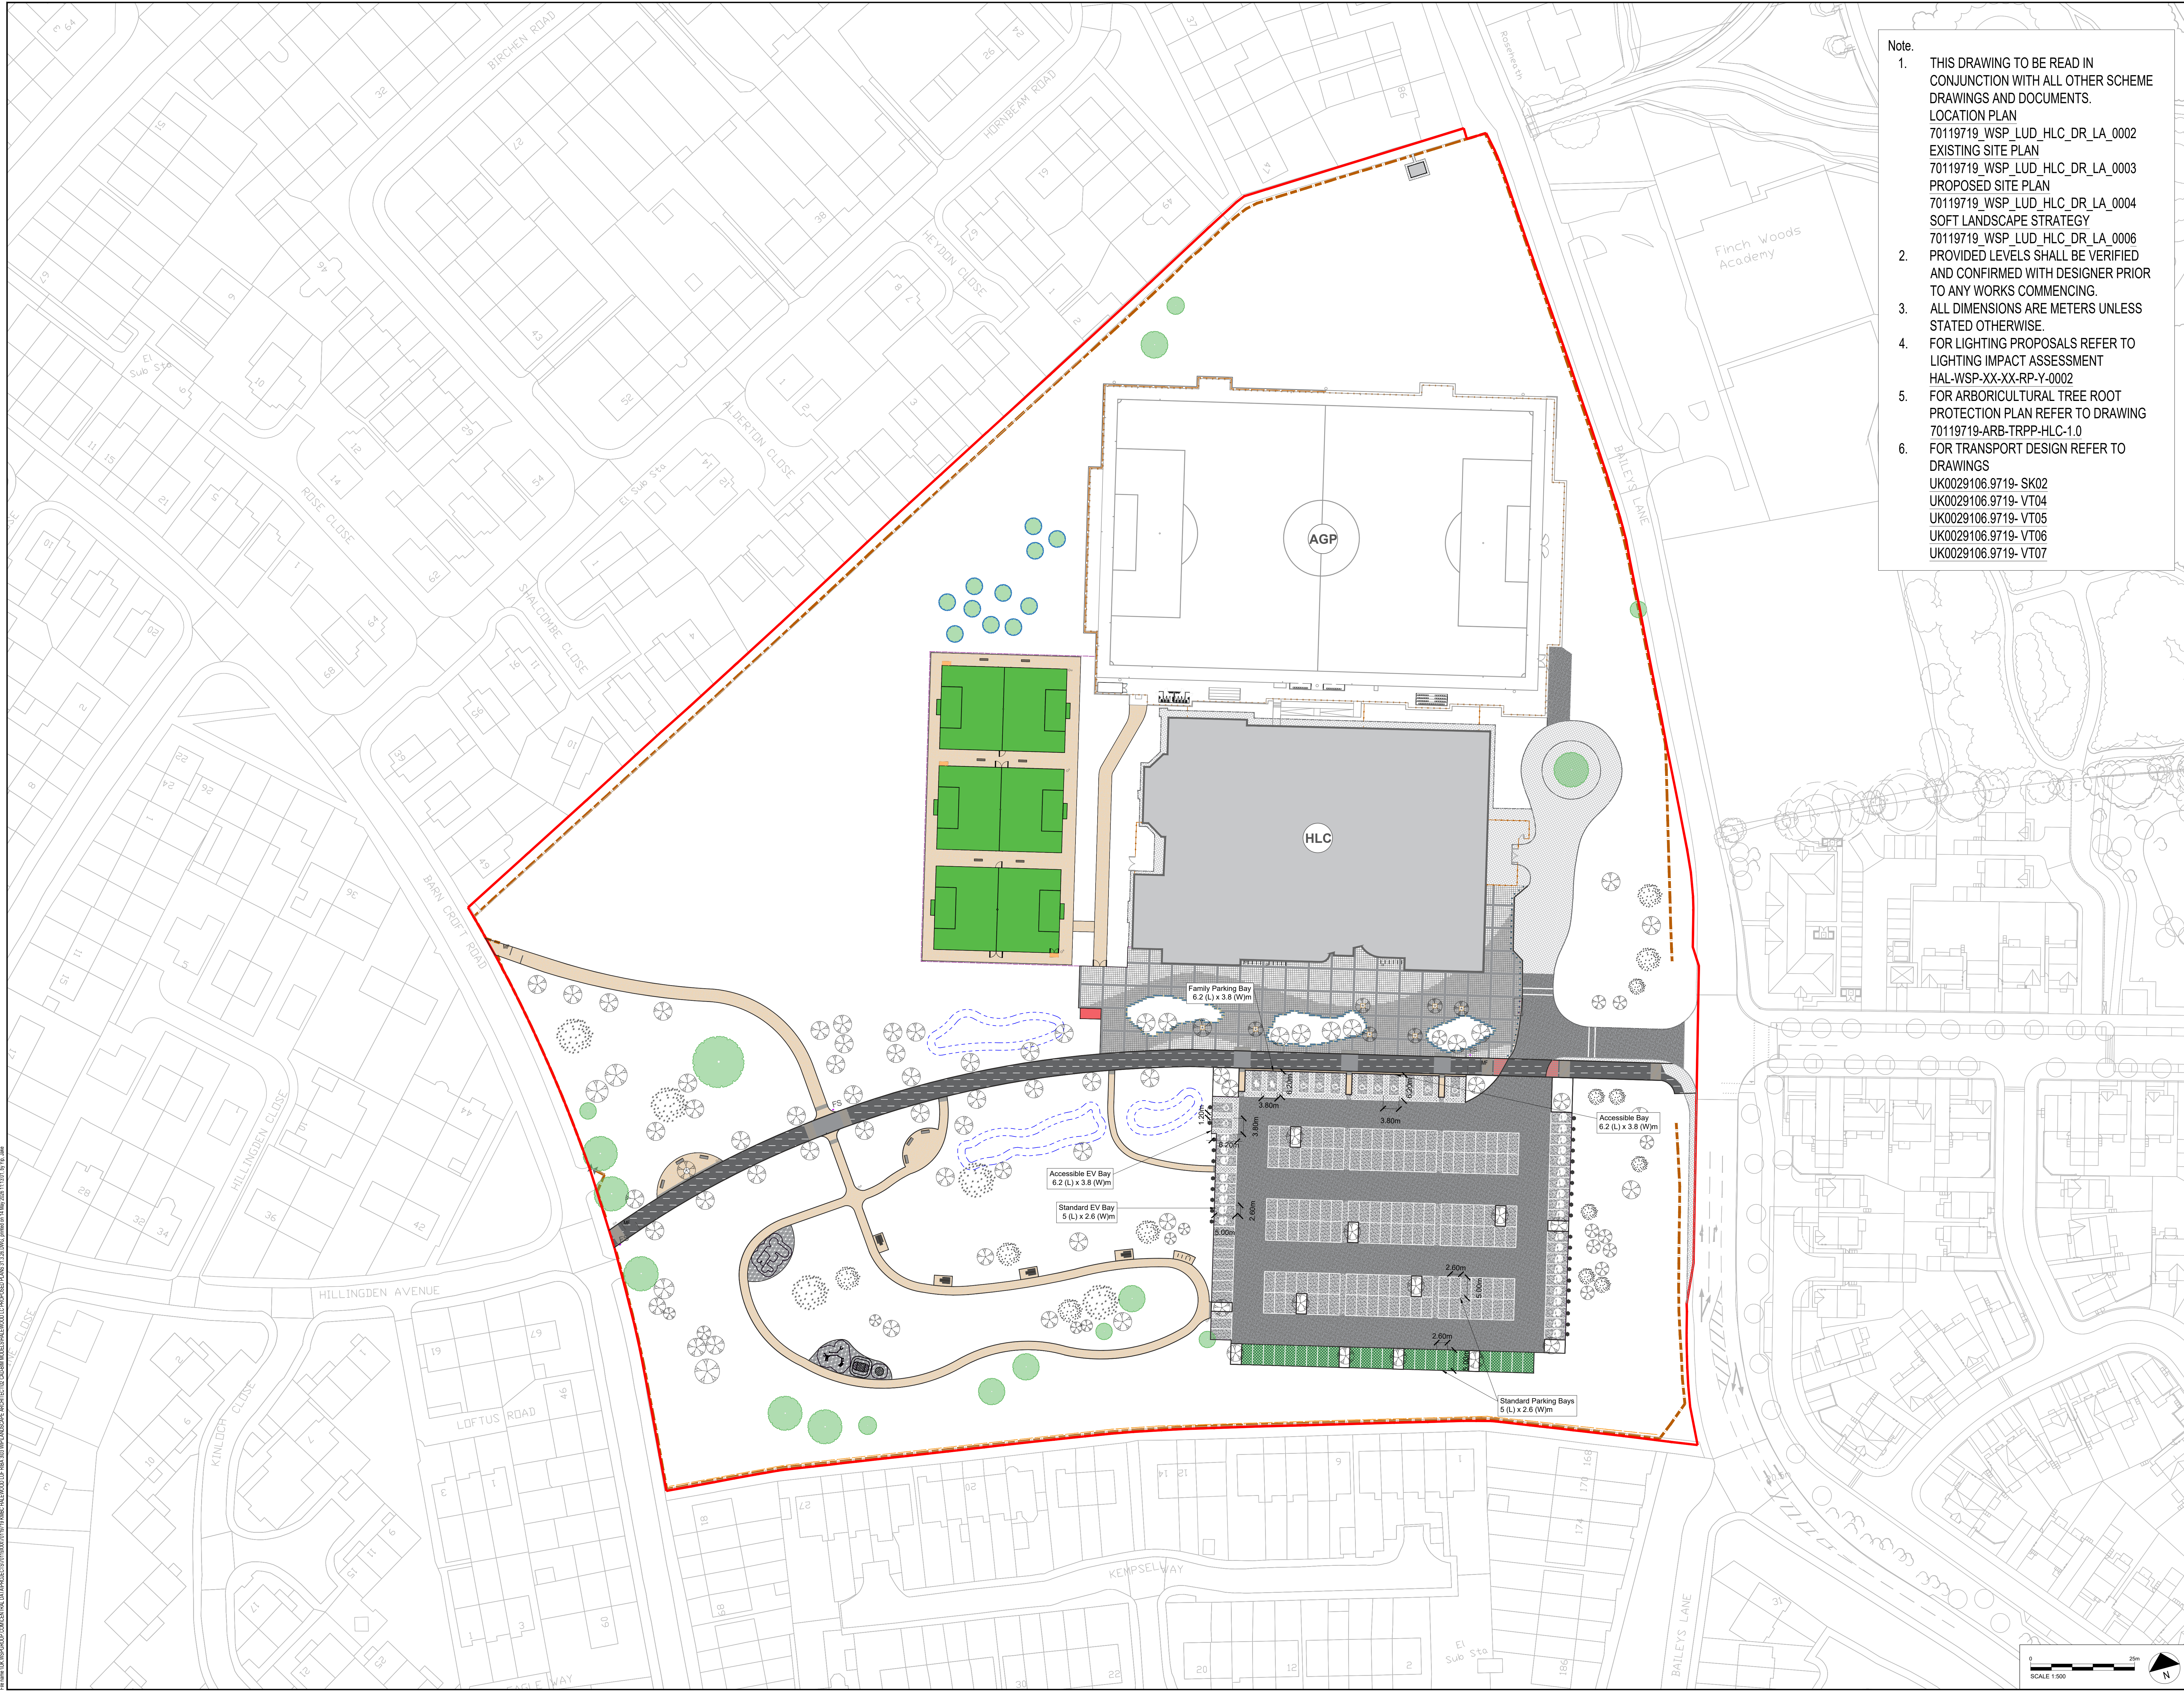

Note.

- THIS DRAWING TO BE READ IN CONJUNCTION WITH ALL OTHER SCHEME DRAWINGS AND DOCUMENTS.
LOCATION PLAN
70119719_WSP_LUD_HLC_DR_LA_0002
EXISTING SITE PLAN
70119719_WSP_LUD_HLC_DR_LA_0003
PROPOSED SITE PLAN
70119719_WSP_LUD_HLC_DR_LA_0004
SOFT LANDSCAPE STRATEGY
70119719_WSP_LUD_HLC_DR_LA_0006
PROVIDED LEVELS SHALL BE VERIFIED AND CONFIRMED WITH DESIGNER PRIOR TO ANY WORKS COMMENCING.
ALL DIMENSIONS ARE METERS UNLESS STATED OTHERWISE.
- FOR LIGHTING PROPOSALS REFER TO LIGHTING IMPACT ASSESSMENT
HAL-WSP-XX-XX-RP-Y-0002
- FOR ARBORICULTURAL TREE ROOT PROTECTION PLAN REFER TO DRAWING
70119719-ARB-TRPP-HLC-1.0
- FOR TRANSPORT DESIGN REFER TO DRAWINGS
UK0029106.9719- SK02
UK0029106.9719- VT04
UK0029106.9719- VT05
UK0029106.9719- VT06
UK0029106.9719- VT07

DO NOT SCALE

LEGEND :

EXISTING RETAINED :

Application Site Boundary

Halewood Leisure Centre Building, retained

Artificial Grass Pitch, retained

Gas Governor Station, retained

Trees, retained

Trees to be relocated

Surfacing to be Retained

Kerbs to be Retained

Boundary Fencing, retained

4.5m Height Sports Fencing, retained

2.5m height Acoustic Fencing to be retained

Gates, retained

PROPOSED SOFT LANDSCAPE:

Trees - For more information refer to Soft Landscape Strategy Plan

SuDs Feature - Pond

PROPOSED PAVING & SURFACING:

RS1 - Shared Use Route - Bitumen Macadam

RS2 - Car Parking Bays - Bitumen Macadam

RS3 - Footways - Bitumen Macadam

RS4 - Roads - Bitumen Macadam

Concrete Block Paving 1 - Newgrange, Silver Granite 450x450mm, Hardscape or similar and approved.

Concrete Block Paving 2 - Newgrange, Autumn Brown 450x450mm, Hardscape or similar and approved.

Self Paving Mix 1 - 1 inch, Natural (90%) & Charcoal (10%) 220x50mm, Hardscape or similar and approved.

Tactile Cordway Hazard Paving To Highways Engineer's design

Grasscrete Paving to Overflow Parking Bays

Tactile Blister Paving To Highways Engineer's design

Active Travel Tactile Paving To Highways Engineer's design

Bonded Rubber Mulch Safety Surfacing

Synthetic Sports Turf System Stitches or similar and approved.

Kerb Edging

Natural Stone Upland Kerb To feature planting area

Natural Stone Flush Kerb To feature planting area

PROPOSED BOUNDARY TREATMENTS:

BF1 3.5m High Acoustic Fencing PolySound Block, Gramm Barriers or similar and approved.BF2 1.8m High Acoustic Fencing PolySound Block, Gramm Barriers or similar and approved.BF3 3m High Mesh Sports FencingDouble leaf gate to match adjacent fencingSingle leaf gate to match adjacent fencing

PROPOSED STREET FURNITURE & PLAY EQUIPMENT:

Finger-post Signage Shown indicativelyPicnic TableBenchesCS1 Cycle Stands NBS 220 210CS2 - Cycle Shelter NBS B91 340Beispoke Model Filter To active travel routeLitter Bin Shown indicativelyStatic BollardRemovable BollardTree Grills To trees in hard landscapeEV Charging Points Final design to be confirmed with KMBC

P0114/05/25ZYFirst IssueMF RW

REVDATEBYDESCRIPTIONCHKAPP

DRAWING STATUS

S2 - FOR INFORMATION

1st Floor Station House, Exchange Station, Tineham Street, Liverpool, L2 2QP, UK
T+44 (0) 151 600 5500
wsp.com

CLIENT: KMBC

ARCHITECT: WSP

PROJECT: Halewood LUF

FILE: Halewood Leisure Centre Car Park Layout Plan

SCALE AS 1:500

CHECKED MF

APPROVED RW

PROJECT NO: 70119719

DESIGNED JYMF

DRAWN JY

DATE May 26

DRAWING NO: 70119719_WSP_LUD_HLC_DR_LA_0007

REV P01

© WSP UK Ltd

This drawing may contain Ordnance Survey data © Crown copyright and database right 2020.