





**UK
Planning
Maps**

9 Langdale Close, Kirkby, Liverpool, L32 8XB

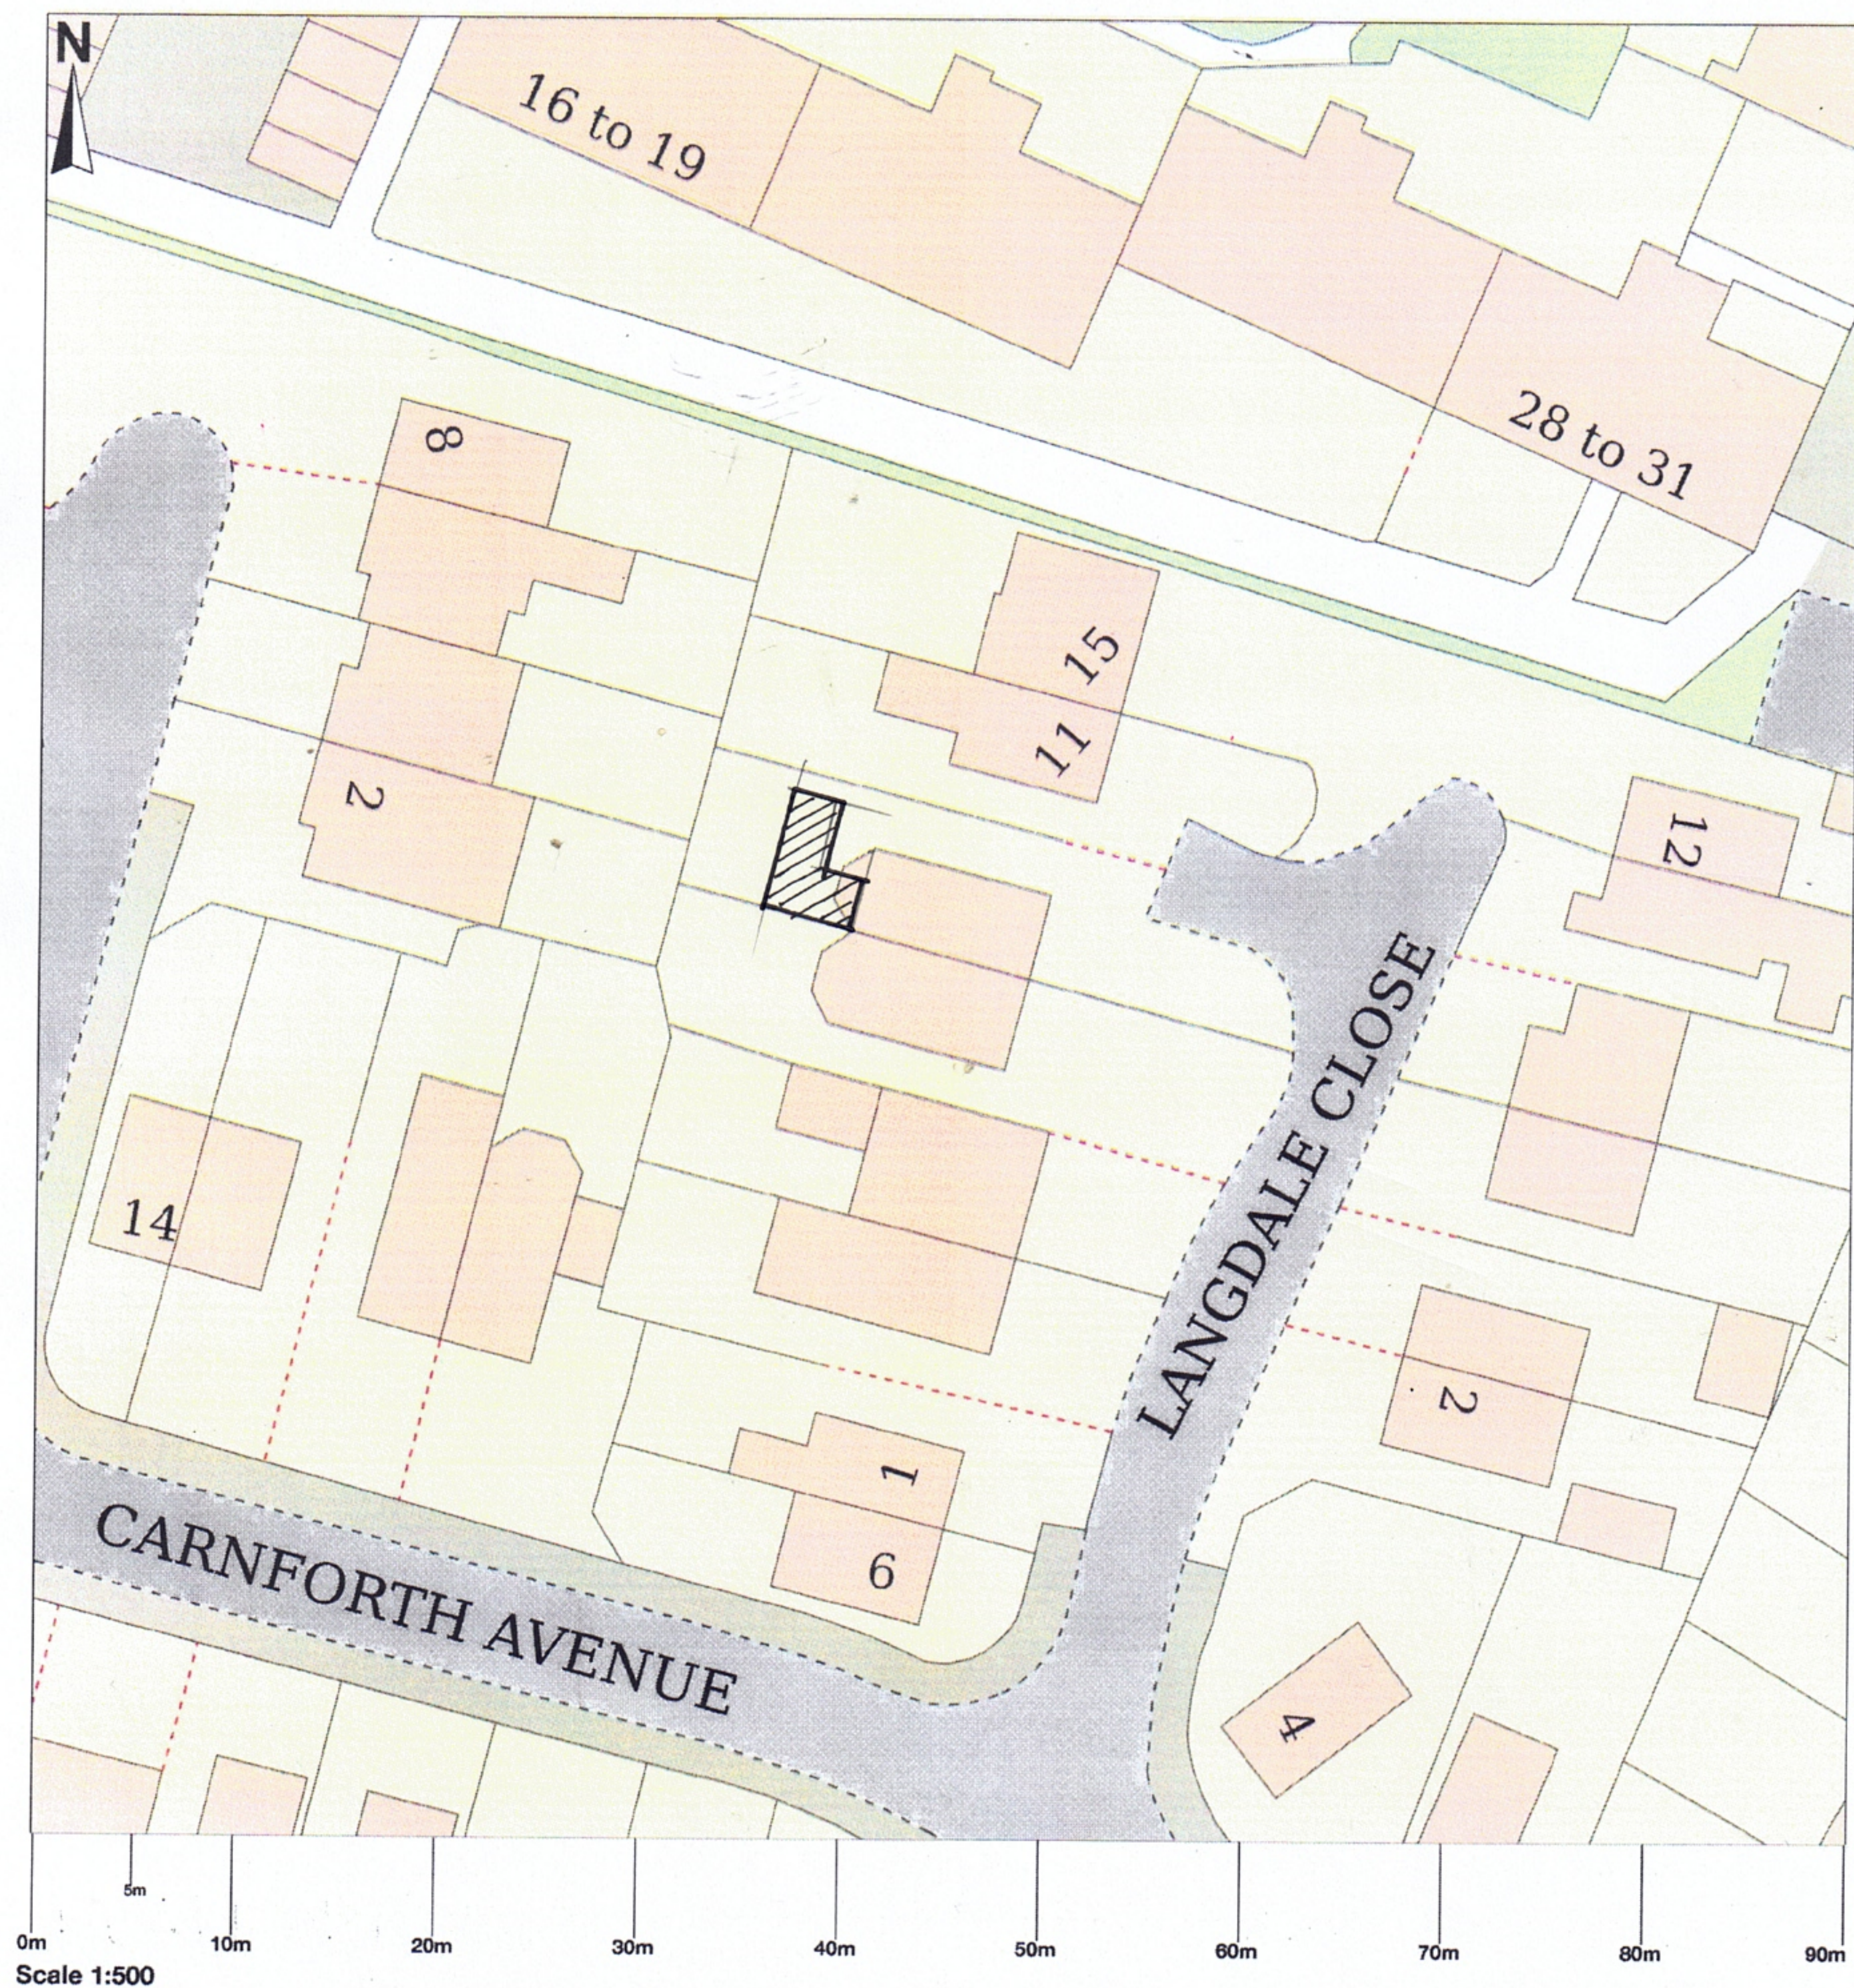

© Crown copyright and database rights 2023 OS 100054135. Map area bounded by: 341641,398352 341731,398442. Produced on 22 March 2023 from the OS National Geographic Database. Supplied by UKPlanningMaps.com. Unique plan reference: b90c/uk/925449/1248774

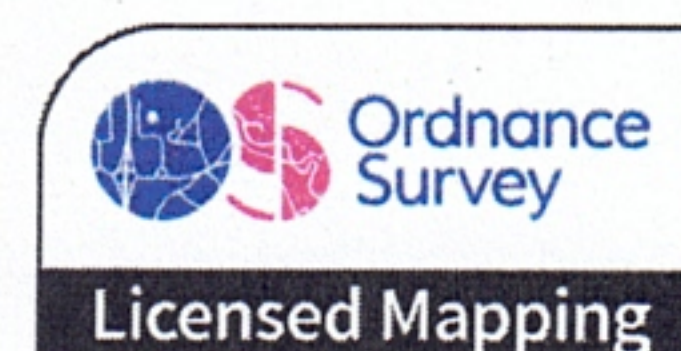

SITE PLAN

Dwg No 1976/02