




Proposed Site Plan
1:200 @ A4

- Key:**
- Application Site Boundary: —
 - Concrete Pavement:
 - Grass:
 - Boundary Fence:
 - Proposed Timber Dewcking:

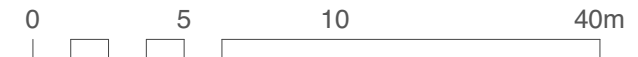

1:200

Revsion	Date	Description
---------	------	-------------

REVISION NOTES

ISSUED FOR:

FEASIBILITY

Client: Shu Zhen Mei
Drawing Number: **P372_105**
Drawing Title: **Proposed Site Plan**
Date: 20/04/2023
Scale: 1:200 @ A4



T 07967769660
E lee@lj-architects.co.uk
W www.lj-architects.co.uk

P372_ 5 Kingham Mews