




Mineshaft Site Plan
Scale 1:250

- Dimensions are in millimeters, unless stated otherwise.
- Scaling of this drawing is not recommended.
- It is the recipient's responsibility to print this document to the correct scale.
- All relevant drawings and specifications should be read in conjunction with this drawing.

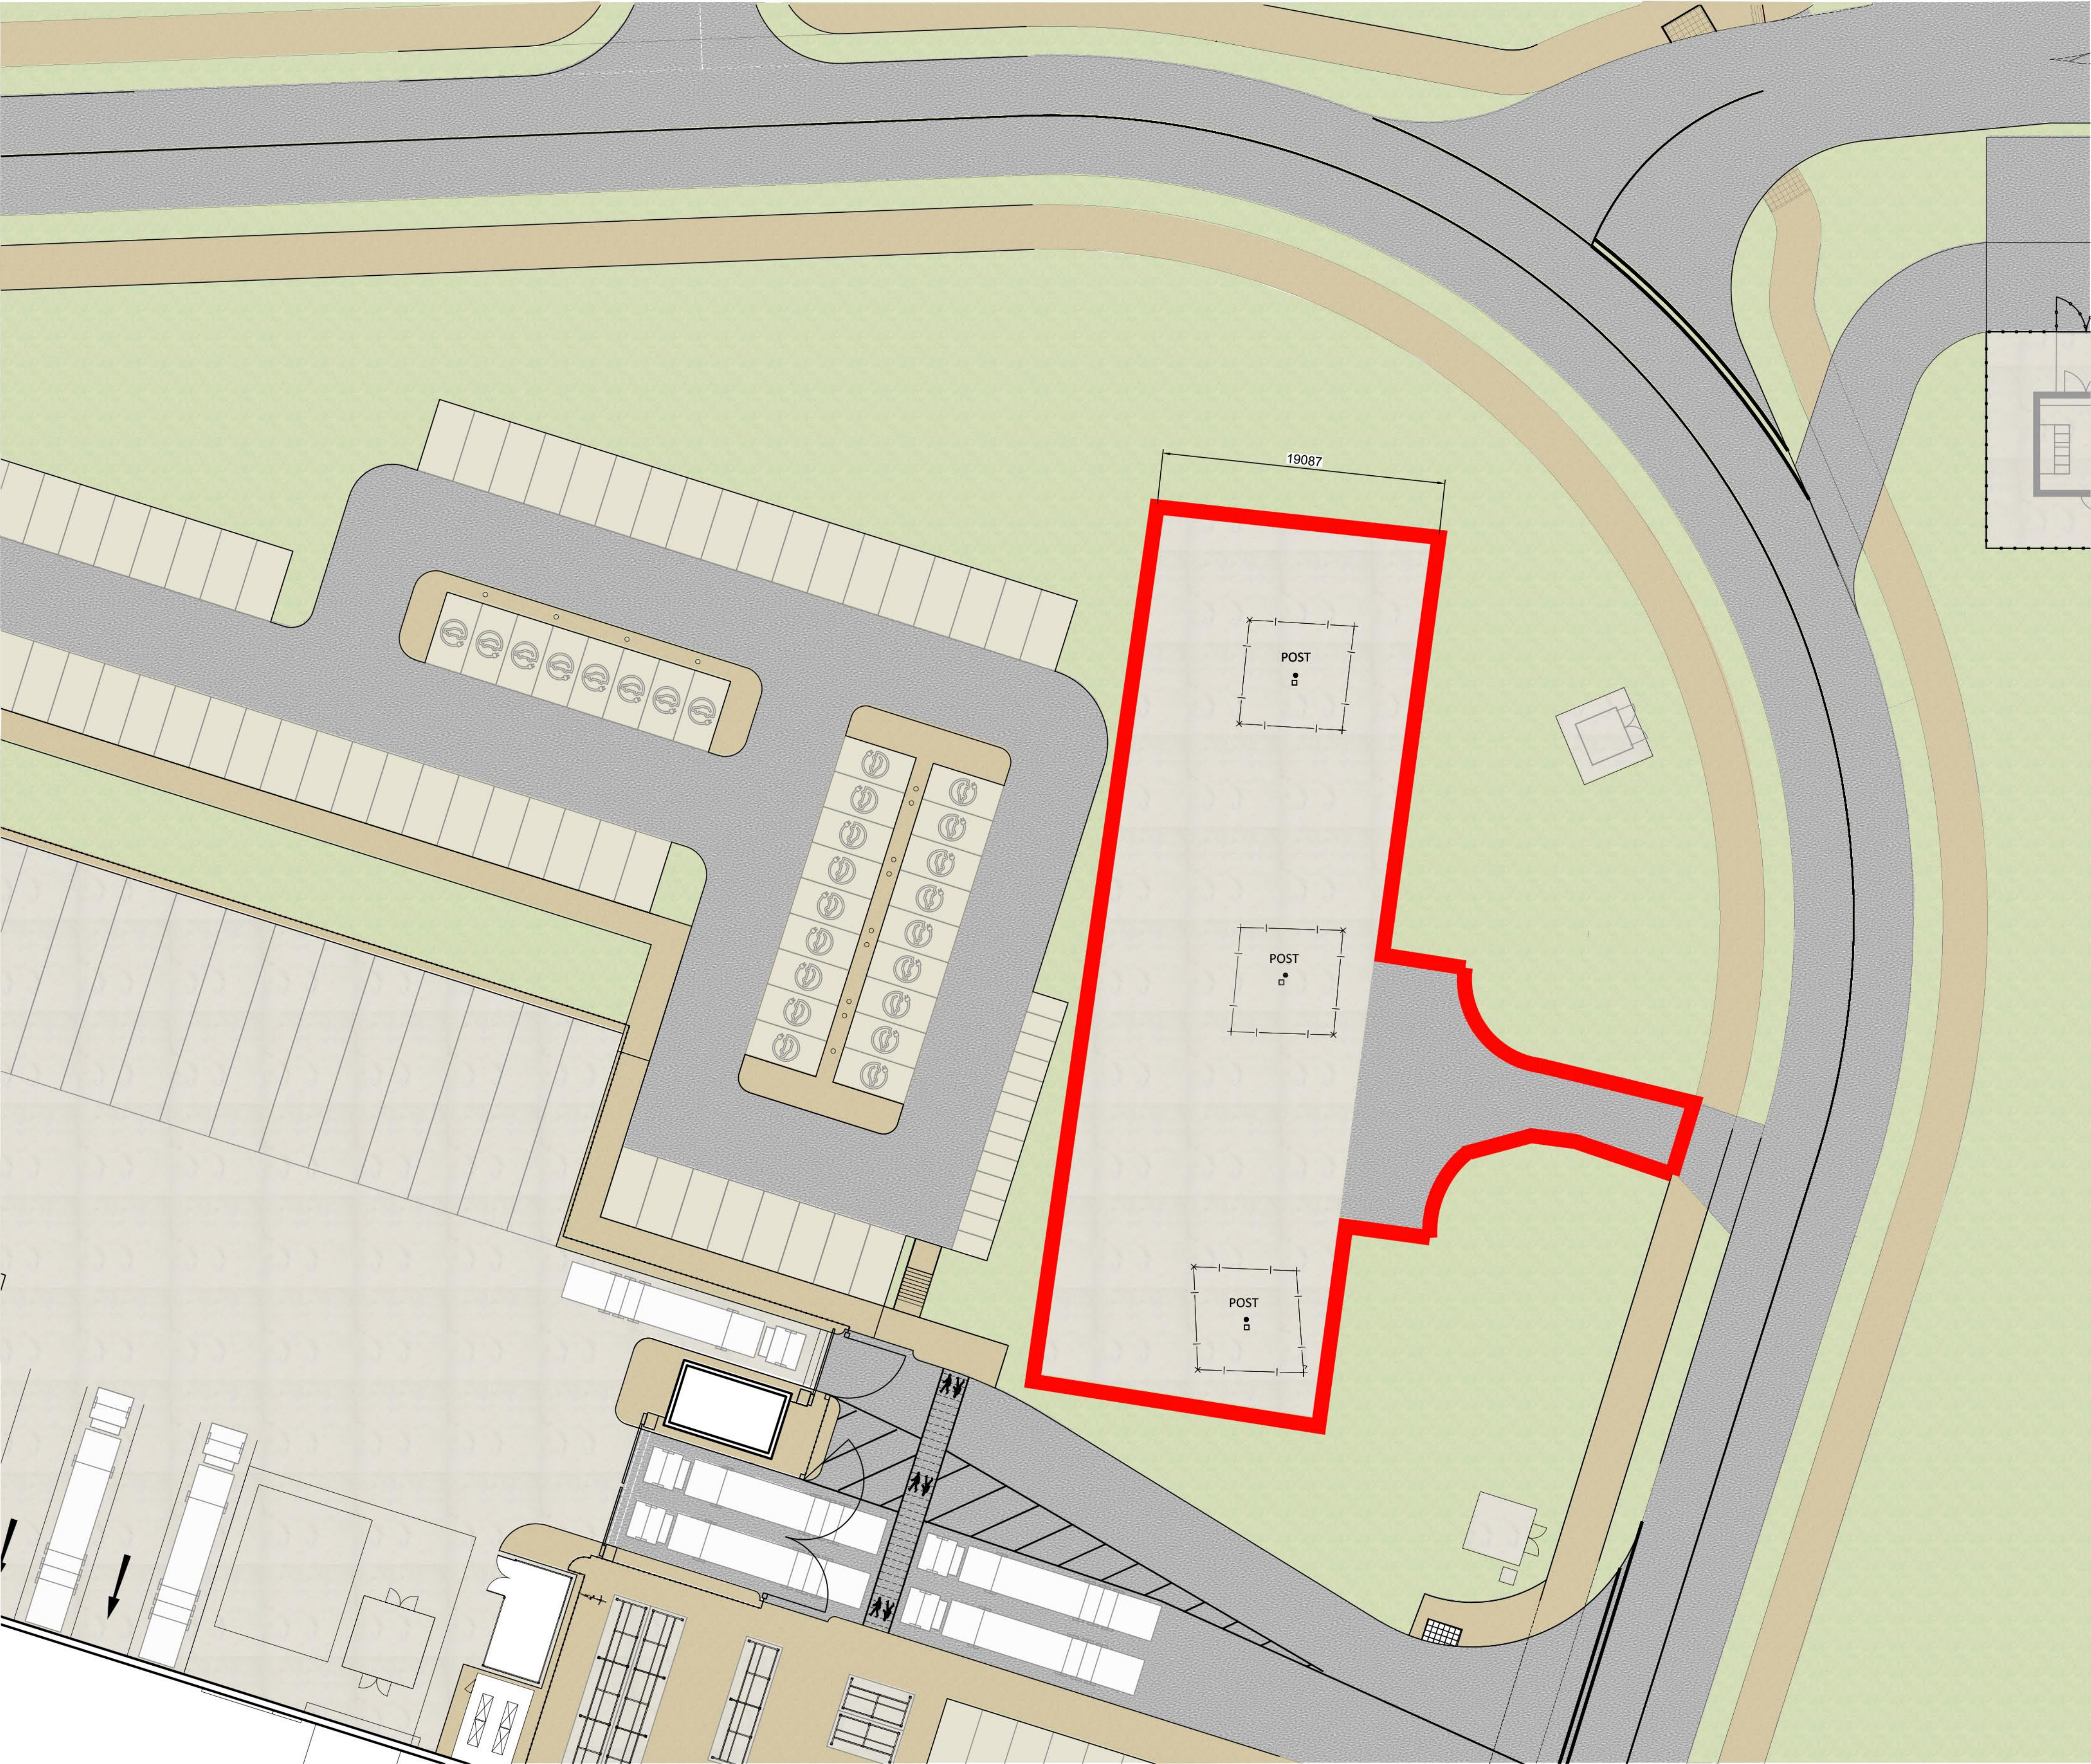

Masterplan Boundary
Application Boundary

5m SCALE 1:250

PLANNING
THIS DRAWING IS FOR PLANNING CONSIDERATION ONLY
AND SHOULD NOT BE USED FOR ANY OTHER PURPOSE

rev	amendments	by	ckd	date
Symmetry Park, Merseyside				
Mineshaft Site Plan				
TRITAX SYMMETRY A TRITAX BIG BOX COMPANY				
umc architects 3rd Floor, Manchester Club, 81 King Street, Manchester, M2 4AH t: +44 (0)161 413 0590 e: info@umcarchitects.com				
Drawing Status:		Planning		
Drawn / Checked:		PM / DEB		
Date:		14/07/2023		
Scale:		1:250 A1		
Drawing no:		Revision:		
18128 P2002		B		