


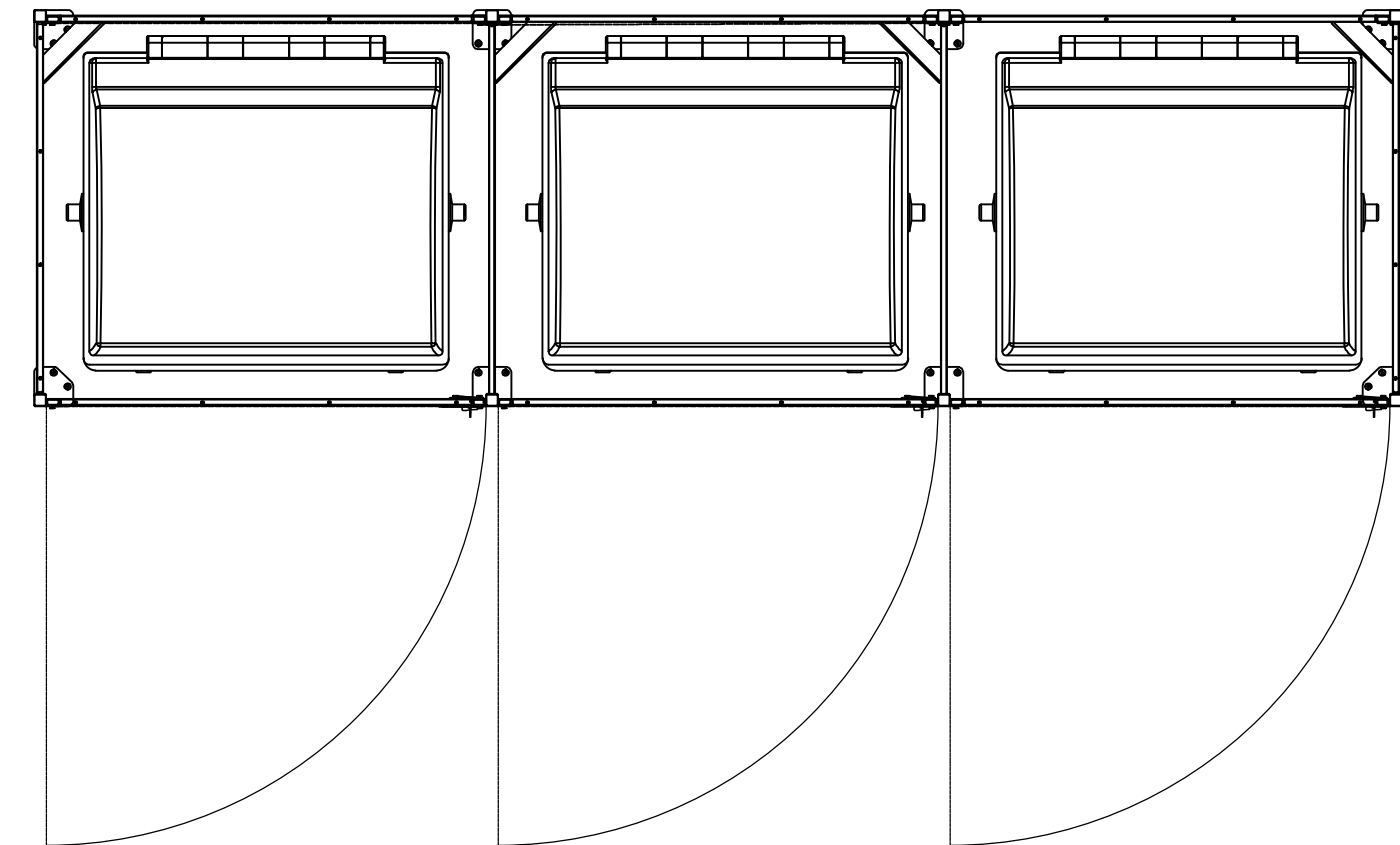


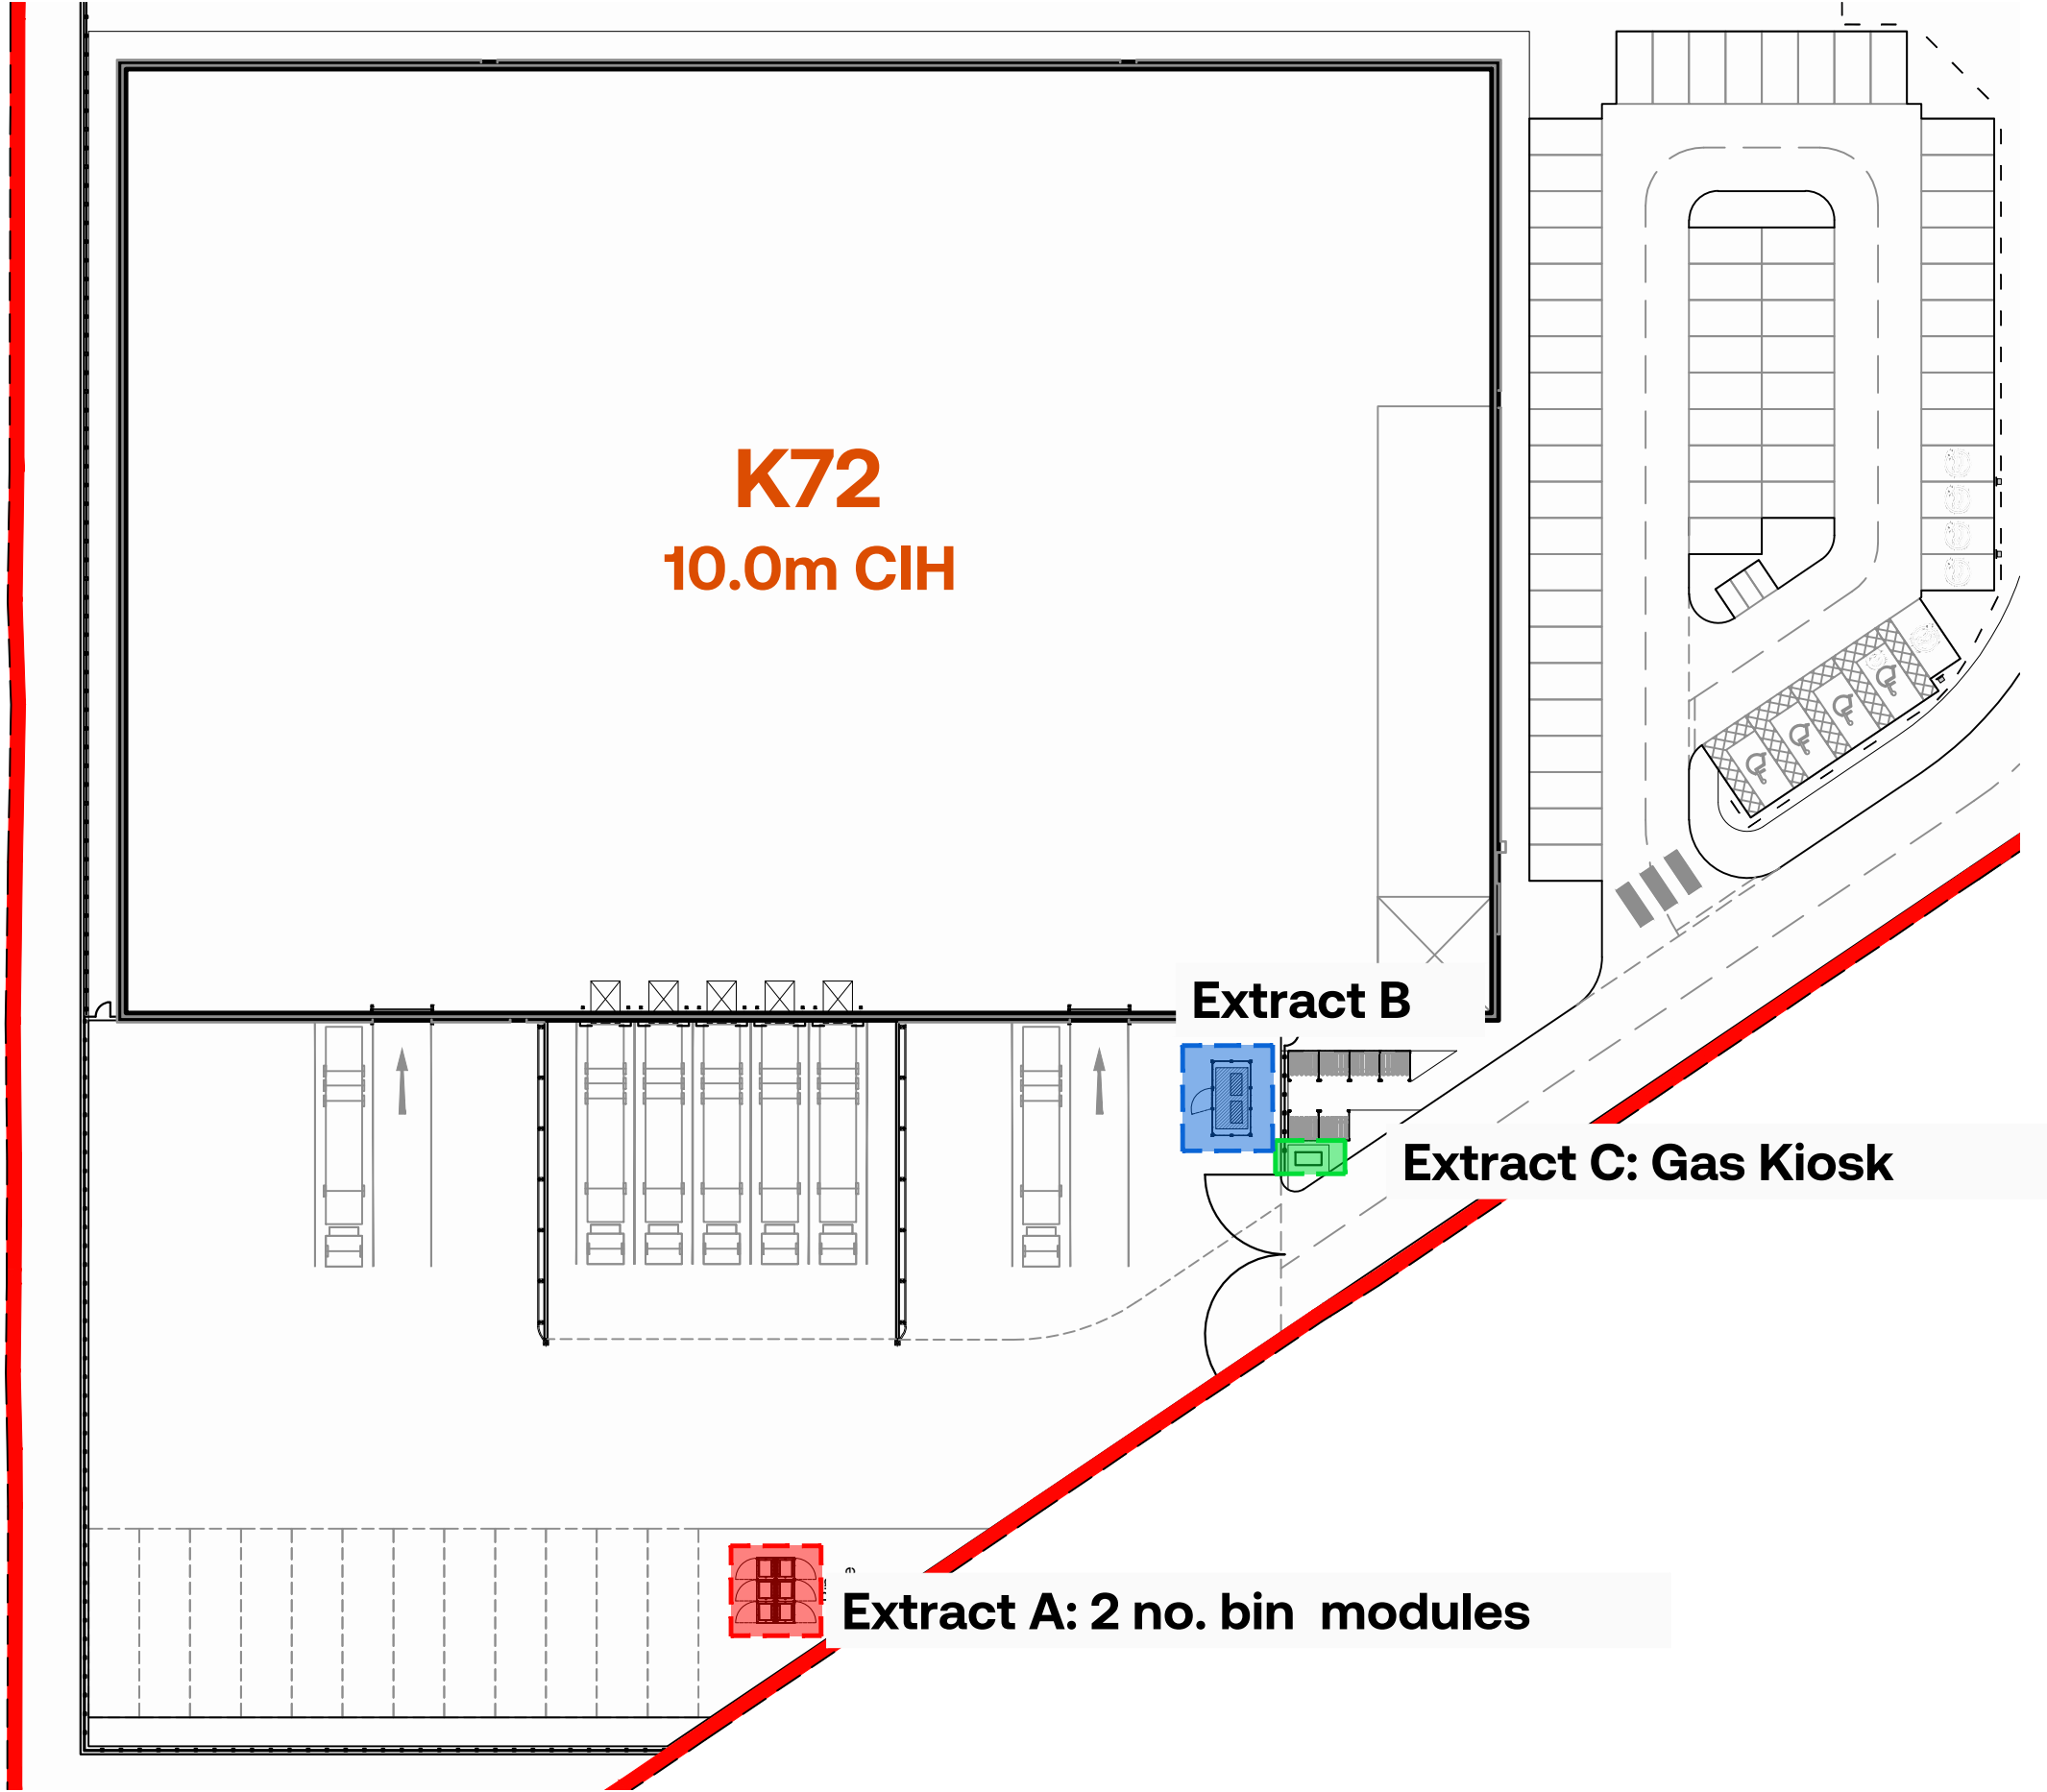


Bin Store Module Plan Detail
Scale 1:25

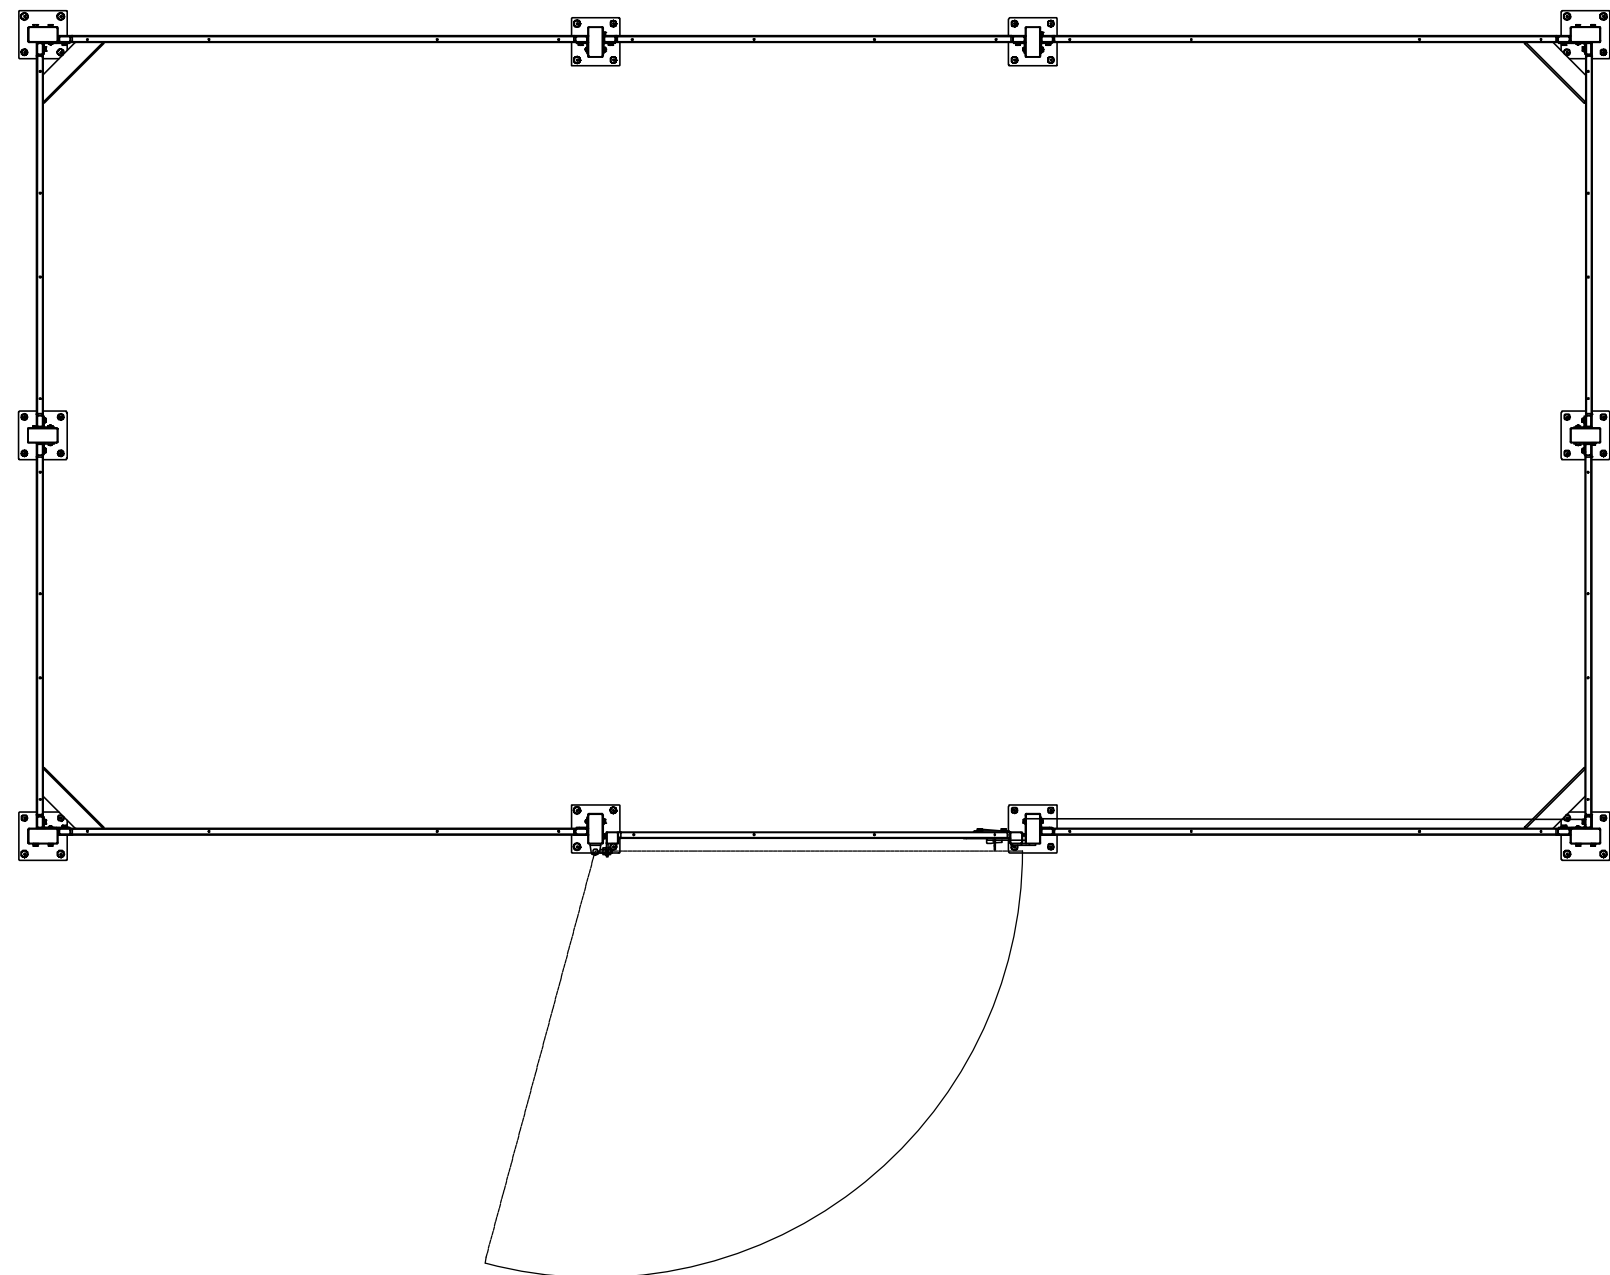

Plant Screen Module Plan Detail
Scale 1:25

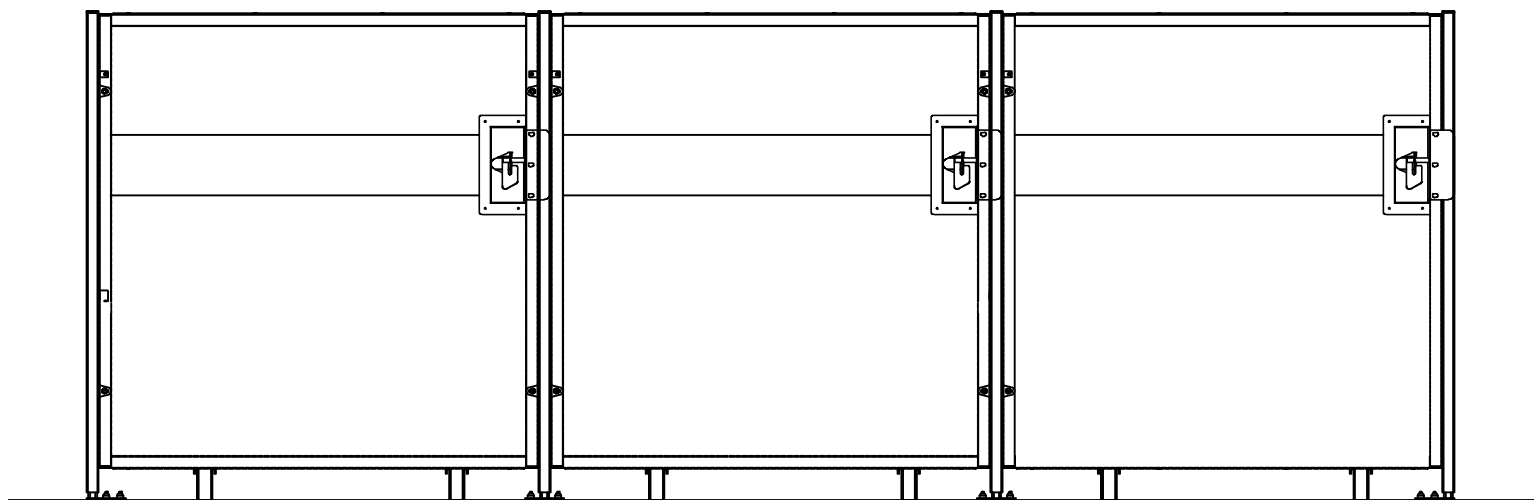


Bin Store Module Front Elevation Detail
Scale 1:25

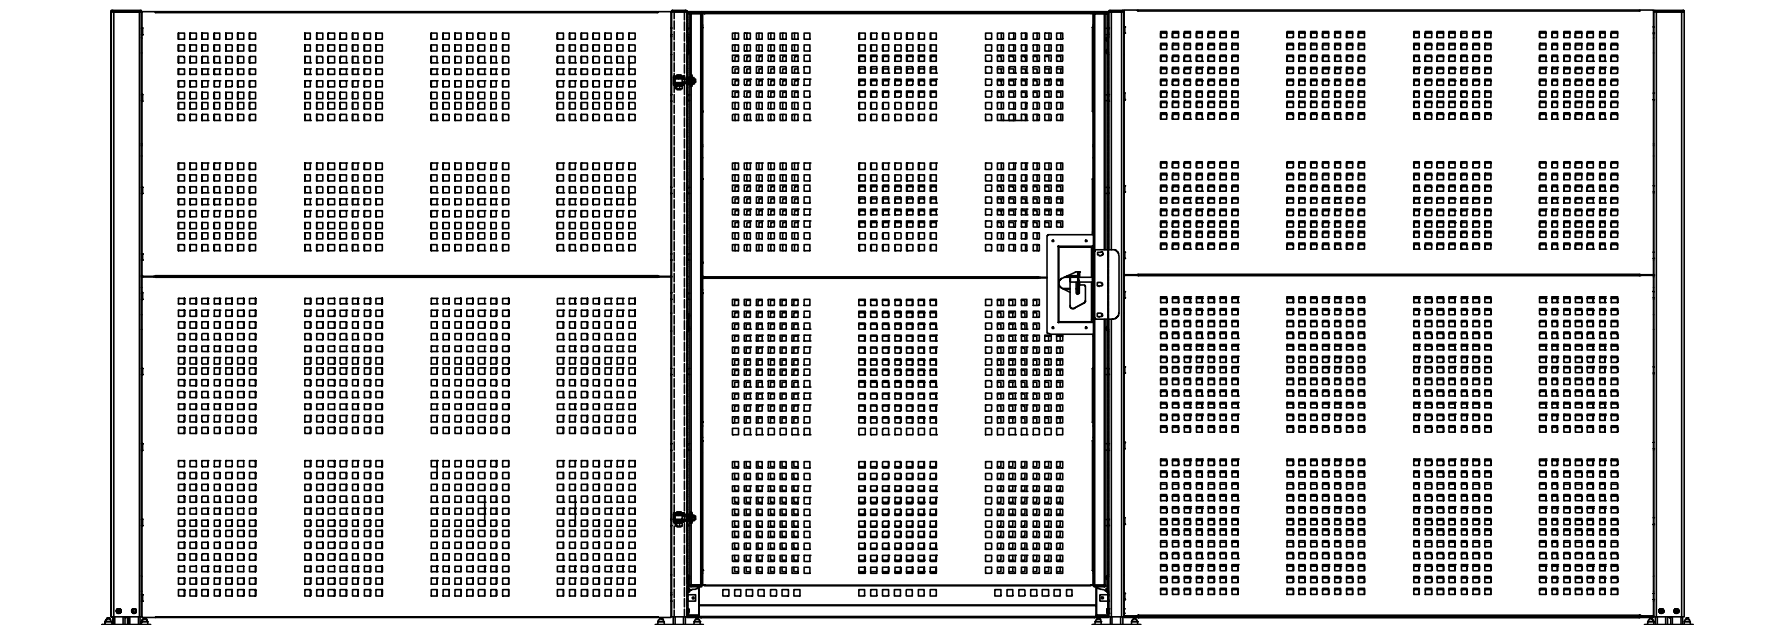

Plant Screen Module Front Elevation Detail
Scale 1:25



Extract A: MetroSTOR PBME 3 Bin Compound
Size: 1310mm (D) x 4502mm (W) x 1616mm (H)
(Dimensions subject to confirmation by MetroSTOR)
(for run of 3no. 660L-1280L Bin)
Frame: Galvanised Steel
Cladding: Pre-Coated Steel SSAB Greencoat Pural BT Finish
Colour: Firenze Anthracite Grey

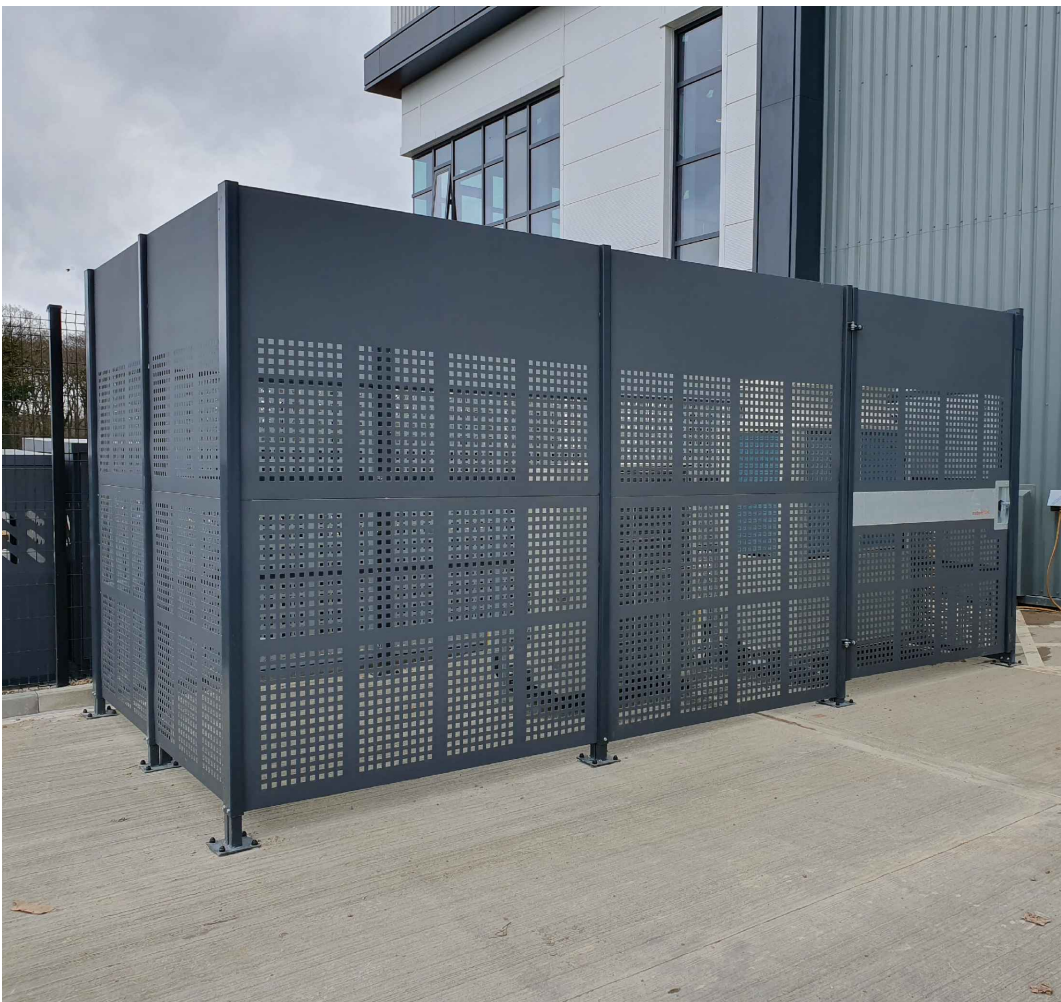

Extract B: MetroSTOR PBME Plant Screen
Size: 2700mm (D) x 5200mm (W) x 2030mm (H)
(Dimensions subject to confirmation by MetroSTOR)
Frame: Galvanised Steel
Cladding: Pre-Coated Steel SSAB Greencoat Pural BT Finish
Colour: Firenze Anthracite Grey
Detail: Includes perforations to provide required free air flow to plant equipment.



Extract C: Typical GRP Housing
Gas Kiosk: 2m x 1.5m
(Sizes TBC by specialist)

General Notes

- This document is to be used for the stated purpose only and should not be used for any other.
- Dimensions are all in millimetres, unless stated otherwise.
- It is the recipient's responsibility to print this document to the correct size & scale.
- All relevant drawings and specifications should be read in conjunction with this document.
- Scaling of this document is not recommended.

North



Document Scale(s)



Project Name

Indurent Park, Moorgate Point, Knowsley

Employer		Project Address		
Indurent		Moorgate Point Liverpool L33 7XW		
RIBA Workstage		Suitability		
3 - Spatial Coordination		S2 - Information		
Drawn	Checked	Created	Size	
LBR	TDA	09.07.2025	A1	
UMC Project Reference		Scale	LOD	LOI
22520		As Indicated	1	1

Document Title

Ancillary Building Details Unit K72

Document Reference

22520 - UMC - K072 - SI - DR - A - 0703

Revision Note

Unit K72 entrance protection amended

Issue Date

Status

Current Revision

23.07.2025

PLANNING

This drawing is to be used for the stated purpose only and should not be used for any other

P02