


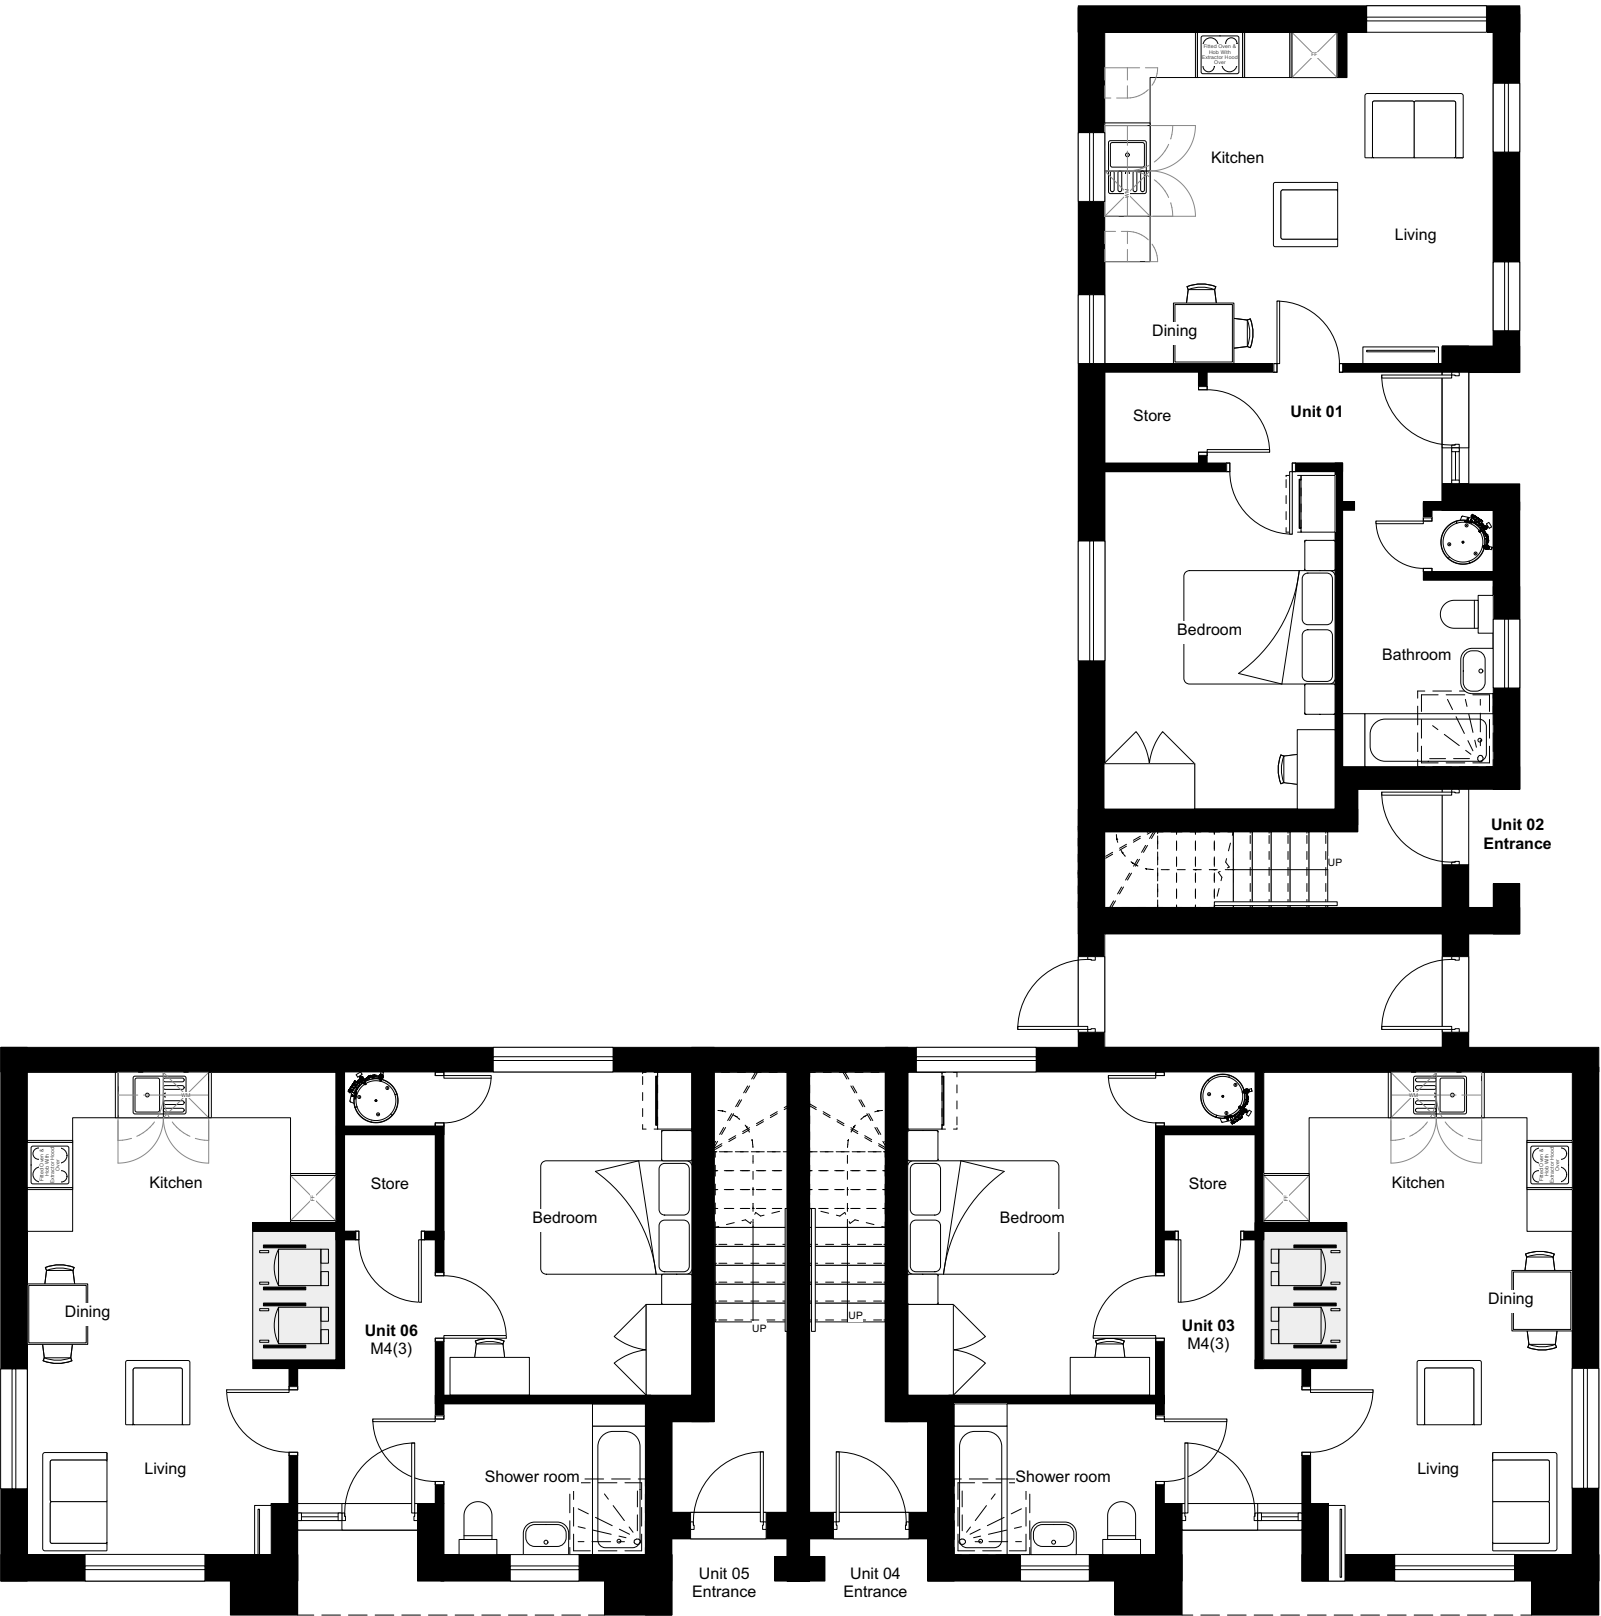

OFD Apartment Block B - Ground Floor Plan

Note: Due to site topography, there is a requirement to introduce steps between plots within the blocks.
Please refer to Proposed Street Scenes.

Drawing Title: OFD Block B Ground Floor Plan
Date: 14.10.2025
Drawing no: 1367 - 155
Scale: 1:100 @ A3
Drawn: KJ

revision: C
revision notes: A 03/11/2025 Drawings updated to reflect general design amendments
B 10/11/2025 Final coordination - Planning Submission
C 31/07/2026 Updated block layout to reflect site plan amendments



DK-Architects

26 Old Haymarket
Liverpool
L1 6ER
0151 231 1209 T
mail@dk-architects.com E
www.dk-architects.com W