


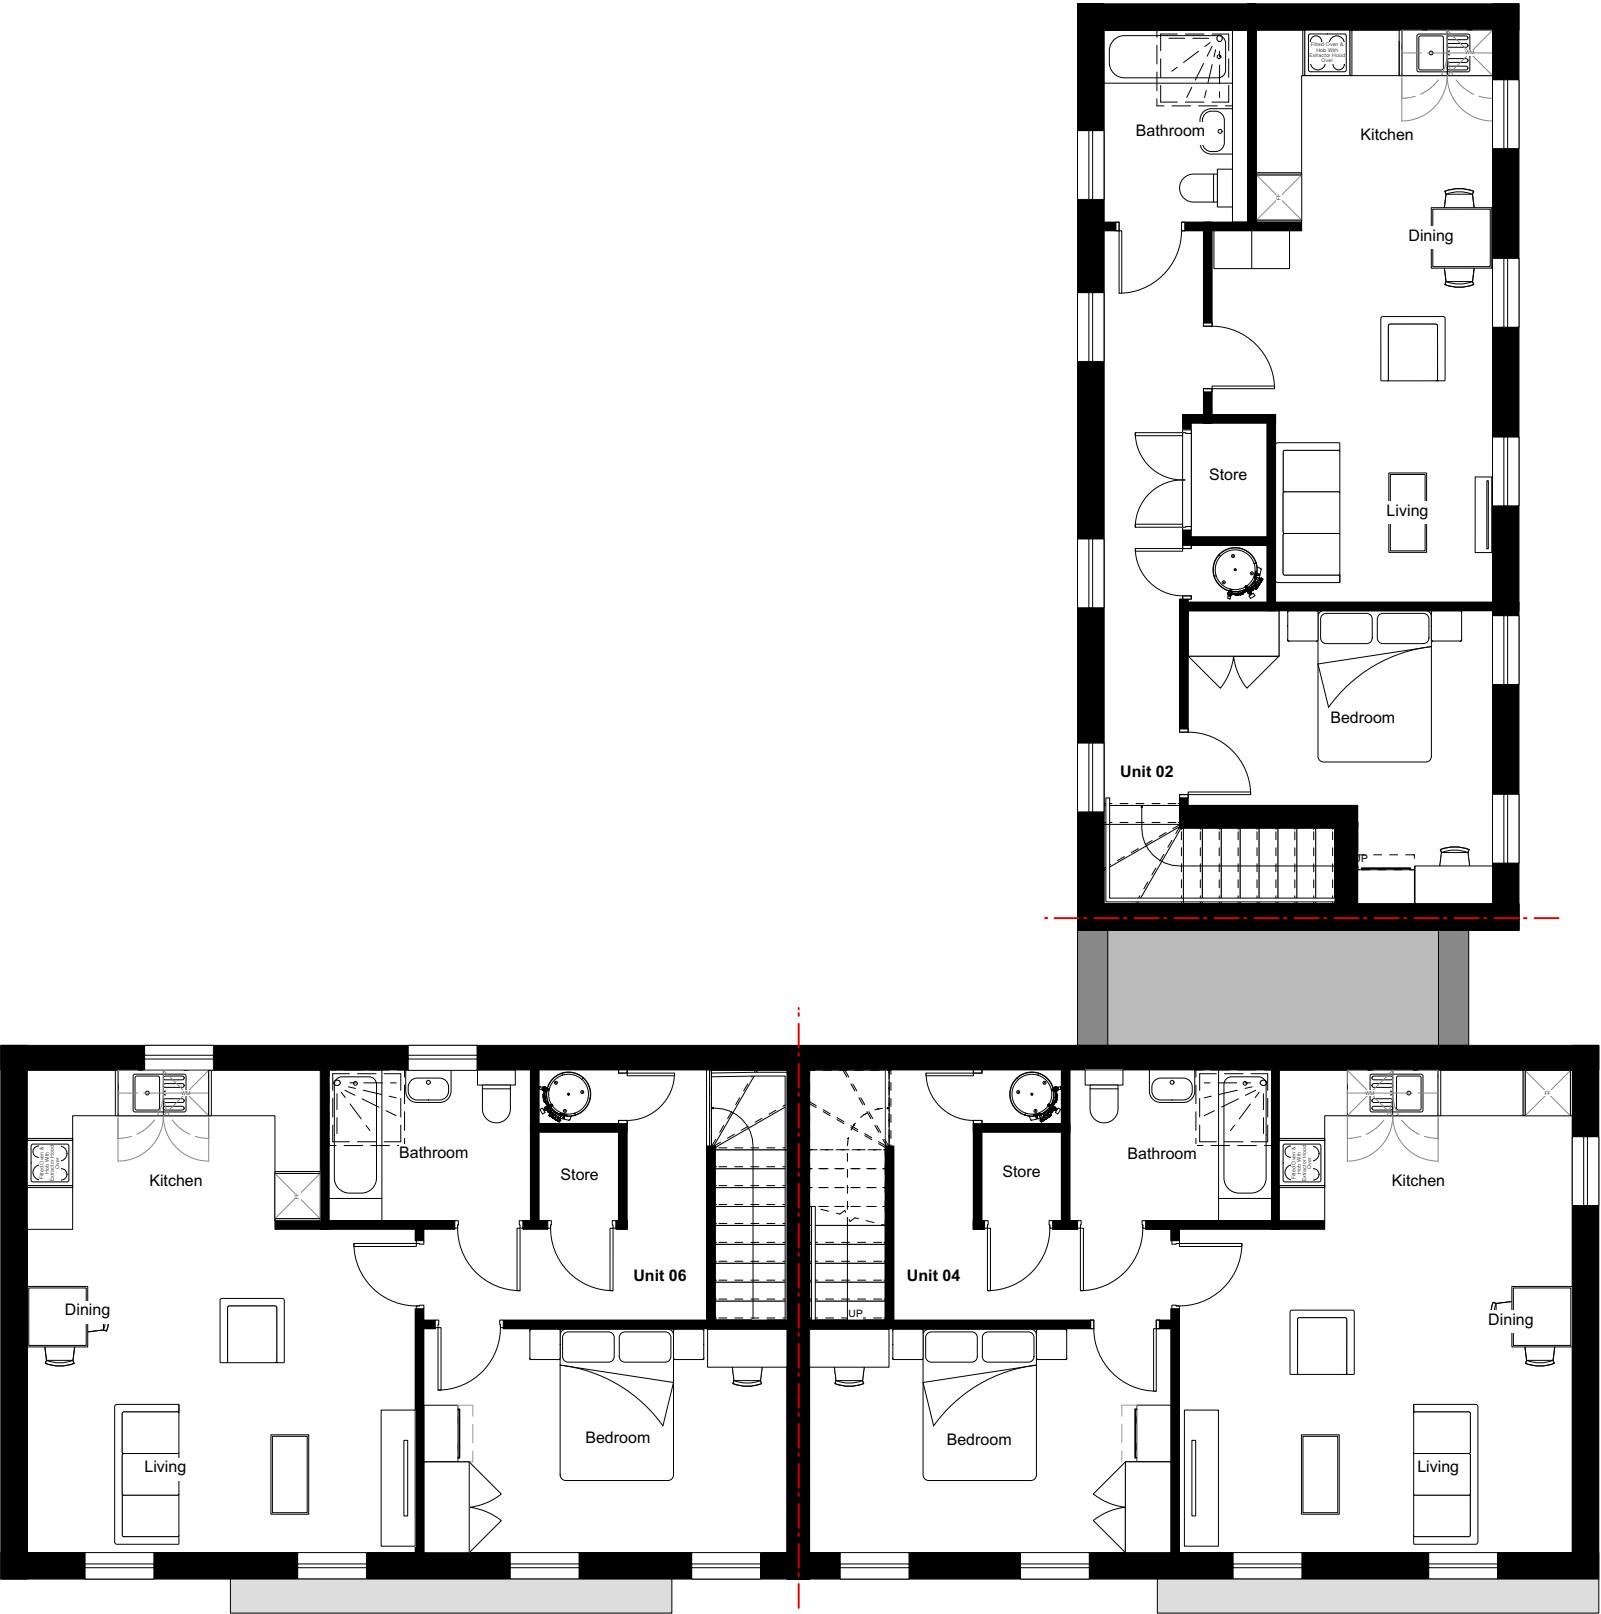

OFD Apartment Block B - First Floor Plan

Note: Due to site topography, there is a requirement to introduce steps between plots within the blocks.
Please refer to Proposed Street Scenes.

Drawing Title:	OFD Block B First Floor Plan	revision:	C	31/07/2026	Updated block layout to reflect site plan amendments
Date:	14.10.2025		B	10/11/2025	Final coordination - Planning Submission
Drawing no:	1367 - 156	revision notes:	A	03/11/2025	Drawings updated to reflect general design amendments
Scale:	1:100 @ A3				
Drawn:	KJ				

