



**Knowsley Council**

Mrs Jacquelyn Colquhoun - Barratt David  
Wilson Homes North West  
2nd Floor  
303 Bridgewater Place  
Birchwood Park  
Warrington  
Cheshire  
WA3 6XF

Our Ref: 24/00068/NMA2

Date: 15 April 2026

Dear Sir/Madam

TOWN & COUNTRY PLANNING ACT 1990 (AS AMENDED) SECTION 96A  
APPLICATION FOR NON-MATERIAL CHANGE TO PLANNING PERMISSION

**LOCATION:** Land South Of Cherryfield Drive, Kirkby Town Centre, Knowsley, ,

I refer to your application for a non material amendment which was received on the 2 March 2026. The proposed amendment(s) as listed below have been considered under s96A of the Town and Country Planning Act 1990 and have been determined to be non material.

**KNOWSLEY MBC HEREBY GRANTS PERMISSION FOR THE FOLLOWING NON-MATERIAL AMENDMENT(S):- NON-MATERIAL AMENDMENT FOLLOWING THE GRANT OF PLANNING PERMISSION 24/00068/FUL (DEMOLITION OF EXISTING BUILDINGS AND ERECTION OF 800 DWELLINGS (USE CLASS C3) WITH VEHICULAR ACCESS FROM CHERRYFIELD DRIVE AND BEWLEY DRIVE AND ASSOCIATED LANDSCAPING AND INFRASTRUCTURE , AMENDMENT TO THE EXISTING CHERRYFIELD DRIVE CAR PARK TO PROVIDE A REVISED LAYOUT , LANDSCAPING AND 16 ADDITIONAL PARKING SPACES AND HIGHWAY IMPROVEMENTS TO CHERRYFIELD DRIVE.) TO ALLOW FOR CHANGING 12NO ARCHFORD HOUSE TYPES TO PORTMORE HOUSE TYPE TO PLOTS T011, T013, T014, T022, T025, T026, T079, T099-T101 & T143-T144 ·& CHANGING 4NO WILFORD HOUSE TYPES TO SH50 HOUSE TYPE TO PLOTS T030-T033.**

The plan(s) listed below are those approved. The development must be undertaken in accordance with the approved plans on the original application, except where amended by those below, including any conditions attached to that permission. No substitution should be made without the prior consent from the Local Planning Authority. Failure to adhere to the details of the approved plans or to comply with the conditions on the original planning permission constitutes a contravention of the Town and Country Planning Act 1990 in respect of which enforcement action may be taken.



Knowsley Metropolitan Borough Council  
PO Box 21 Archway Road Huyton Knowsley Merseyside L36 9YU  
Telephone: 0151 489 6000 [www.knowsley.gov.uk](http://www.knowsley.gov.uk)



**Approved Plan(s):-**

**SCHEDULE 1**

| <b>Date Received</b> | <b>Ref. No</b>                      | <b>Version</b>  | <b>Drawing/Document Title</b>            |
|----------------------|-------------------------------------|-----------------|------------------------------------------|
| <b>02/03/2026</b>    | <b>01</b>                           | <b>-</b>        | <b>SH50 SH50XEH7</b>                     |
| <b>02/03/2026</b>    | <b>01</b>                           | <b>-</b>        | <b>SH50 SH50XI-7</b>                     |
| <b>06/03/2026</b>    | <b>H9305-DWH-XX-XX-DR-UD-201001</b> | <b>REV P01</b>  | <b>LOCATION PLAN</b>                     |
| <b>06/03/2026</b>    | <b>12</b>                           | <b>-</b>        | <b>PORTMORE Y382 XEH7</b>                |
| <b>06/03/2026</b>    | <b>HA010-DWH-XX-XX-DR-UD-PRO003</b> | <b>REV P01</b>  | <b>NMA 03 - PROPOSED PLANNING LAYOUT</b> |
| <b>09/04/2026</b>    | <b>P341 Y382</b>                    | <b>-</b>        | <b>PORTMORE - HADLEY ELEVATIONS</b>      |
| <b>13/04/2026</b>    | <b>12</b>                           | <b>Y382-MID</b> | <b>PORTMORE MID HOUSE TYPE</b>           |

Please note that this is not a decision under Building Regulations and separate consent may be required. Please contact Building Control for more information.

Yours faithfully



**Executive Director – PLACE**

Date: 24/03/2026

LinesearchbeforeUdig ref: 40925308

Your ref: 24/00068/NMA2 (LRP)

Dear Sir/Madam,

### **Your planning application – No objection, informative note required**

We have received a notification from the LinesearchbeforeUdig (LSBUD) platform regarding a planning application that has been submitted which is in close proximity to our medium and low pressure assets. We have no objection to this proposal from a planning perspective, however we need you to take the following action.

### **What you need to do**

To prevent damage to our assets or interference with our rights, please add the following **Informative Note** into the **Decision Notice**:

*Cadent Gas Ltd own and operate the gas infrastructure within the area of your development. There may be a legal interest (easements and other rights) in the land that restrict activity in proximity to Cadent assets in private land. The applicant must ensure that the proposed works do not infringe on legal rights of access and or restrictive covenants that exist.*

*If buildings or structures are proposed directly above the apparatus the development may only take place following diversion of the apparatus. The applicant should apply online to have apparatus diverted in advance of any works, by visiting [cadentgas.com/our-services/gas-diversions](https://cadentgas.com/our-services/gas-diversions)*

*Prior to carrying out works, including the construction of access points, please register on [www.linesearchbeforeudig.co.uk](https://www.linesearchbeforeudig.co.uk) to submit details of the planned works for review, ensuring requirements are adhered to.*

### **Your responsibilities and obligations**

Cadent may have a Deed of Easement on the pipeline, which provides us with a right of access for a number of functions and prevents change to existing ground levels, storage of materials. It also prevents the erection of permanent/temporary buildings, or structures. If necessary Cadent will take action to legally enforce the terms of the easement.

This letter does not constitute any formal agreement or consent for any proposed development work either generally or related to Cadent's easements or other rights, or any planning or building regulations applications.

Cadent Gas Ltd or their agents, servants or contractors do not accept any liability for any losses arising under or in connection with this information. This limit on liability applies to all and any claims in contract, tort (including negligence), misrepresentation (excluding fraudulent misrepresentation), breach of statutory duty or otherwise. This limit on liability does not exclude or restrict liability where prohibited by the law nor does it supersede the express terms of any related agreements.

If you need any further information or have any questions about the outcome, please contact us at [plantprotection@cadentgas.com](mailto:plantprotection@cadentgas.com) or on 0800 688 588 quoting your reference at the top of this letter.


**Kind Regards,**


Plant Protection Team

T: 0800 688 588


[plantprotection@cadentgas.com](mailto:plantprotection@cadentgas.com)

[cadentgas.com](http://cadentgas.com)

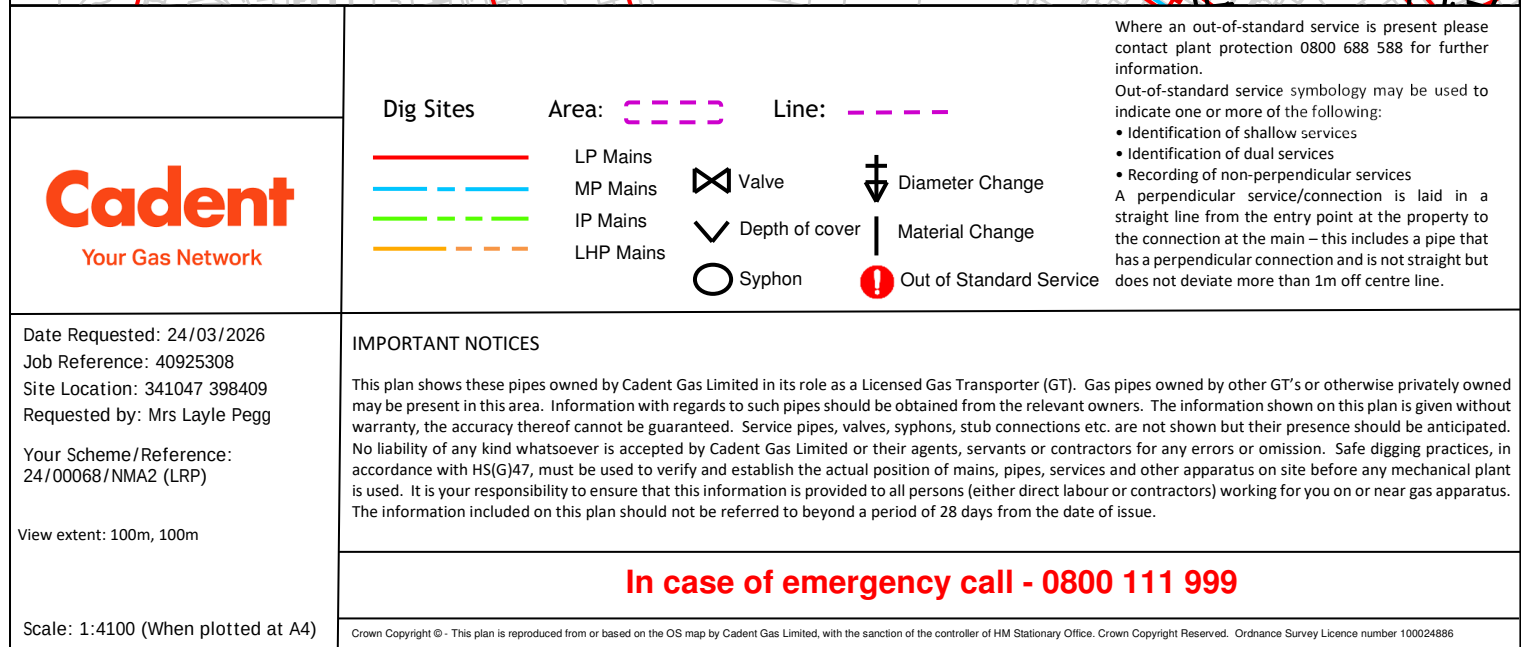

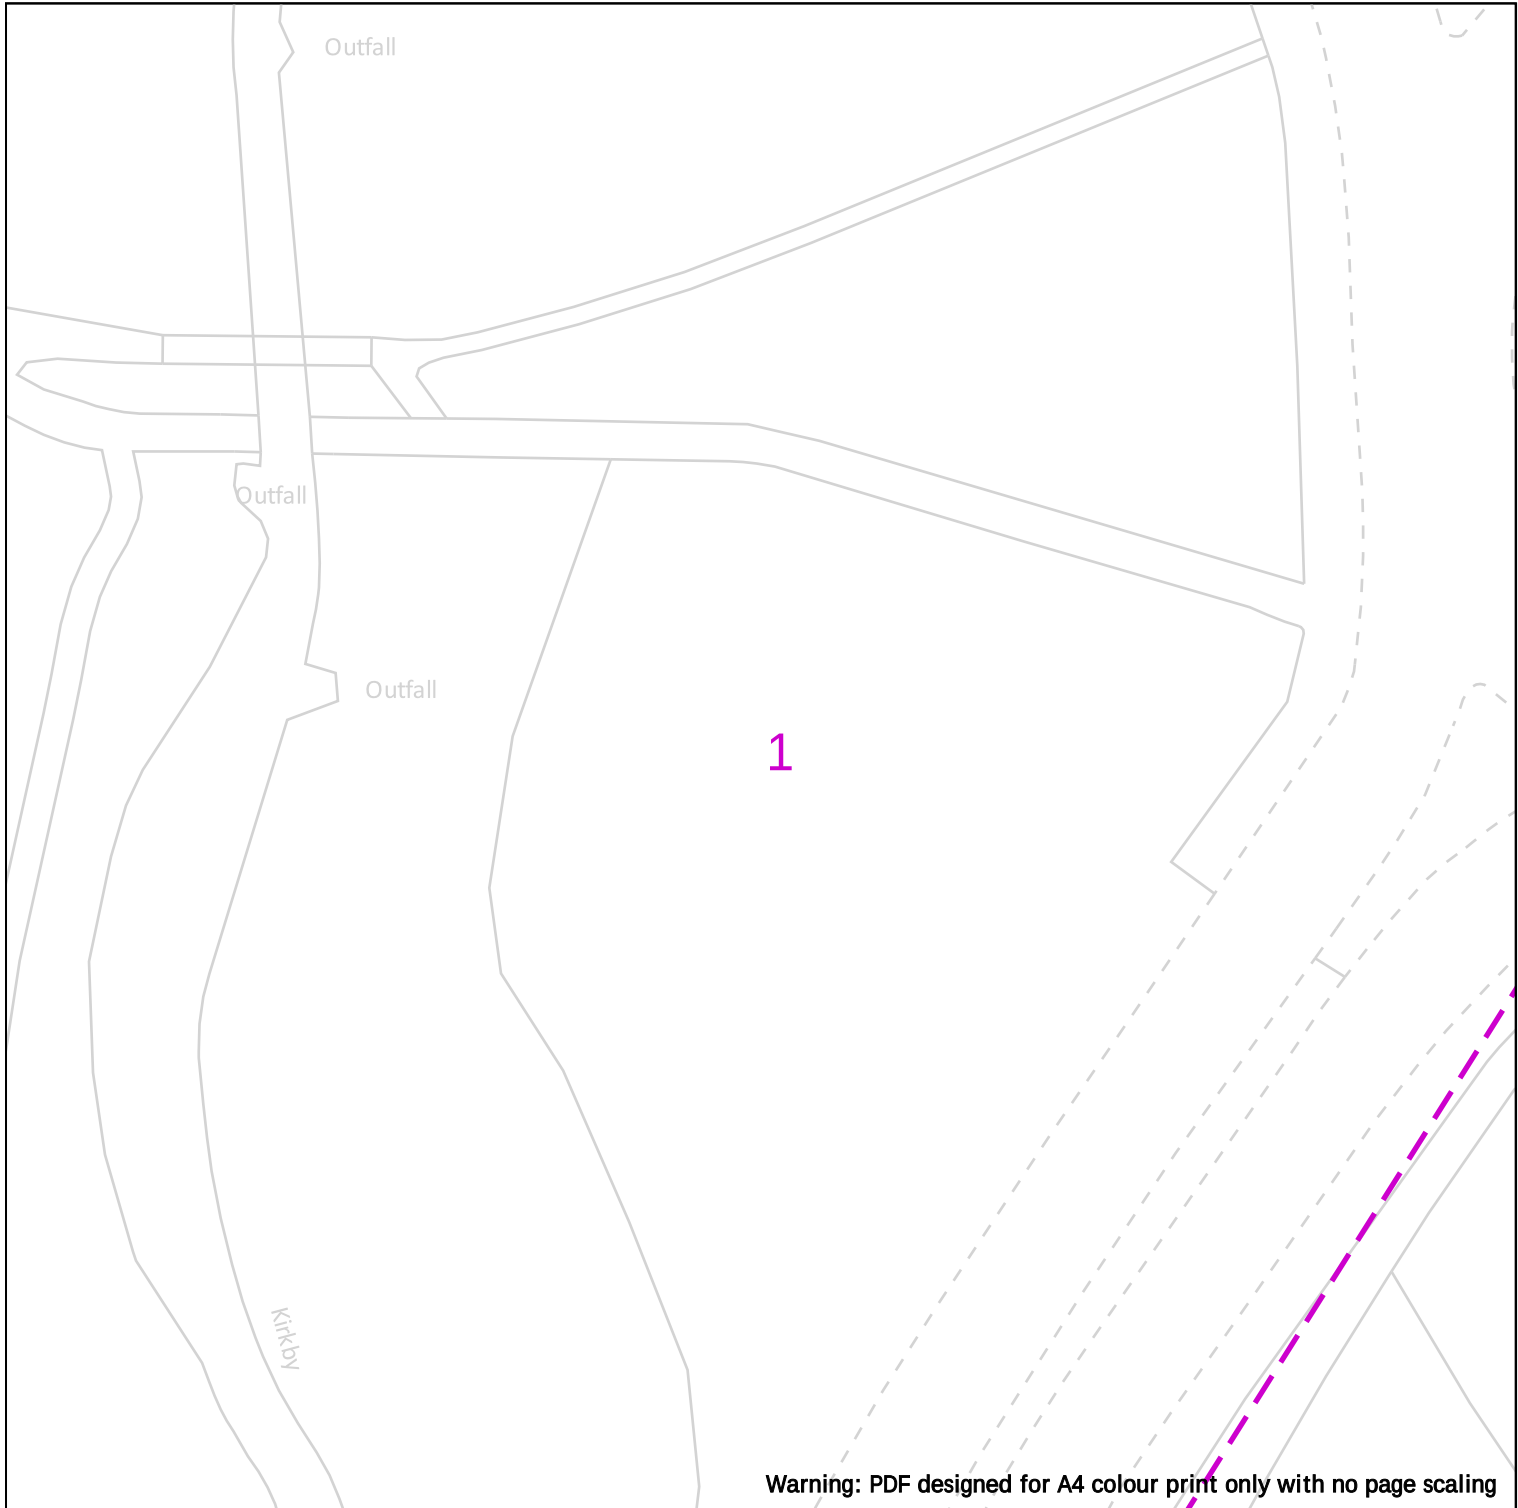

|  |   |   |
|--|---|---|
|  | <div><div><div>25m</div></div><div><div>Dig Sites</div><div>Area: </div><div>Line: </div></div><div><div><div> LP Mains</div><div> MP Mains</div><div> IP Mains</div><div> LHP Mains</div></div><div><div> Valve</div><div> Depth of cover</div><div> Syphon</div></div><div><div> Diameter Change</div><div> Material Change</div><div> Out of Standard Service</div></div></div></div>   | <p>Where an out-of-standard service is present please contact plant protection 0800 688 588 for further information.</p> <p>Out-of-standard service symbology may be used to indicate one or more of the following:</p> <ul style="list-style-type: none"><li>• Identification of shallow services</li><li>• Identification of dual services</li><li>• Recording of non-perpendicular services</li></ul> <p>A perpendicular service/connection is laid in a straight line from the entry point at the property to the connection at the main – this includes a pipe that has a perpendicular connection and is not straight but does not deviate more than 1m off centre line.</p> |
|  | <div><div><div>Date Requested: 24/03/2026</div><div>Job Reference: 40925308</div><div>Site Location: 341047 398409</div><div>Requested by: Mrs Layle Pegg</div><div>Your Scheme/Reference: 24/00068/NMA2 (LRP)</div><div>View extent: 100m, 100m</div></div><div><div>IMPORTANT NOTICES</div><div><p>This plan shows these pipes owned by Cadent Gas Limited in its role as a Licensed Gas Transporter (GT). Gas pipes owned by other GT's or otherwise privately owned may be present in this area. Information with regards to such pipes should be obtained from the relevant owners. The information shown on this plan is given without warranty, the accuracy thereof cannot be guaranteed. Service pipes, valves, syphons, stub connections etc. are not shown but their presence should be anticipated. No liability of any kind whatsoever is accepted by Cadent Gas Limited or their agents, servants or contractors for any errors or omission. Safe digging practices, in accordance with HS(G)47, must be used to verify and establish the actual position of mains, pipes, services and other apparatus on site before any mechanical plant is used. It is your responsibility to ensure that this information is provided to all persons (either direct labour or contractors) working for you on or near gas apparatus. The information included on this plan should not be referred to beyond a period of 28 days from the date of issue.</p></div></div></div> <div><div>In case of emergency call - 0800 111 999</div><div><small>Crown Copyright © - This plan is reproduced from or based on the OS map by Cadent Gas Limited, with the sanction of the controller of HM Stationary Office. Crown Copyright Reserved. Ordnance Survey Licence number 100024886</small></div></div> |   |

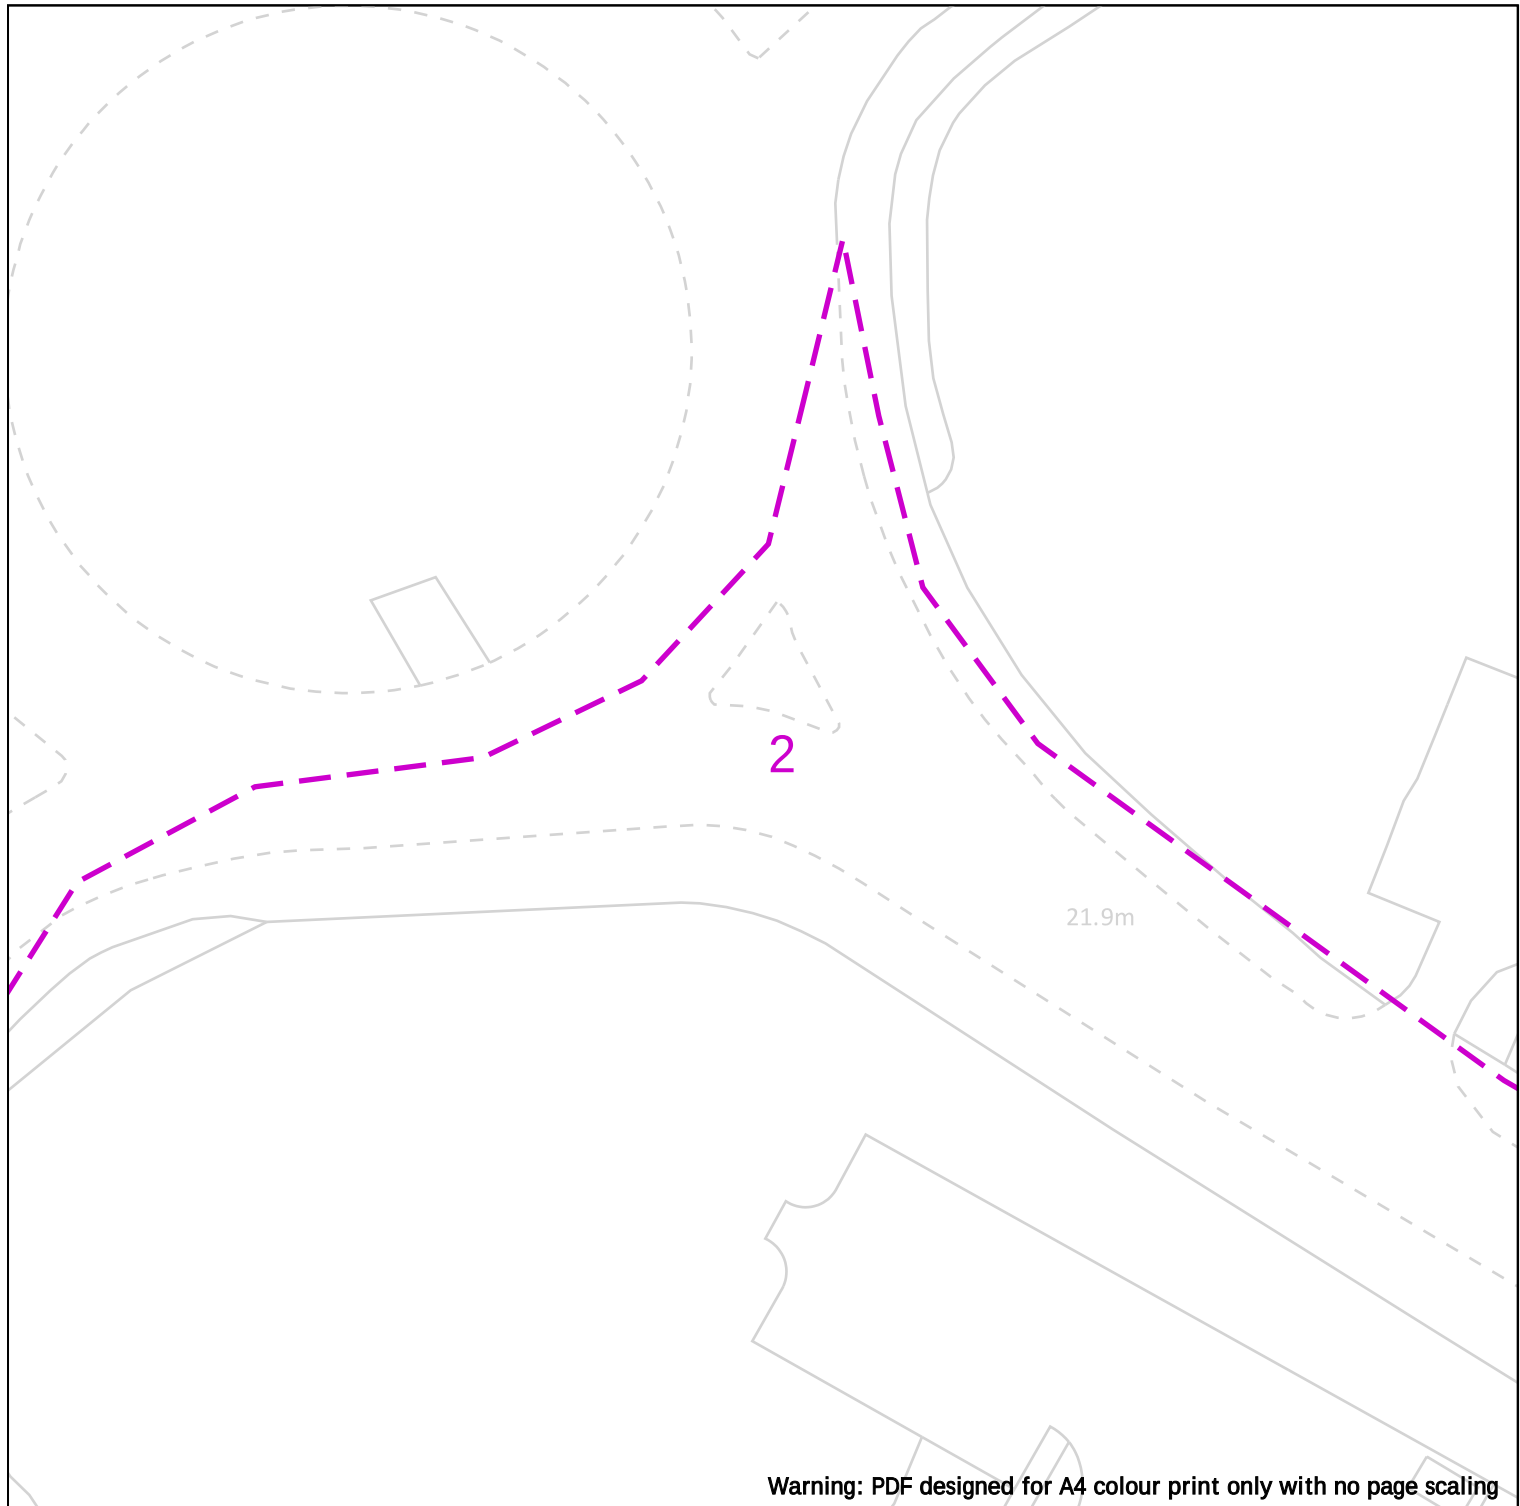

Warning: PDF designed for A4 colour print only with no page scaling

 25m

#### Dig Sites

Area: 

Line: 



LP Mains



MP Mains




IP Mains



LHP Mains



Valve

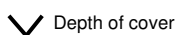

Depth of cover



Syphon



Diameter Change



Material Change



Out of Standard Service

Where an out-of-standard service is present please contact plant protection 0800 688 588 for further information.

Out-of-standard service symbology may be used to indicate one or more of the following:

- Identification of shallow services
- Identification of dual services
- Recording of non-perpendicular services

A perpendicular service/connection is laid in a straight line from the entry point at the property to the connection at the main – this includes a pipe that has a perpendicular connection and is not straight but does not deviate more than 1m off centre line.

**Cadent**  
Your Gas Network

Date Requested: 24/03/2026  
Job Reference: 40925308  
Site Location: 341047 398409  
Requested by: Mrs Layle Pegg

Your Scheme/Reference:  
24/00068/NMA2 (LRP)

View extent: 100m, 100m


#### IMPORTANT NOTICES

This plan shows these pipes owned by Cadent Gas Limited in its role as a Licensed Gas Transporter (GT). Gas pipes owned by other GT's or otherwise privately owned may be present in this area. Information with regards to such pipes should be obtained from the relevant owners. The information shown on this plan is given without warranty, the accuracy thereof cannot be guaranteed. Service pipes, valves, syphons, stub connections etc. are not shown but their presence should be anticipated. No liability of any kind whatsoever is accepted by Cadent Gas Limited or their agents, servants or contractors for any errors or omission. Safe digging practices, in accordance with HS(G)47, must be used to verify and establish the actual position of mains, pipes, services and other apparatus on site before any mechanical plant is used. It is your responsibility to ensure that this information is provided to all persons (either direct labour or contractors) working for you on or near gas apparatus. The information included on this plan should not be referred to beyond a period of 28 days from the date of issue.

**In case of emergency call - 0800 111 999**

Crown Copyright © - This plan is reproduced from or based on the OS map by Cadent Gas Limited, with the sanction of the controller of HM Stationary Office. Crown Copyright Reserved. Ordnance Survey Licence number 100024886

Scale: 1:500 (When plotted at A4)

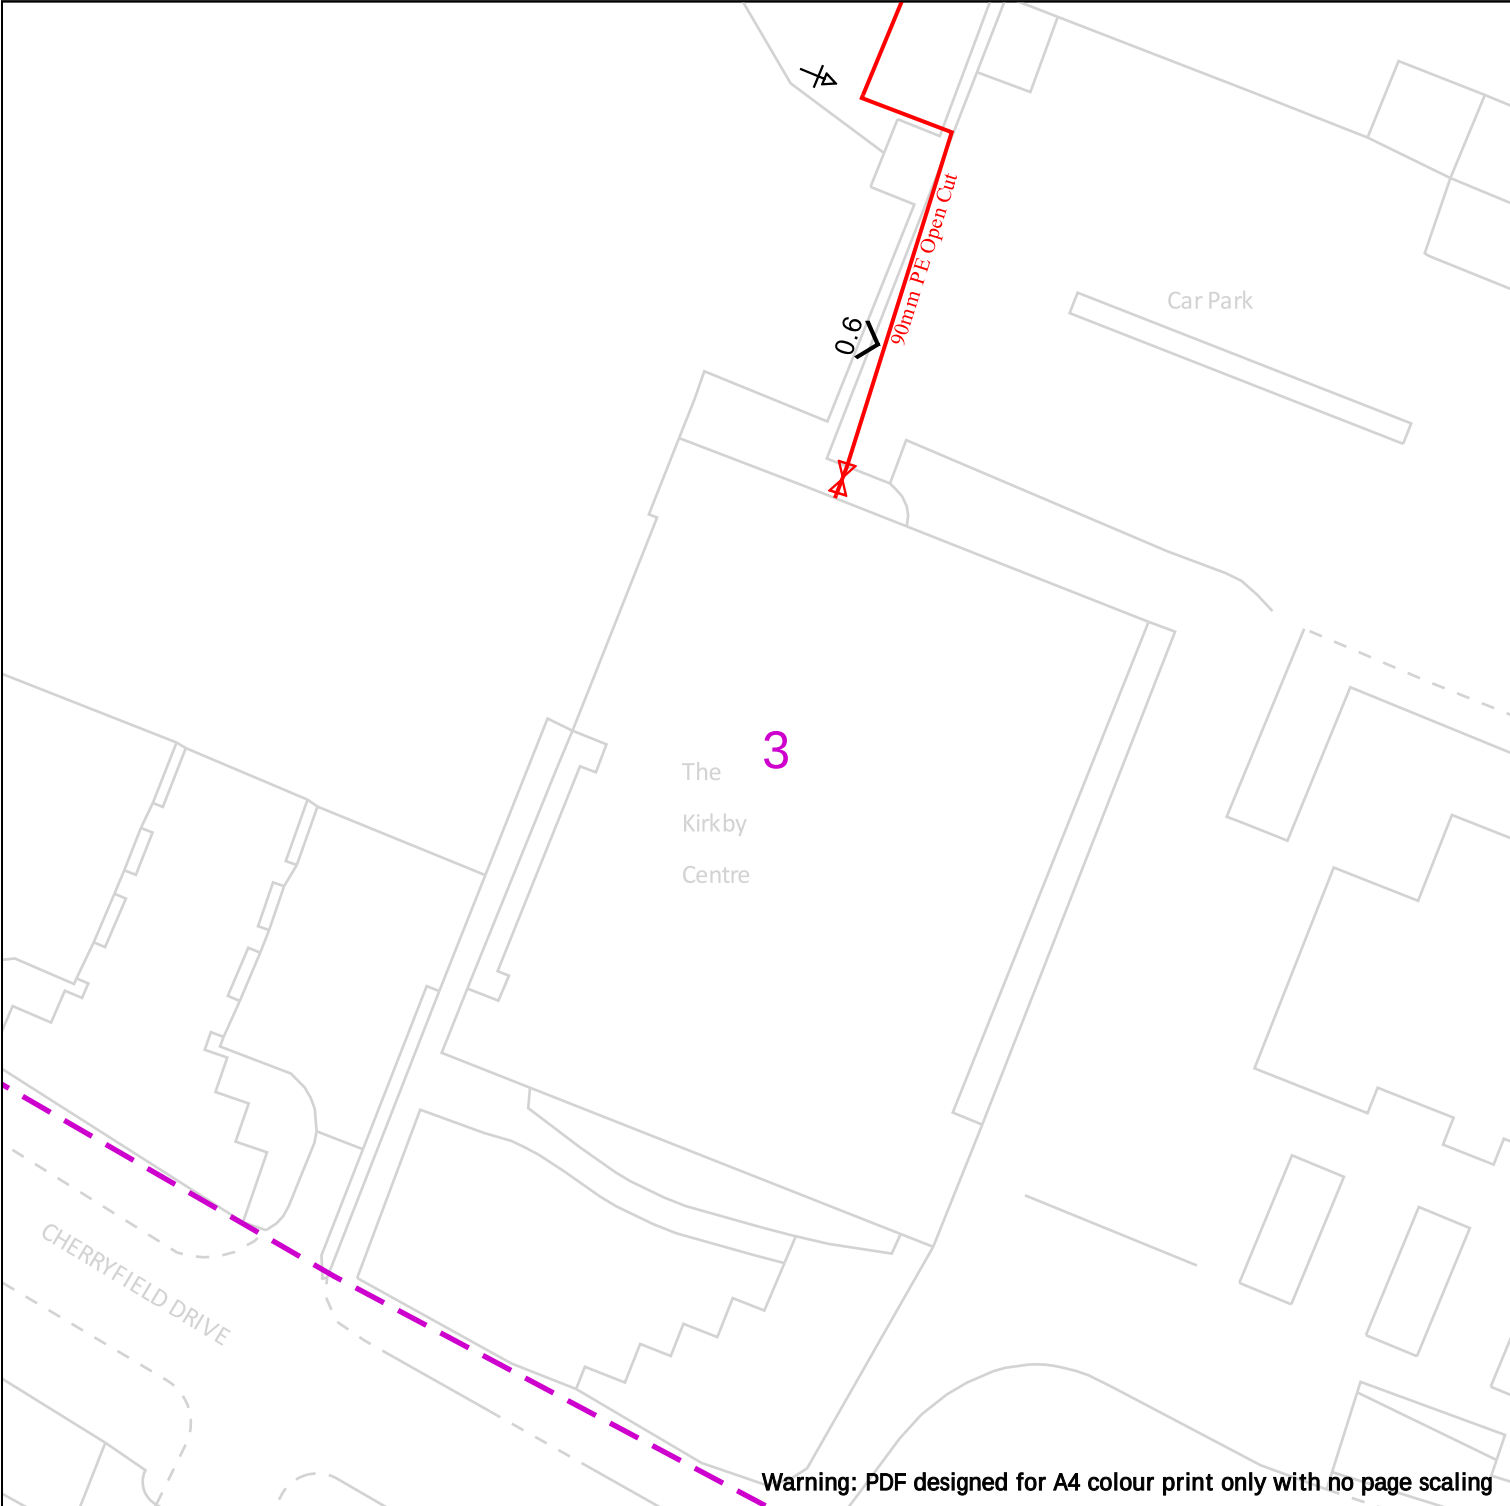



**Cadent**  
Your Gas Network

Date Requested: 24/03/2026  
Job Reference: 40925308  
Site Location: 341047 398409  
Requested by: Mrs Layle Pegg

Your Scheme/Reference:  
24/00068/NMA2 (LRP)

View extent: 100m, 100m



**Dig Sites**

|  |           |
|--|-----------|
|  | LP Mains  |
|  | MP Mains  |
|  | IP Mains  |
|  | LHP Mains |

**Area:**

**Line:**

|  |                         |
|--|-------------------------|
|  | Valve                   |
|  | Depth of cover          |
|  | Syphon                  |
|  | Diameter Change         |
|  | Material Change         |
|  | Out of Standard Service |

Where an out-of-standard service is present please contact plant protection 0800 688 588 for further information.

Out-of-standard service symbology may be used to indicate one or more of the following:

- Identification of shallow services
- Identification of dual services
- Recording of non-perpendicular services


A perpendicular service/connection is laid in a straight line from the entry point at the property to the connection at the main – this includes a pipe that has a perpendicular connection and is not straight but does not deviate more than 1m off centre line.

**IMPORTANT NOTICES**

This plan shows these pipes owned by Cadent Gas Limited in its role as a Licensed Gas Transporter (GT). Gas pipes owned by other GT's or otherwise privately owned may be present in this area. Information with regards to such pipes should be obtained from the relevant owners. The information shown on this plan is given without warranty, the accuracy thereof cannot be guaranteed. Service pipes, valves, syphons, stub connections etc. are not shown but their presence should be anticipated. No liability of any kind whatsoever is accepted by Cadent Gas Limited or their agents, servants or contractors for any errors or omission. Safe digging practices, in accordance with HS(G)47, must be used to verify and establish the actual position of mains, pipes, services and other apparatus on site before any mechanical plant is used. It is your responsibility to ensure that this information is provided to all persons (either direct labour or contractors) working for you on or near gas apparatus. The information included on this plan should not be referred to beyond a period of 28 days from the date of issue.

**In case of emergency call - 0800 111 999**

Crown Copyright © - This plan is reproduced from or based on the OS map by Cadent Gas Limited, with the sanction of the controller of HM Stationary Office. Crown Copyright Reserved. Ordnance Survey Licence number 100024886

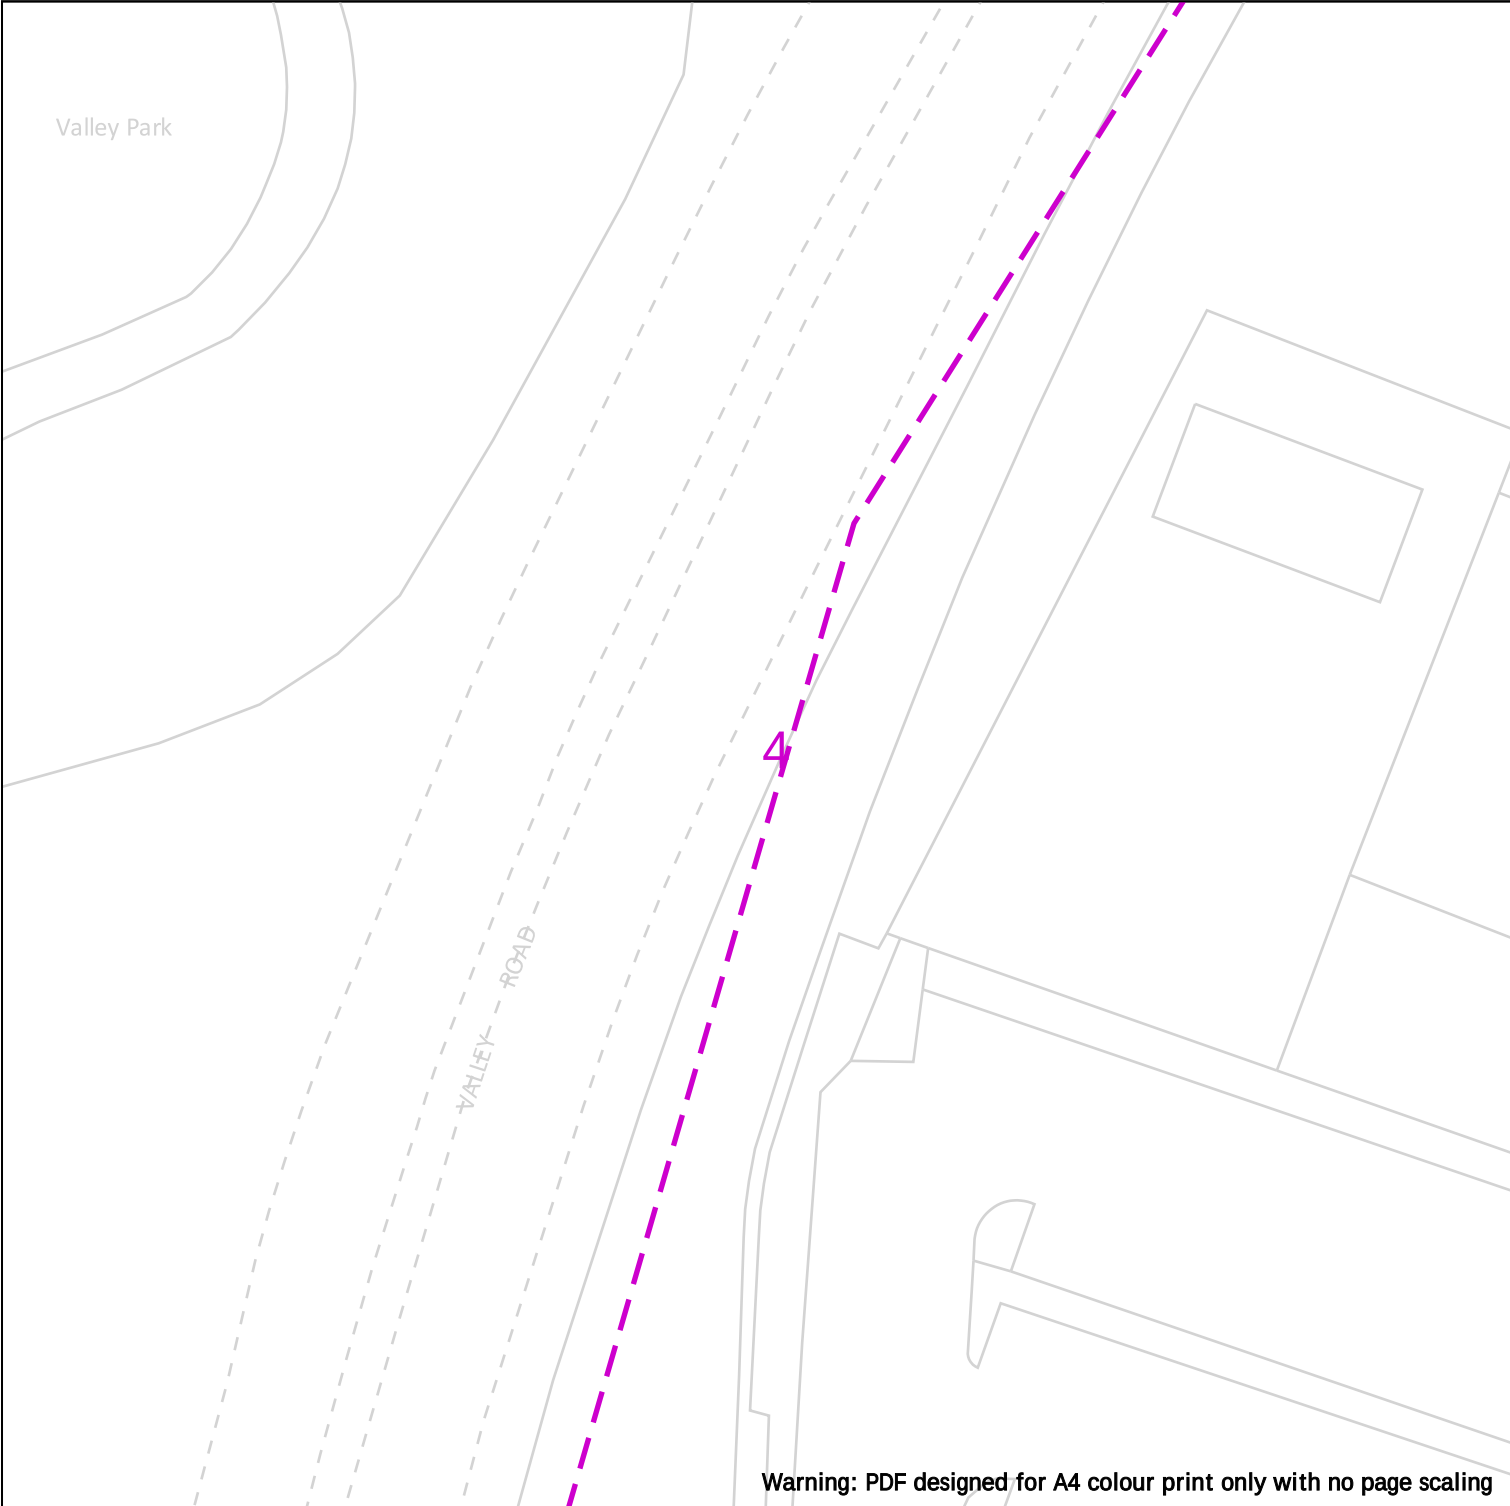

Warning: PDF designed for A4 colour print only with no page scaling



**Cadent**  
Your Gas Network

Date Requested: 24/03/2026  
Job Reference: 40925308  
Site Location: 341047 398409  
Requested by: Mrs Layle Pegg

Your Scheme/Reference:  
24/00068/NMA2 (LRP)

View extent: 100m, 100m

Scale: 1:500 (When plotted at A4)



25m

| Dig Sites | Area: | Line: |
|-----------|-------|-------|
|           |       |       |
|           |       |       |
|           |       |       |
|           |       |       |

|           |  |  |
|-----------|--|--|
| LP Mains  |  |  |
| MP Mains  |  |  |
| IP Mains  |  |  |
| LHP Mains |  |  |

Where an out-of-standard service is present please contact plant protection 0800 688 588 for further information.

Out-of-standard service symbology may be used to indicate one or more of the following:

- Identification of shallow services
- Identification of dual services
- Recording of non-perpendicular services


A perpendicular service/connection is laid in a straight line from the entry point at the property to the connection at the main – this includes a pipe that has a perpendicular connection and is not straight but does not deviate more than 1m off centre line.


**IMPORTANT NOTICES**

This plan shows these pipes owned by Cadent Gas Limited in its role as a Licensed Gas Transporter (GT). Gas pipes owned by other GT's or otherwise privately owned may be present in this area. Information with regards to such pipes should be obtained from the relevant owners. The information shown on this plan is given without warranty, the accuracy thereof cannot be guaranteed. Service pipes, valves, syphons, stub connections etc. are not shown but their presence should be anticipated. No liability of any kind whatsoever is accepted by Cadent Gas Limited or their agents, servants or contractors for any errors or omission. Safe digging practices, in accordance with HS(G)47, must be used to verify and establish the actual position of mains, pipes, services and other apparatus on site before any mechanical plant is used. It is your responsibility to ensure that this information is provided to all persons (either direct labour or contractors) working for you on or near gas apparatus. The information included on this plan should not be referred to beyond a period of 28 days from the date of issue.

**In case of emergency call - 0800 111 999**

Crown Copyright © - This plan is reproduced from or based on the OS map by Cadent Gas Limited, with the sanction of the controller of HM Stationary Office. Crown Copyright Reserved. Ordnance Survey Licence number 100024886

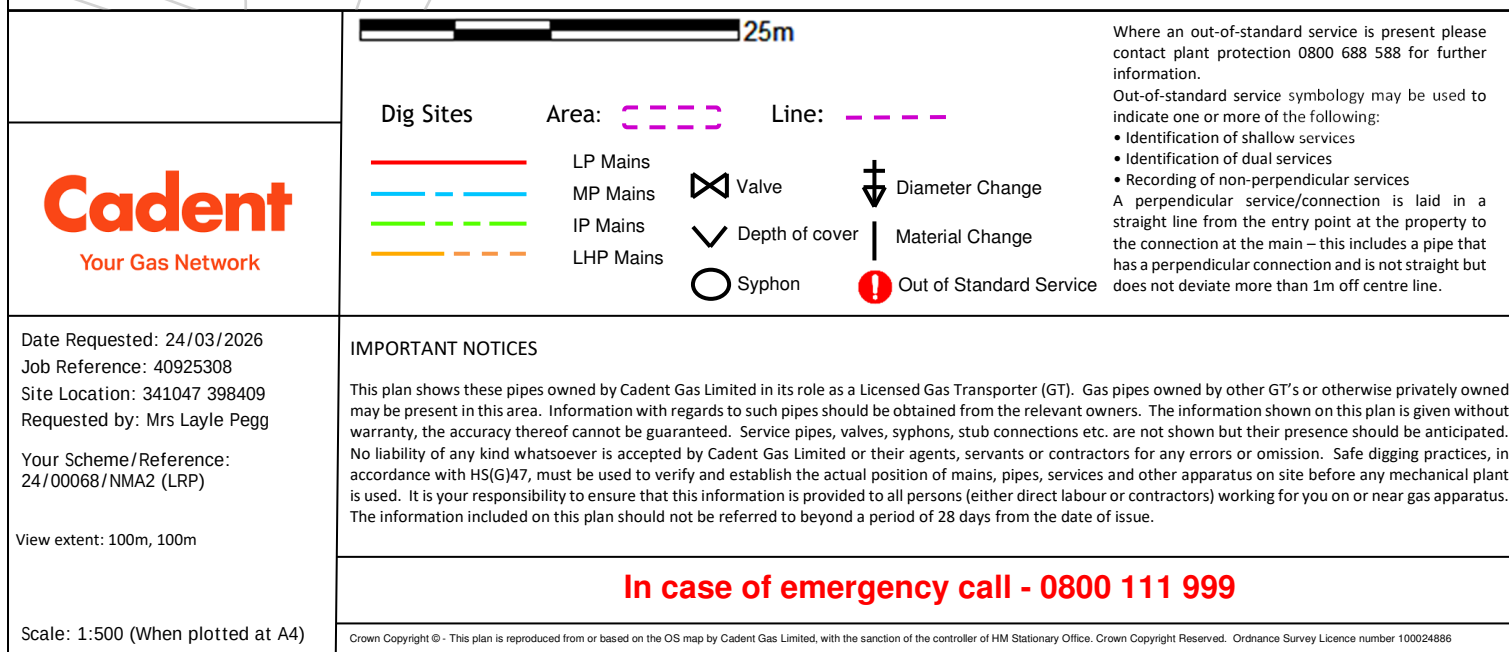

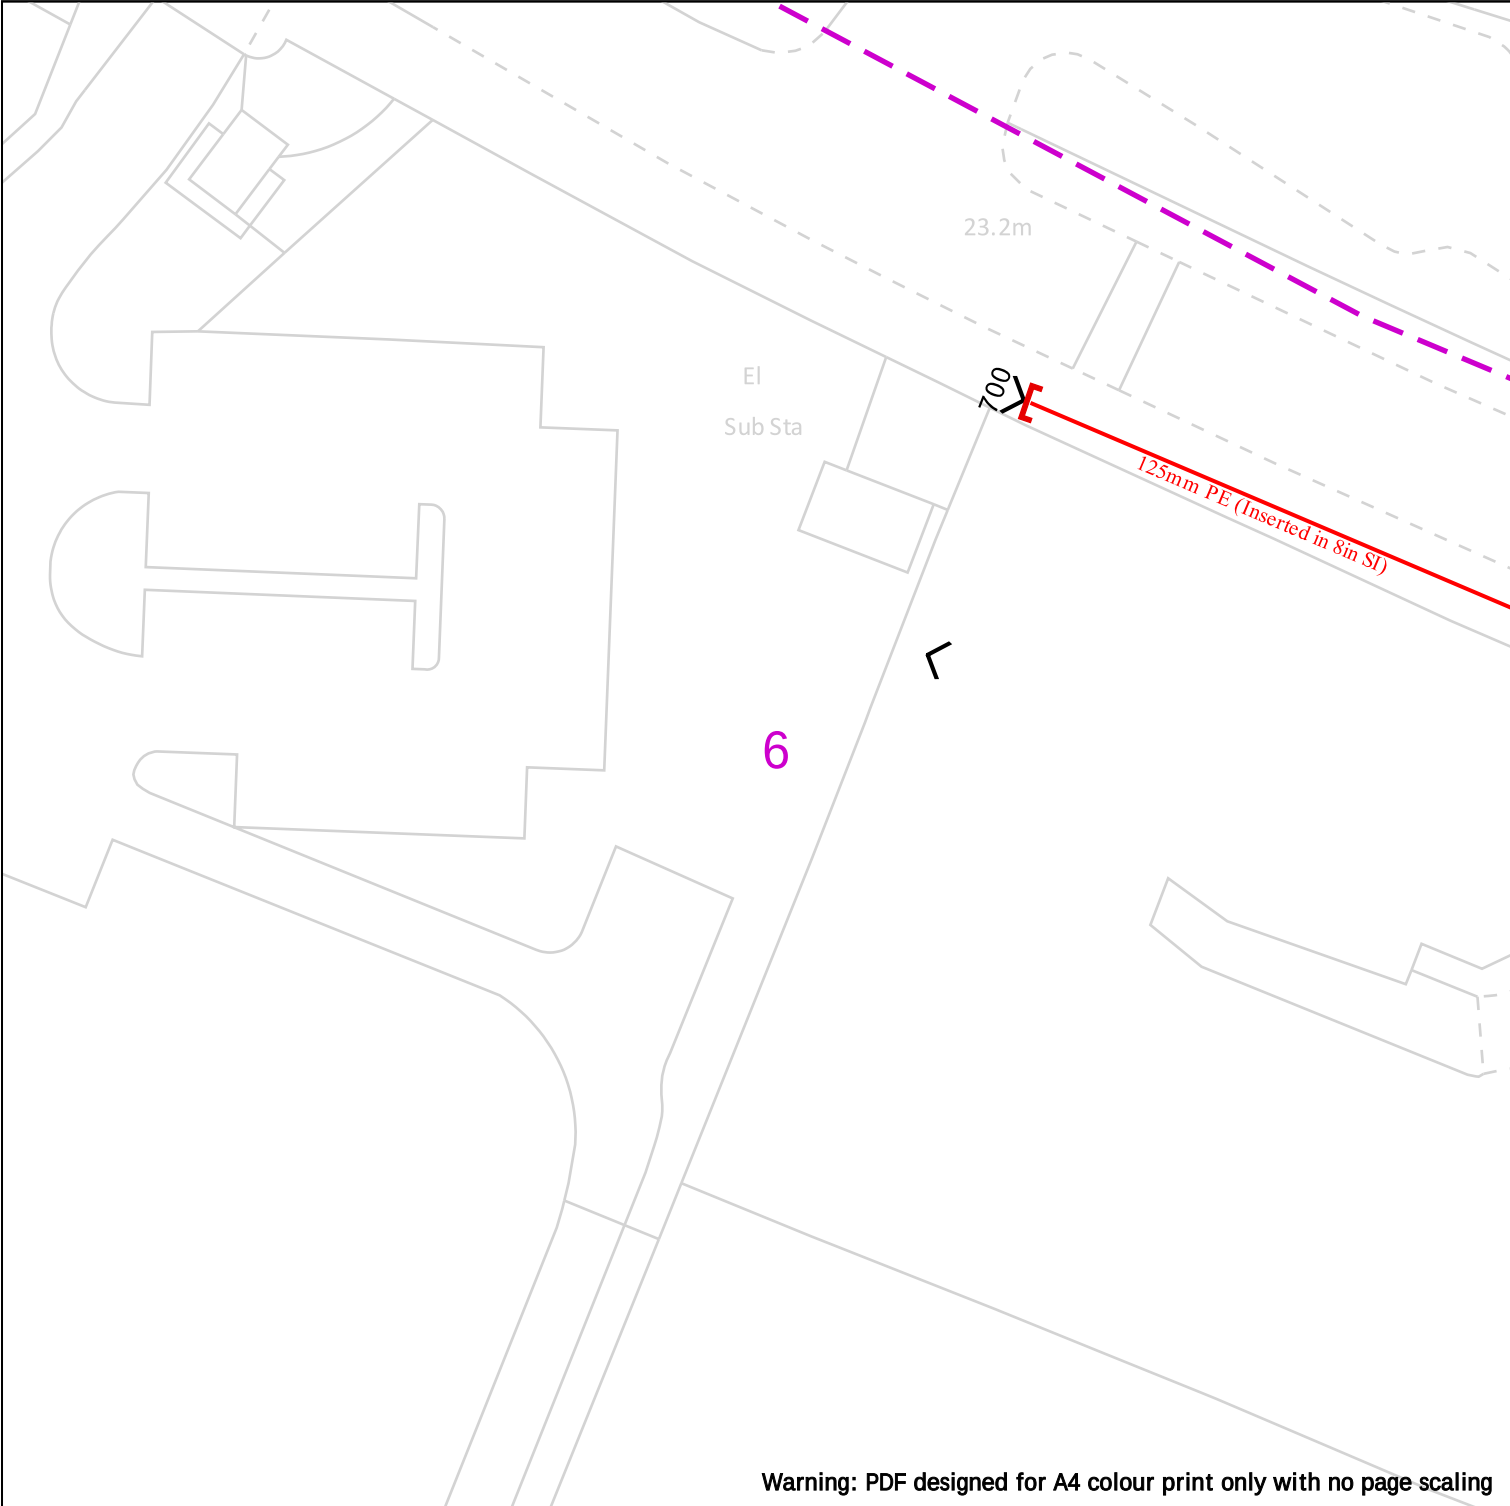

Warning: PDF designed for A4 colour print only with no page scaling



**Cadent**  
Your Gas Network

Date Requested: 24/03/2026  
Job Reference: 40925308  
Site Location: 341047 398409  
Requested by: Mrs Layle Pegg

Your Scheme/Reference:  
24/00068/NMA2 (LRP)

View extent: 100m, 100m

Scale: 1:500 (When plotted at A4)



25m

| Dig Sites                                                                           | Area:  | Line:           |   |
|-------------------------------------------------------------------------------------|-------------------------------------------------------------------------------------------|---|---|
|  | LP Mains                                                                                  |  Valve          |  Diameter Change         |
|  | MP Mains                                                                                  |  Depth of cover |  Material Change         |
|  | IP Mains                                                                                  |  Syphon         |  Out of Standard Service |
|  | LHP Mains                                                                                 |   |   |

Where an out-of-standard service is present please contact plant protection 0800 688 588 for further information.

Out-of-standard service symbology may be used to indicate one or more of the following:

- Identification of shallow services
- Identification of dual services
- Recording of non-perpendicular services


A perpendicular service/connection is laid in a straight line from the entry point at the property to the connection at the main – this includes a pipe that has a perpendicular connection and is not straight but does not deviate more than 1m off centre line.

**IMPORTANT NOTICES**

This plan shows these pipes owned by Cadent Gas Limited in its role as a Licensed Gas Transporter (GT). Gas pipes owned by other GT's or otherwise privately owned may be present in this area. Information with regards to such pipes should be obtained from the relevant owners. The information shown on this plan is given without warranty, the accuracy thereof cannot be guaranteed. Service pipes, valves, syphons, stub connections etc. are not shown but their presence should be anticipated. No liability of any kind whatsoever is accepted by Cadent Gas Limited or their agents, servants or contractors for any errors or omission. Safe digging practices, in accordance with HS(G)47, must be used to verify and establish the actual position of mains, pipes, services and other apparatus on site before any mechanical plant is used. It is your responsibility to ensure that this information is provided to all persons (either direct labour or contractors) working for you on or near gas apparatus. The information included on this plan should not be referred to beyond a period of 28 days from the date of issue.

**In case of emergency call - 0800 111 999**

Crown Copyright © - This plan is reproduced from or based on the OS map by Cadent Gas Limited, with the sanction of the controller of HM Stationary Office. Crown Copyright Reserved. Ordnance Survey Licence number 100024886

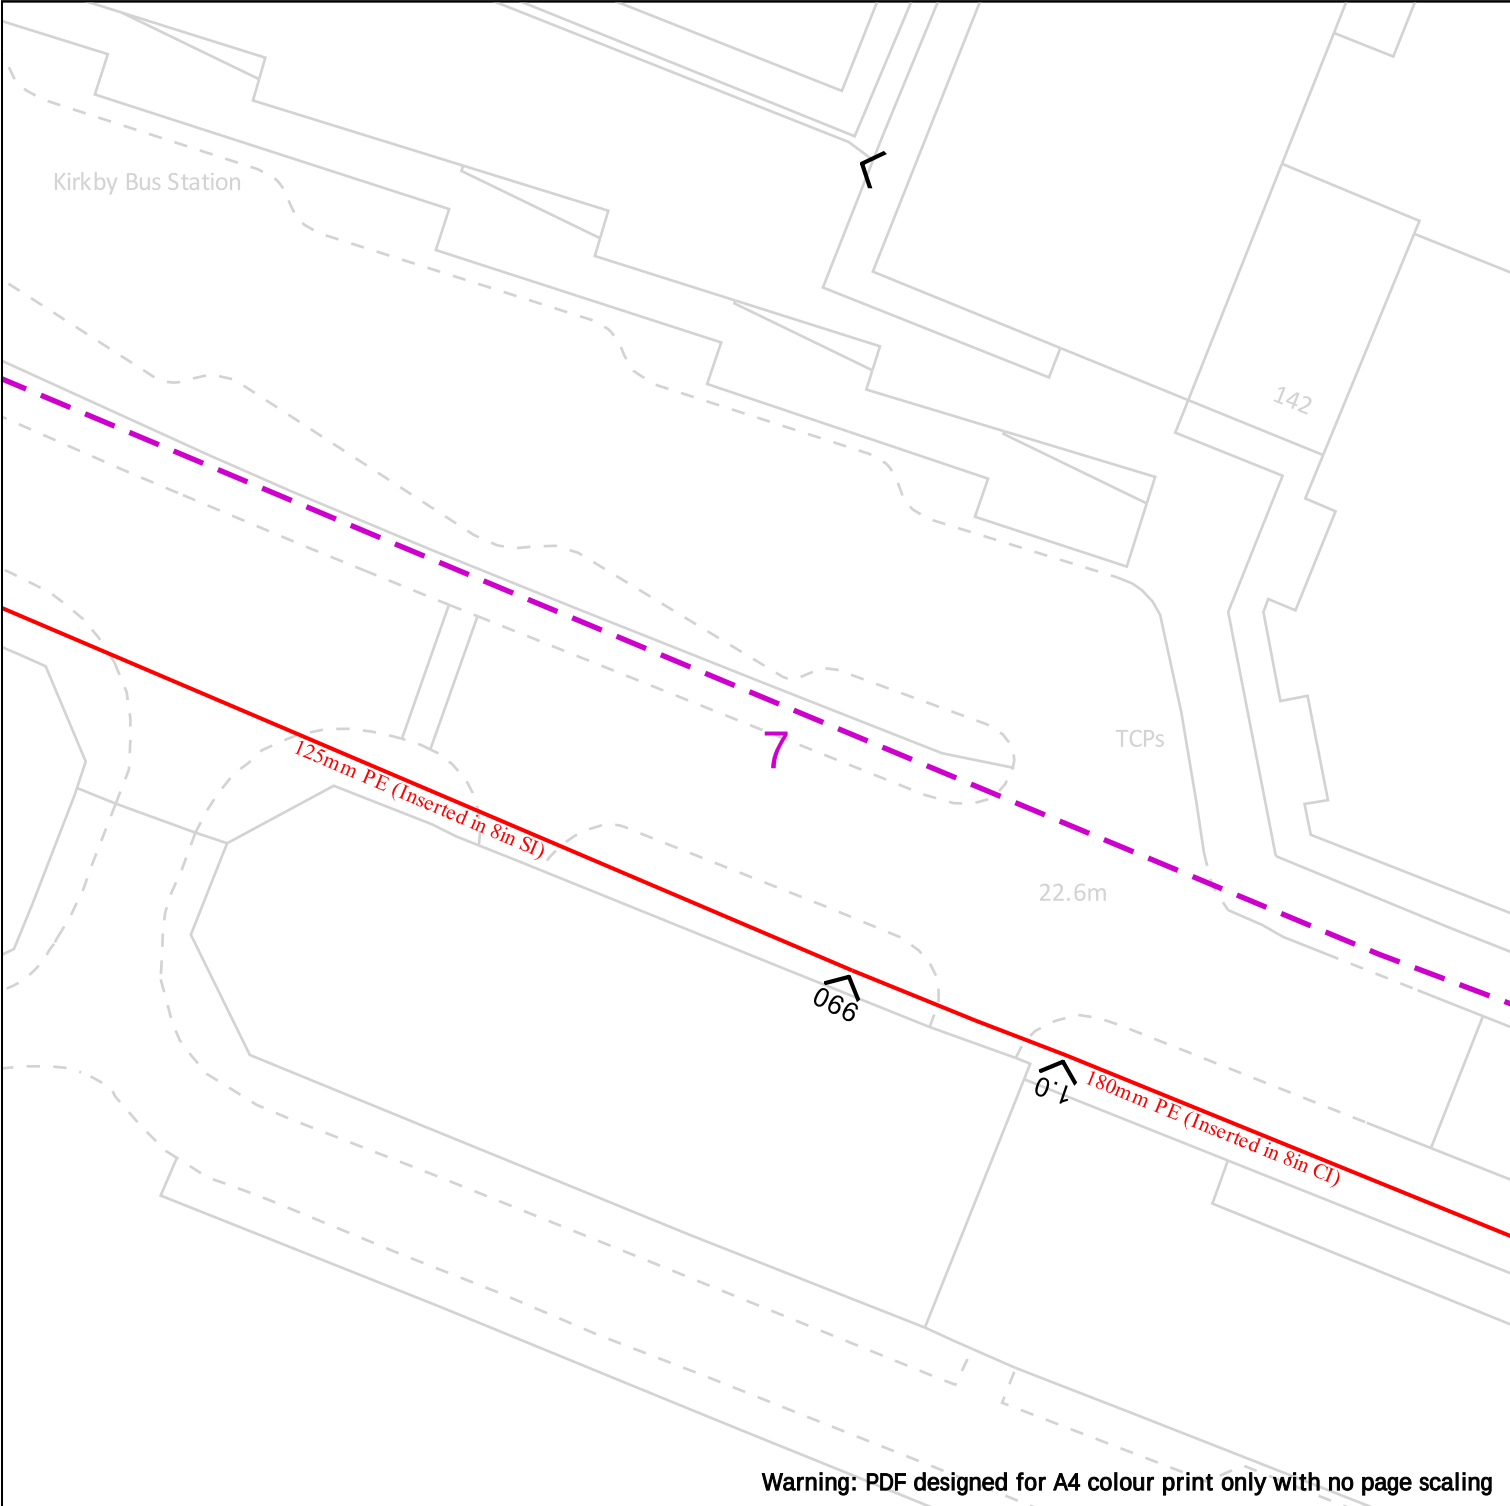



**Cadent**  
Your Gas Network

Date Requested: 24/03/2026  
Job Reference: 40925308  
Site Location: 341047 398409  
Requested by: Mrs Layle Pegg

Your Scheme/Reference:  
24/00068/NMA2 (LRP)

View extent: 100m, 100m

Scale: 1:500 (When plotted at A4)

Dig Sites

Area:

Line:

LP Mains  
MP Mains  
IP Mains  
LHP Mains

Valve  
Depth of cover  
Syphon

Diameter Change  
Material Change  
Out of Standard Service

IMPORTANT NOTICES

This plan shows these pipes owned by Cadent Gas Limited in its role as a Licensed Gas Transporter (GT). Gas pipes owned by other GT's or otherwise privately owned may be present in this area. Information with regards to such pipes should be obtained from the relevant owners. The information shown on this plan is given without warranty, the accuracy thereof cannot be guaranteed. Service pipes, valves, syphons, stub connections etc. are not shown but their presence should be anticipated. No liability of any kind whatsoever is accepted by Cadent Gas Limited or their agents, servants or contractors for any errors or omission. Safe digging practices, in accordance with HS(G)47, must be used to verify and establish the actual position of mains, pipes, services and other apparatus on site before any mechanical plant is used. It is your responsibility to ensure that this information is provided to all persons (either direct labour or contractors) working for you on or near gas apparatus. The information included on this plan should not be referred to beyond a period of 28 days from the date of issue.

**In case of emergency call - 0800 111 999**


Crown Copyright © - This plan is reproduced from or based on the OS map by Cadent Gas Limited, with the sanction of the controller of HM Stationary Office. Crown Copyright Reserved. Ordnance Survey Licence number 100024886

Where an out-of-standard service is present please contact plant protection 0800 688 588 for further information.


Out-of-standard service symbology may be used to indicate one or more of the following:

- Identification of shallow services
- Identification of dual services
- Recording of non-perpendicular services

A perpendicular service/connection is laid in a straight line from the entry point at the property to the connection at the main – this includes a pipe that has a perpendicular connection and is not straight but does not deviate more than 1m off centre line.

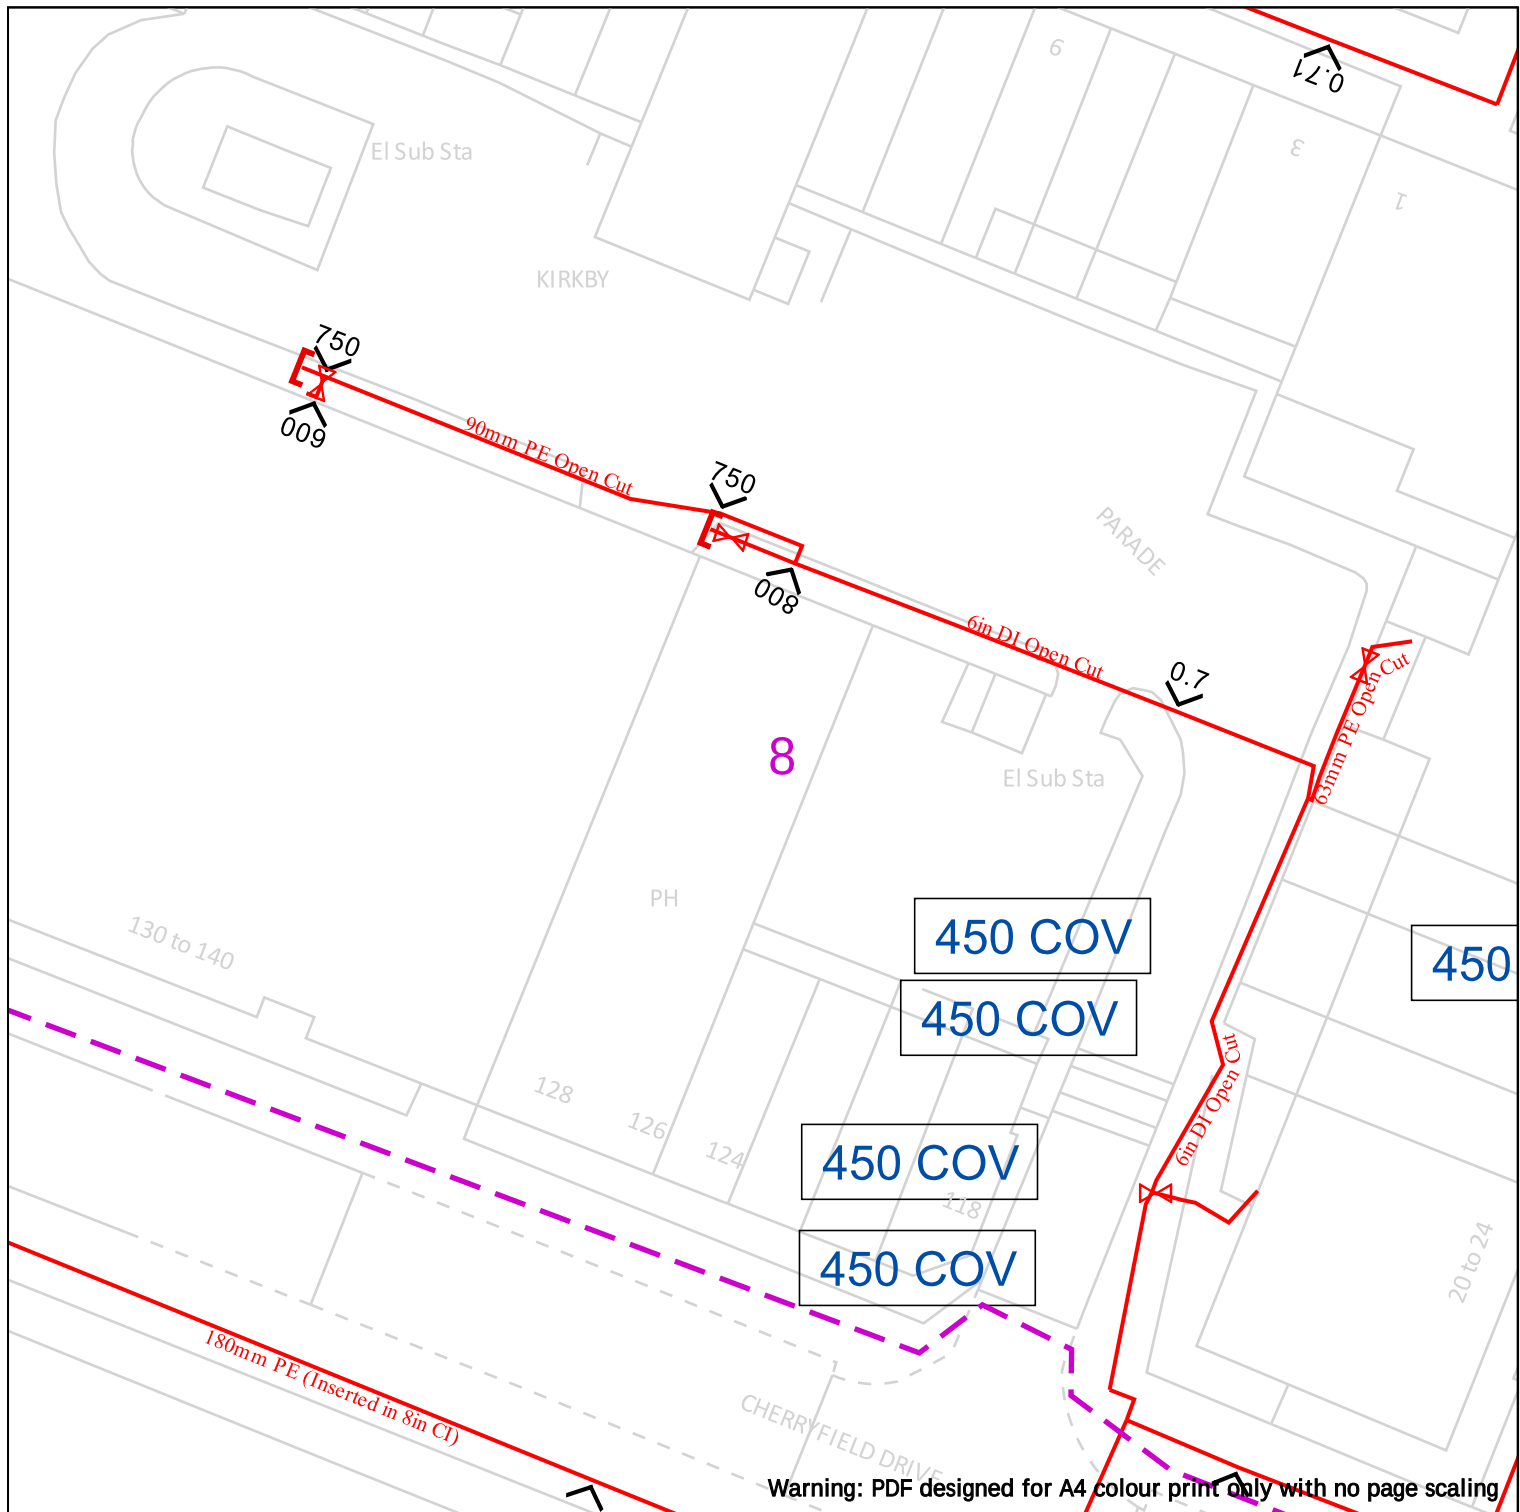

|   |   |
|---|---|
|   | <div style="display: flex; justify-content: space-between;"> <div> <p><b>Dig Sites</b></p> <p>Area: <span style="color: purple;">----</span> Line: <span style="color: purple;">----</span></p> <p> <span style="color: red;">——</span> LP Mains<br/> <span style="color: blue;">----</span> MP Mains<br/> <span style="color: green;">----</span> IP Mains<br/> <span style="color: orange;">----</span> LHP Mains </p> </div> <div> <p> <span style="color: red;">X</span> Valve<br/> <span style="color: green;">V</span> Depth of cover<br/> <span style="border: 1px solid black; border-radius: 50%; padding: 2px;">O</span> Syphon </p> </div> <div> <p> <span style="color: blue;">↓</span> Diameter Change<br/> <span style="color: blue;"> </span> Material Change<br/> <span style="color: red;">!</span> Out of Standard Service </p> </div> </div> <p>Where an out-of-standard service is present please contact plant protection 0800 688 588 for further information.</p> <p>Out-of-standard service symbology may be used to indicate one or more of the following:</p> <ul style="list-style-type: none"> <li>• Identification of shallow services</li> <li>• Identification of dual services</li> <li>• Recording of non-perpendicular services</li> </ul> <p>A perpendicular service/connection is laid in a straight line from the entry point at the property to the connection at the main – this includes a pipe that has a perpendicular connection and is not straight but does not deviate more than 1m off centre line.</p>       |
| <p>Date Requested: 24/03/2026</p> <p>Job Reference: 40925308</p> <p>Site Location: 341047 398409</p> <p>Requested by: Mrs Layle Pegg</p> <p>Your Scheme/Reference: 24/00068/NMA2 (LRP)</p> <p>View extent: 100m, 100m</p> <p>Scale: 1:500 (When plotted at A4)</p> | <p><b>IMPORTANT NOTICES</b></p> <p>This plan shows these pipes owned by Cadent Gas Limited in its role as a Licensed Gas Transporter (GT). Gas pipes owned by other GT's or otherwise privately owned may be present in this area. Information with regards to such pipes should be obtained from the relevant owners. The information shown on this plan is given without warranty, the accuracy thereof cannot be guaranteed. Service pipes, valves, syphons, stub connections etc. are not shown but their presence should be anticipated. No liability of any kind whatsoever is accepted by Cadent Gas Limited or their agents, servants or contractors for any errors or omission. Safe digging practices, in accordance with HS(G)47, must be used to verify and establish the actual position of mains, pipes, services and other apparatus on site before any mechanical plant is used. It is your responsibility to ensure that this information is provided to all persons (either direct labour or contractors) working for you on or near gas apparatus. The information included on this plan should not be referred to beyond a period of 28 days from the date of issue.</p> <p style="text-align: center; color: red; font-weight: bold;">In case of emergency call - 0800 111 999</p> <p><small>Crown Copyright © - This plan is reproduced from or based on the OS map by Cadent Gas Limited, with the sanction of the controller of HM Stationary Office. Crown Copyright Reserved. Ordnance Survey Licence number 100024886</small></p> |

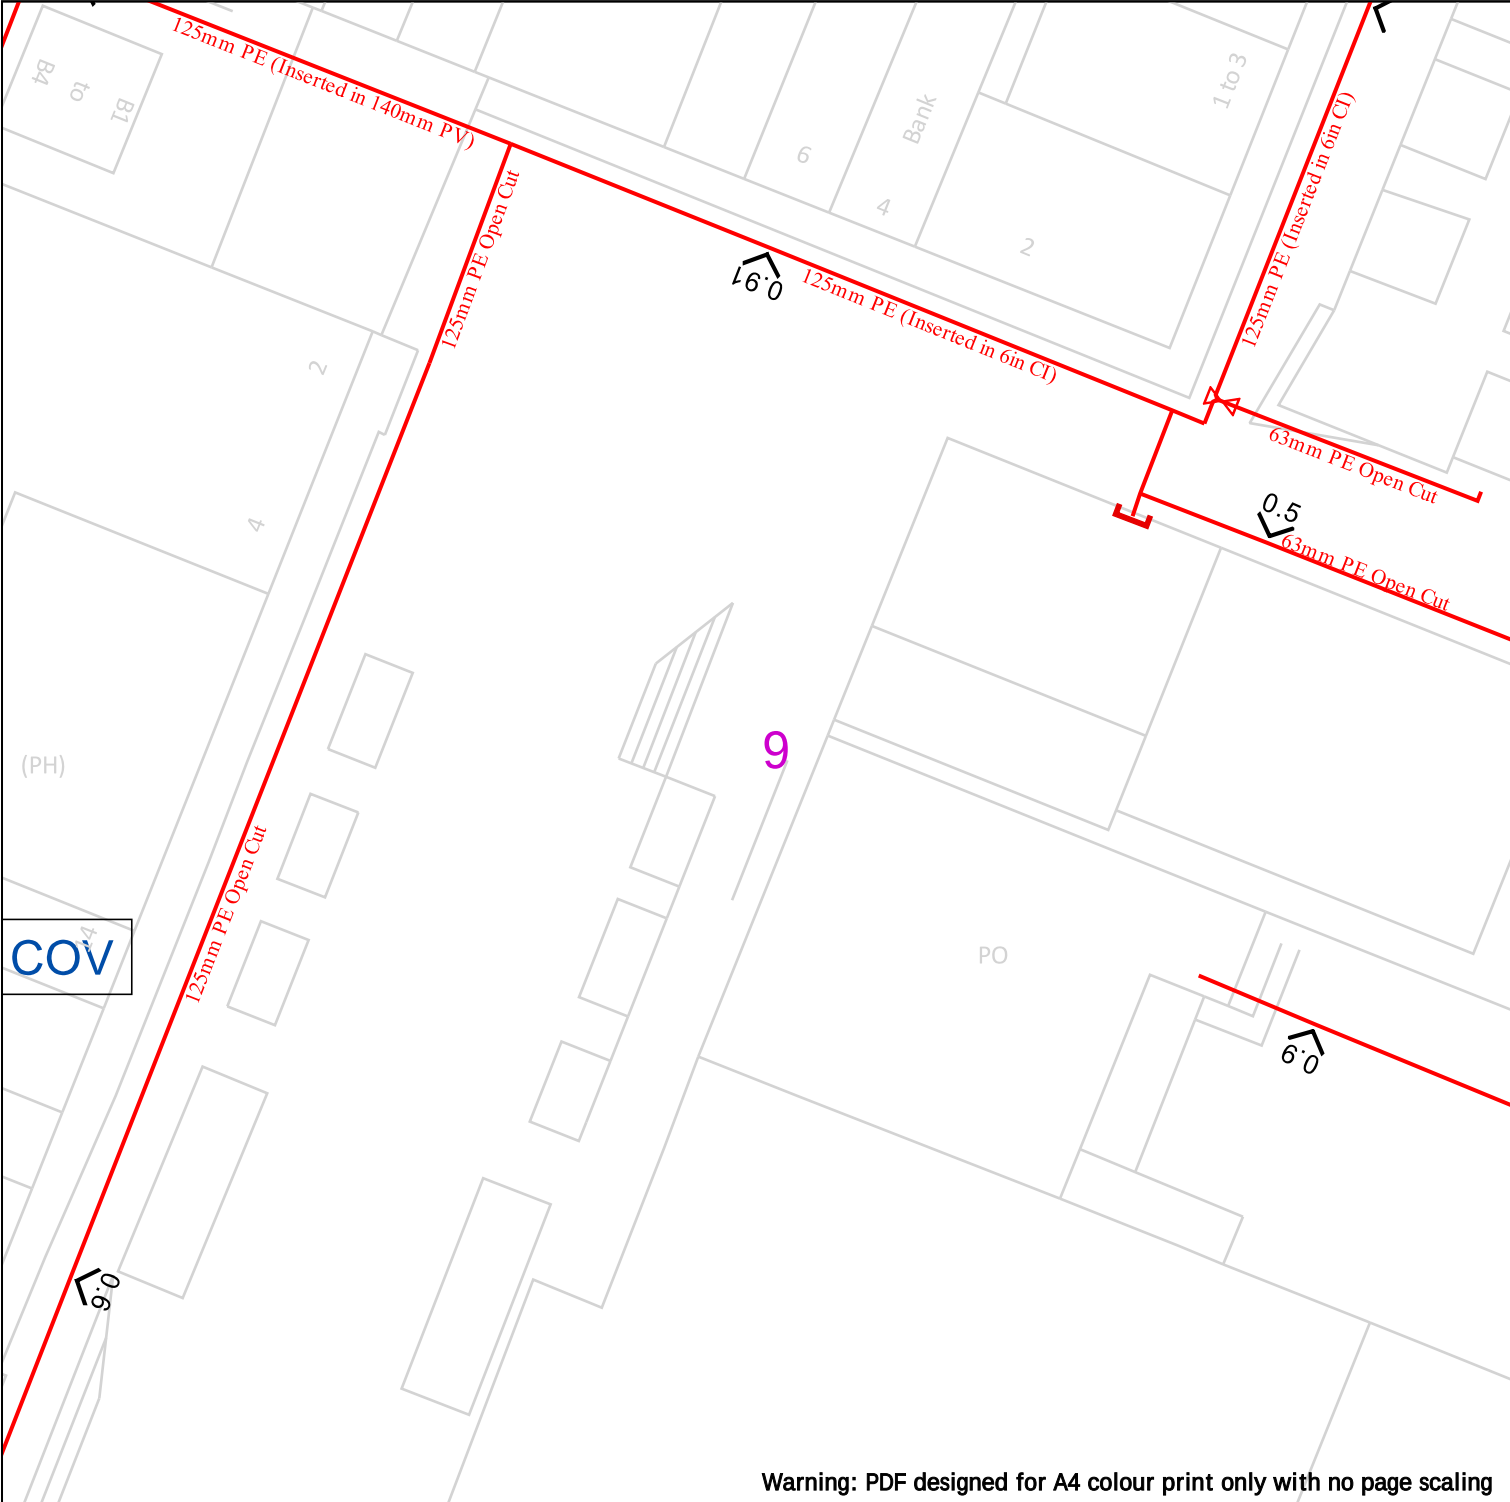

Warning: PDF designed for A4 colour print only with no page scaling



**Cadent**  
Your Gas Network

Date Requested: 24/03/2026  
Job Reference: 40925308  
Site Location: 341047 398409  
Requested by: Mrs Layle Pegg

Your Scheme/Reference:  
24/00068/NMA2 (LRP)

View extent: 100m, 100m



25m

| Dig Sites                                                                           | Area:  | Line:           |   |
|-------------------------------------------------------------------------------------|-------------------------------------------------------------------------------------------|---|---|
|  | LP Mains                                                                                  |  Valve          |  Diameter Change         |
|  | MP Mains                                                                                  |  Depth of cover |  Material Change         |
|  | IP Mains                                                                                  |  Syphon         |  Out of Standard Service |
|  | LHP Mains                                                                                 |   |   |

Where an out-of-standard service is present please contact plant protection 0800 688 588 for further information.

Out-of-standard service symbology may be used to indicate one or more of the following:

- Identification of shallow services
- Identification of dual services
- Recording of non-perpendicular services

A perpendicular service/connection is laid in a straight line from the entry point at the property to the connection at the main – this includes a pipe that has a perpendicular connection and is not straight but does not deviate more than 1m off centre line.


**IMPORTANT NOTICES**

This plan shows these pipes owned by Cadent Gas Limited in its role as a Licensed Gas Transporter (GT). Gas pipes owned by other GT's or otherwise privately owned may be present in this area. Information with regards to such pipes should be obtained from the relevant owners. The information shown on this plan is given without warranty, the accuracy thereof cannot be guaranteed. Service pipes, valves, syphons, stub connections etc. are not shown but their presence should be anticipated. No liability of any kind whatsoever is accepted by Cadent Gas Limited or their agents, servants or contractors for any errors or omission. Safe digging practices, in accordance with HS(G)47, must be used to verify and establish the actual position of mains, pipes, services and other apparatus on site before any mechanical plant is used. It is your responsibility to ensure that this information is provided to all persons (either direct labour or contractors) working for you on or near gas apparatus. The information included on this plan should not be referred to beyond a period of 28 days from the date of issue.

**In case of emergency call - 0800 111 999**

Scale: 1:500 (When plotted at A4)

Crown Copyright © - This plan is reproduced from or based on the OS map by Cadent Gas Limited, with the sanction of the controller of HM Stationary Office. Crown Copyright Reserved. Ordnance Survey Licence number 100024886

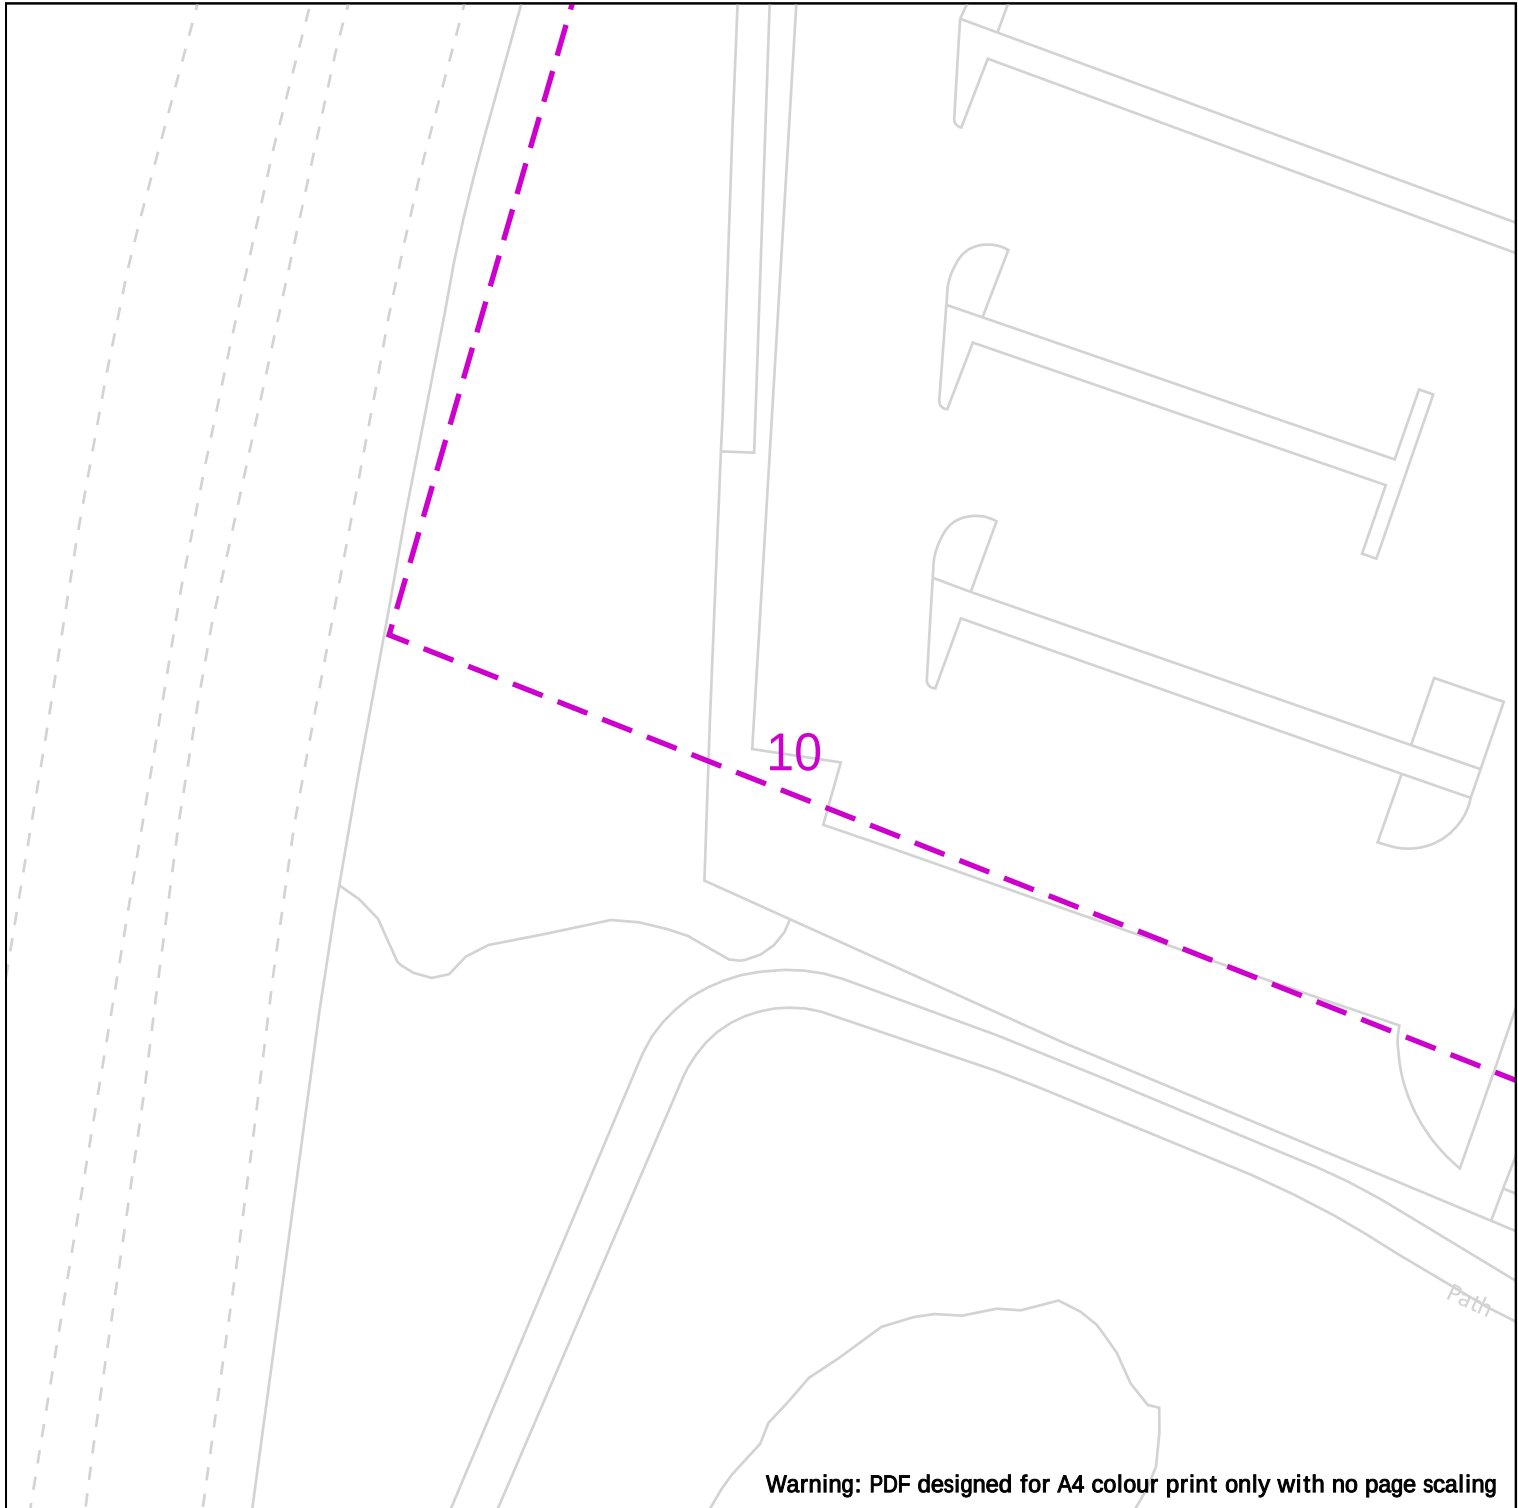

Warning: PDF designed for A4 colour print only with no page scaling

25m

Dig Sites

Area:

Line:



LP Mains



MP Mains




IP Mains



LHP Mains



Valve

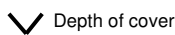

Depth of cover



Syphon



Diameter Change



Material Change



Out of Standard Service

Where an out-of-standard service is present please contact plant protection 0800 688 588 for further information.

Out-of-standard service symbology may be used to indicate one or more of the following:

- Identification of shallow services
- Identification of dual services
- Recording of non-perpendicular services

A perpendicular service/connection is laid in a straight line from the entry point at the property to the connection at the main – this includes a pipe that has a perpendicular connection and is not straight but does not deviate more than 1m off centre line.

**Cadent**  
Your Gas Network

Date Requested: 24/03/2026  
Job Reference: 40925308  
Site Location: 341047 398409  
Requested by: Mrs Layle Pegg

Your Scheme/Reference:  
24/00068/NMA2 (LRP)

View extent: 100m, 100m

#### IMPORTANT NOTICES

This plan shows these pipes owned by Cadent Gas Limited in its role as a Licensed Gas Transporter (GT). Gas pipes owned by other GT's or otherwise privately owned may be present in this area. Information with regards to such pipes should be obtained from the relevant owners. The information shown on this plan is given without warranty, the accuracy thereof cannot be guaranteed. Service pipes, valves, syphons, stub connections etc. are not shown but their presence should be anticipated. No liability of any kind whatsoever is accepted by Cadent Gas Limited or their agents, servants or contractors for any errors or omission. Safe digging practices, in accordance with HS(G)47, must be used to verify and establish the actual position of mains, pipes, services and other apparatus on site before any mechanical plant is used. It is your responsibility to ensure that this information is provided to all persons (either direct labour or contractors) working for you on or near gas apparatus. The information included on this plan should not be referred to beyond a period of 28 days from the date of issue.

**In case of emergency call - 0800 111 999**

11

Warning: PDF designed for A4 colour print only with no page scaling



Dig Sites

Area:



Line:



LP Mains



MP Mains



IP Mains



LHP Mains



Valve



Depth of cover



Syphon



Diameter Change



Material Change



Out of Standard Service

Where an out-of-standard service is present please contact plant protection 0800 688 588 for further information.

Out-of-standard service symbology may be used to indicate one or more of the following:

- Identification of shallow services
- Identification of dual services
- Recording of non-perpendicular services

A perpendicular service/connection is laid in a straight line from the entry point at the property to the connection at the main – this includes a pipe that has a perpendicular connection and is not straight but does not deviate more than 1m off centre line.

Date Requested: 24/03/2026  
Job Reference: 40925308  
Site Location: 341047 398409  
Requested by: Mrs Layle Pegg

Your Scheme/Reference:  
24/00068/NMA2 (LRP)

View extent: 100m, 100m

#### IMPORTANT NOTICES

This plan shows these pipes owned by Cadent Gas Limited in its role as a Licensed Gas Transporter (GT). Gas pipes owned by other GT's or otherwise privately owned may be present in this area. Information with regards to such pipes should be obtained from the relevant owners. The information shown on this plan is given without warranty, the accuracy thereof cannot be guaranteed. Service pipes, valves, syphons, stub connections etc. are not shown but their presence should be anticipated. No liability of any kind whatsoever is accepted by Cadent Gas Limited or their agents, servants or contractors for any errors or omission. Safe digging practices, in accordance with HS(G)47, must be used to verify and establish the actual position of mains, pipes, services and other apparatus on site before any mechanical plant is used. It is your responsibility to ensure that this information is provided to all persons (either direct labour or contractors) working for you on or near gas apparatus. The information included on this plan should not be referred to beyond a period of 28 days from the date of issue.

**In case of emergency call - 0800 111 999**

Crown Copyright © - This plan is reproduced from or based on the OS map by Cadent Gas Limited, with the sanction of the controller of HM Stationary Office. Crown Copyright Reserved. Ordnance Survey Licence number 100024886

Warning: PDF designed for A4 colour print only with no page scaling



Dig Sites

Area:

Line:



LP Mains  
MP Mains  
IP Mains  
LHP Mains



Valve



Depth of cover



Syphon



Diameter Change



Material Change



Out of Standard Service

Where an out-of-standard service is present please contact plant protection 0800 688 588 for further information.

Out-of-standard service symbology may be used to indicate one or more of the following:

- Identification of shallow services
- Identification of dual services
- Recording of non-perpendicular services

A perpendicular service/connection is laid in a straight line from the entry point at the property to the connection at the main – this includes a pipe that has a perpendicular connection and is not straight but does not deviate more than 1m off centre line.

Date Requested: 24/03/2026  
Job Reference: 40925308  
Site Location: 341047 398409  
Requested by: Mrs Layle Pegg

Your Scheme/Reference:  
24/00068/NMA2 (LRP)

View extent: 100m, 100m

Scale: 1:500 (When plotted at A4)

IMPORTANT NOTICES

This plan shows these pipes owned by Cadent Gas Limited in its role as a Licensed Gas Transporter (GT). Gas pipes owned by other GT's or otherwise privately owned may be present in this area. Information with regards to such pipes should be obtained from the relevant owners. The information shown on this plan is given without warranty, the accuracy thereof cannot be guaranteed. Service pipes, valves, syphons, stub connections etc. are not shown but their presence should be anticipated. No liability of any kind whatsoever is accepted by Cadent Gas Limited or their agents, servants or contractors for any errors or omission. Safe digging practices, in accordance with HS(G)47, must be used to verify and establish the actual position of mains, pipes, services and other apparatus on site before any mechanical plant is used. It is your responsibility to ensure that this information is provided to all persons (either direct labour or contractors) working for you on or near gas apparatus. The information included on this plan should not be referred to beyond a period of 28 days from the date of issue.

**In case of emergency call - 0800 111 999**

13

Warning: PDF designed for A4 colour print only with no page scaling



Dig Sites

Area:



Line:



LP Mains



MP Mains



IP Mains



LHP Mains



Valve



Depth of cover



Syphon



Diameter Change



Material Change



Out of Standard Service

Where an out-of-standard service is present please contact plant protection 0800 688 588 for further information.

Out-of-standard service symbology may be used to indicate one or more of the following:

- Identification of shallow services
- Identification of dual services
- Recording of non-perpendicular services

A perpendicular service/connection is laid in a straight line from the entry point at the property to the connection at the main – this includes a pipe that has a perpendicular connection and is not straight but does not deviate more than 1m off centre line.

Date Requested: 24/03/2026  
Job Reference: 40925308  
Site Location: 341047 398409  
Requested by: Mrs Layle Pegg

Your Scheme/Reference:  
24/00068/NMA2 (LRP)


View extent: 100m, 100m

Scale: 1:500 (When plotted at A4)

IMPORTANT NOTICES

This plan shows these pipes owned by Cadent Gas Limited in its role as a Licensed Gas Transporter (GT). Gas pipes owned by other GT's or otherwise privately owned may be present in this area. Information with regards to such pipes should be obtained from the relevant owners. The information shown on this plan is given without warranty, the accuracy thereof cannot be guaranteed. Service pipes, valves, syphons, stub connections etc. are not shown but their presence should be anticipated. No liability of any kind whatsoever is accepted by Cadent Gas Limited or their agents, servants or contractors for any errors or omission. Safe digging practices, in accordance with HS(G)47, must be used to verify and establish the actual position of mains, pipes, services and other apparatus on site before any mechanical plant is used. It is your responsibility to ensure that this information is provided to all persons (either direct labour or contractors) working for you on or near gas apparatus. The information included on this plan should not be referred to beyond a period of 28 days from the date of issue.

**In case of emergency call - 0800 111 999**

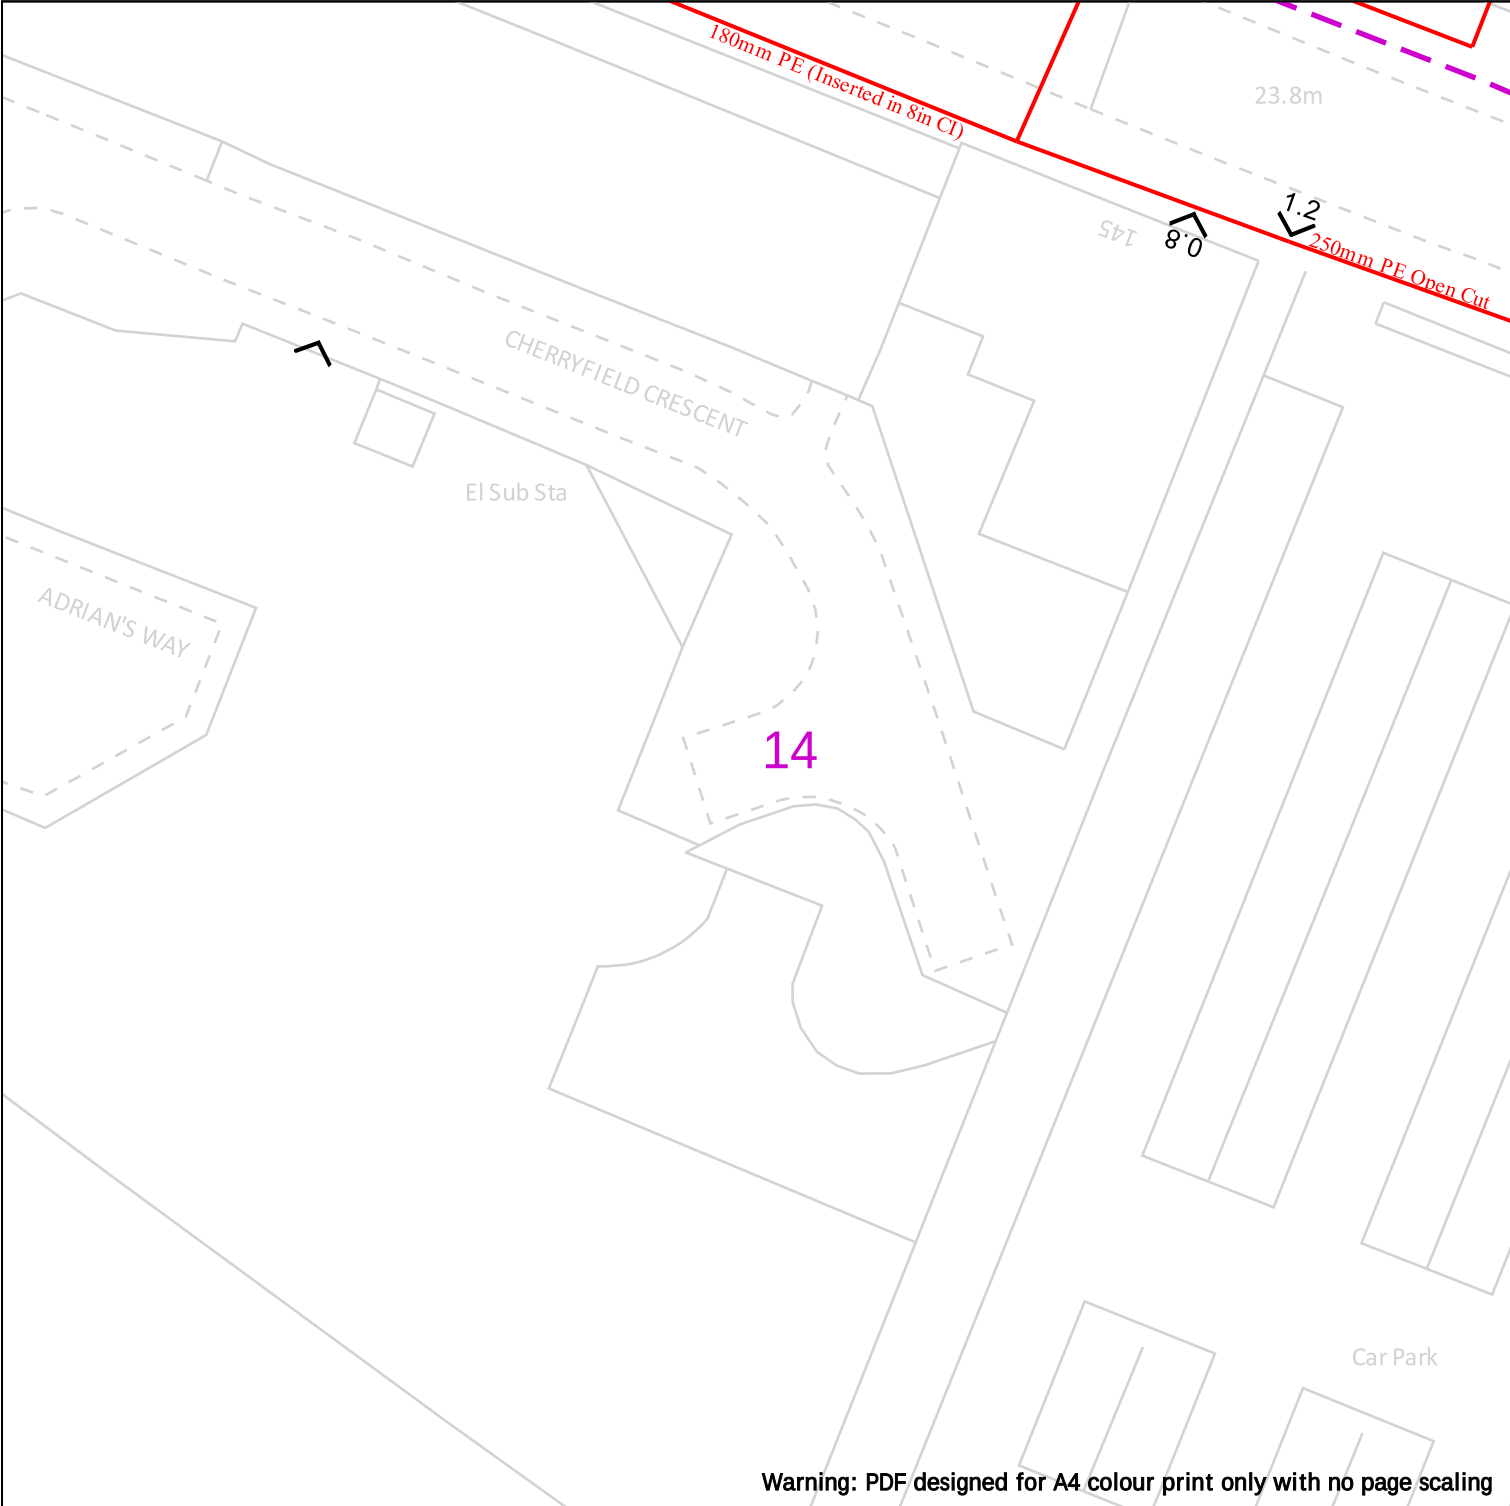

Warning: PDF designed for A4 colour print only with no page scaling



**Cadent**  
Your Gas Network

Date Requested: 24/03/2026  
Job Reference: 40925308  
Site Location: 341047 398409  
Requested by: Mrs Layle Pegg

Your Scheme/Reference:  
24/00068/NMA2 (LRP)

View extent: 100m, 100m



| Dig Sites | Area:     | Line: |
|-----------|-----------|-------|
|           |           |       |
|           | LP Mains  |       |
|           | MP Mains  |       |
|           | IP Mains  |       |
|           | LHP Mains |       |

Diameter Change

Material Change

Where an out-of-standard service is present please contact plant protection 0800 688 588 for further information.

Out-of-standard service symbology may be used to indicate one or more of the following:

- Identification of shallow services
- Identification of dual services
- Recording of non-perpendicular services

A perpendicular service/connection is laid in a straight line from the entry point at the property to the connection at the main – this includes a pipe that has a perpendicular connection and is not straight but does not deviate more than 1m off centre line.


**IMPORTANT NOTICES**

This plan shows these pipes owned by Cadent Gas Limited in its role as a Licensed Gas Transporter (GT). Gas pipes owned by other GT's or otherwise privately owned may be present in this area. Information with regards to such pipes should be obtained from the relevant owners. The information shown on this plan is given without warranty, the accuracy thereof cannot be guaranteed. Service pipes, valves, syphons, stub connections etc. are not shown but their presence should be anticipated. No liability of any kind whatsoever is accepted by Cadent Gas Limited or their agents, servants or contractors for any errors or omission. Safe digging practices, in accordance with HS(G)47, must be used to verify and establish the actual position of mains, pipes, services and other apparatus on site before any mechanical plant is used. It is your responsibility to ensure that this information is provided to all persons (either direct labour or contractors) working for you on or near gas apparatus. The information included on this plan should not be referred to beyond a period of 28 days from the date of issue.

**In case of emergency call - 0800 111 999**

Crown Copyright © - This plan is reproduced from or based on the OS map by Cadent Gas Limited, with the sanction of the controller of HM Stationary Office. Crown Copyright Reserved. Ordnance Survey Licence number 100024886



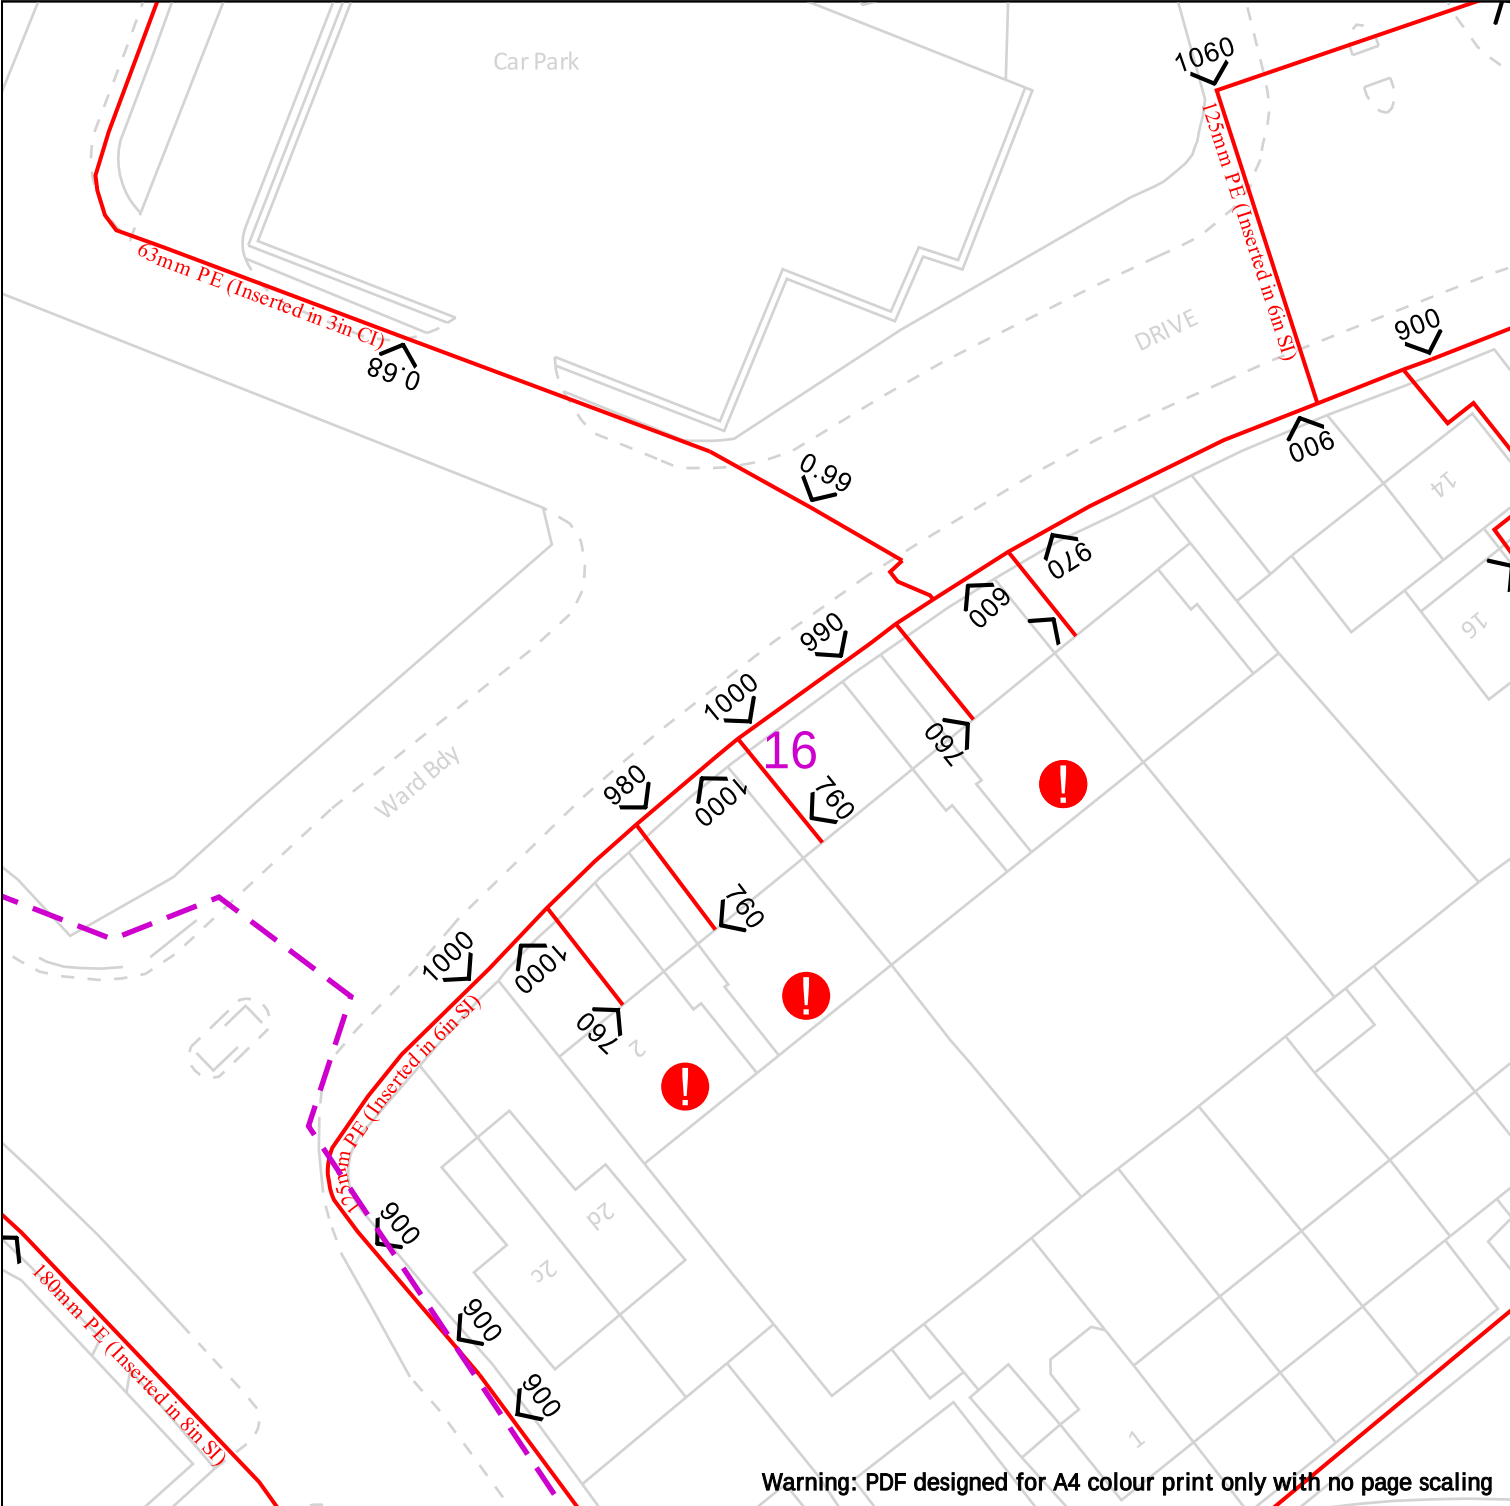

Warning: PDF designed for A4 colour print only with no page scaling



**Cadent**  
Your Gas Network

Date Requested: 24/03/2026  
Job Reference: 40925308  
Site Location: 341047 398409  
Requested by: Mrs Layle Pegg  
  
Your Scheme/Reference:  
24/00068/NMA2 (LRP)  
  
View extent: 100m, 100m  
  
Scale: 1:500 (When plotted at A4)



25m

Dig Sites



LP Mains



MP Mains



IP Mains



LHP Mains

Area: 

Line: 

 Valve

 Depth of cover

 Syphon

 Diameter Change

 Material Change

 Out of Standard Service

Where an out-of-standard service is present please contact plant protection 0800 688 588 for further information.

Out-of-standard service symbology may be used to indicate one or more of the following:

- Identification of shallow services
- Identification of dual services
- Recording of non-perpendicular services

A perpendicular service/connection is laid in a straight line from the entry point at the property to the connection at the main – this includes a pipe that has a perpendicular connection and is not straight but does not deviate more than 1m off centre line.

**IMPORTANT NOTICES**

This plan shows these pipes owned by Cadent Gas Limited in its role as a Licensed Gas Transporter (GT). Gas pipes owned by other GT's or otherwise privately owned may be present in this area. Information with regards to such pipes should be obtained from the relevant owners. The information shown on this plan is given without warranty, the accuracy thereof cannot be guaranteed. Service pipes, valves, syphons, stub connections etc. are not shown but their presence should be anticipated. No liability of any kind whatsoever is accepted by Cadent Gas Limited or their agents, servants or contractors for any errors or omission. Safe digging practices, in accordance with HS(G)47, must be used to verify and establish the actual position of mains, pipes, services and other apparatus on site before any mechanical plant is used. It is your responsibility to ensure that this information is provided to all persons (either direct labour or contractors) working for you on or near gas apparatus. The information included on this plan should not be referred to beyond a period of 28 days from the date of issue.

**In case of emergency call - 0800 111 999**

Crown Copyright © - This plan is reproduced from or based on the OS map by Cadent Gas Limited, with the sanction of the controller of HM Stationary Office. Crown Copyright Reserved. Ordnance Survey Licence number 100024886

17

Warning: PDF designed for A4 colour print only with no page scaling



Dig Sites

Area:

Line:



LP Mains



MP Mains




IP Mains



LHP Mains



Valve

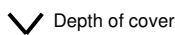

Depth of cover



Syphon



Diameter Change



Material Change



Out of Standard Service

Where an out-of-standard service is present please contact plant protection 0800 688 588 for further information.

Out-of-standard service symbology may be used to indicate one or more of the following:

- Identification of shallow services
- Identification of dual services
- Recording of non-perpendicular services

A perpendicular service/connection is laid in a straight line from the entry point at the property to the connection at the main – this includes a pipe that has a perpendicular connection and is not straight but does not deviate more than 1m off centre line.

Date Requested: 24/03/2026  
Job Reference: 40925308  
Site Location: 341047 398409  
Requested by: Mrs Layle Pegg

Your Scheme/Reference:  
24/00068/NMA2 (LRP)


View extent: 100m, 100m

#### IMPORTANT NOTICES

This plan shows these pipes owned by Cadent Gas Limited in its role as a Licensed Gas Transporter (GT). Gas pipes owned by other GT's or otherwise privately owned may be present in this area. Information with regards to such pipes should be obtained from the relevant owners. The information shown on this plan is given without warranty, the accuracy thereof cannot be guaranteed. Service pipes, valves, syphons, stub connections etc. are not shown but their presence should be anticipated. No liability of any kind whatsoever is accepted by Cadent Gas Limited or their agents, servants or contractors for any errors or omission. Safe digging practices, in accordance with HS(G)47, must be used to verify and establish the actual position of mains, pipes, services and other apparatus on site before any mechanical plant is used. It is your responsibility to ensure that this information is provided to all persons (either direct labour or contractors) working for you on or near gas apparatus. The information included on this plan should not be referred to beyond a period of 28 days from the date of issue.

**In case of emergency call - 0800 111 999**

Crown Copyright © - This plan is reproduced from or based on the OS map by Cadent Gas Limited, with the sanction of the controller of HM Stationary Office. Crown Copyright Reserved. Ordnance Survey Licence number 100024886

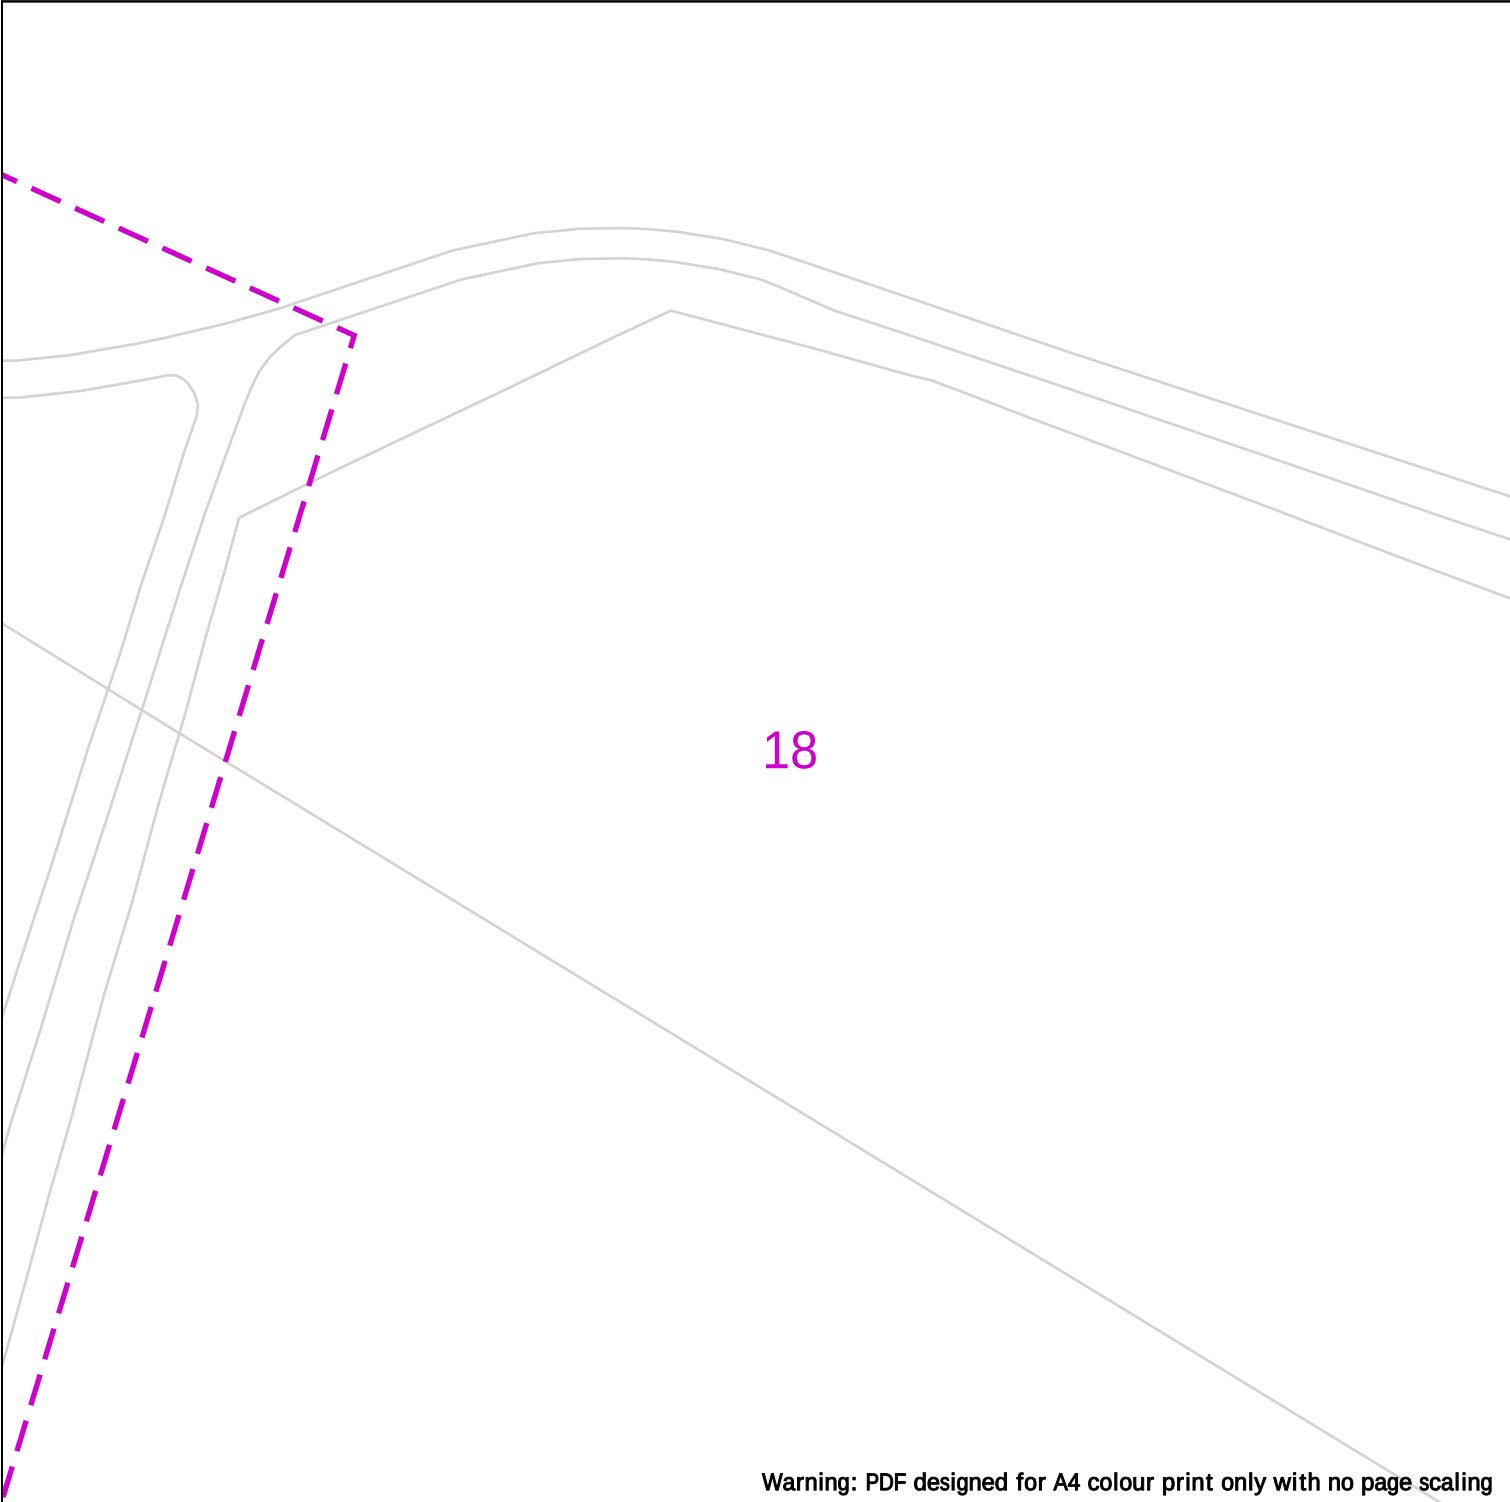

Warning: PDF designed for A4 colour print only with no page scaling



**Cadent**  
Your Gas Network

**25m**

|                  |              |                         |
|------------------|--------------|-------------------------|
| <b>Dig Sites</b> | <b>Area:</b> | <b>Line:</b>            |
|                  | LP Mains     | Valve                   |
|                  | MP Mains     | Diameter Change         |
|                  | IP Mains     | Depth of cover          |
|                  | LHP Mains    | Material Change         |
|                  | Syphon       | Out of Standard Service |

Where an out-of-standard service is present please contact plant protection 0800 688 588 for further information.

Out-of-standard service symbology may be used to indicate one or more of the following:

- Identification of shallow services
- Identification of dual services
- Recording of non-perpendicular services

A perpendicular service/connection is laid in a straight line from the entry point at the property to the connection at the main – this includes a pipe that has a perpendicular connection and is not straight but does not deviate more than 1m off centre line.

Date Requested: 24/03/2026  
Job Reference: 40925308  
Site Location: 341047 398409  
Requested by: Mrs Layle Pegg

Your Scheme/Reference:  
24/00068/NMA2 (LRP)

View extent: 100m, 100m

**IMPORTANT NOTICES**

This plan shows these pipes owned by Cadent Gas Limited in its role as a Licensed Gas Transporter (GT). Gas pipes owned by other GT's or otherwise privately owned may be present in this area. Information with regards to such pipes should be obtained from the relevant owners. The information shown on this plan is given without warranty, the accuracy thereof cannot be guaranteed. Service pipes, valves, syphons, stub connections etc. are not shown but their presence should be anticipated. No liability of any kind whatsoever is accepted by Cadent Gas Limited or their agents, servants or contractors for any errors or omission. Safe digging practices, in accordance with HS(G)47, must be used to verify and establish the actual position of mains, pipes, services and other apparatus on site before any mechanical plant is used. It is your responsibility to ensure that this information is provided to all persons (either direct labour or contractors) working for you on or near gas apparatus. The information included on this plan should not be referred to beyond a period of 28 days from the date of issue.

**In case of emergency call - 0800 111 999**

Scale: 1:500 (When plotted at A4)

Crown Copyright © - This plan is reproduced from or based on the OS map by Cadent Gas Limited, with the sanction of the controller of HM Stationary Office. Crown Copyright Reserved. Ordnance Survey Licence number 100024886

19

Warning: PDF designed for A4 colour print only with no page scaling



**Cadent**  
Your Gas Network

Dig Sites

Area:

Line:



LP Mains



MP Mains




IP Mains



LHP Mains



Valve

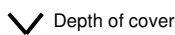

Depth of cover



Syphon



Diameter Change



Material Change



Out of Standard Service

Where an out-of-standard service is present please contact plant protection 0800 688 588 for further information.

Out-of-standard service symbology may be used to indicate one or more of the following:

- Identification of shallow services
- Identification of dual services
- Recording of non-perpendicular services

A perpendicular service/connection is laid in a straight line from the entry point at the property to the connection at the main – this includes a pipe that has a perpendicular connection and is not straight but does not deviate more than 1m off centre line.

Date Requested: 24/03/2026  
Job Reference: 40925308  
Site Location: 341047 398409  
Requested by: Mrs Layle Pegg

Your Scheme/Reference:  
24/00068/NMA2 (LRP)


View extent: 100m, 100m

#### IMPORTANT NOTICES

This plan shows these pipes owned by Cadent Gas Limited in its role as a Licensed Gas Transporter (GT). Gas pipes owned by other GT's or otherwise privately owned may be present in this area. Information with regards to such pipes should be obtained from the relevant owners. The information shown on this plan is given without warranty, the accuracy thereof cannot be guaranteed. Service pipes, valves, syphons, stub connections etc. are not shown but their presence should be anticipated. No liability of any kind whatsoever is accepted by Cadent Gas Limited or their agents, servants or contractors for any errors or omission. Safe digging practices, in accordance with HS(G)47, must be used to verify and establish the actual position of mains, pipes, services and other apparatus on site before any mechanical plant is used. It is your responsibility to ensure that this information is provided to all persons (either direct labour or contractors) working for you on or near gas apparatus. The information included on this plan should not be referred to beyond a period of 28 days from the date of issue.


**In case of emergency call - 0800 111 999**

Crown Copyright © - This plan is reproduced from or based on the OS map by Cadent Gas Limited, with the sanction of the controller of HM Stationary Office. Crown Copyright Reserved. Ordnance Survey Licence number 100024886

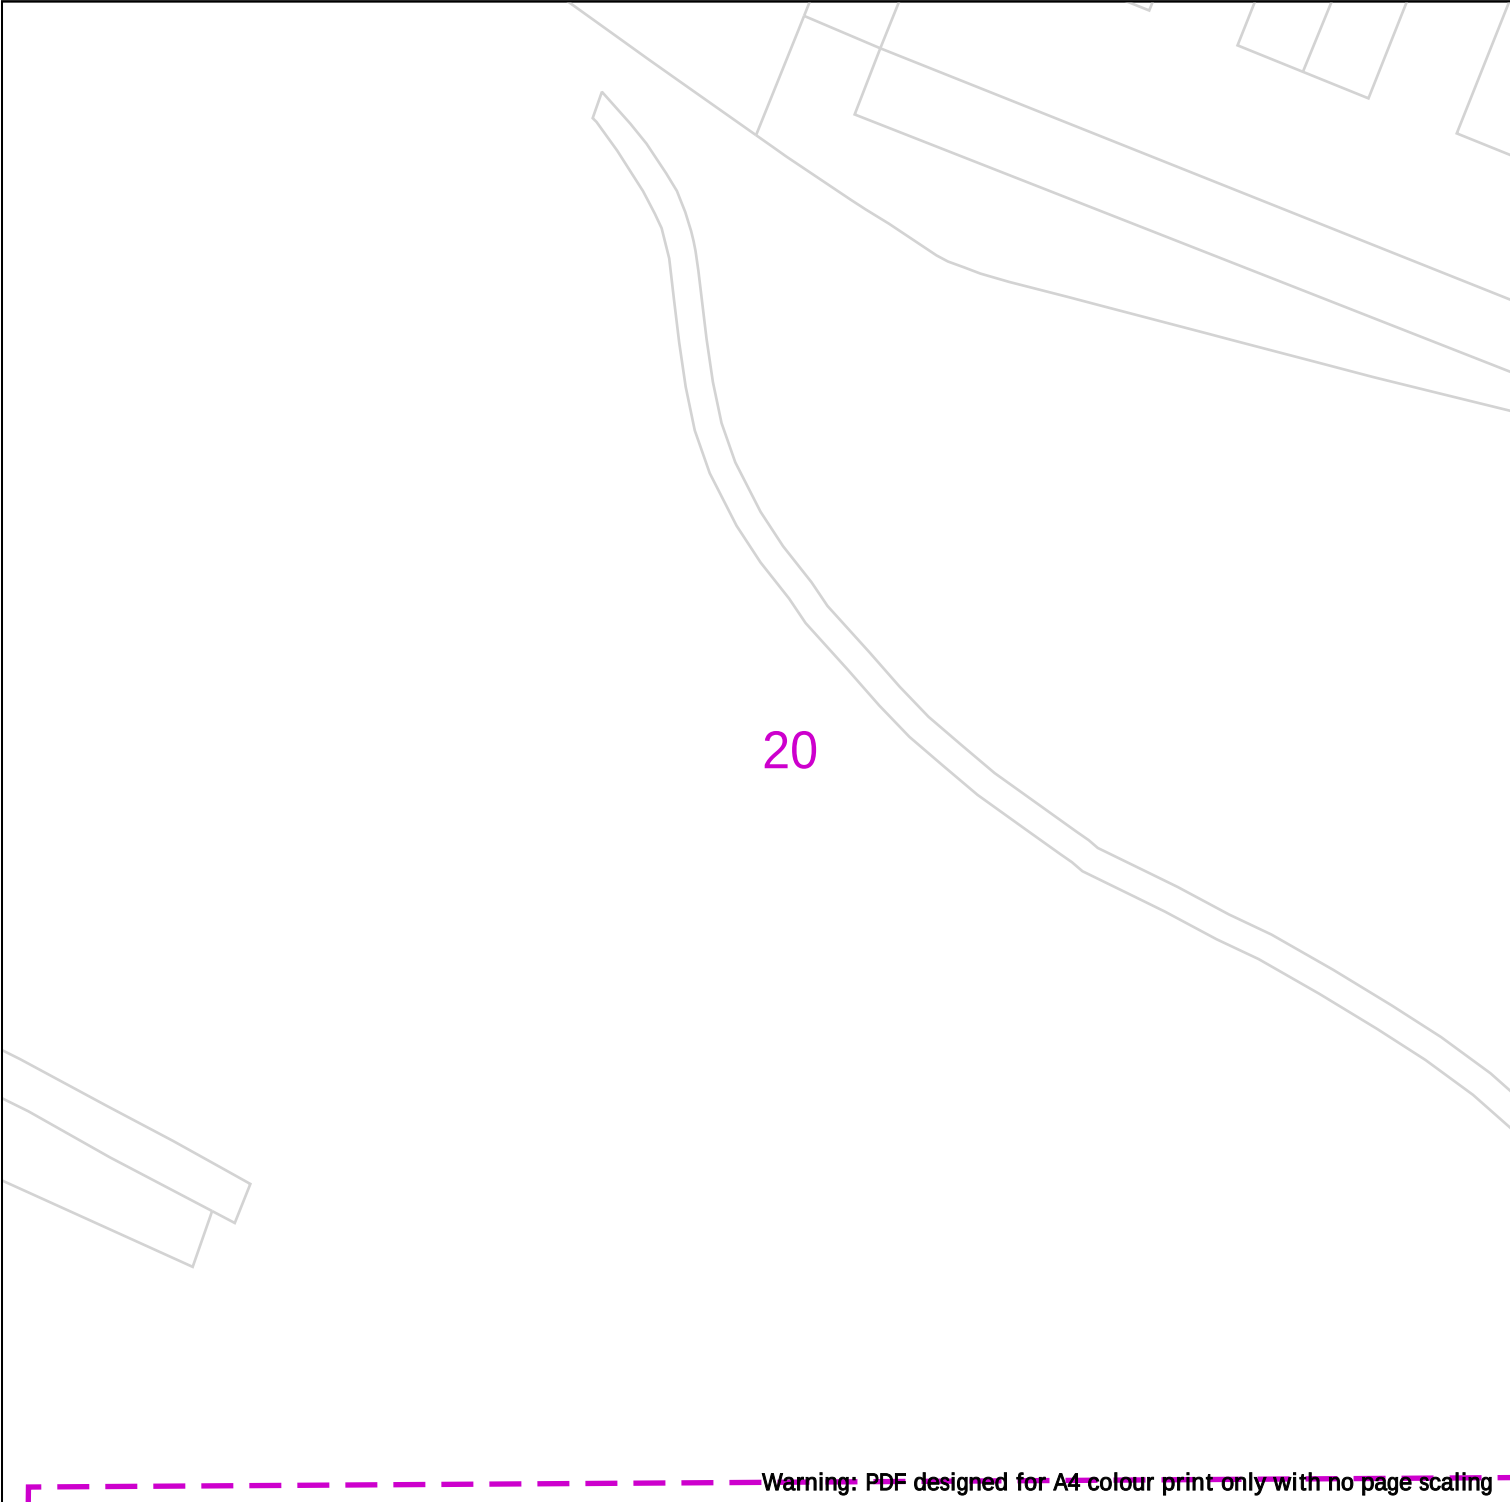


Warning: PDF designed for A4 colour print only with no page scaling

|   |   |   |
|---|---|---|
| <br>Your Gas Network | <br><b>Dig Sites</b> <b>Area:</b>  <b>Line:</b> <br> LP Mains  Valve  Diameter Change<br> MP Mains  Depth of cover  Material Change<br> IP Mains  Syphon  Out of Standard Service<br> LHP Mains | <p>Where an out-of-standard service is present please contact plant protection 0800 688 588 for further information.</p> <p>Out-of-standard service symbology may be used to indicate one or more of the following:</p> <ul style="list-style-type: none"><li>• Identification of shallow services</li><li>• Identification of dual services</li><li>• Recording of non-perpendicular services</li></ul> <p>A perpendicular service/connection is laid in a straight line from the entry point at the property to the connection at the main – this includes a pipe that has a perpendicular connection and is not straight but does not deviate more than 1m off centre line.</p>   |
|   | <p>Date Requested: 24/03/2026<br/>Job Reference: 40925308<br/>Site Location: 341047 398409<br/>Requested by: Mrs Layle Pegg</p> <p>Your Scheme/Reference:<br/>24/00068/NMA2 (LRP)</p> <p>View extent: 100m, 100m</p>   | <p><b>IMPORTANT NOTICES</b></p> <p>This plan shows these pipes owned by Cadent Gas Limited in its role as a Licensed Gas Transporter (GT). Gas pipes owned by other GT's or otherwise privately owned may be present in this area. Information with regards to such pipes should be obtained from the relevant owners. The information shown on this plan is given without warranty, the accuracy thereof cannot be guaranteed. Service pipes, valves, syphons, stub connections etc. are not shown but their presence should be anticipated. No liability of any kind whatsoever is accepted by Cadent Gas Limited or their agents, servants or contractors for any errors or omission. Safe digging practices, in accordance with HS(G)47, must be used to verify and establish the actual position of mains, pipes, services and other apparatus on site before any mechanical plant is used. It is your responsibility to ensure that this information is provided to all persons (either direct labour or contractors) working for you on or near gas apparatus. The information included on this plan should not be referred to beyond a period of 28 days from the date of issue.</p> |
|   | <p>Scale: 1:500 (When plotted at A4)</p>   | <p><b>In case of emergency call - 0800 111 999</b></p> <p><small>Crown Copyright © - This plan is reproduced from or based on the OS map by Cadent Gas Limited, with the sanction of the controller of HM Stationary Office. Crown Copyright Reserved. Ordnance Survey Licence number 100024886</small></p>   |

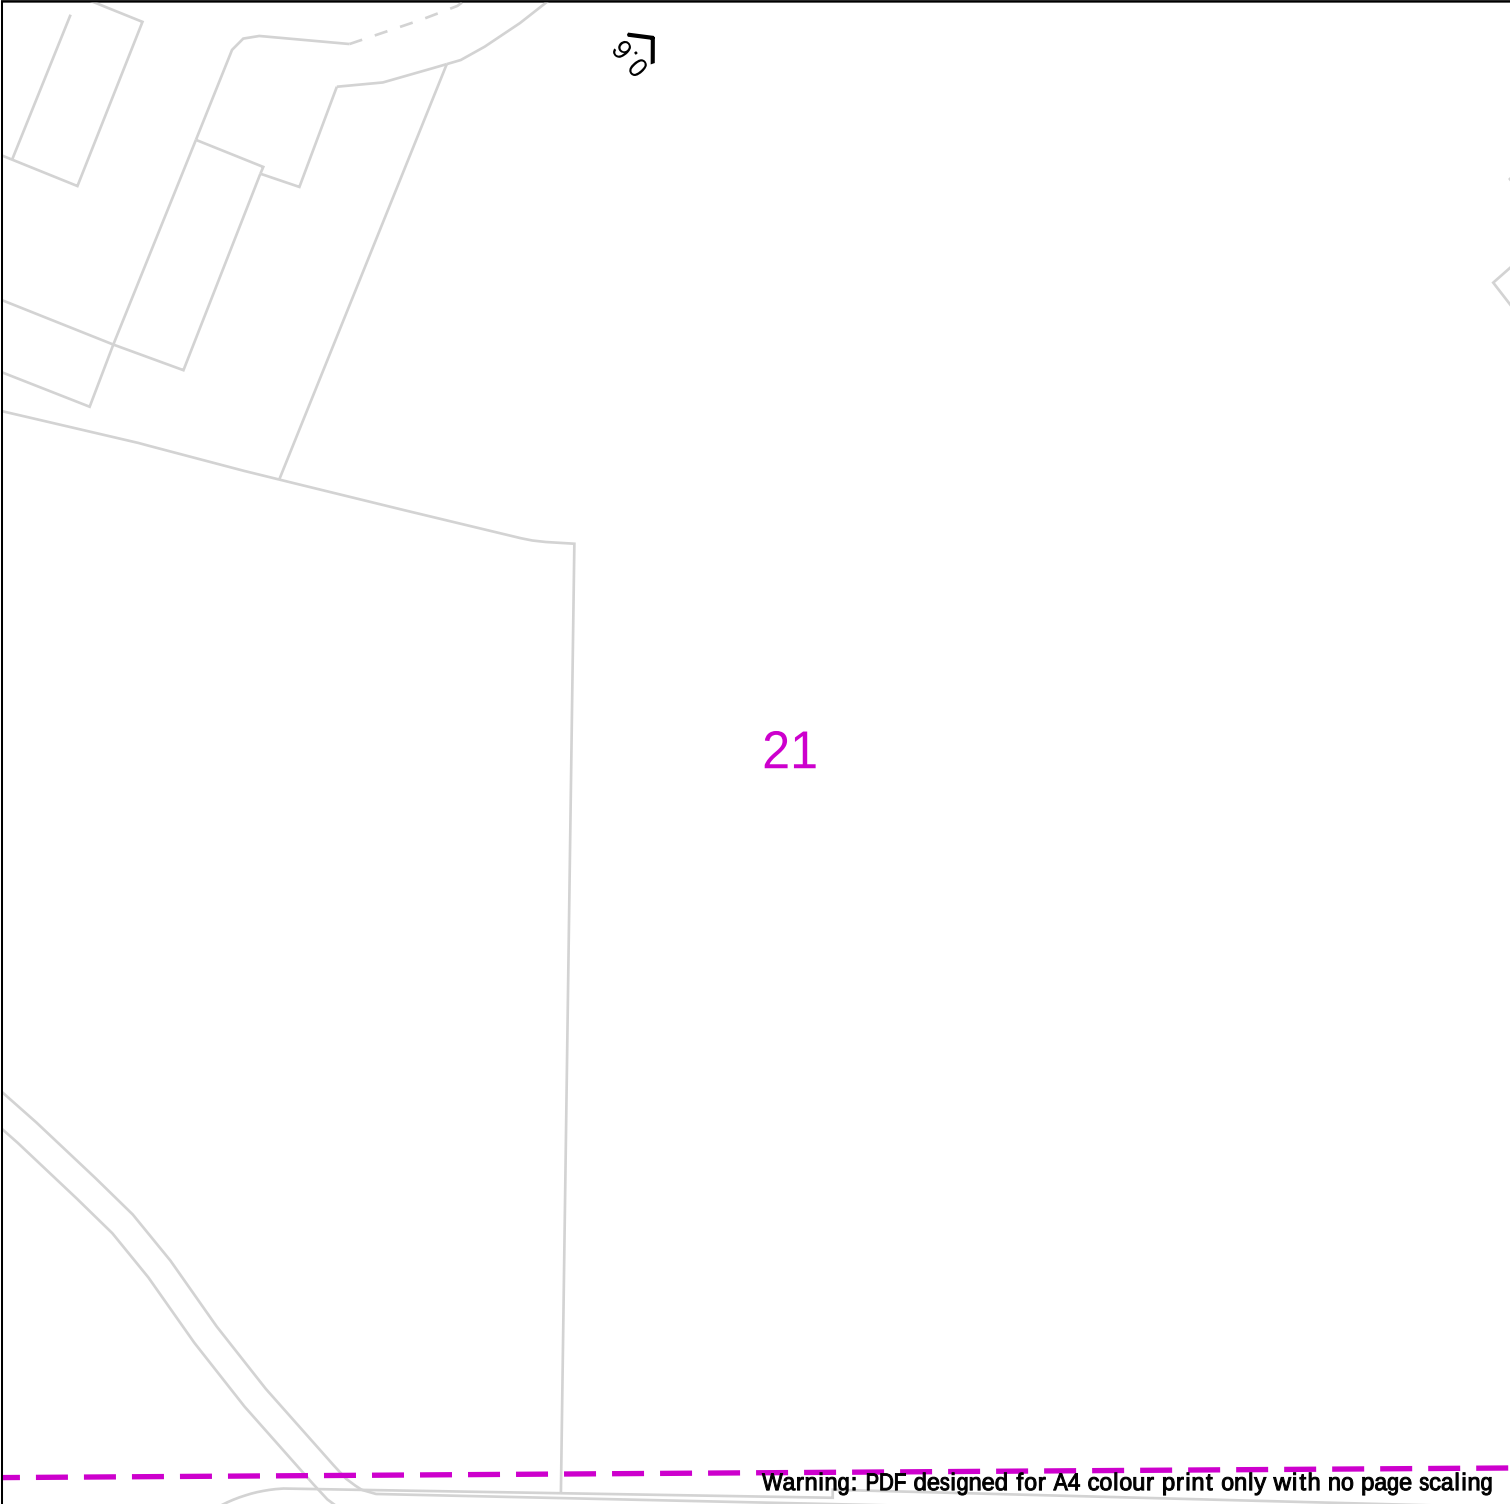


Warning: PDF designed for A4 colour print only with no page scaling

|   |   
|---|---|---|----------|-------------------------|-----------------|-----------------|--|----------|--|--|-----------------|--|----------|--|--|-------------------------|--|-----------|--|--|--|--|--|
|   |   | <p>Where an out-of-standard service is present please contact plant protection 0800 688 588 for further information.</p> <p>Out-of-standard service symbology may be used to indicate one or more of the following:</p> <ul style="list-style-type: none"><li>• Identification of shallow services</li><li>• Identification of dual services</li><li>• Recording of non-perpendicular services</li></ul> <p>A perpendicular service/connection is laid in a straight line from the entry point at the property to the connection at the main – this includes a pipe that has a perpendicular connection and is not straight but does not deviate more than 1m off centre line.</p> |          |                         
|   | <p><b>Dig Sites</b></p> <p>Area:  Line: </p> <table><tr><td></td><td>LP Mains</td><td></td><td></td><td>Diameter Change</td></tr><tr><td></td><td>MP Mains</td><td></td><td></td><td>Material Change</td></tr><tr><td></td><td>IP Mains</td><td></td><td></td><td>Out of Standard Service</td></tr><tr><td></td><td>LHP Mains</td><td></td><td></td><td></td></tr></table>   |   | LP Mains |                         |                 | Diameter Change |  | MP Mains |  |  | Material Change |  | IP Mains |  |  | Out of Standard Service |  | LHP Mains |  |  |  |  |  |
|   |   | LP Mains   |          |                         | Diameter Change |                 |  |          |  |  |                 |  |          |  |  |                         |  |           |  |  |  |  |  |
|   | MP Mains   |   |          | Material Change         |                 |                 |  |          |  |  |                 |  |          |  |  |                         |  |           |  |  |  |  |  |
|   | IP Mains   |   |          | Out of Standard Service |                 |                 |  |          |  |  |                 |  |          |  |  |                         |  |           |  |  |  |  |  |
|   | LHP Mains   |   |          
| <p>Date Requested: 24/03/2026<br/>Job Reference: 40925308<br/>Site Location: 341047 398409<br/>Requested by: Mrs Layle Pegg</p> <p>Your Scheme/Reference:<br/>24/00068/NMA2 (LRP)</p> <p>View extent: 100m, 100m</p>                                 | <p><b>IMPORTANT NOTICES</b></p> <p>This plan shows these pipes owned by Cadent Gas Limited in its role as a Licensed Gas Transporter (GT). Gas pipes owned by other GT's or otherwise privately owned may be present in this area. Information with regards to such pipes should be obtained from the relevant owners. The information shown on this plan is given without warranty, the accuracy thereof cannot be guaranteed. Service pipes, valves, syphons, stub connections etc. are not shown but their presence should be anticipated. No liability of any kind whatsoever is accepted by Cadent Gas Limited or their agents, servants or contractors for any errors or omission. Safe digging practices, in accordance with HS(G)47, must be used to verify and establish the actual position of mains, pipes, services and other apparatus on site before any mechanical plant is used. It is your responsibility to ensure that this information is provided to all persons (either direct labour or contractors) working for you on or near gas apparatus. The information included on this plan should not be referred to beyond a period of 28 days from the date of issue.</p> | <p><b>In case of emergency call - 0800 111 999</b></p>   |          |                         
| <p><small>Crown Copyright © - This plan is reproduced from or based on the OS map by Cadent Gas Limited, with the sanction of the controller of HM Stationary Office. Crown Copyright Reserved. Ordnance Survey Licence number 100024886</small></p> |   |   

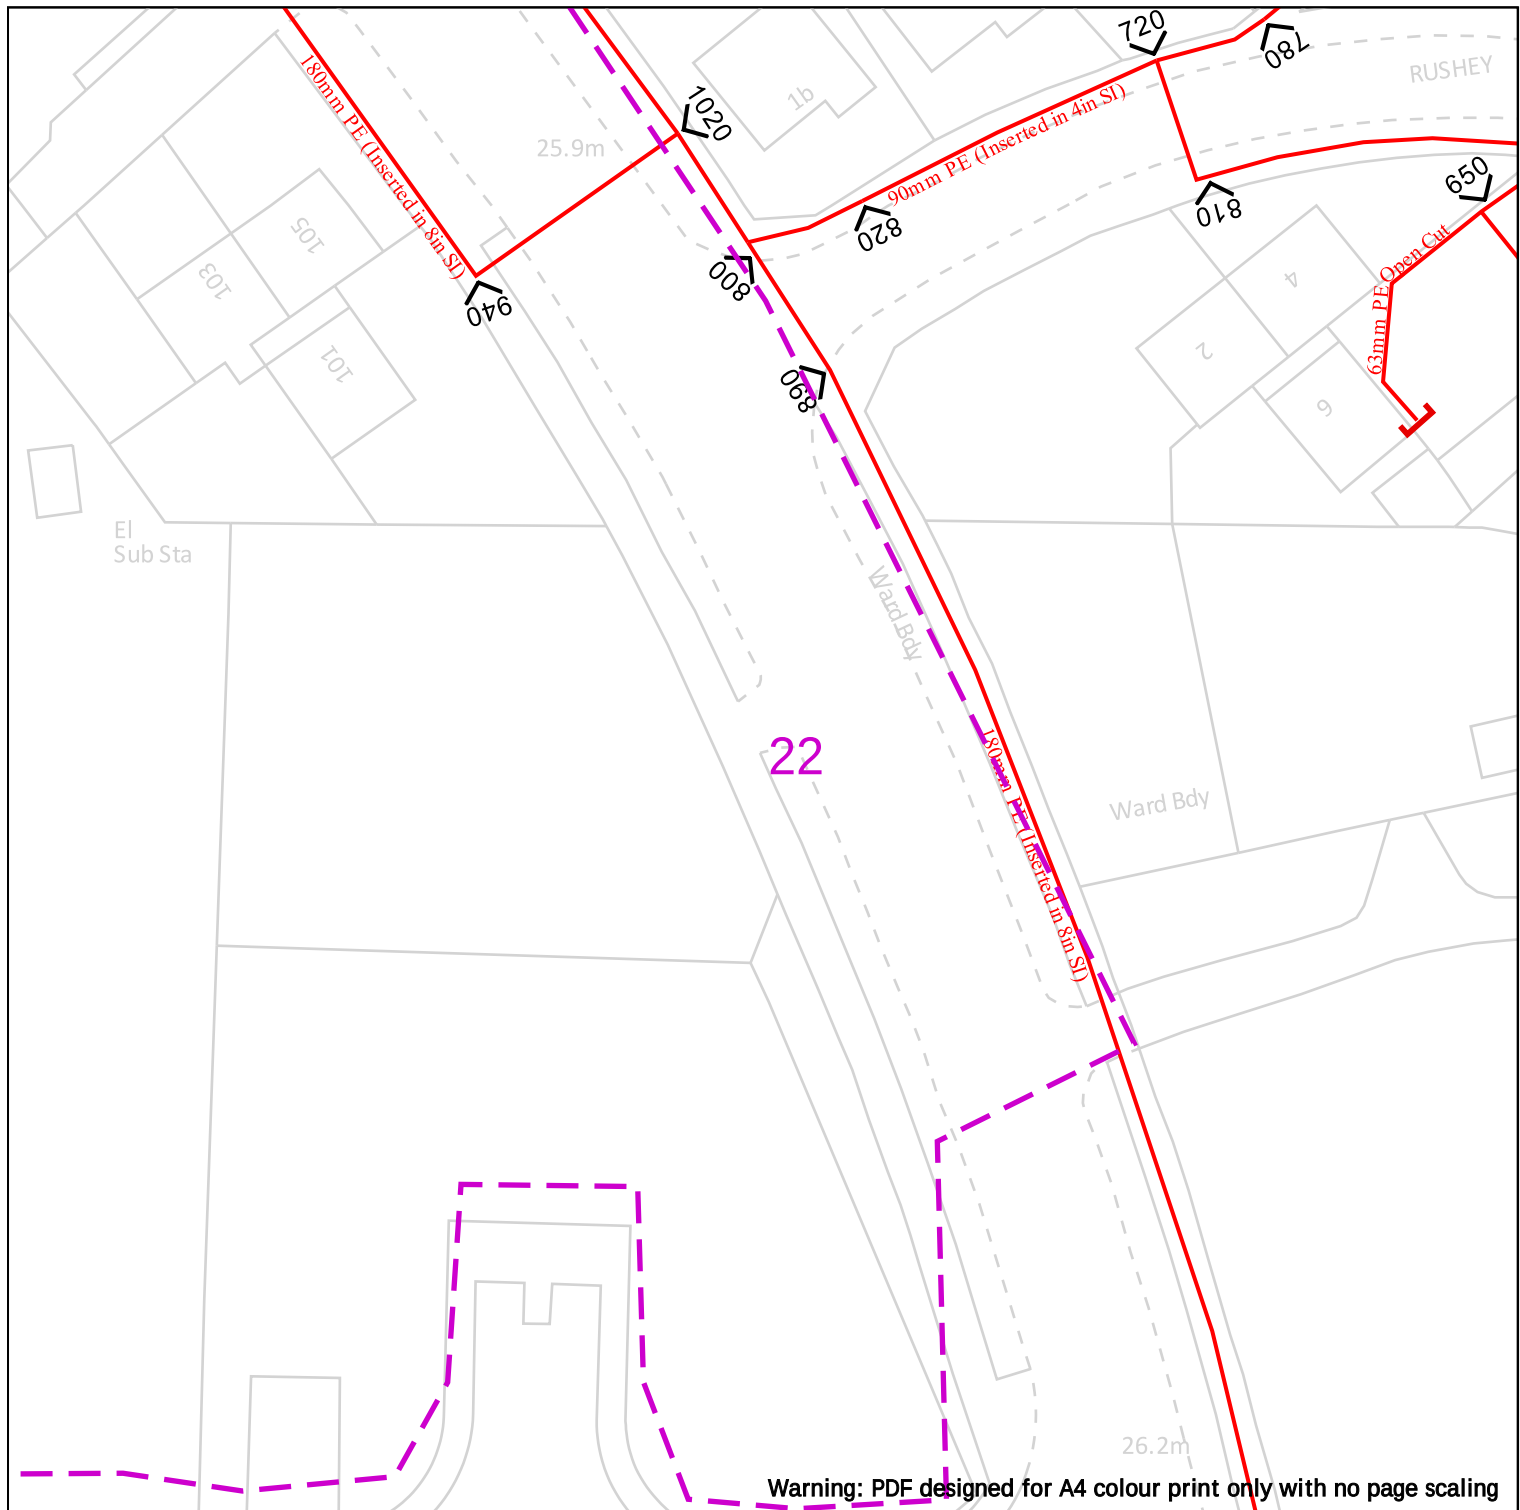

|   |   |   |   |   |
|---|---|---|---|---|
|   | <div style="display: flex; justify-content: space-between; align-items: center;"> <div style="text-align: center;"> <p>25m</p> </div> <div style="text-align: center;"> <p>Warning: PDF designed for A4 colour print only with no page scaling</p> </div> </div> <table border="0" style="width: 100%;"> <tr> <td style="vertical-align: top;"> <p><b>Dig Sites</b></p> <p>— LP Mains</p> <p>— MP Mains</p> <p>— IP Mains</p> <p>— LHP Mains</p> </td> <td style="vertical-align: top;"> <p><b>Area:</b> <span style="color: purple;">---</span></p> <p><b>Line:</b> <span style="color: purple;">---</span></p> </td> <td style="vertical-align: top;"> <p> Valve</p> <p> Depth of cover</p> <p> Syphon</p> <p> Diameter Change</p> <p> Material Change</p> <p> Out of Standard Service</p> </td> </tr> </table> <p>Where an out-of-standard service is present please contact plant protection 0800 688 588 for further information.</p> <p>Out-of-standard service symbology may be used to indicate one or more of the following:</p> <ul style="list-style-type: none"> <li>• Identification of shallow services</li> <li>• Identification of dual services</li> <li>• Recording of non-perpendicular services</li> </ul> <p>A perpendicular service/connection is laid in a straight line from the entry point at the property to the connection at the main – this includes a pipe that has a perpendicular connection and is not straight but does not deviate more than 1m off centre line.</p>                                                                | <p><b>Dig Sites</b></p> <p>— LP Mains</p> <p>— MP Mains</p> <p>— IP Mains</p> <p>— LHP Mains</p>                                    | <p><b>Area:</b> <span style="color: purple;">---</span></p> <p><b>Line:</b> <span style="color: purple;">---</span></p> | <p> Valve</p> <p> Depth of cover</p> <p> Syphon</p> <p> Diameter Change</p> <p> Material Change</p> <p> Out of Standard Service</p> |
| <p><b>Dig Sites</b></p> <p>— LP Mains</p> <p>— MP Mains</p> <p>— IP Mains</p> <p>— LHP Mains</p>   | <p><b>Area:</b> <span style="color: purple;">---</span></p> <p><b>Line:</b> <span style="color: purple;">---</span></p>   | <p> Valve</p> <p> Depth of cover</p> <p> Syphon</p> <p> Diameter Change</p> <p> Material Change</p> <p> Out of Standard Service</p> |   |   |
| <p>Date Requested: 24/03/2026</p> <p>Job Reference: 40925308</p> <p>Site Location: 341047 398409</p> <p>Requested by: Mrs Layle Pegg</p> <p>Your Scheme/Reference: 24/00068/NMA2 (LRP)</p> <p>View extent: 100m, 100m</p> <p>Scale: 1:500 (When plotted at A4)</p> | <p><b>IMPORTANT NOTICES</b></p> <p>This plan shows these pipes owned by Cadent Gas Limited in its role as a Licensed Gas Transporter (GT). Gas pipes owned by other GT's or otherwise privately owned may be present in this area. Information with regards to such pipes should be obtained from the relevant owners. The information shown on this plan is given without warranty, the accuracy thereof cannot be guaranteed. Service pipes, valves, syphons, stub connections etc. are not shown but their presence should be anticipated. No liability of any kind whatsoever is accepted by Cadent Gas Limited or their agents, servants or contractors for any errors or omission. Safe digging practices, in accordance with HS(G)47, must be used to verify and establish the actual position of mains, pipes, services and other apparatus on site before any mechanical plant is used. It is your responsibility to ensure that this information is provided to all persons (either direct labour or contractors) working for you on or near gas apparatus. The information included on this plan should not be referred to beyond a period of 28 days from the date of issue.</p> <p style="text-align: center; color: red; font-weight: bold;">In case of emergency call - 0800 111 999</p> <p style="font-size: small;">Crown Copyright © - This plan is reproduced from or based on the OS map by Cadent Gas Limited, with the sanction of the controller of HM Stationary Office. Crown Copyright Reserved. Ordnance Survey Licence number 100024886</p> |   |   |   |

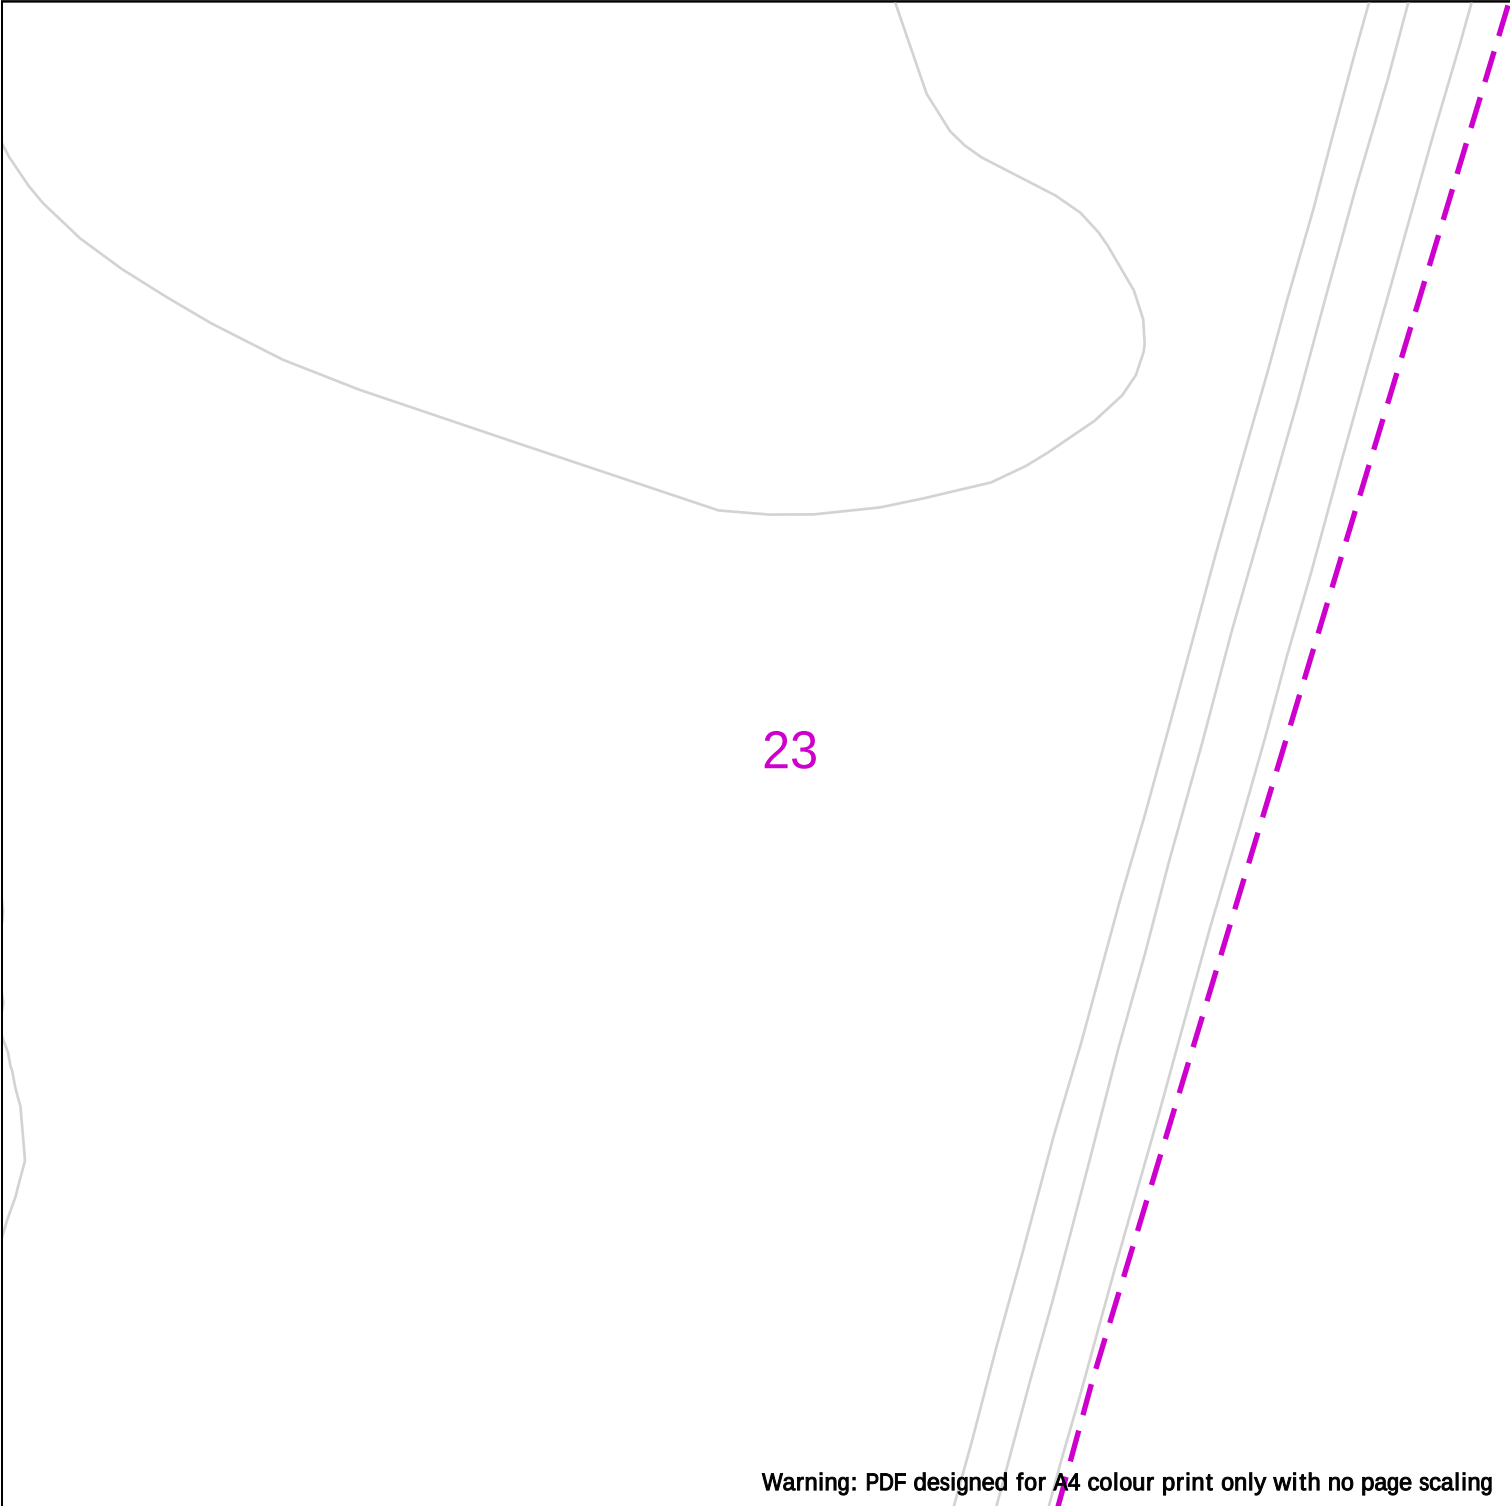

Warning: PDF designed for A4 colour print only with no page scaling



**Cadent**  
Your Gas Network

Date Requested: 24/03/2026  
Job Reference: 40925308  
Site Location: 341047 398409  
Requested by: Mrs Layle Pegg

Your Scheme/Reference:  
24/00068/NMA2 (LRP)

View extent: 100m, 100m

Scale: 1:500 (When plotted at A4)



25m

|                                                                                     |                                                                                           |   |   |
|-------------------------------------------------------------------------------------|-------------------------------------------------------------------------------------------|---|---|
| Dig Sites                                                                           | Area:  | Line:           |   |
|  | LP Mains                                                                                  |  Valve          |  Diameter Change         |
|  | MP Mains                                                                                  |  Depth of cover |  Material Change         |
|  | IP Mains                                                                                  |  Syphon         |  Out of Standard Service |
|  | LHP Mains                                                                                 |   |   |

Where an out-of-standard service is present please contact plant protection 0800 688 588 for further information.

Out-of-standard service symbology may be used to indicate one or more of the following:

- Identification of shallow services
- Identification of dual services
- Recording of non-perpendicular services

A perpendicular service/connection is laid in a straight line from the entry point at the property to the connection at the main – this includes a pipe that has a perpendicular connection and is not straight but does not deviate more than 1m off centre line.

**IMPORTANT NOTICES**

This plan shows these pipes owned by Cadent Gas Limited in its role as a Licensed Gas Transporter (GT). Gas pipes owned by other GT's or otherwise privately owned may be present in this area. Information with regards to such pipes should be obtained from the relevant owners. The information shown on this plan is given without warranty, the accuracy thereof cannot be guaranteed. Service pipes, valves, syphons, stub connections etc. are not shown but their presence should be anticipated. No liability of any kind whatsoever is accepted by Cadent Gas Limited or their agents, servants or contractors for any errors or omission. Safe digging practices, in accordance with HS(G)47, must be used to verify and establish the actual position of mains, pipes, services and other apparatus on site before any mechanical plant is used. It is your responsibility to ensure that this information is provided to all persons (either direct labour or contractors) working for you on or near gas apparatus. The information included on this plan should not be referred to beyond a period of 28 days from the date of issue.

**In case of emergency call - 0800 111 999**

Crown Copyright © - This plan is reproduced from or based on the OS map by Cadent Gas Limited, with the sanction of the controller of HM Stationary Office. Crown Copyright Reserved. Ordnance Survey Licence number 100024886



 Out of Standard Service

A perpendicular service/connection is laid in a straight line from the entry point at the property to the connection at the main – this includes a pipe that has a perpendicular connection and is not straight but does not deviate more than 1m off centre line.

Crown Copyright © - This plan is reproduced from or based on the OS map by Cadent Gas Limited, with the sanction of the controller of HM Stationary Office. Crown Copyright Reserved. Ordnance Survey Licence number 100024886

25

Warning: PDF designed for A4 colour print only with no page scaling



Dig Sites

Area:



Line:



LP Mains



MP Mains



IP Mains



LHP Mains



Valve



Depth of cover



Syphon



Diameter Change



Material Change



Out of Standard Service

Where an out-of-standard service is present please contact plant protection 0800 688 588 for further information.

Out-of-standard service symbology may be used to indicate one or more of the following:

- Identification of shallow services
- Identification of dual services
- Recording of non-perpendicular services

A perpendicular service/connection is laid in a straight line from the entry point at the property to the connection at the main – this includes a pipe that has a perpendicular connection and is not straight but does not deviate more than 1m off centre line.

Date Requested: 24/03/2026

Job Reference: 40925308

Site Location: 341047 398409

Requested by: Mrs Layle Pegg

Your Scheme/Reference:

24/00068/NMA2 (LRP)

View extent: 100m, 100m

Scale: 1:500 (When plotted at A4)

IMPORTANT NOTICES

This plan shows these pipes owned by Cadent Gas Limited in its role as a Licensed Gas Transporter (GT). Gas pipes owned by other GT's or otherwise privately owned may be present in this area. Information with regards to such pipes should be obtained from the relevant owners. The information shown on this plan is given without warranty, the accuracy thereof cannot be guaranteed. Service pipes, valves, syphons, stub connections etc. are not shown but their presence should be anticipated. No liability of any kind whatsoever is accepted by Cadent Gas Limited or their agents, servants or contractors for any errors or omission. Safe digging practices, in accordance with HS(G)47, must be used to verify and establish the actual position of mains, pipes, services and other apparatus on site before any mechanical plant is used. It is your responsibility to ensure that this information is provided to all persons (either direct labour or contractors) working for you on or near gas apparatus. The information included on this plan should not be referred to beyond a period of 28 days from the date of issue.

**In case of emergency call - 0800 111 999**

26


Warning: PDF designed for A4 colour print only with no page scaling

**Cadent**  
Your Gas Network

Dig Sites

Area:

Line:

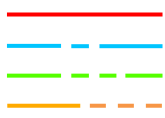

LP Mains  
MP Mains  
IP Mains  
LHP Mains



Valve



Depth of cover



Syphon



Diameter Change



Material Change



Out of Standard Service

Where an out-of-standard service is present please contact plant protection 0800 688 588 for further information.

Out-of-standard service symbology may be used to indicate one or more of the following:

- Identification of shallow services
- Identification of dual services
- Recording of non-perpendicular services

A perpendicular service/connection is laid in a straight line from the entry point at the property to the connection at the main – this includes a pipe that has a perpendicular connection and is not straight but does not deviate more than 1m off centre line.

#### IMPORTANT NOTICES

This plan shows these pipes owned by Cadent Gas Limited in its role as a Licensed Gas Transporter (GT). Gas pipes owned by other GT's or otherwise privately owned may be present in this area. Information with regards to such pipes should be obtained from the relevant owners. The information shown on this plan is given without warranty, the accuracy thereof cannot be guaranteed. Service pipes, valves, syphons, stub connections etc. are not shown but their presence should be anticipated. No liability of any kind whatsoever is accepted by Cadent Gas Limited or their agents, servants or contractors for any errors or omission. Safe digging practices, in accordance with HS(G)47, must be used to verify and establish the actual position of mains, pipes, services and other apparatus on site before any mechanical plant is used. It is your responsibility to ensure that this information is provided to all persons (either direct labour or contractors) working for you on or near gas apparatus. The information included on this plan should not be referred to beyond a period of 28 days from the date of issue.

**In case of emergency call - 0800 111 999**


Crown Copyright © - This plan is reproduced from or based on the OS map by Cadent Gas Limited, with the sanction of the controller of HM Stationary Office. Crown Copyright Reserved. Ordnance Survey Licence number 100024886

Date Requested: 24/03/2026  
Job Reference: 40925308  
Site Location: 341047 398409  
Requested by: Mrs Layle Pegg

Your Scheme/Reference:  
24/00068/NMA2 (LRP)

View extent: 100m, 100m

Scale: 1:500 (When plotted at A4)

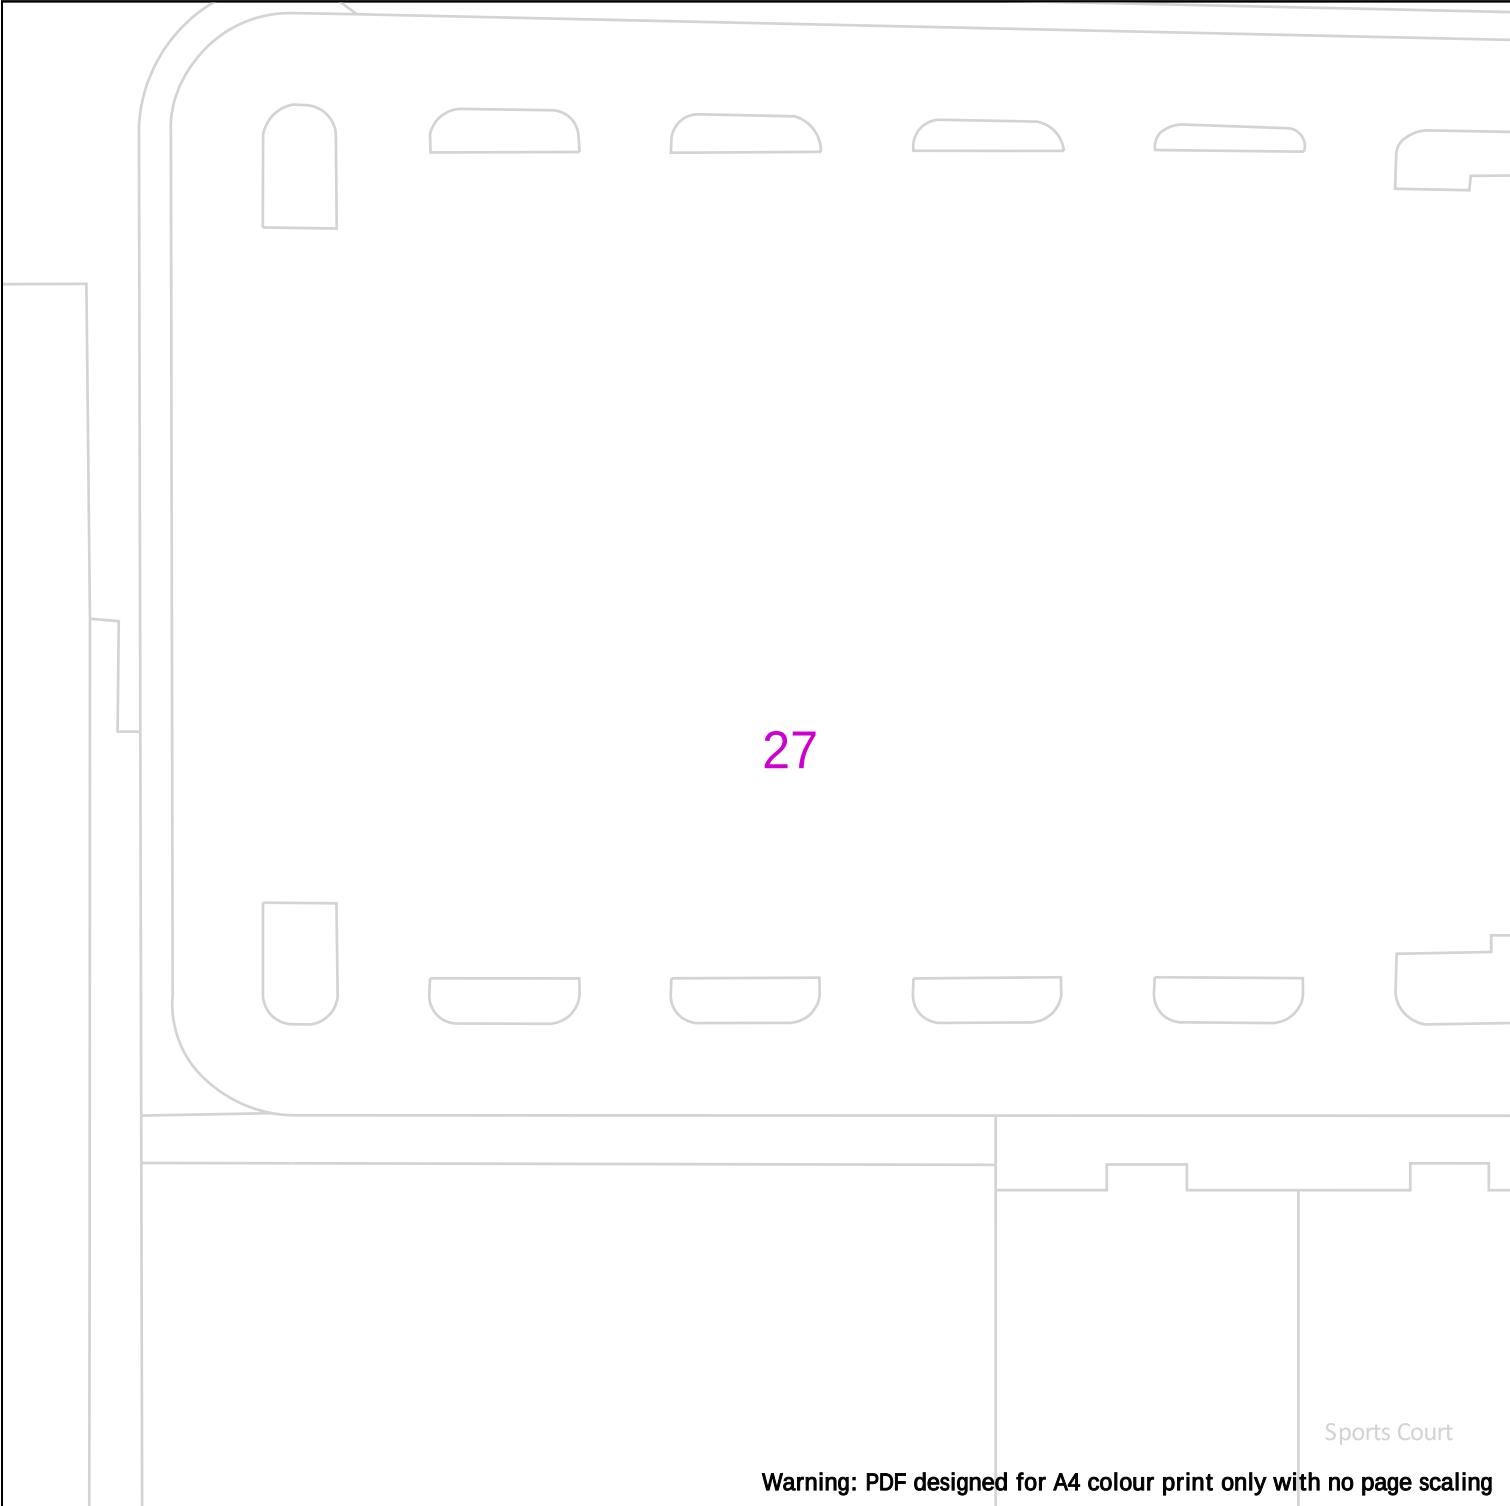

Warning: PDF designed for A4 colour print only with no page scaling



**Cadent**  
Your Gas Network

Date Requested: 24/03/2026  
Job Reference: 40925308  
Site Location: 341047 398409  
Requested by: Mrs Layle Pegg

Your Scheme/Reference:  
24/00068/NMA2 (LRP)

View extent: 100m, 100m



25m

**Dig Sites**      **Area:**       **Line:** 

|                                                                                     |           |                                                                                     |                                                                                     |                         |
|-------------------------------------------------------------------------------------|-----------|-------------------------------------------------------------------------------------|-------------------------------------------------------------------------------------|-------------------------|
|  | LP Mains  |  |  | Diameter Change         |
|  | MP Mains  |  |  | Material Change         |
|  | IP Mains  |  |  | Out of Standard Service |
|  | LHP Mains |                                                                                     |                                                                                     |                         |

Where an out-of-standard service is present please contact plant protection 0800 688 588 for further information.

Out-of-standard service symbology may be used to indicate one or more of the following:

- Identification of shallow services
- Identification of dual services
- Recording of non-perpendicular services


A perpendicular service/connection is laid in a straight line from the entry point at the property to the connection at the main – this includes a pipe that has a perpendicular connection and is not straight but does not deviate more than 1m off centre line.

**IMPORTANT NOTICES**

This plan shows these pipes owned by Cadent Gas Limited in its role as a Licensed Gas Transporter (GT). Gas pipes owned by other GT's or otherwise privately owned may be present in this area. Information with regards to such pipes should be obtained from the relevant owners. The information shown on this plan is given without warranty, the accuracy thereof cannot be guaranteed. Service pipes, valves, syphons, stub connections etc. are not shown but their presence should be anticipated. No liability of any kind whatsoever is accepted by Cadent Gas Limited or their agents, servants or contractors for any errors or omission. Safe digging practices, in accordance with HS(G)47, must be used to verify and establish the actual position of mains, pipes, services and other apparatus on site before any mechanical plant is used. It is your responsibility to ensure that this information is provided to all persons (either direct labour or contractors) working for you on or near gas apparatus. The information included on this plan should not be referred to beyond a period of 28 days from the date of issue.

**In case of emergency call - 0800 111 999**

Crown Copyright © - This plan is reproduced from or based on the OS map by Cadent Gas Limited, with the sanction of the controller of HM Stationary Office. Crown Copyright Reserved. Ordnance Survey Licence number 100024886

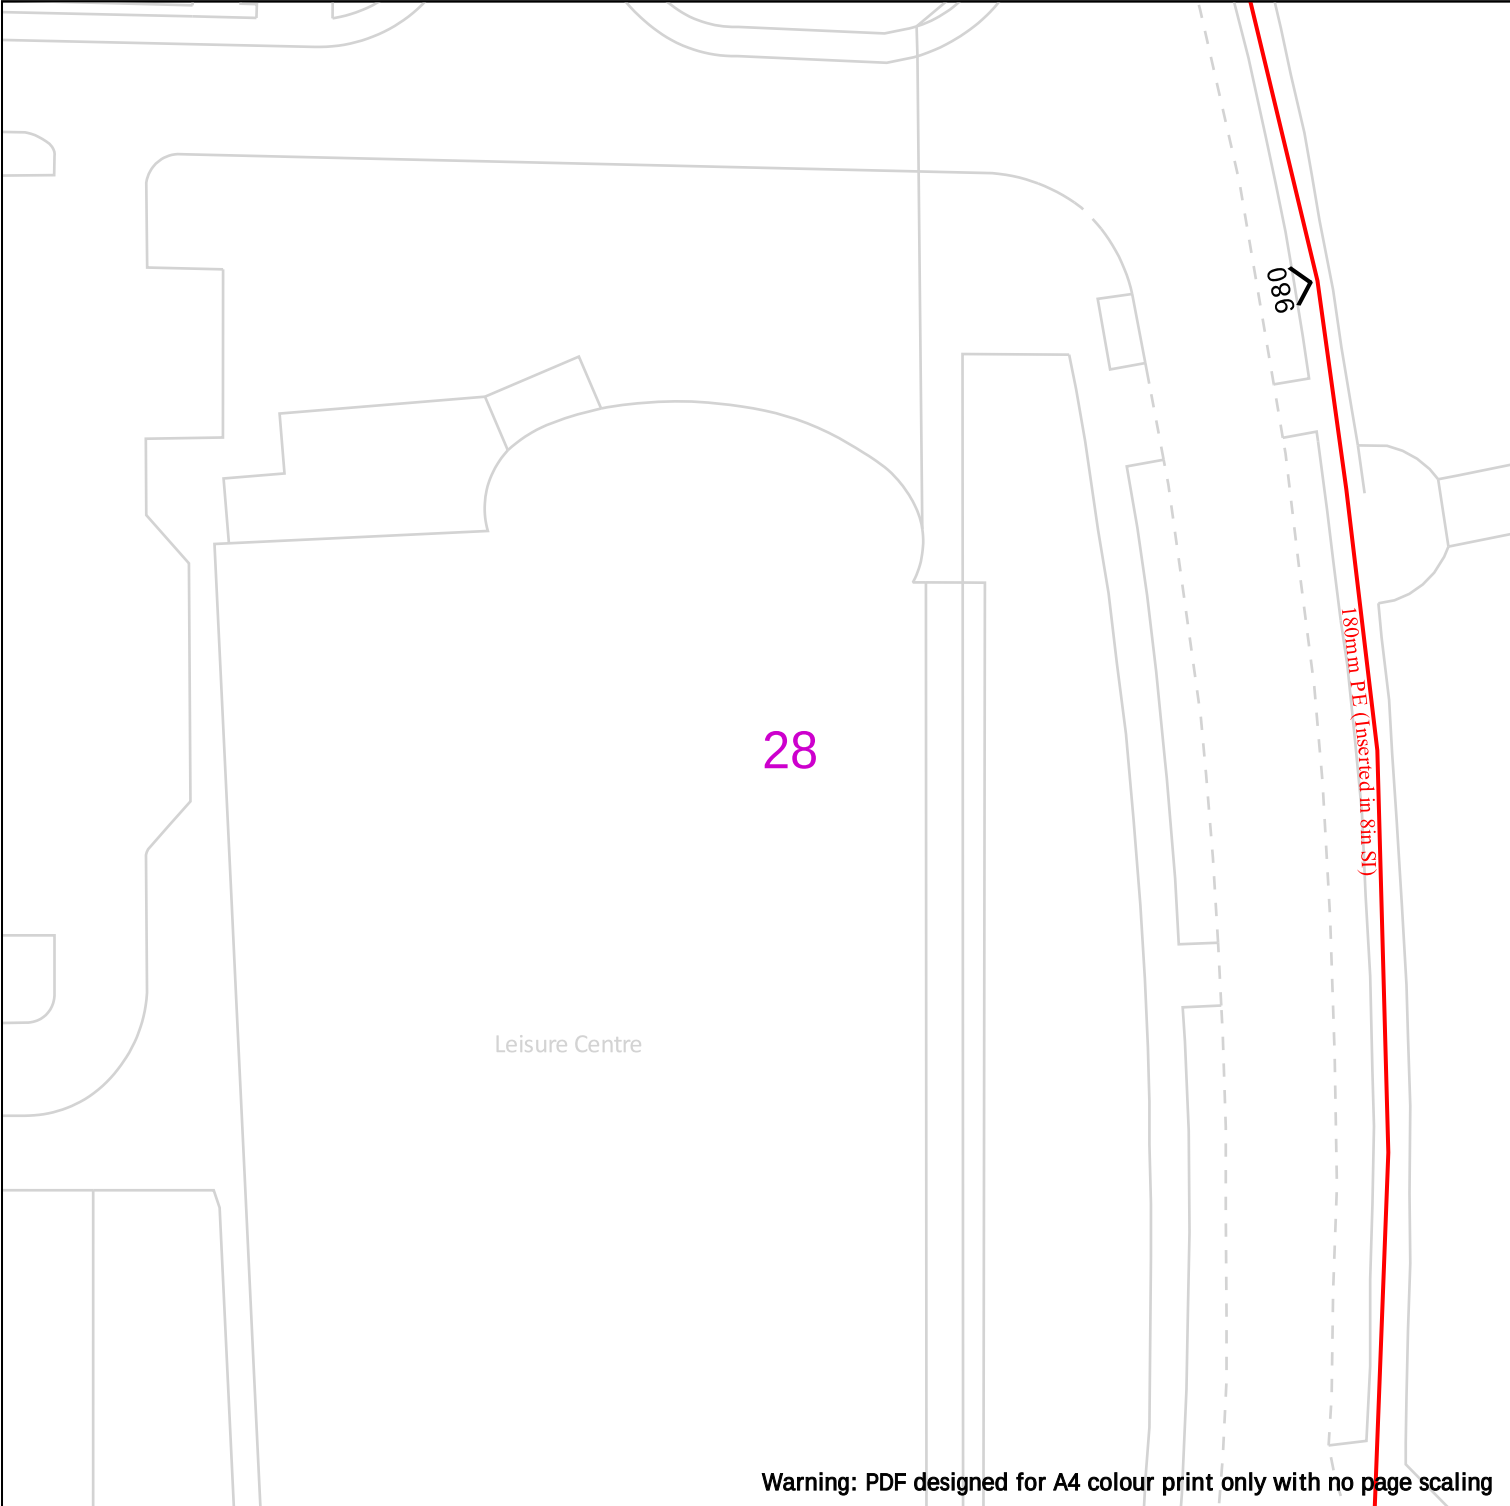

Warning: PDF designed for A4 colour print only with no page scaling



**Cadent**  
Your Gas Network

Date Requested: 24/03/2026  
Job Reference: 40925308  
Site Location: 341047 398409  
Requested by: Mrs Layle Pegg

Your Scheme/Reference:  
24/00068/NMA2 (LRP)

View extent: 100m, 100m



25m

|                                                                                     |                                                                                           |   |   |
|-------------------------------------------------------------------------------------|-------------------------------------------------------------------------------------------|---|---|
| Dig Sites                                                                           | Area:  | Line:           |   |
|  | LP Mains                                                                                  |  Valve          |  Diameter Change         |
|  | MP Mains                                                                                  |  Depth of cover |  Material Change         |
|  | IP Mains                                                                                  |  Syphon         |  Out of Standard Service |
|  | LHP Mains                                                                                 |   |   |

Where an out-of-standard service is present please contact plant protection 0800 688 588 for further information.

Out-of-standard service symbology may be used to indicate one or more of the following:

- Identification of shallow services
- Identification of dual services
- Recording of non-perpendicular services


A perpendicular service/connection is laid in a straight line from the entry point at the property to the connection at the main – this includes a pipe that has a perpendicular connection and is not straight but does not deviate more than 1m off centre line.

**IMPORTANT NOTICES**

This plan shows these pipes owned by Cadent Gas Limited in its role as a Licensed Gas Transporter (GT). Gas pipes owned by other GT's or otherwise privately owned may be present in this area. Information with regards to such pipes should be obtained from the relevant owners. The information shown on this plan is given without warranty, the accuracy thereof cannot be guaranteed. Service pipes, valves, syphons, stub connections etc. are not shown but their presence should be anticipated. No liability of any kind whatsoever is accepted by Cadent Gas Limited or their agents, servants or contractors for any errors or omission. Safe digging practices, in accordance with HS(G)47, must be used to verify and establish the actual position of mains, pipes, services and other apparatus on site before any mechanical plant is used. It is your responsibility to ensure that this information is provided to all persons (either direct labour or contractors) working for you on or near gas apparatus. The information included on this plan should not be referred to beyond a period of 28 days from the date of issue.

**In case of emergency call - 0800 111 999**

Crown Copyright © - This plan is reproduced from or based on the OS map by Cadent Gas Limited, with the sanction of the controller of HM Stationary Office. Crown Copyright Reserved. Ordnance Survey Licence number 100024886

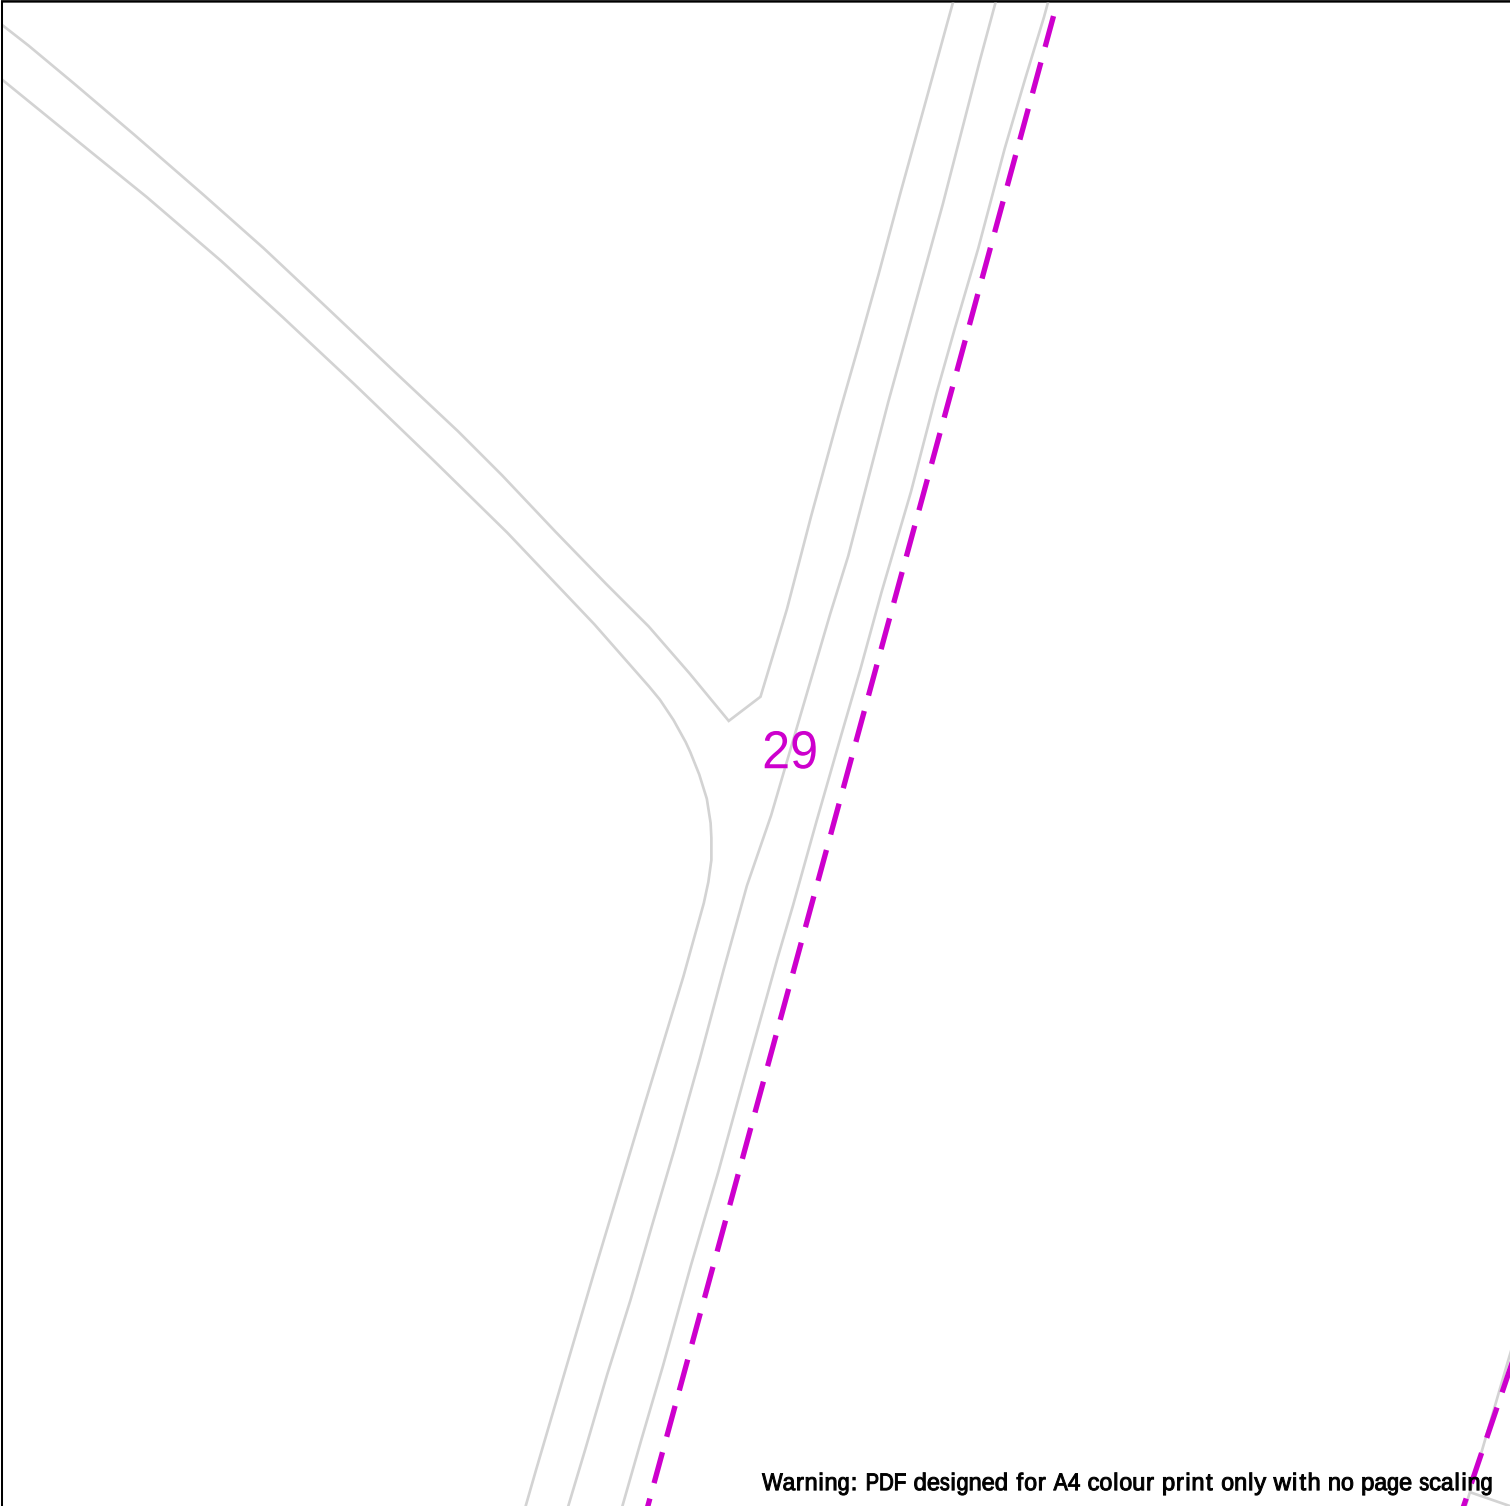

Warning: PDF designed for A4 colour print only with no page scaling



**Cadent**  
Your Gas Network

**25m**

|                  |              |                         |
|------------------|--------------|-------------------------|
| <b>Dig Sites</b> | <b>Area:</b> | <b>Line:</b>            |
|                  | LP Mains     | Valve                   |
|                  | MP Mains     | Diameter Change         |
|                  | IP Mains     | Depth of cover          |
|                  | LHP Mains    | Material Change         |
|                  | Syphon       | Out of Standard Service |

Where an out-of-standard service is present please contact plant protection 0800 688 588 for further information.

Out-of-standard service symbology may be used to indicate one or more of the following:

- Identification of shallow services
- Identification of dual services
- Recording of non-perpendicular services

A perpendicular service/connection is laid in a straight line from the entry point at the property to the connection at the main – this includes a pipe that has a perpendicular connection and is not straight but does not deviate more than 1m off centre line.

Date Requested: 24/03/2026  
Job Reference: 40925308  
Site Location: 341047 398409  
Requested by: Mrs Layle Pegg

Your Scheme/Reference:  
24/00068/NMA2 (LRP)

View extent: 100m, 100m


**IMPORTANT NOTICES**

This plan shows these pipes owned by Cadent Gas Limited in its role as a Licensed Gas Transporter (GT). Gas pipes owned by other GT's or otherwise privately owned may be present in this area. Information with regards to such pipes should be obtained from the relevant owners. The information shown on this plan is given without warranty, the accuracy thereof cannot be guaranteed. Service pipes, valves, syphons, stub connections etc. are not shown but their presence should be anticipated. No liability of any kind whatsoever is accepted by Cadent Gas Limited or their agents, servants or contractors for any errors or omission. Safe digging practices, in accordance with HS(G)47, must be used to verify and establish the actual position of mains, pipes, services and other apparatus on site before any mechanical plant is used. It is your responsibility to ensure that this information is provided to all persons (either direct labour or contractors) working for you on or near gas apparatus. The information included on this plan should not be referred to beyond a period of 28 days from the date of issue.

**In case of emergency call - 0800 111 999**

Scale: 1:500 (When plotted at A4)

Crown Copyright © - This plan is reproduced from or based on the OS map by Cadent Gas Limited, with the sanction of the controller of HM Stationary Office. Crown Copyright Reserved. Ordnance Survey Licence number 100024886

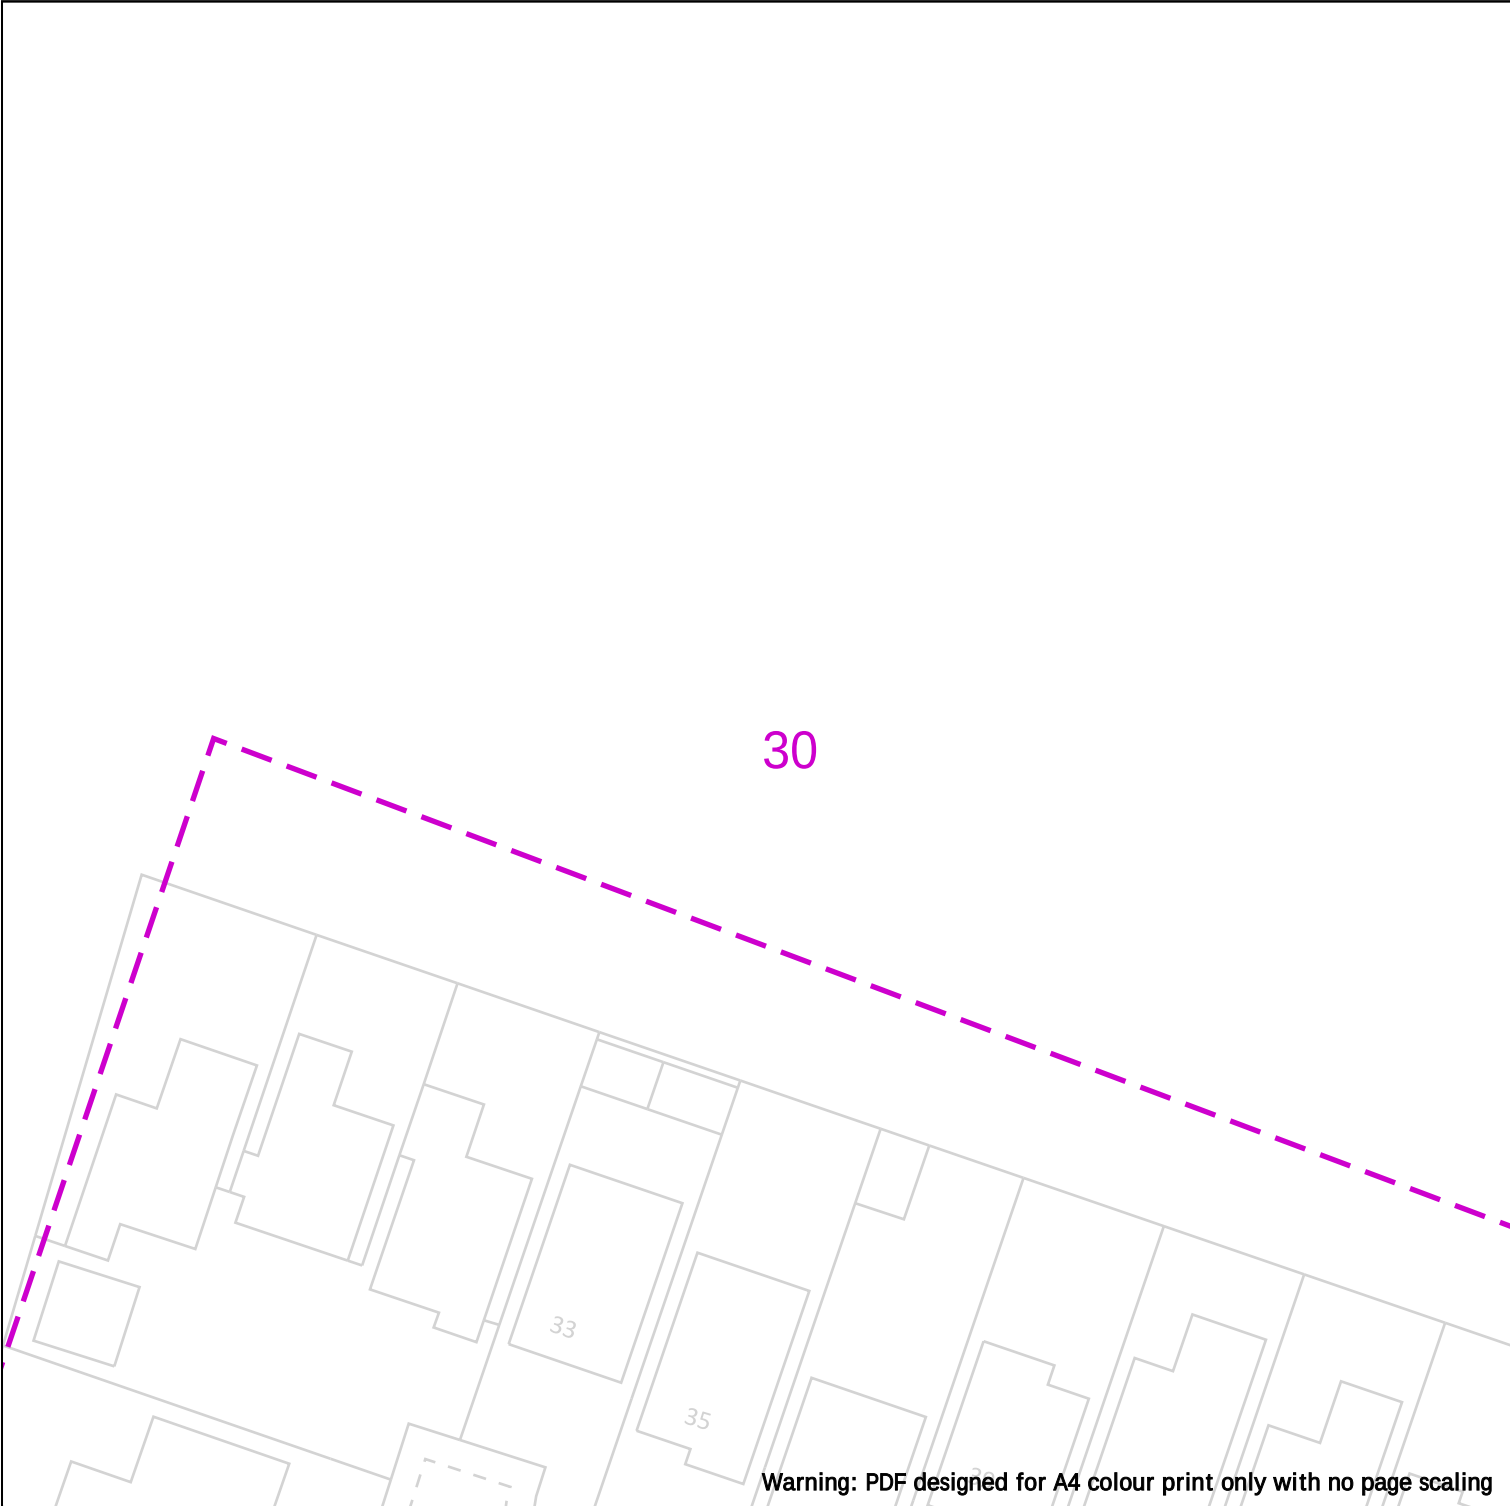

Warning: PDF designed for A4 colour print only with no page scaling

|   |   |   |
|---|---|---|
| <br>Your Gas Network | <br><b>Dig Sites</b> <b>Area:</b>  <b>Line:</b> <br> LP Mains  Valve  Diameter Change<br> MP Mains  Depth of cover  Material Change<br> IP Mains  Syphon  Out of Standard Service<br> LHP Mains | <p>Where an out-of-standard service is present please contact plant protection 0800 688 588 for further information.</p> <p>Out-of-standard service symbology may be used to indicate one or more of the following:</p> <ul style="list-style-type: none"><li>• Identification of shallow services</li><li>• Identification of dual services</li><li>• Recording of non-perpendicular services</li></ul> <p>A perpendicular service/connection is laid in a straight line from the entry point at the property to the connection at the main – this includes a pipe that has a perpendicular connection and is not straight but does not deviate more than 1m off centre line.</p>   |
|   | <p>Date Requested: 24/03/2026<br/>Job Reference: 40925308<br/>Site Location: 341047 398409<br/>Requested by: Mrs Layle Pegg</p> <p>Your Scheme/Reference:<br/>24/00068/NMA2 (LRP)</p> <p>View extent: 100m, 100m</p>   | <p><b>IMPORTANT NOTICES</b></p> <p>This plan shows these pipes owned by Cadent Gas Limited in its role as a Licensed Gas Transporter (GT). Gas pipes owned by other GT's or otherwise privately owned may be present in this area. Information with regards to such pipes should be obtained from the relevant owners. The information shown on this plan is given without warranty, the accuracy thereof cannot be guaranteed. Service pipes, valves, syphons, stub connections etc. are not shown but their presence should be anticipated. No liability of any kind whatsoever is accepted by Cadent Gas Limited or their agents, servants or contractors for any errors or omission. Safe digging practices, in accordance with HS(G)47, must be used to verify and establish the actual position of mains, pipes, services and other apparatus on site before any mechanical plant is used. It is your responsibility to ensure that this information is provided to all persons (either direct labour or contractors) working for you on or near gas apparatus. The information included on this plan should not be referred to beyond a period of 28 days from the date of issue.</p> |
|   | <p>Scale: 1:500 (When plotted at A4)</p>   | <p><b>In case of emergency call - 0800 111 999</b></p> <p><small>Crown Copyright © - This plan is reproduced from or based on the OS map by Cadent Gas Limited, with the sanction of the controller of HM Stationary Office. Crown Copyright Reserved. Ordnance Survey Licence number 100024886</small></p>   |

Warning: PDF designed for A4 colour print only with no page scaling



Date Requested: 24/03/2026  
Job Reference: 40925308  
Site Location: 341047 398409  
Requested by: Mrs Layle Pegg  
  
Your Scheme/Reference:  
24/00068/NMA2 (LRP)  
  
View extent: 100m, 100m  
  
Scale: 1:500 (When plotted at A4)

|           |           |                         |
|-----------|-----------|-------------------------|
| Dig Sites | Area:     | Line:                   |
|           | LP Mains  | Valve                   |
|           | MP Mains  | Diameter Change         |
|           | IP Mains  | Depth of cover          |
|           | LHP Mains | Material Change         |
|           | Syphon    | Out of Standard Service |

Where an out-of-standard service is present please contact plant protection 0800 688 588 for further information.

Out-of-standard service symbology may be used to indicate one or more of the following:


- Identification of shallow services
- Identification of dual services
- Recording of non-perpendicular services

A perpendicular service/connection is laid in a straight line from the entry point at the property to the connection at the main – this includes a pipe that has a perpendicular connection and is not straight but does not deviate more than 1m off centre line.

IMPORTANT NOTICES

This plan shows these pipes owned by Cadent Gas Limited in its role as a Licensed Gas Transporter (GT). Gas pipes owned by other GT's or otherwise privately owned may be present in this area. Information with regards to such pipes should be obtained from the relevant owners. The information shown on this plan is given without warranty, the accuracy thereof cannot be guaranteed. Service pipes, valves, syphons, stub connections etc. are not shown but their presence should be anticipated. No liability of any kind whatsoever is accepted by Cadent Gas Limited or their agents, servants or contractors for any errors or omission. Safe digging practices, in accordance with HS(G)47, must be used to verify and establish the actual position of mains, pipes, services and other apparatus on site before any mechanical plant is used. It is your responsibility to ensure that this information is provided to all persons (either direct labour or contractors) working for you on or near gas apparatus. The information included on this plan should not be referred to beyond a period of 28 days from the date of issue.

In case of emergency call - 0800 111 999

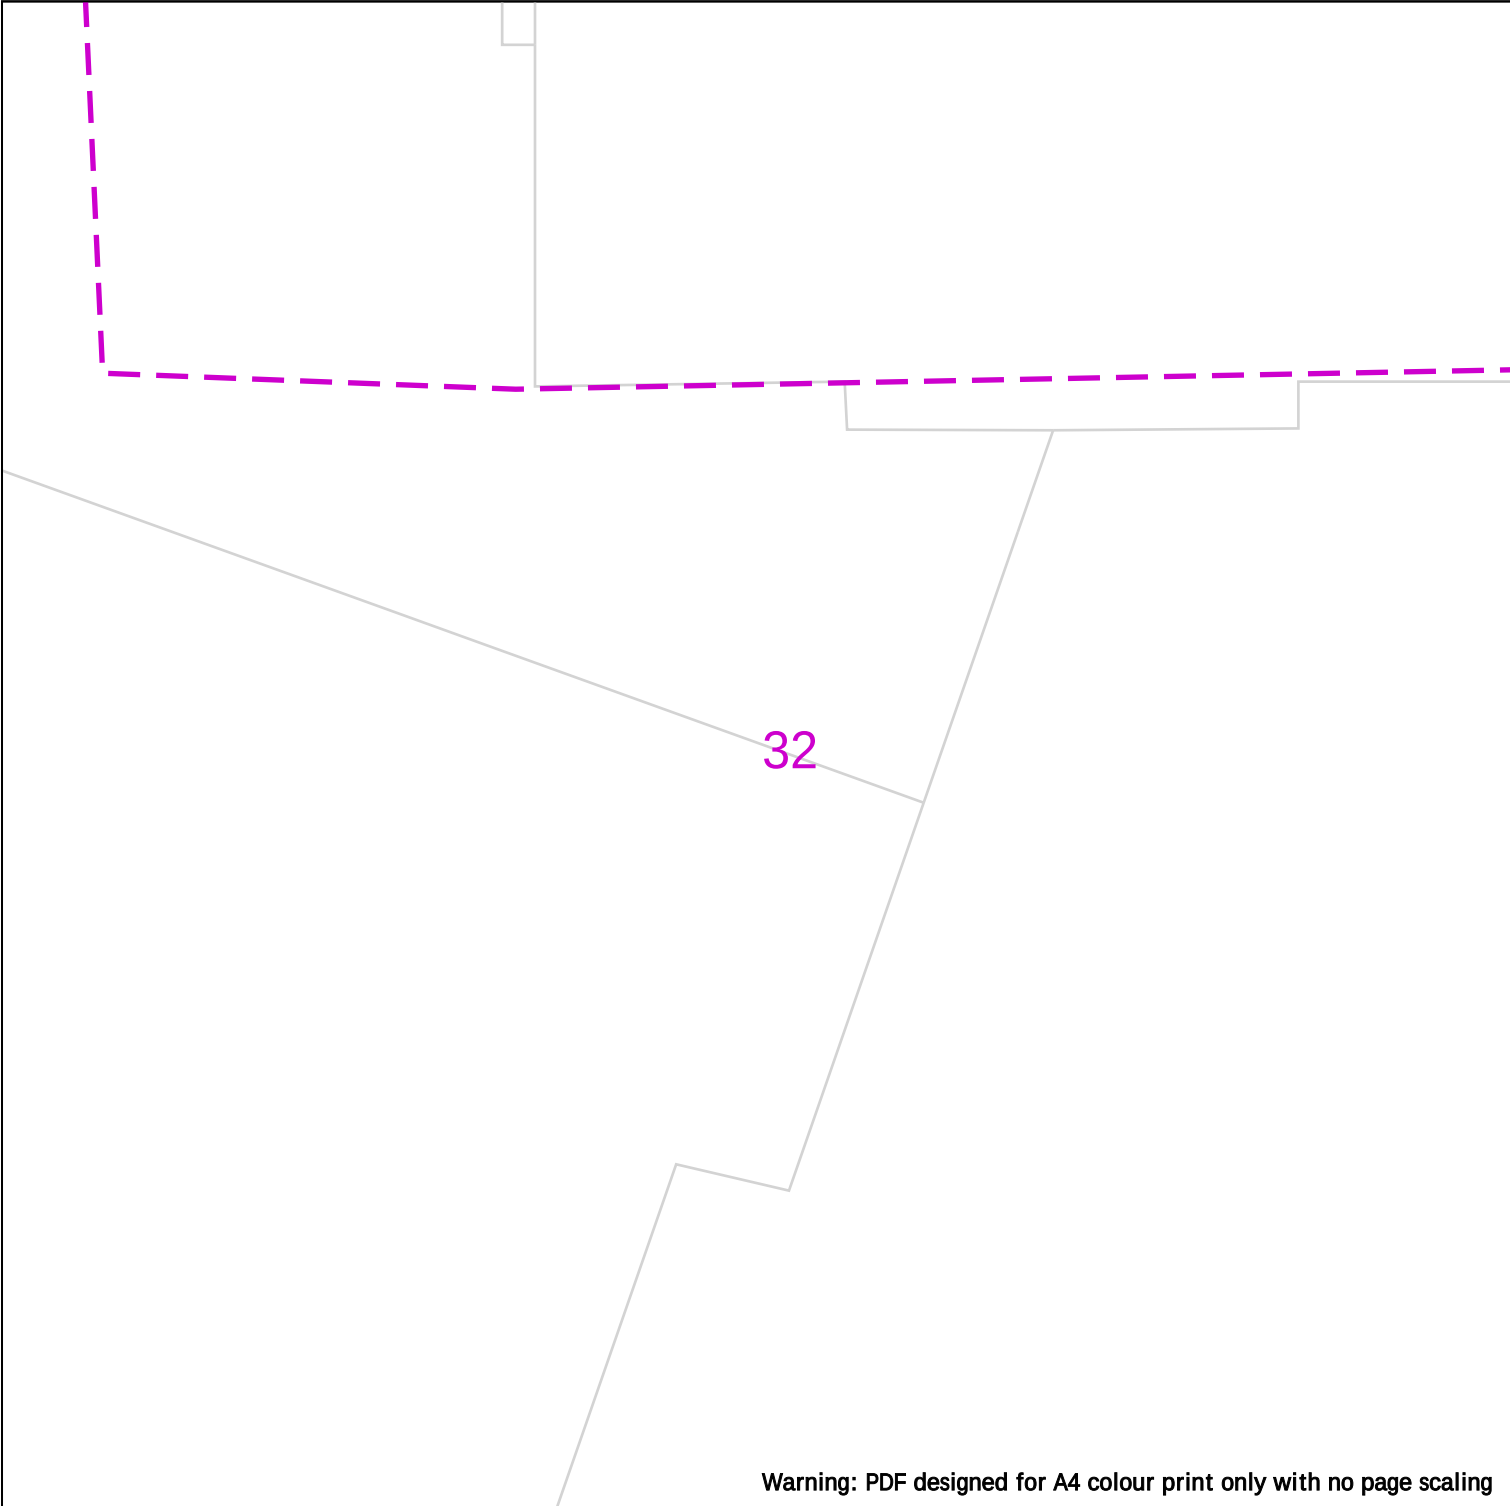

Warning: PDF designed for A4 colour print only with no page scaling



**Cadent**  
Your Gas Network

**Dig Sites**

**Area:**  **Line:** 

|                                                                                     |           |                                                                                     |                |                                                                                     |                         |
|-------------------------------------------------------------------------------------|-----------|-------------------------------------------------------------------------------------|----------------|-------------------------------------------------------------------------------------|-------------------------|
|  | LP Mains  |  | Valve          |  | Diameter Change         |
|  | MP Mains  |  | Depth of cover |  | Material Change         |
|  | IP Mains  |  | Syphon         |  | Out of Standard Service |
|  | LHP Mains |                                                                                     |                |                                                                                     |                         |

Where an out-of-standard service is present please contact plant protection 0800 688 588 for further information.

Out-of-standard service symbology may be used to indicate one or more of the following:

- Identification of shallow services
- Identification of dual services
- Recording of non-perpendicular services

A perpendicular service/connection is laid in a straight line from the entry point at the property to the connection at the main – this includes a pipe that has a perpendicular connection and is not straight but does not deviate more than 1m off centre line.

**IMPORTANT NOTICES**

This plan shows these pipes owned by Cadent Gas Limited in its role as a Licensed Gas Transporter (GT). Gas pipes owned by other GT's or otherwise privately owned may be present in this area. Information with regards to such pipes should be obtained from the relevant owners. The information shown on this plan is given without warranty, the accuracy thereof cannot be guaranteed. Service pipes, valves, syphons, stub connections etc. are not shown but their presence should be anticipated. No liability of any kind whatsoever is accepted by Cadent Gas Limited or their agents, servants or contractors for any errors or omission. Safe digging practices, in accordance with HS(G)47, must be used to verify and establish the actual position of mains, pipes, services and other apparatus on site before any mechanical plant is used. It is your responsibility to ensure that this information is provided to all persons (either direct labour or contractors) working for you on or near gas apparatus. The information included on this plan should not be referred to beyond a period of 28 days from the date of issue.

**In case of emergency call - 0800 111 999**


Date Requested: 24/03/2026  
Job Reference: 40925308  
Site Location: 341047 398409  
Requested by: Mrs Layle Pegg

Your Scheme/Reference:  
24/00068/NMA2 (LRP)

View extent: 100m, 100m

Scale: 1:500 (When plotted at A4)

Crown Copyright © - This plan is reproduced from or based on the OS map by Cadent Gas Limited, with the sanction of the controller of HM Stationary Office. Crown Copyright Reserved. Ordnance Survey Licence number 100024886

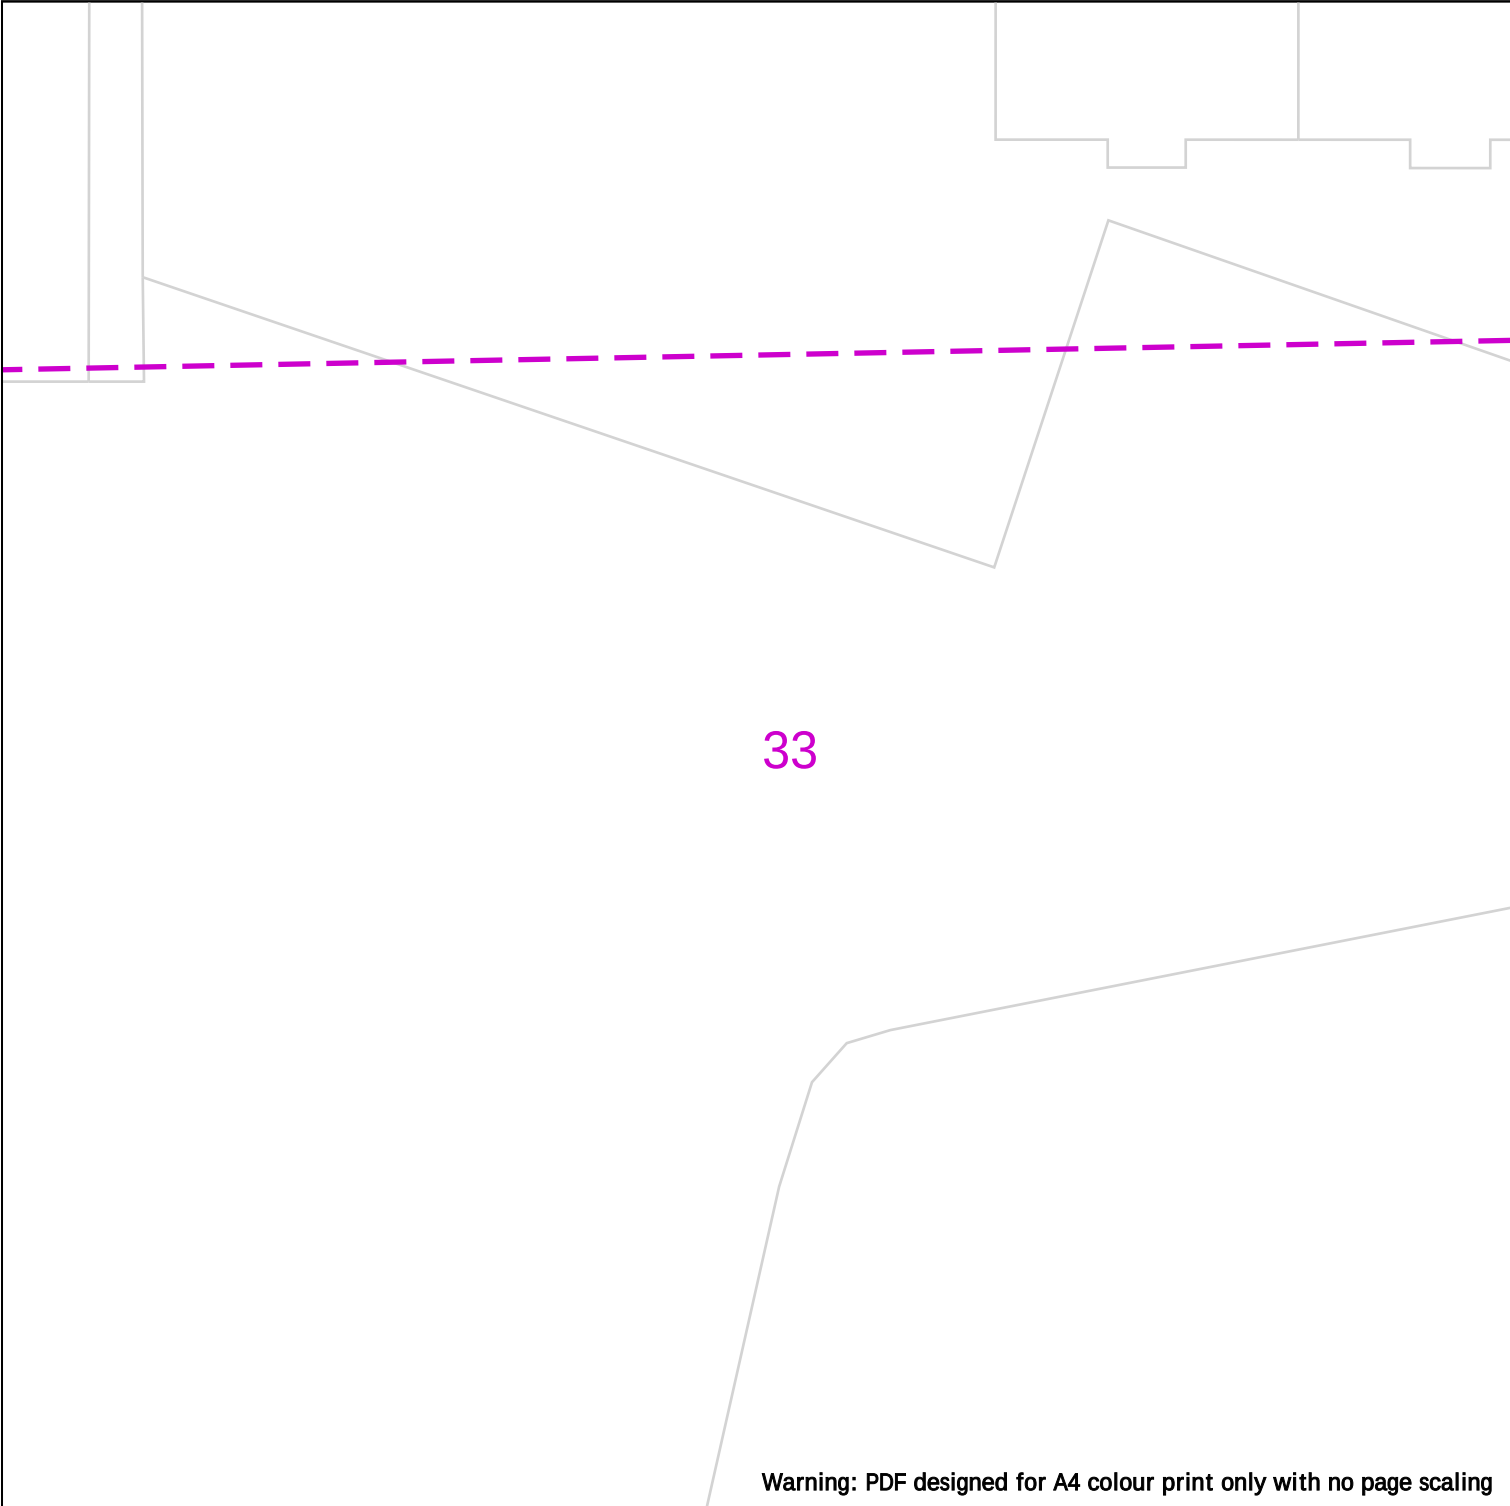

Warning: PDF designed for A4 colour print only with no page scaling



**Cadent**  
Your Gas Network

Date Requested: 24/03/2026  
Job Reference: 40925308  
Site Location: 341047 398409  
Requested by: Mrs Layle Pegg

Your Scheme/Reference:  
24/00068/NMA2 (LRP)

View extent: 100m, 100m

Scale: 1:500 (When plotted at A4)



25m

Dig Sites

Area: 

Line: 



LP Mains  
MP Mains  
IP Mains  
LHP Mains



Valve  
Depth of cover  
Syphon



Diameter Change  
Material Change  
Out of Standard Service

Where an out-of-standard service is present please contact plant protection 0800 688 588 for further information.

Out-of-standard service symbology may be used to indicate one or more of the following:

- Identification of shallow services
- Identification of dual services
- Recording of non-perpendicular services


A perpendicular service/connection is laid in a straight line from the entry point at the property to the connection at the main – this includes a pipe that has a perpendicular connection and is not straight but does not deviate more than 1m off centre line.

**IMPORTANT NOTICES**

This plan shows these pipes owned by Cadent Gas Limited in its role as a Licensed Gas Transporter (GT). Gas pipes owned by other GT's or otherwise privately owned may be present in this area. Information with regards to such pipes should be obtained from the relevant owners. The information shown on this plan is given without warranty, the accuracy thereof cannot be guaranteed. Service pipes, valves, syphons, stub connections etc. are not shown but their presence should be anticipated. No liability of any kind whatsoever is accepted by Cadent Gas Limited or their agents, servants or contractors for any errors or omission. Safe digging practices, in accordance with HS(G)47, must be used to verify and establish the actual position of mains, pipes, services and other apparatus on site before any mechanical plant is used. It is your responsibility to ensure that this information is provided to all persons (either direct labour or contractors) working for you on or near gas apparatus. The information included on this plan should not be referred to beyond a period of 28 days from the date of issue.

**In case of emergency call - 0800 111 999**

Crown Copyright © - This plan is reproduced from or based on the OS map by Cadent Gas Limited, with the sanction of the controller of HM Stationary Office. Crown Copyright Reserved. Ordnance Survey Licence number 100024886

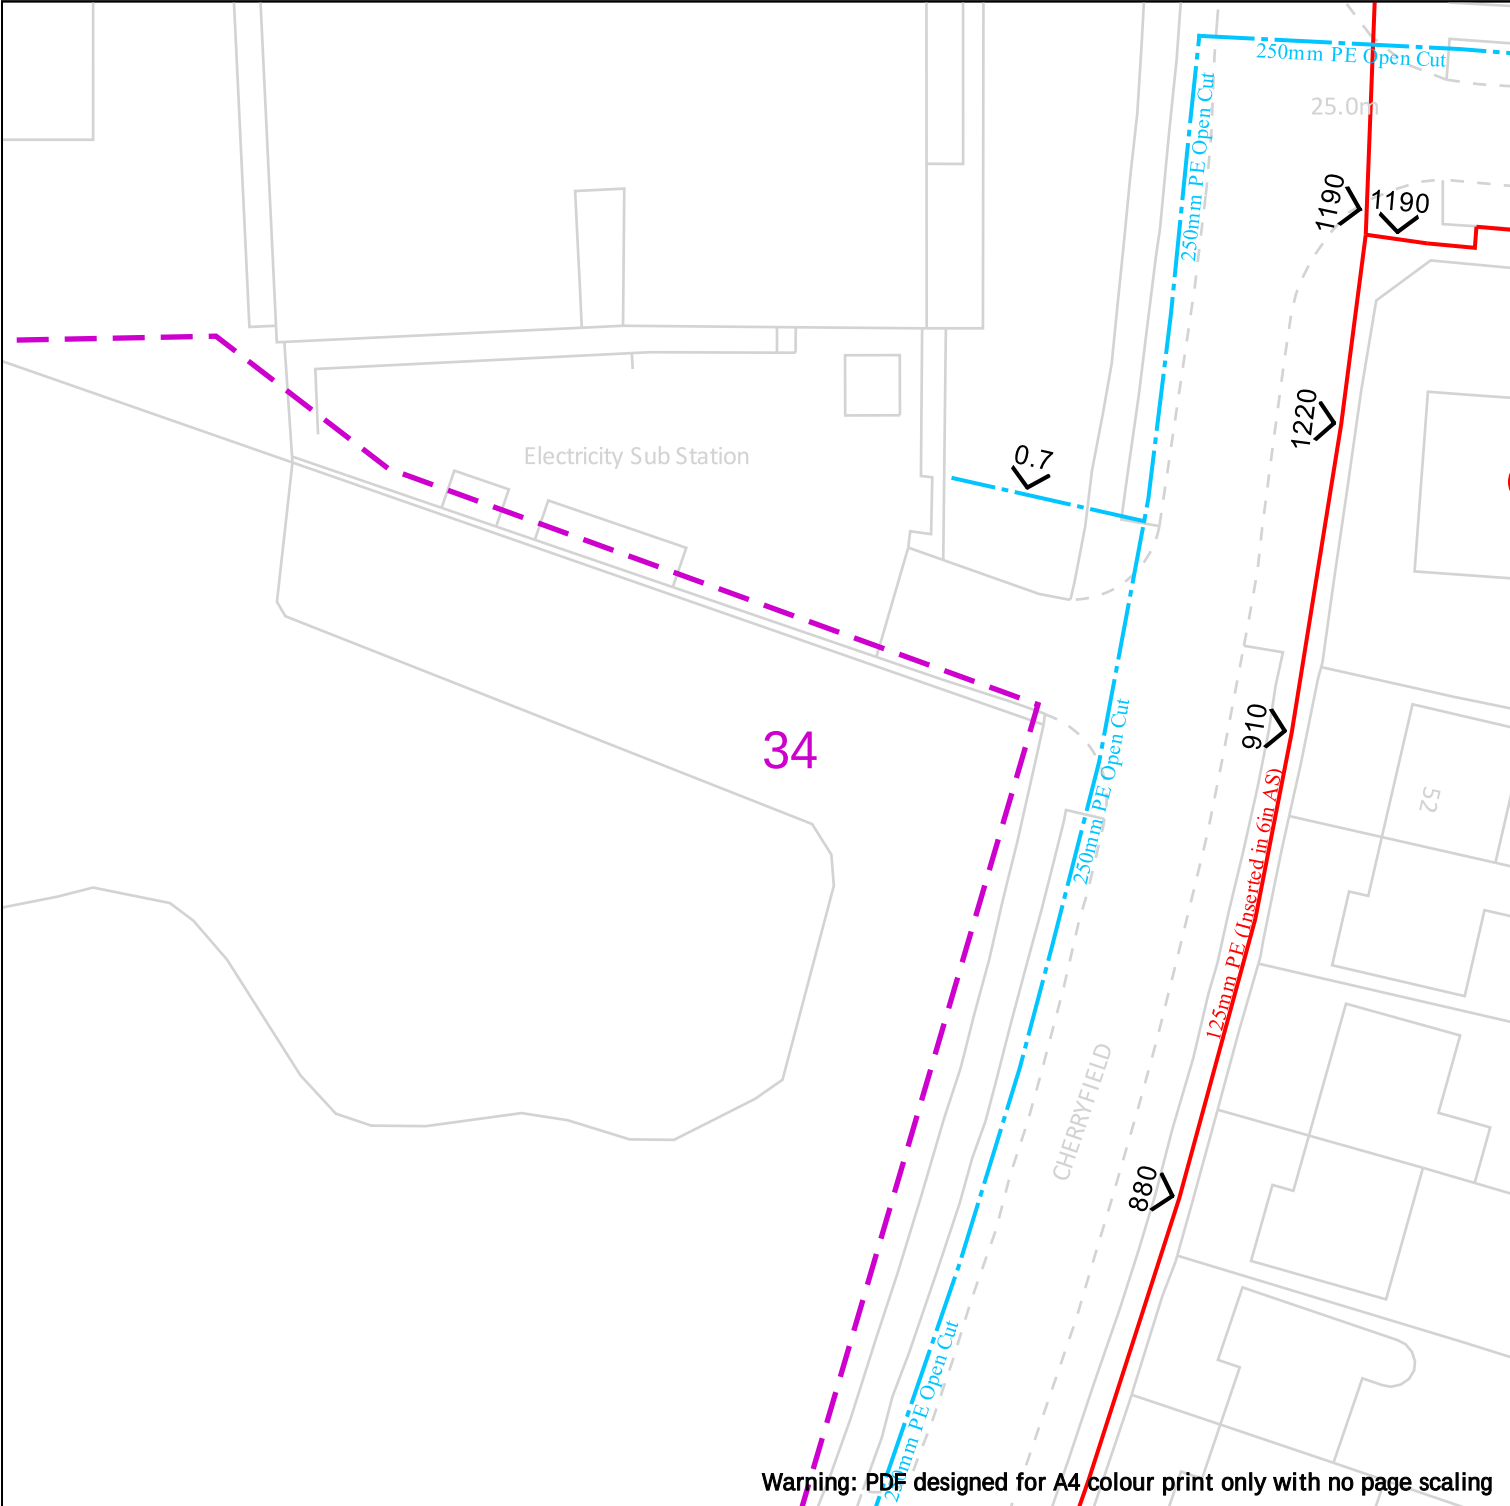

Warning: PDF designed for A4 colour print only with no page scaling



**Cadent**  
Your Gas Network

Date Requested: 24/03/2026  
Job Reference: 40925308  
Site Location: 341047 398409  
Requested by: Mrs Layle Pegg

Your Scheme/Reference:  
24/00068/NMA2 (LRP)

View extent: 100m, 100m



25m

| Dig Sites | Area: | Line: |
|-----------|-------|-------|
|           |       |       |
|           |       |       |
|           |       |       |
|           |       |       |

|  |           |  |                |  |                         |
|--|-----------|--|----------------|--|-------------------------|
|  | LP Mains  |  | Valve          |  | Diameter Change         |
|  | MP Mains  |  | Depth of cover |  | Material Change         |
|  | IP Mains  |  | Syphon         |  | Out of Standard Service |
|  | LHP Mains |  |                |  |                         |

Where an out-of-standard service is present please contact plant protection 0800 688 588 for further information.

Out-of-standard service symbology may be used to indicate one or more of the following:

- Identification of shallow services
- Identification of dual services
- Recording of non-perpendicular services


A perpendicular service/connection is laid in a straight line from the entry point at the property to the connection at the main – this includes a pipe that has a perpendicular connection and is not straight but does not deviate more than 1m off centre line.

**IMPORTANT NOTICES**

This plan shows these pipes owned by Cadent Gas Limited in its role as a Licensed Gas Transporter (GT). Gas pipes owned by other GT's or otherwise privately owned may be present in this area. Information with regards to such pipes should be obtained from the relevant owners. The information shown on this plan is given without warranty, the accuracy thereof cannot be guaranteed. Service pipes, valves, syphons, stub connections etc. are not shown but their presence should be anticipated. No liability of any kind whatsoever is accepted by Cadent Gas Limited or their agents, servants or contractors for any errors or omission. Safe digging practices, in accordance with HS(G)47, must be used to verify and establish the actual position of mains, pipes, services and other apparatus on site before any mechanical plant is used. It is your responsibility to ensure that this information is provided to all persons (either direct labour or contractors) working for you on or near gas apparatus. The information included on this plan should not be referred to beyond a period of 28 days from the date of issue.

**In case of emergency call - 0800 111 999**

Crown Copyright © - This plan is reproduced from or based on the OS map by Cadent Gas Limited, with the sanction of the controller of HM Stationary Office. Crown Copyright Reserved. Ordnance Survey Licence number 100024886

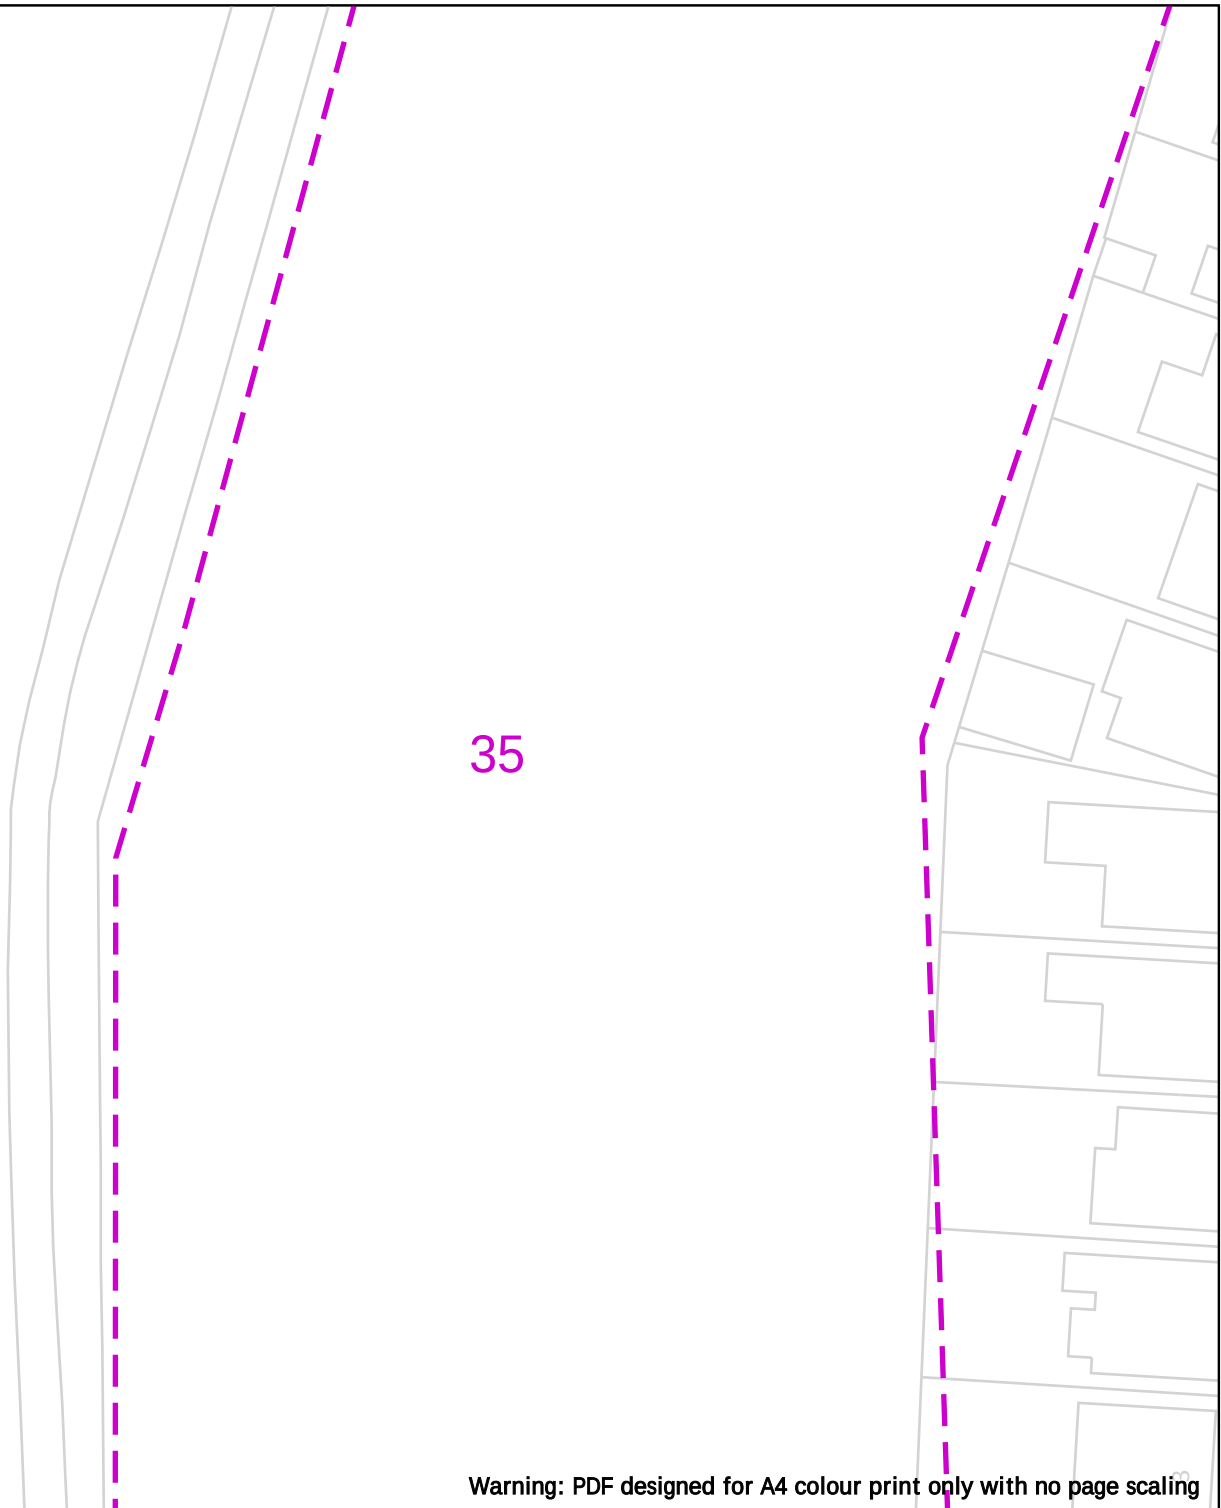

Warning: PDF designed for A4 colour print only with no page scaling



## Dig Sites

Area:



Line:



LP Mains



MP Mains



IP Mains



## LHP Mains



Valve



Depth of cover



• Syphon



### Diameter Change



### Material Change



Out of Standard Service

Where an out-of-standard service is present please contact plant protection 0800 688 588 for further information.

Out-of-standard service symbology may be used to indicate one or more of the following:

- Identification of shallow services
- Identification of dual services

- Recording of non-perpendicular services

A perpendicular service/connection is laid in a straight line from the entry point at the property to the connection at the main – this includes a pipe that has a perpendicular connection and is not straight but does not deviate more than 1m off centre line.

Date Requested: 24/03/2026  
Job Reference: 40925308  
Site Location: 341047 398409  
Requested by: Mrs Layle Pegg

Your Scheme/Reference:  
24/00068/NMA2 (LRP)

View extent: 100m, 100m


Scale: 1:500 (When plotted at A4)

## IMPORTANT NOTICES

This plan shows these pipes owned by Cadent Gas Limited in its role as a Licensed Gas Transporter (GT). Gas pipes owned by other GT's or otherwise privately owned may be present in this area. Information with regards to such pipes should be obtained from the relevant owners. The information shown on this plan is given without warranty, the accuracy thereof cannot be guaranteed. Service pipes, valves, syphons, stub connections etc. are not shown but their presence should be anticipated. No liability of any kind whatsoever is accepted by Cadent Gas Limited or their agents, servants or contractors for any errors or omission. Safe digging practices, in accordance with HS(G)47, must be used to verify and establish the actual position of mains, pipes, services and other apparatus on site before any mechanical plant is used. It is your responsibility to ensure that this information is provided to all persons (either direct labour or contractors) working for you on or near gas apparatus. The information included on this plan should not be referred to beyond a period of 28 days from the date of issue.

**In case of emergency call - 0800 111 999**

Crown Copyright © - This plan is reproduced from or based on the OS map by Cadent Gas Limited, with the sanction of the controller of HM Stationary Office. Crown Copyright Reserved. Ordnance Survey Licence number 100024886

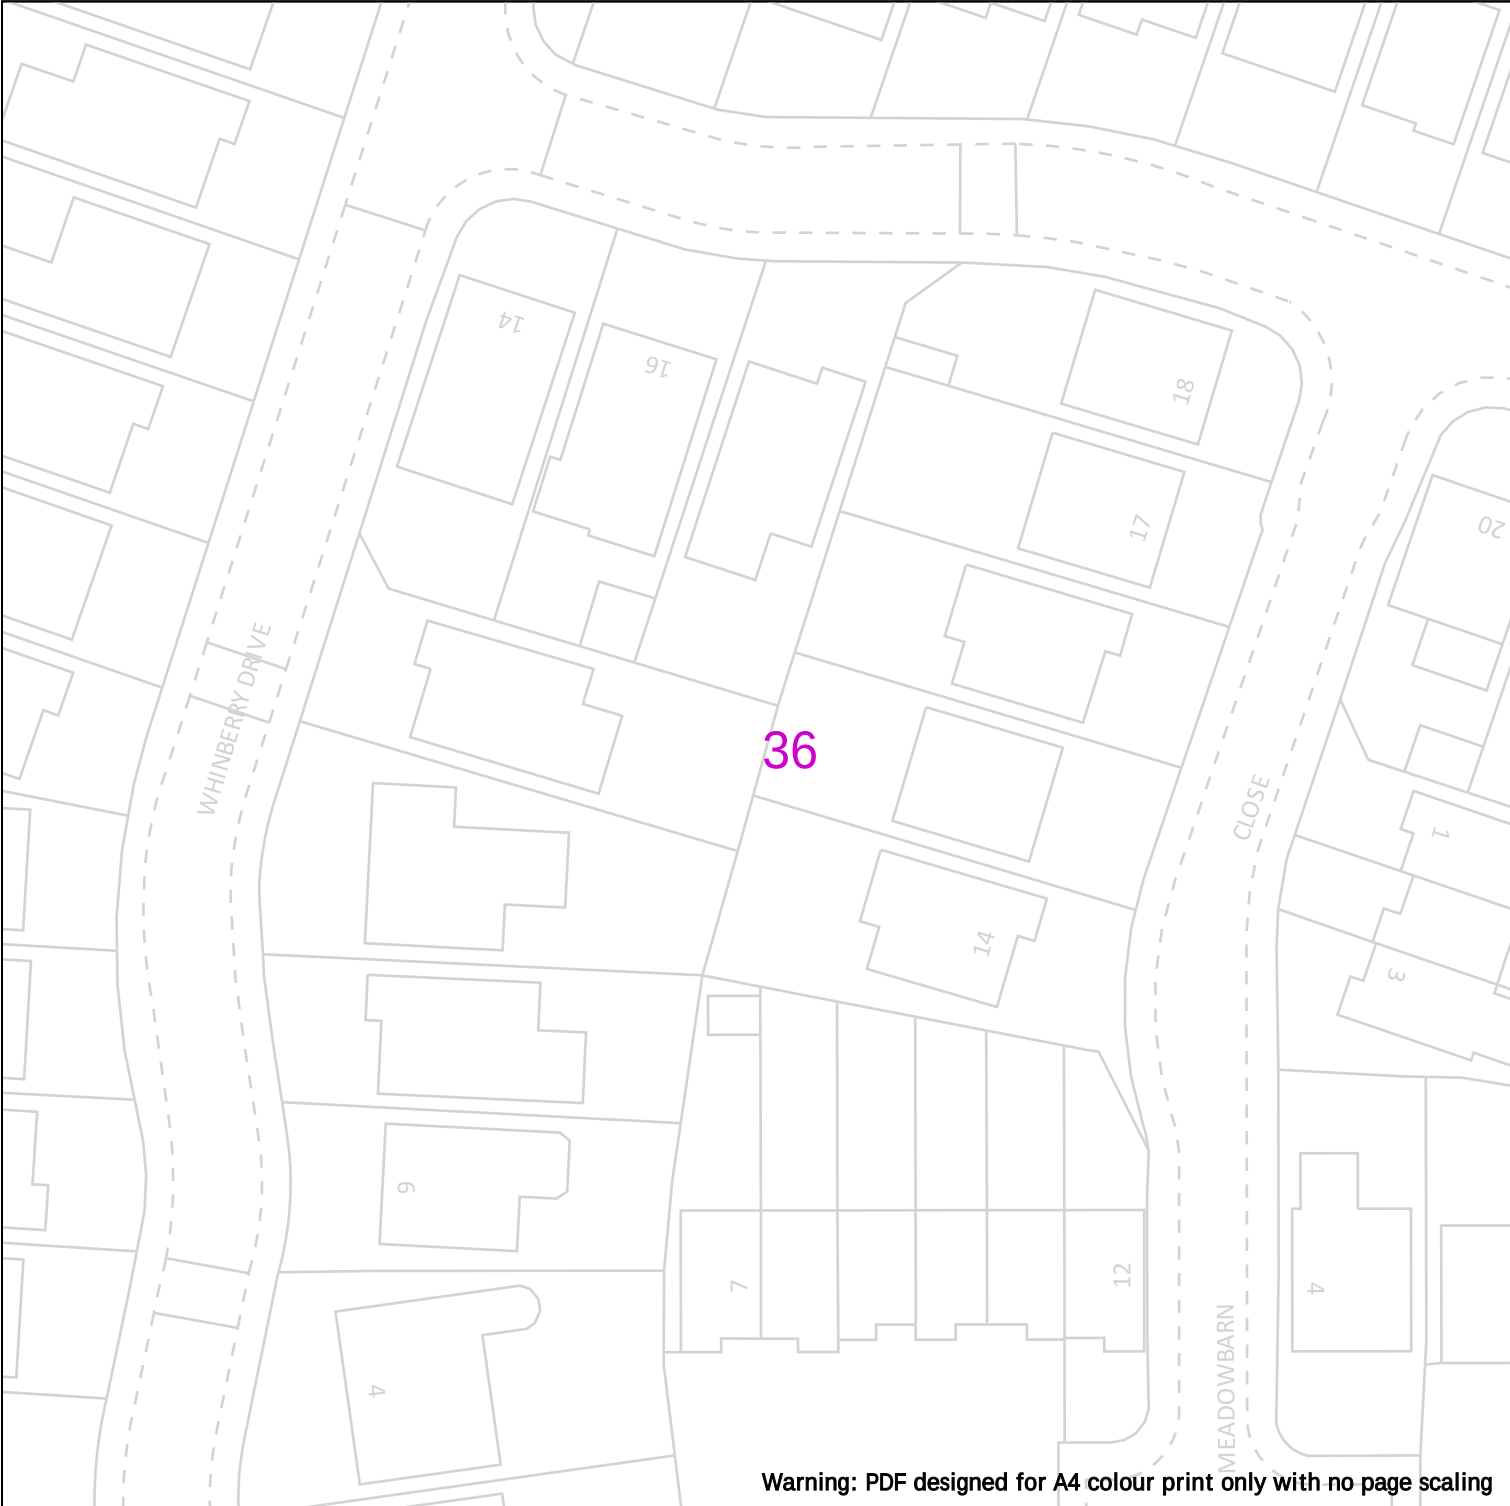

Warning: PDF designed for A4 colour print only with no page scaling



**Cadent**  
Your Gas Network

Date Requested: 24/03/2026  
Job Reference: 40925308  
Site Location: 341047 398409  
Requested by: Mrs Layle Pegg

Your Scheme/Reference:  
24/00068/NMA2 (LRP)

View extent: 100m, 100m

Scale: 1:500 (When plotted at A4)



**Dig Sites**

|  |           |
|--|-----------|
|  | LP Mains  |
|  | MP Mains  |
|  | IP Mains  |
|  | LHP Mains |

**Area:**

**Line:**

|  |                         |
|--|-------------------------|
|  | Valve                   |
|  | Depth of cover          |
|  | Syphon                  |
|  | Diameter Change         |
|  | Material Change         |
|  | Out of Standard Service |

Where an out-of-standard service is present please contact plant protection 0800 688 588 for further information.

Out-of-standard service symbology may be used to indicate one or more of the following:

- Identification of shallow services
- Identification of dual services
- Recording of non-perpendicular services


A perpendicular service/connection is laid in a straight line from the entry point at the property to the connection at the main – this includes a pipe that has a perpendicular connection and is not straight but does not deviate more than 1m off centre line.

**IMPORTANT NOTICES**

This plan shows these pipes owned by Cadent Gas Limited in its role as a Licensed Gas Transporter (GT). Gas pipes owned by other GT's or otherwise privately owned may be present in this area. Information with regards to such pipes should be obtained from the relevant owners. The information shown on this plan is given without warranty, the accuracy thereof cannot be guaranteed. Service pipes, valves, syphons, stub connections etc. are not shown but their presence should be anticipated. No liability of any kind whatsoever is accepted by Cadent Gas Limited or their agents, servants or contractors for any errors or omission. Safe digging practices, in accordance with HS(G)47, must be used to verify and establish the actual position of mains, pipes, services and other apparatus on site before any mechanical plant is used. It is your responsibility to ensure that this information is provided to all persons (either direct labour or contractors) working for you on or near gas apparatus. The information included on this plan should not be referred to beyond a period of 28 days from the date of issue.

**In case of emergency call - 0800 111 999**

Crown Copyright © - This plan is reproduced from or based on the OS map by Cadent Gas Limited, with the sanction of the controller of HM Stationary Office. Crown Copyright Reserved. Ordnance Survey Licence number 100024886

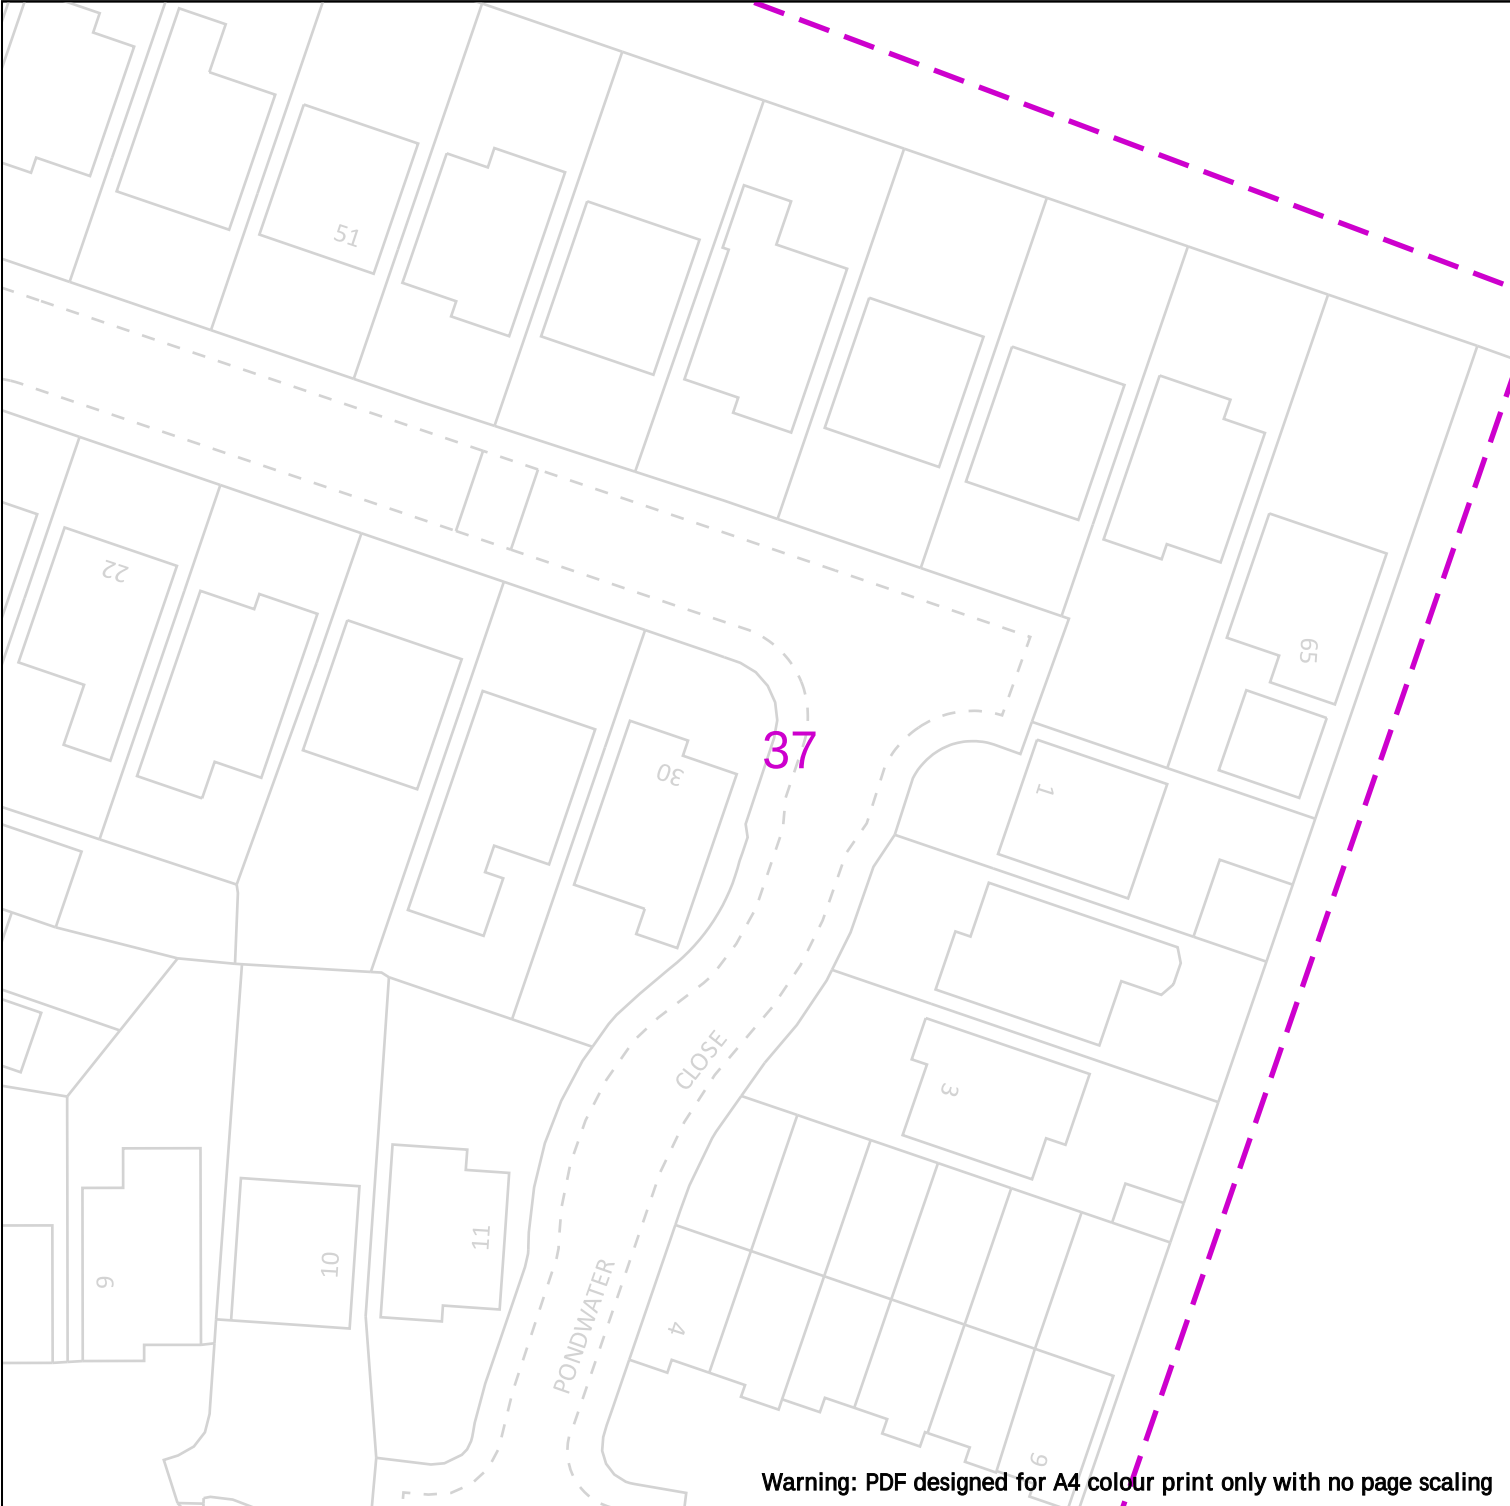

Warning: PDF designed for A4 colour print only with no page scaling



**Cadent**  
Your Gas Network

Date Requested: 24/03/2026  
Job Reference: 40925308  
Site Location: 341047 398409  
Requested by: Mrs Layle Pegg

Your Scheme/Reference:  
24/00068/NMA2 (LRP)

View extent: 100m, 100m



25m

**Dig Sites**

|  |           |
|--|-----------|
|  | LP Mains  |
|  | MP Mains  |
|  | IP Mains  |
|  | LHP Mains |

**Area:**

**Line:**

|  |                |  |                         |
|--|----------------|--|-------------------------|
|  | Valve          |  | Diameter Change         |
|  | Depth of cover |  | Material Change         |
|  | Syphon         |  | Out of Standard Service |

Where an out-of-standard service is present please contact plant protection 0800 688 588 for further information.

Out-of-standard service symbology may be used to indicate one or more of the following:

- Identification of shallow services
- Identification of dual services
- Recording of non-perpendicular services


A perpendicular service/connection is laid in a straight line from the entry point at the property to the connection at the main – this includes a pipe that has a perpendicular connection and is not straight but does not deviate more than 1m off centre line.

**IMPORTANT NOTICES**

This plan shows these pipes owned by Cadent Gas Limited in its role as a Licensed Gas Transporter (GT). Gas pipes owned by other GT's or otherwise privately owned may be present in this area. Information with regards to such pipes should be obtained from the relevant owners. The information shown on this plan is given without warranty, the accuracy thereof cannot be guaranteed. Service pipes, valves, syphons, stub connections etc. are not shown but their presence should be anticipated. No liability of any kind whatsoever is accepted by Cadent Gas Limited or their agents, servants or contractors for any errors or omission. Safe digging practices, in accordance with HS(G)47, must be used to verify and establish the actual position of mains, pipes, services and other apparatus on site before any mechanical plant is used. It is your responsibility to ensure that this information is provided to all persons (either direct labour or contractors) working for you on or near gas apparatus. The information included on this plan should not be referred to beyond a period of 28 days from the date of issue.

**In case of emergency call - 0800 111 999**

Crown Copyright © - This plan is reproduced from or based on the OS map by Cadent Gas Limited, with the sanction of the controller of HM Stationary Office. Crown Copyright Reserved. Ordnance Survey Licence number 100024886

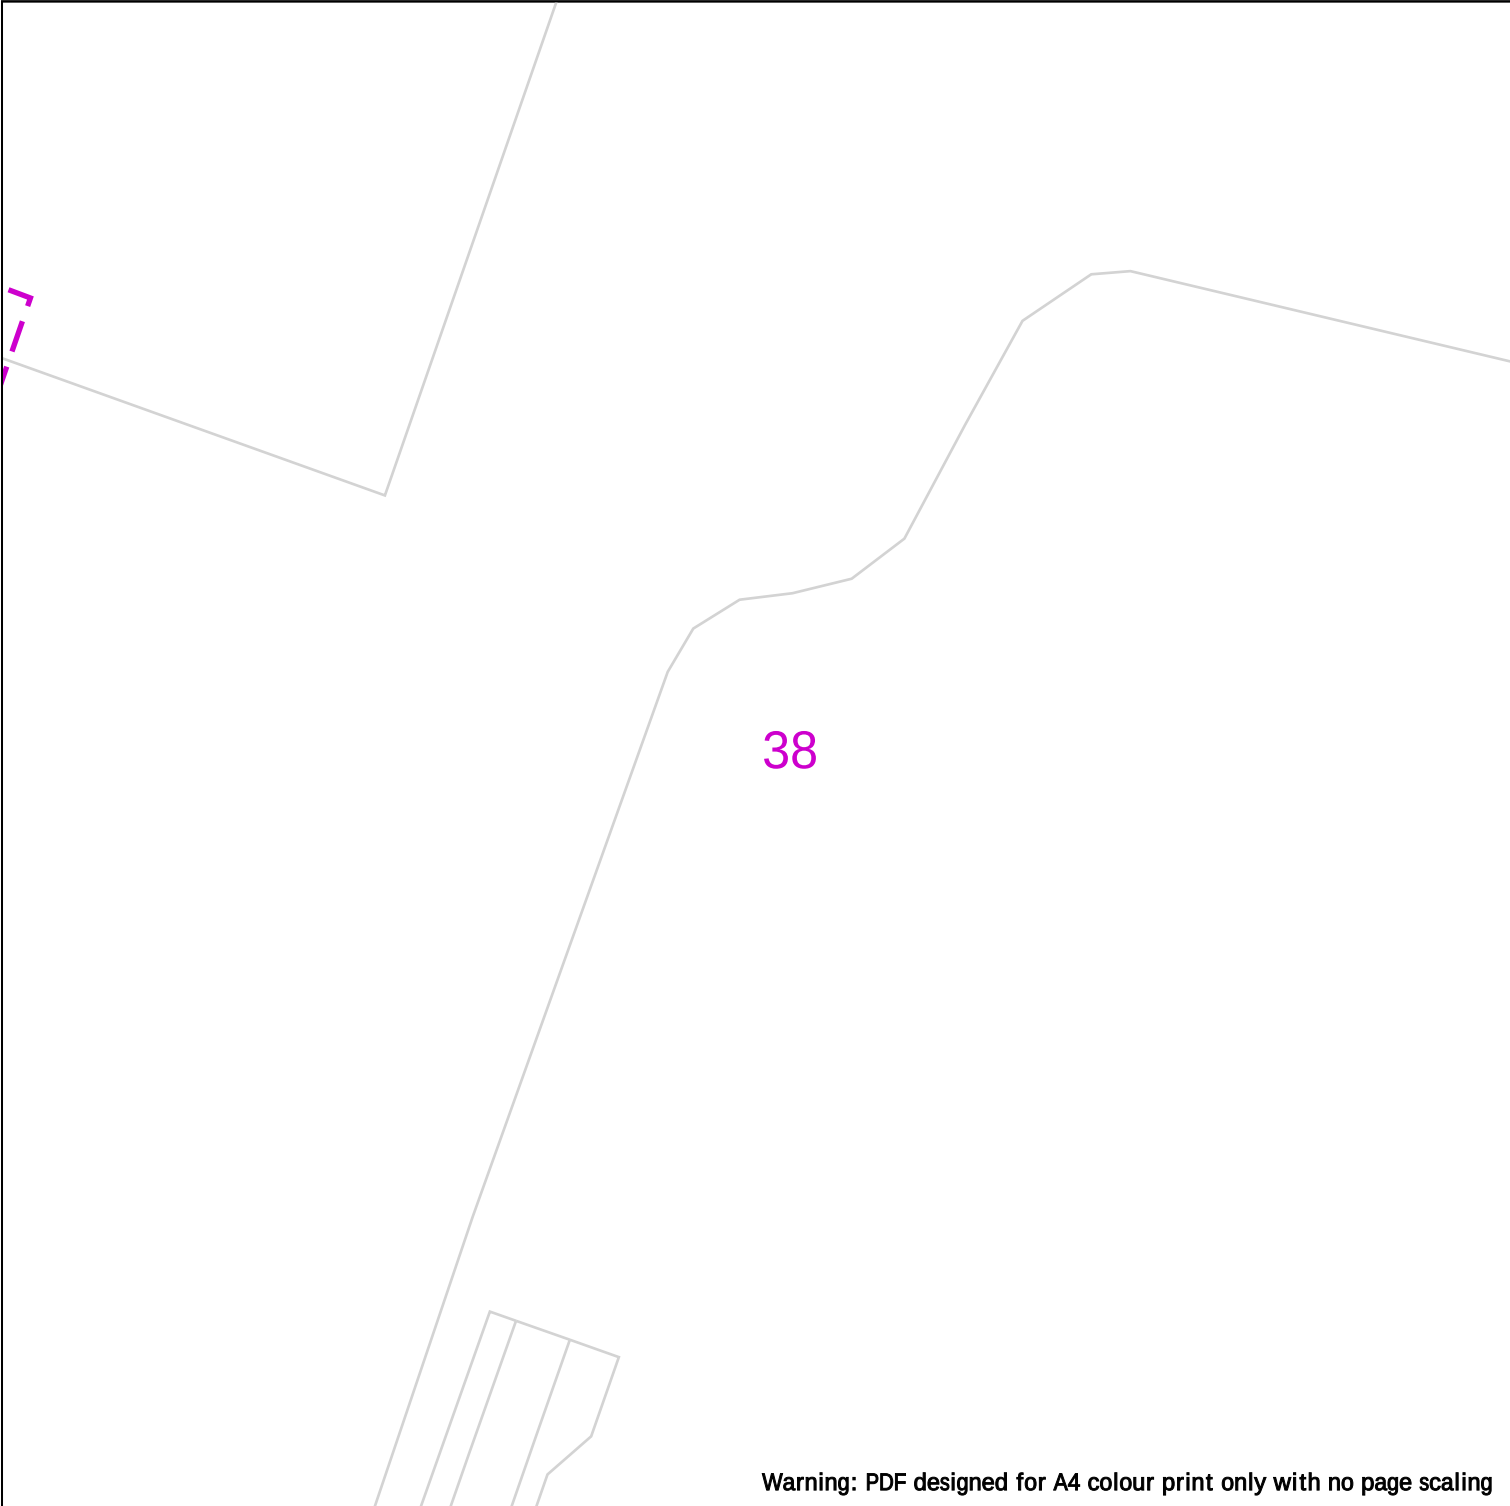

Warning: PDF designed for A4 colour print only with no page scaling

|  |   |   |  |
|--|---|---|--|
|  |   | <p>Where an out-of-standard service is present please contact plant protection 0800 688 588 for further information.</p> <p>Out-of-standard service symbology may be used to indicate one or more of the following:</p> <ul style="list-style-type: none"><li>• Identification of shallow services</li><li>• Identification of dual services</li><li>• Recording of non-perpendicular services</li></ul> <p>A perpendicular service/connection is laid in a straight line from the entry point at the property to the connection at the main – this includes a pipe that has a perpendicular connection and is not straight but does not deviate more than 1m off centre line.</p> |  |
|  | <p><b>Dig Sites</b></p> <p>Area:  Line: </p> <p> LP Mains<br/> MP Mains<br/> IP Mains<br/> LHP Mains</p> <p> Valve<br/> Depth of cover<br/> Syphon</p>   | <p> Diameter Change<br/> Material Change<br/> Out of Standard Service</p>   |  |
|  | <p><b>IMPORTANT NOTICES</b></p> <p>This plan shows these pipes owned by Cadent Gas Limited in its role as a Licensed Gas Transporter (GT). Gas pipes owned by other GT's or otherwise privately owned may be present in this area. Information with regards to such pipes should be obtained from the relevant owners. The information shown on this plan is given without warranty, the accuracy thereof cannot be guaranteed. Service pipes, valves, syphons, stub connections etc. are not shown but their presence should be anticipated. No liability of any kind whatsoever is accepted by Cadent Gas Limited or their agents, servants or contractors for any errors or omission. Safe digging practices, in accordance with HS(G)47, must be used to verify and establish the actual position of mains, pipes, services and other apparatus on site before any mechanical plant is used. It is your responsibility to ensure that this information is provided to all persons (either direct labour or contractors) working for you on or near gas apparatus. The information included on this plan should not be referred to beyond a period of 28 days from the date of issue.</p> |   |  |

Date Requested: 24/03/2026  
Job Reference: 40925308  
Site Location: 341047 398409  
Requested by: Mrs Layle Pegg

Your Scheme/Reference:  
24/00068/NMA2 (LRP)

View extent: 100m, 100m

**In case of emergency call - 0800 111 999**

Scale: 1:500 (When plotted at A4)

Crown Copyright © - This plan is reproduced from or based on the OS map by Cadent Gas Limited, with the sanction of the controller of HM Stationary Office. Crown Copyright Reserved. Ordnance Survey Licence number 100024886

Warning: PDF designed for A4 colour print only with no page scaling



Dig Sites

Area:

Line:



LP Mains  
MP Mains  
IP Mains  
LHP Mains



Valve



Depth of cover



Syphon



Diameter Change



Material Change



Out of Standard Service

Where an out-of-standard service is present please contact plant protection 0800 688 588 for further information.

Out-of-standard service symbology may be used to indicate one or more of the following:

- Identification of shallow services
- Identification of dual services
- Recording of non-perpendicular services

A perpendicular service/connection is laid in a straight line from the entry point at the property to the connection at the main – this includes a pipe that has a perpendicular connection and is not straight but does not deviate more than 1m off centre line.

Date Requested: 24/03/2026  
Job Reference: 40925308  
Site Location: 341047 398409  
Requested by: Mrs Layle Pegg

Your Scheme/Reference:  
24/00068/NMA2 (LRP)


View extent: 100m, 100m

Scale: 1:500 (When plotted at A4)

IMPORTANT NOTICES


This plan shows these pipes owned by Cadent Gas Limited in its role as a Licensed Gas Transporter (GT). Gas pipes owned by other GT's or otherwise privately owned may be present in this area. Information with regards to such pipes should be obtained from the relevant owners. The information shown on this plan is given without warranty, the accuracy thereof cannot be guaranteed. Service pipes, valves, syphons, stub connections etc. are not shown but their presence should be anticipated. No liability of any kind whatsoever is accepted by Cadent Gas Limited or their agents, servants or contractors for any errors or omission. Safe digging practices, in accordance with HS(G)47, must be used to verify and establish the actual position of mains, pipes, services and other apparatus on site before any mechanical plant is used. It is your responsibility to ensure that this information is provided to all persons (either direct labour or contractors) working for you on or near gas apparatus. The information included on this plan should not be referred to beyond a period of 28 days from the date of issue.

**In case of emergency call - 0800 111 999**

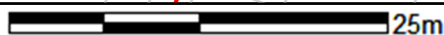Line:                    

has a perpendicular connection and is not straight but does not deviate more than 1m off centre line.

Crown Copyright © - This plan is reproduced from or based on the OS map by Cadent Gas Limited, with the sanction of the controller of HM Stationary Office. Crown Copyright Reserved. Ordnance Survey Licence number 100024886

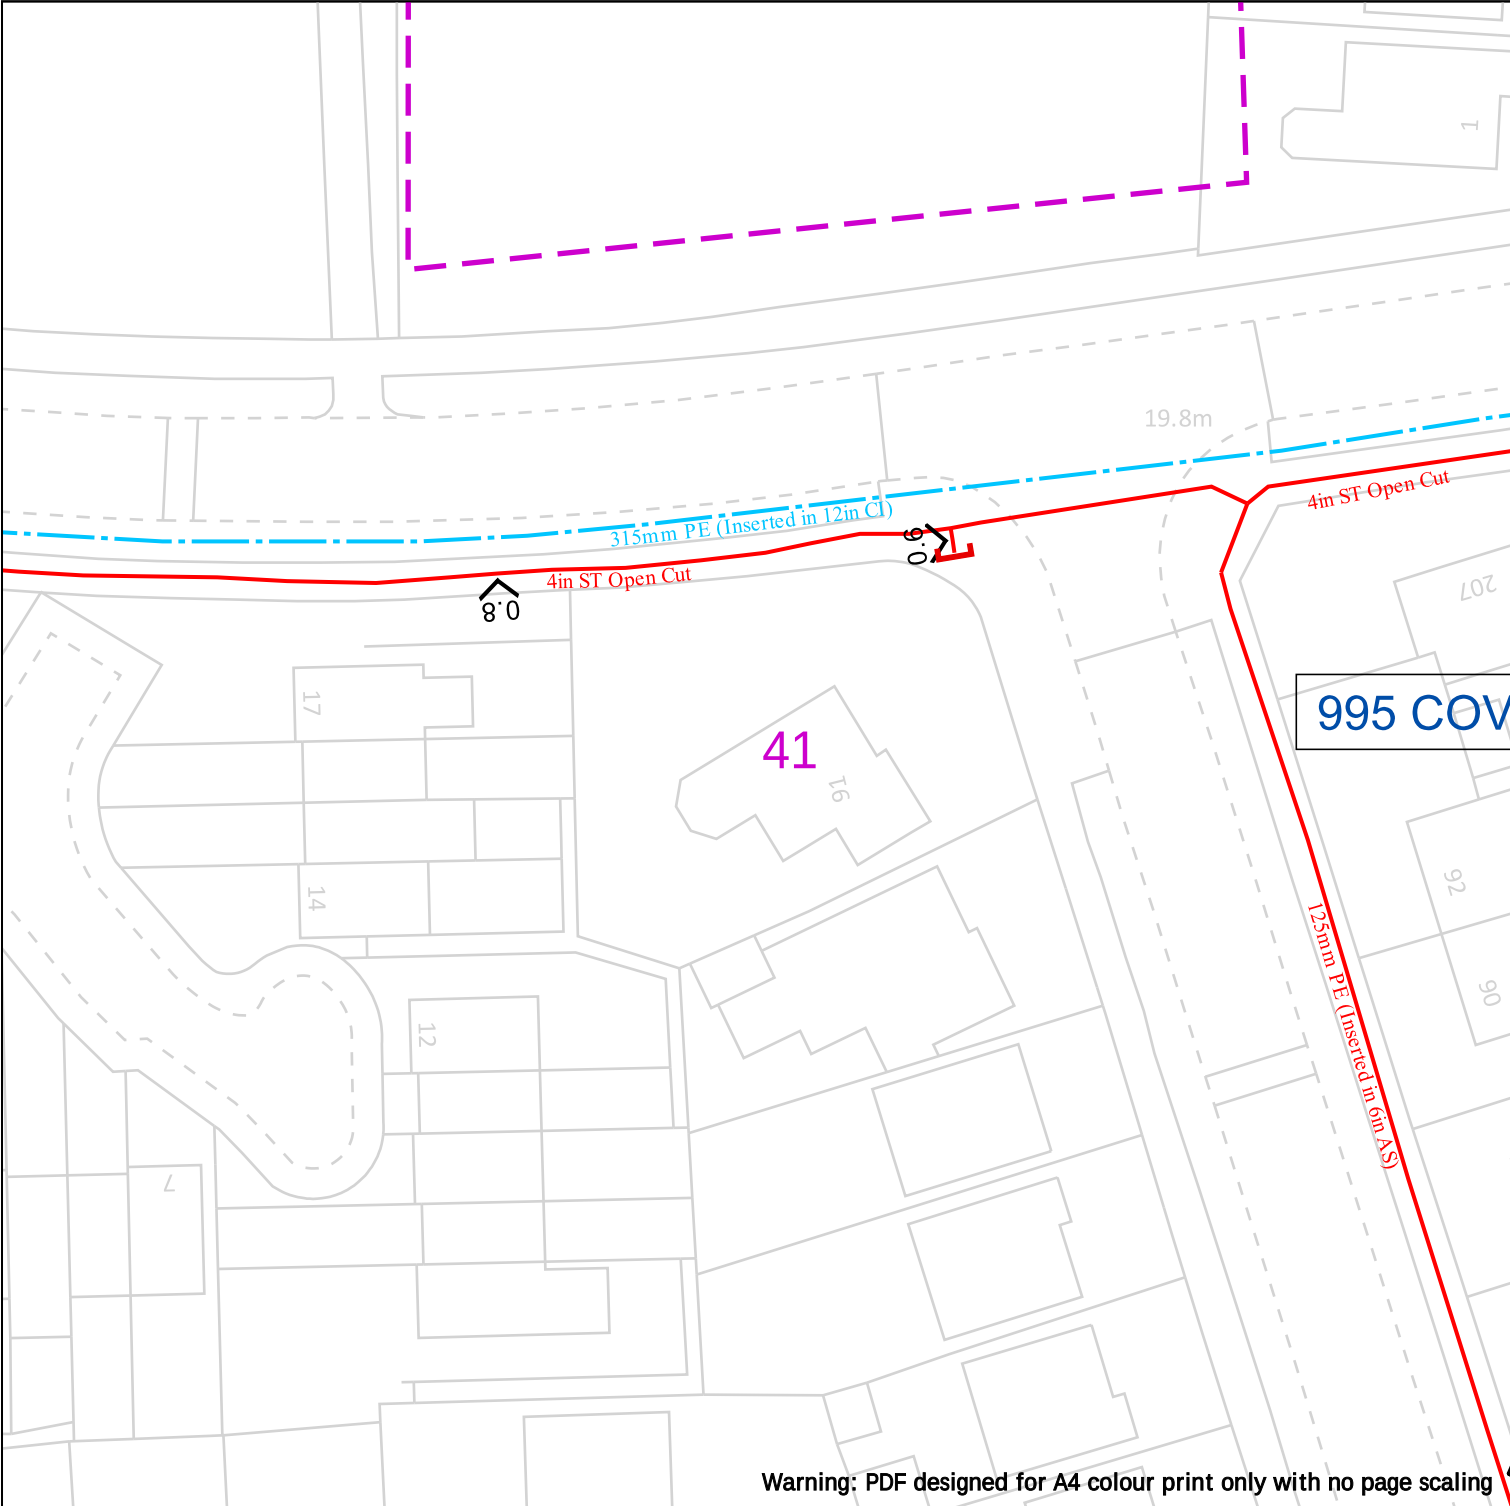



**Cadent**  
Your Gas Network

**Scale:** 1:500 (When plotted at A4)

**View extent:** 100m, 100m

**Your Scheme/Reference:**  
24/00068/NMA2 (LRP)

**Requested by:** Mrs Layle Pegg

**Site Location:** 341047 398409

**Job Reference:** 40925308

**Date Requested:** 24/03/2026

**IMPORTANT NOTICES**

This plan shows these pipes owned by Cadent Gas Limited in its role as a Licensed Gas Transporter (GT). Gas pipes owned by other GT's or otherwise privately owned may be present in this area. Information with regards to such pipes should be obtained from the relevant owners. The information shown on this plan is given without warranty, the accuracy thereof cannot be guaranteed. Service pipes, valves, syphons, stub connections etc. are not shown but their presence should be anticipated. No liability of any kind whatsoever is accepted by Cadent Gas Limited or their agents, servants or contractors for any errors or omission. Safe digging practices, in accordance with HS(G)47, must be used to verify and establish the actual position of mains, pipes, services and other apparatus on site before any mechanical plant is used. It is your responsibility to ensure that this information is provided to all persons (either direct labour or contractors) working for you on or near gas apparatus. The information included on this plan should not be referred to beyond a period of 28 days from the date of issue.

**In case of emergency call - 0800 111 999**


Crown Copyright © - This plan is reproduced from or based on the OS map by Cadent Gas Limited, with the sanction of the controller of HM Stationary Office. Crown Copyright Reserved. Ordnance Survey Licence number 100024886

Where an out-of-standard service is present please contact plant protection 0800 688 588 for further information.

Out-of-standard service symbology may be used to indicate one or more of the following:

- Identification of shallow services
- Identification of dual services
- Recording of non-perpendicular services

A perpendicular service/connection is laid in a straight line from the entry point at the property to the connection at the main – this includes a pipe that has a perpendicular connection and is not straight but does not deviate more than 1m off centre line.

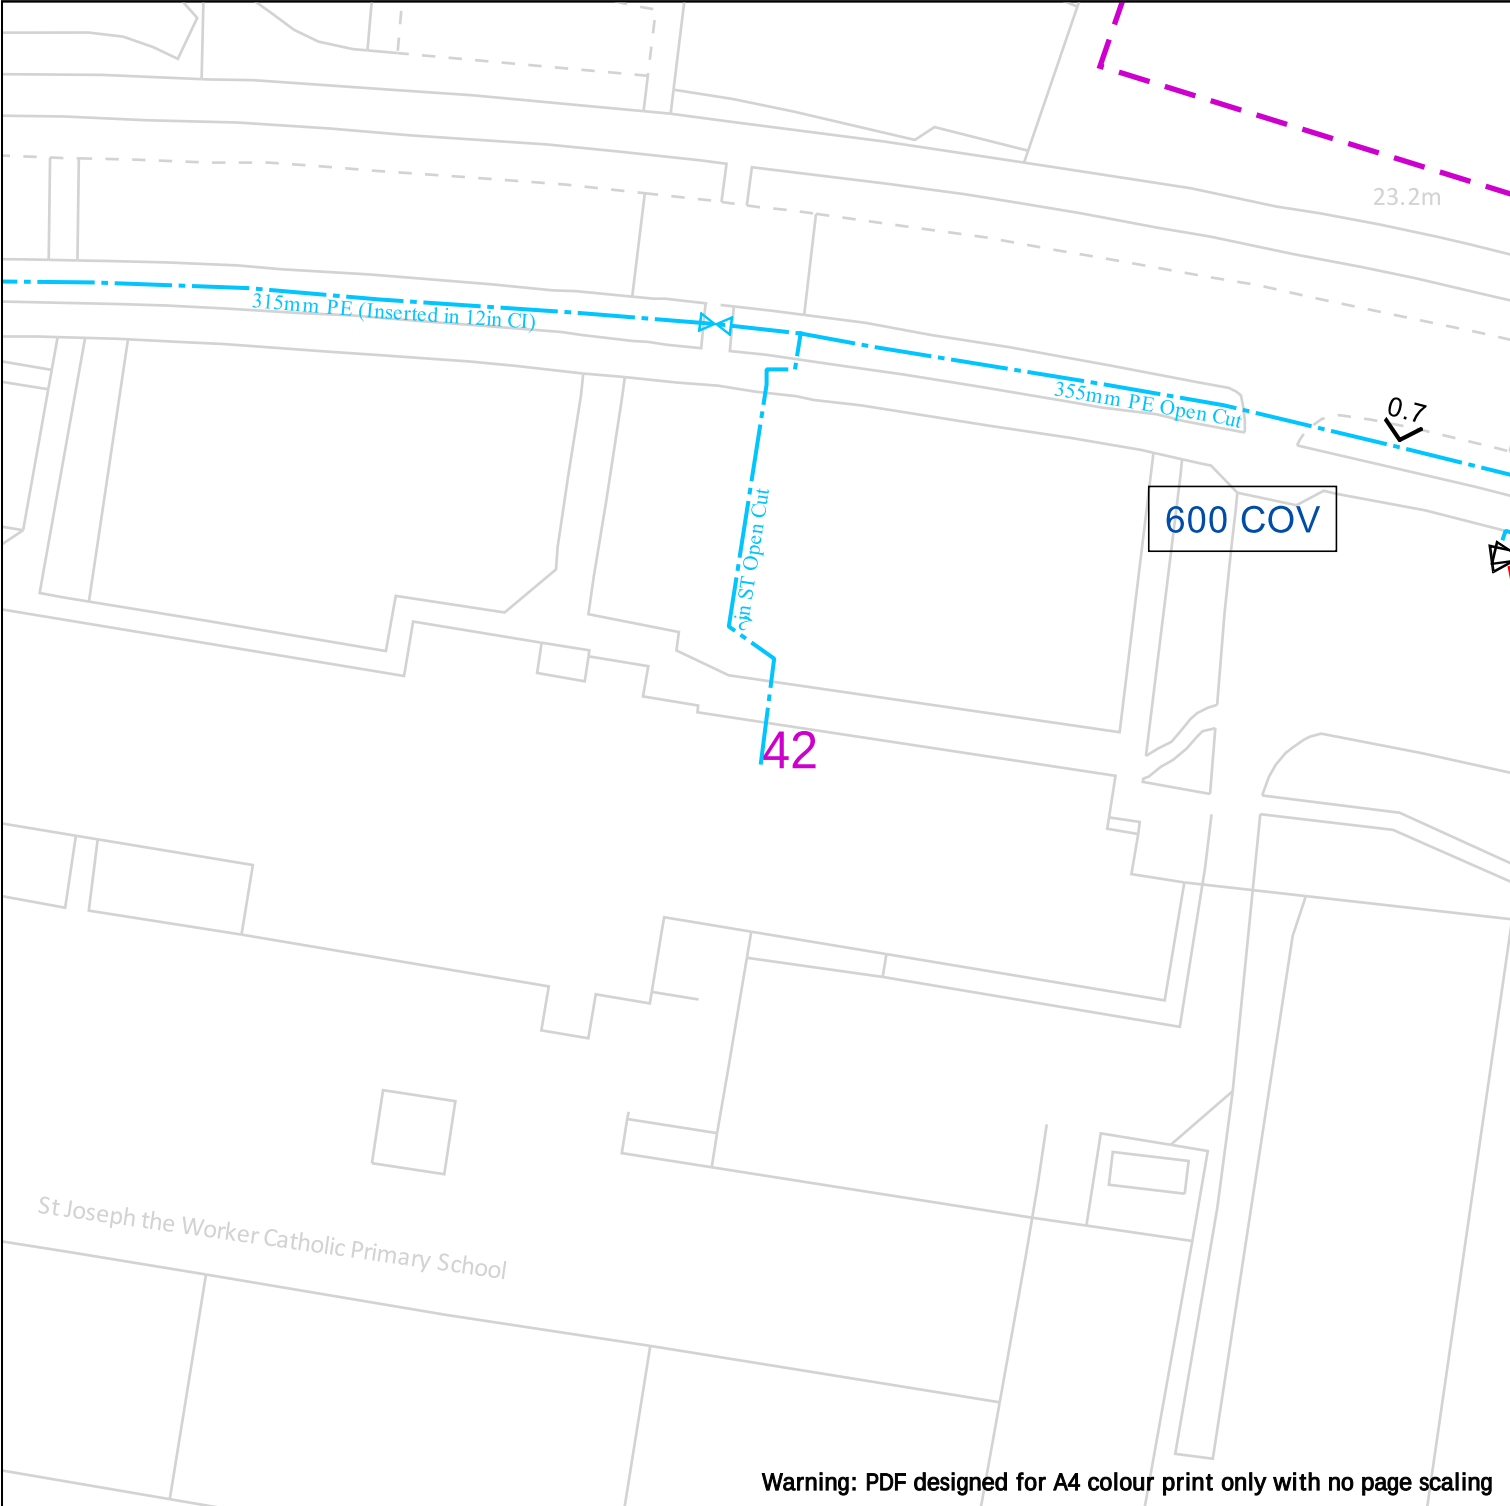

Warning: PDF designed for A4 colour print only with no page scaling



**Cadent**  
Your Gas Network

Date Requested: 24/03/2026  
Job Reference: 40925308  
Site Location: 341047 398409  
Requested by: Mrs Layle Pegg

Your Scheme/Reference:  
24/00068/NMA2 (LRP)

View extent: 100m, 100m



25m

| Dig Sites | Area:     | Line: |
|-----------|-----------|-------|
|           | LP Mains  |       |
|           | MP Mains  |       |
|           | IP Mains  |       |
|           | LHP Mains |       |
|           |           |       |
|           |           |       |
|           |           |       |

Where an out-of-standard service is present please contact plant protection 0800 688 588 for further information.

Out-of-standard service symbology may be used to indicate one or more of the following:

- Identification of shallow services
- Identification of dual services
- Recording of non-perpendicular services


A perpendicular service/connection is laid in a straight line from the entry point at the property to the connection at the main – this includes a pipe that has a perpendicular connection and is not straight but does not deviate more than 1m off centre line.

**IMPORTANT NOTICES**

This plan shows these pipes owned by Cadent Gas Limited in its role as a Licensed Gas Transporter (GT). Gas pipes owned by other GT's or otherwise privately owned may be present in this area. Information with regards to such pipes should be obtained from the relevant owners. The information shown on this plan is given without warranty, the accuracy thereof cannot be guaranteed. Service pipes, valves, syphons, stub connections etc. are not shown but their presence should be anticipated. No liability of any kind whatsoever is accepted by Cadent Gas Limited or their agents, servants or contractors for any errors or omission. Safe digging practices, in accordance with HS(G)47, must be used to verify and establish the actual position of mains, pipes, services and other apparatus on site before any mechanical plant is used. It is your responsibility to ensure that this information is provided to all persons (either direct labour or contractors) working for you on or near gas apparatus. The information included on this plan should not be referred to beyond a period of 28 days from the date of issue.

**In case of emergency call - 0800 111 999**

Crown Copyright © - This plan is reproduced from or based on the OS map by Cadent Gas Limited, with the sanction of the controller of HM Stationary Office. Crown Copyright Reserved. Ordnance Survey Licence number 100024886

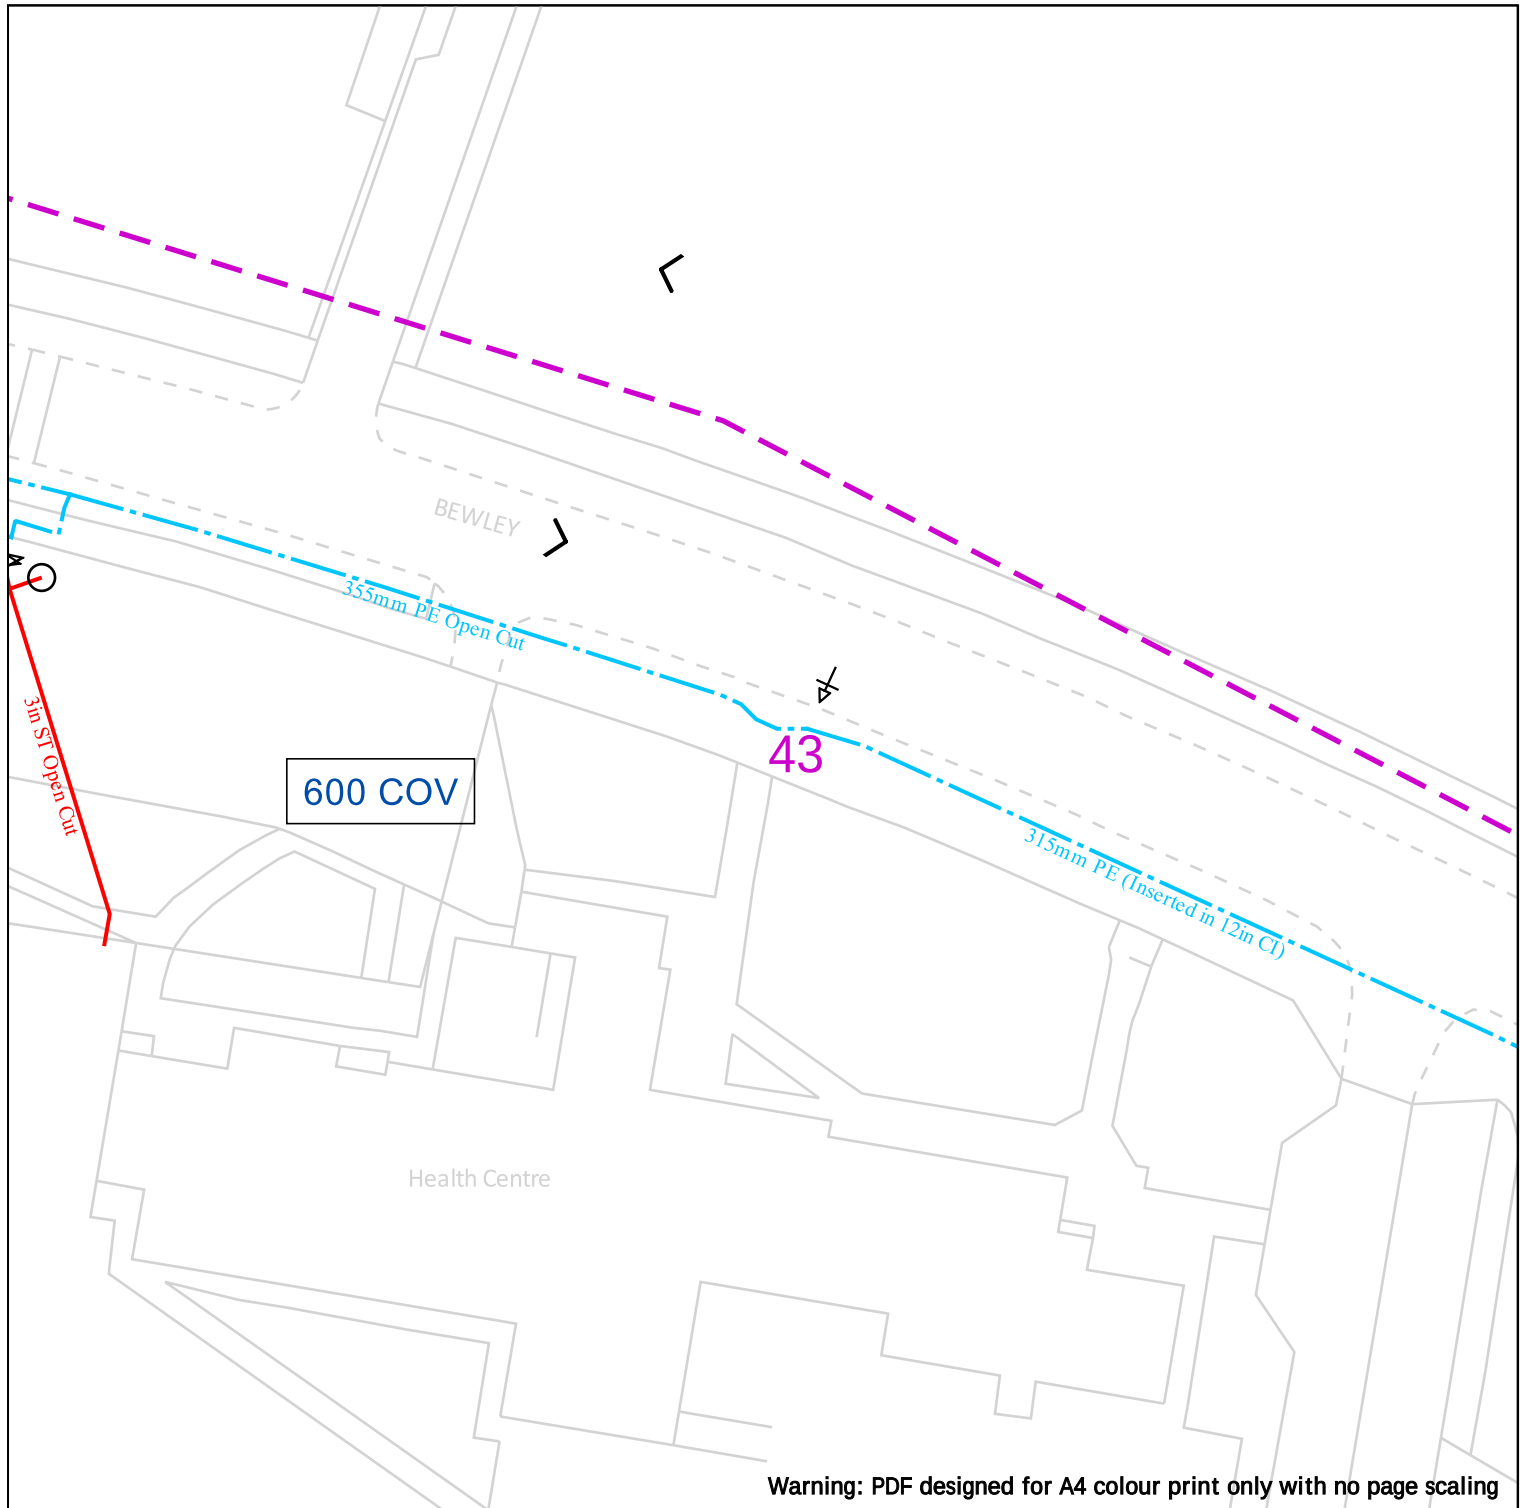

Warning: PDF designed for A4 colour print only with no page scaling

25m

Dig Sites

Area:

Line:

LP Mains

MP Mains

IP Mains

LHP Mains

Valve

Depth of cover

Syphon

Diameter Change

Material Change

Out of Standard Service

Where an out-of-standard service is present please contact plant protection 0800 688 588 for further information.

Out-of-standard service symbology may be used to indicate one or more of the following:

- Identification of shallow services
  - Identification of dual services
  - Recording of non-perpendicular services
- A perpendicular service/connection is laid in a straight line from the entry point at the property to the connection at the main – this includes a pipe that has a perpendicular connection and is not straight but does not deviate more than 1m off centre line.

**Cadent**  
Your Gas Network

Date Requested: 24/03/2026  
Job Reference: 40925308  
Site Location: 341047 398409  
Requested by: Mrs Layle Pegg

Your Scheme/Reference:  
24/00068/NMA2 (LRP)

View extent: 100m, 100m


#### IMPORTANT NOTICES

This plan shows these pipes owned by Cadent Gas Limited in its role as a Licensed Gas Transporter (GT). Gas pipes owned by other GT's or otherwise privately owned may be present in this area. Information with regards to such pipes should be obtained from the relevant owners. The information shown on this plan is given without warranty, the accuracy thereof cannot be guaranteed. Service pipes, valves, syphons, stub connections etc. are not shown but their presence should be anticipated. No liability of any kind whatsoever is accepted by Cadent Gas Limited or their agents, servants or contractors for any errors or omission. Safe digging practices, in accordance with HS(G)47, must be used to verify and establish the actual position of mains, pipes, services and other apparatus on site before any mechanical plant is used. It is your responsibility to ensure that this information is provided to all persons (either direct labour or contractors) working for you on or near gas apparatus. The information included on this plan should not be referred to beyond a period of 28 days from the date of issue.

**In case of emergency call - 0800 111 999**

Crown Copyright © - This plan is reproduced from or based on the OS map by Cadent Gas Limited, with the sanction of the controller of HM Stationary Office. Crown Copyright Reserved. Ordnance Survey Licence number 100024886

Scale: 1:500 (When plotted at A4)

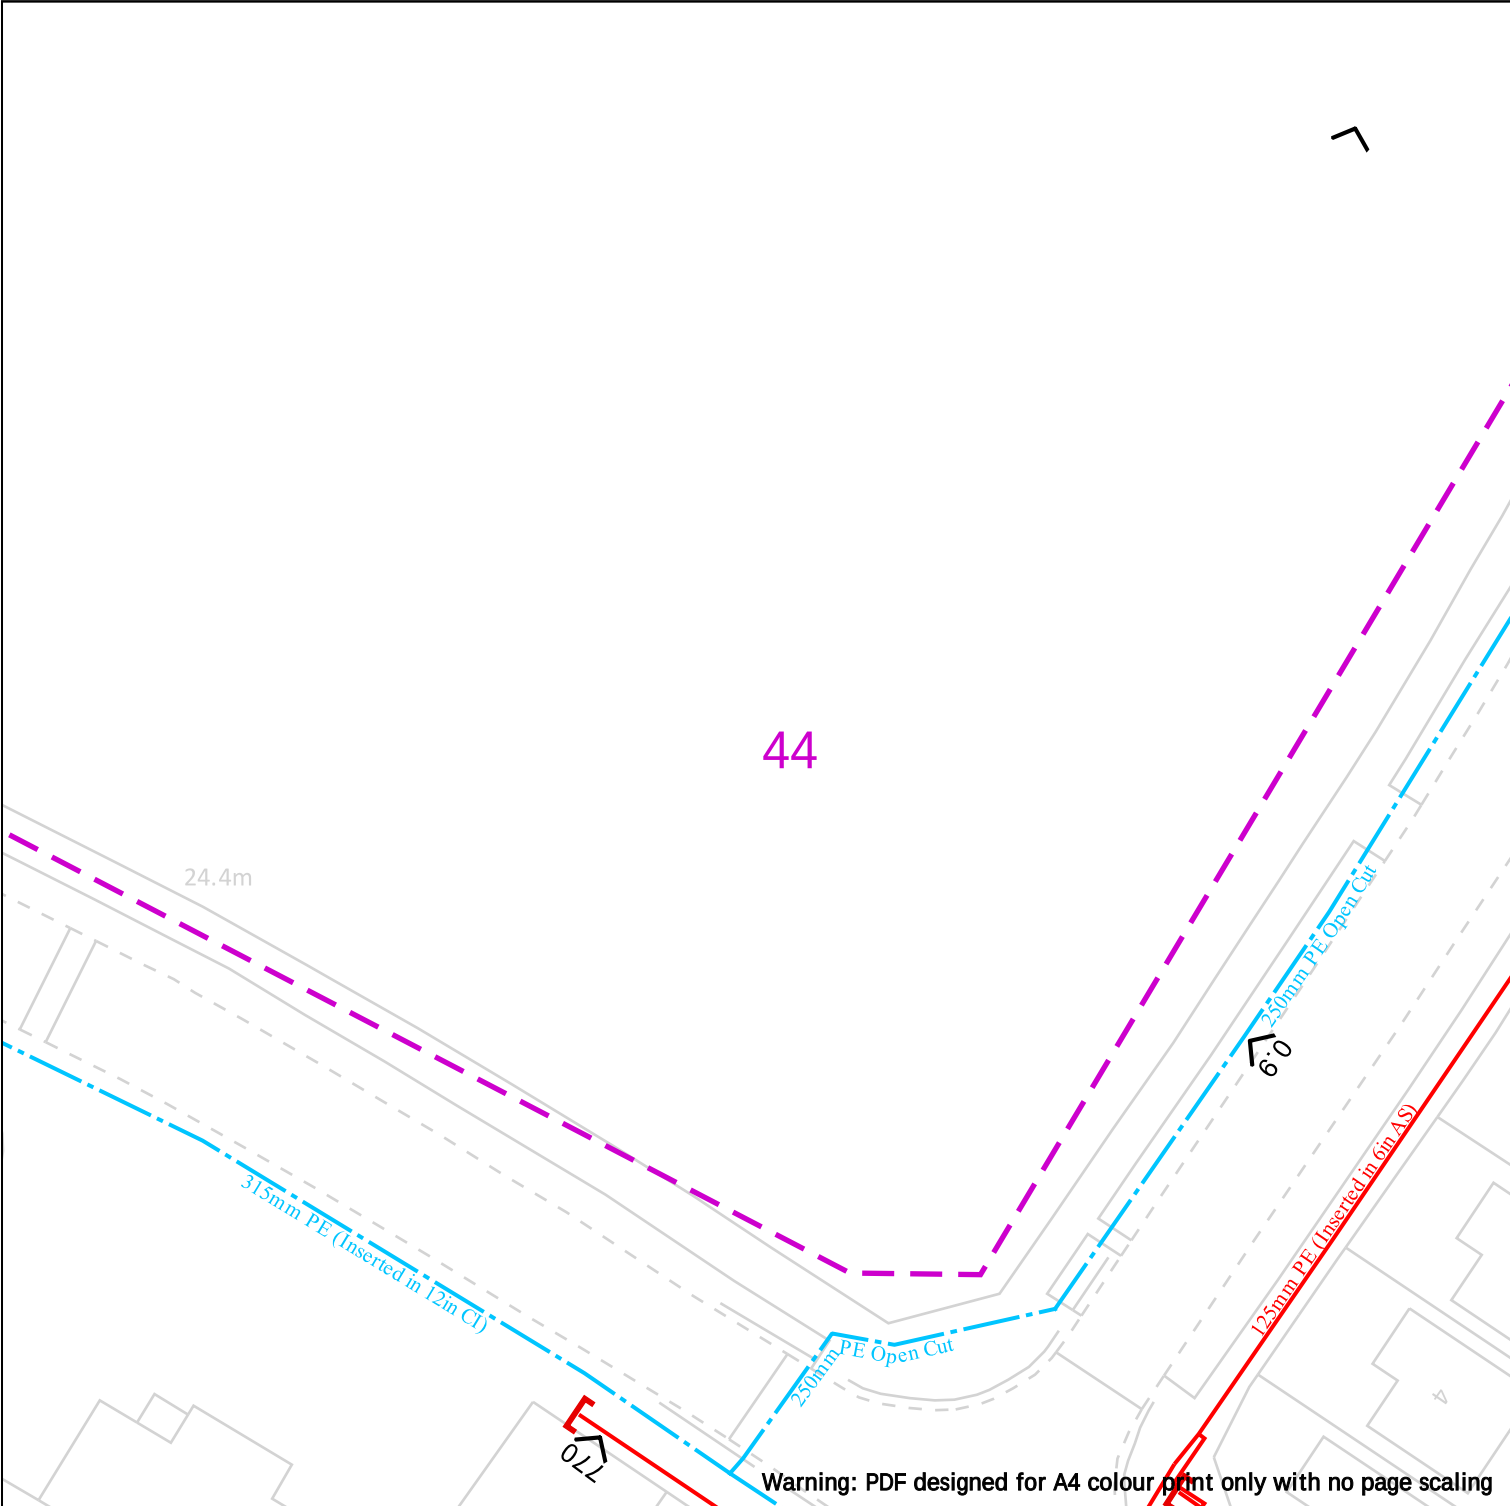



**Cadent**  
Your Gas Network

**Scale:** 1:500 (When plotted at A4)

**View extent:** 100m, 100m

**Your Scheme/Reference:**  
24/00068/NMA2 (LRP)

**Requested by:** Mrs Layle Pegg

**Site Location:** 341047 398409

**Job Reference:** 40925308

**Date Requested:** 24/03/2026

**IMPORTANT NOTICES**

This plan shows these pipes owned by Cadent Gas Limited in its role as a Licensed Gas Transporter (GT). Gas pipes owned by other GT's or otherwise privately owned may be present in this area. Information with regards to such pipes should be obtained from the relevant owners. The information shown on this plan is given without warranty, the accuracy thereof cannot be guaranteed. Service pipes, valves, syphons, stub connections etc. are not shown but their presence should be anticipated. No liability of any kind whatsoever is accepted by Cadent Gas Limited or their agents, servants or contractors for any errors or omission. Safe digging practices, in accordance with HS(G)47, must be used to verify and establish the actual position of mains, pipes, services and other apparatus on site before any mechanical plant is used. It is your responsibility to ensure that this information is provided to all persons (either direct labour or contractors) working for you on or near gas apparatus. The information included on this plan should not be referred to beyond a period of 28 days from the date of issue.

**In case of emergency call - 0800 111 999**

Crown Copyright © - This plan is reproduced from or based on the OS map by Cadent Gas Limited, with the sanction of the controller of HM Stationary Office. Crown Copyright Reserved. Ordnance Survey Licence number 100024886

**Dig Sites**

**Area:**  **Line:** 


|                                                                                     |           |                                                                                     |                                                                                     |                         |
|-------------------------------------------------------------------------------------|-----------|-------------------------------------------------------------------------------------|-------------------------------------------------------------------------------------|-------------------------|
|  | LP Mains  |  |  | Diameter Change         |
|  | MP Mains  |  |  | Material Change         |
|  | IP Mains  |  |  | Out of Standard Service |
|  | LHP Mains |                                                                                     |                                                                                     |                         |

Where an out-of-standard service is present please contact plant protection 0800 688 588 for further information.

Out-of-standard service symbology may be used to indicate one or more of the following:

- Identification of shallow services
- Identification of dual services
- Recording of non-perpendicular services

A perpendicular service/connection is laid in a straight line from the entry point at the property to the connection at the main – this includes a pipe that has a perpendicular connection and is not straight but does not deviate more than 1m off centre line.

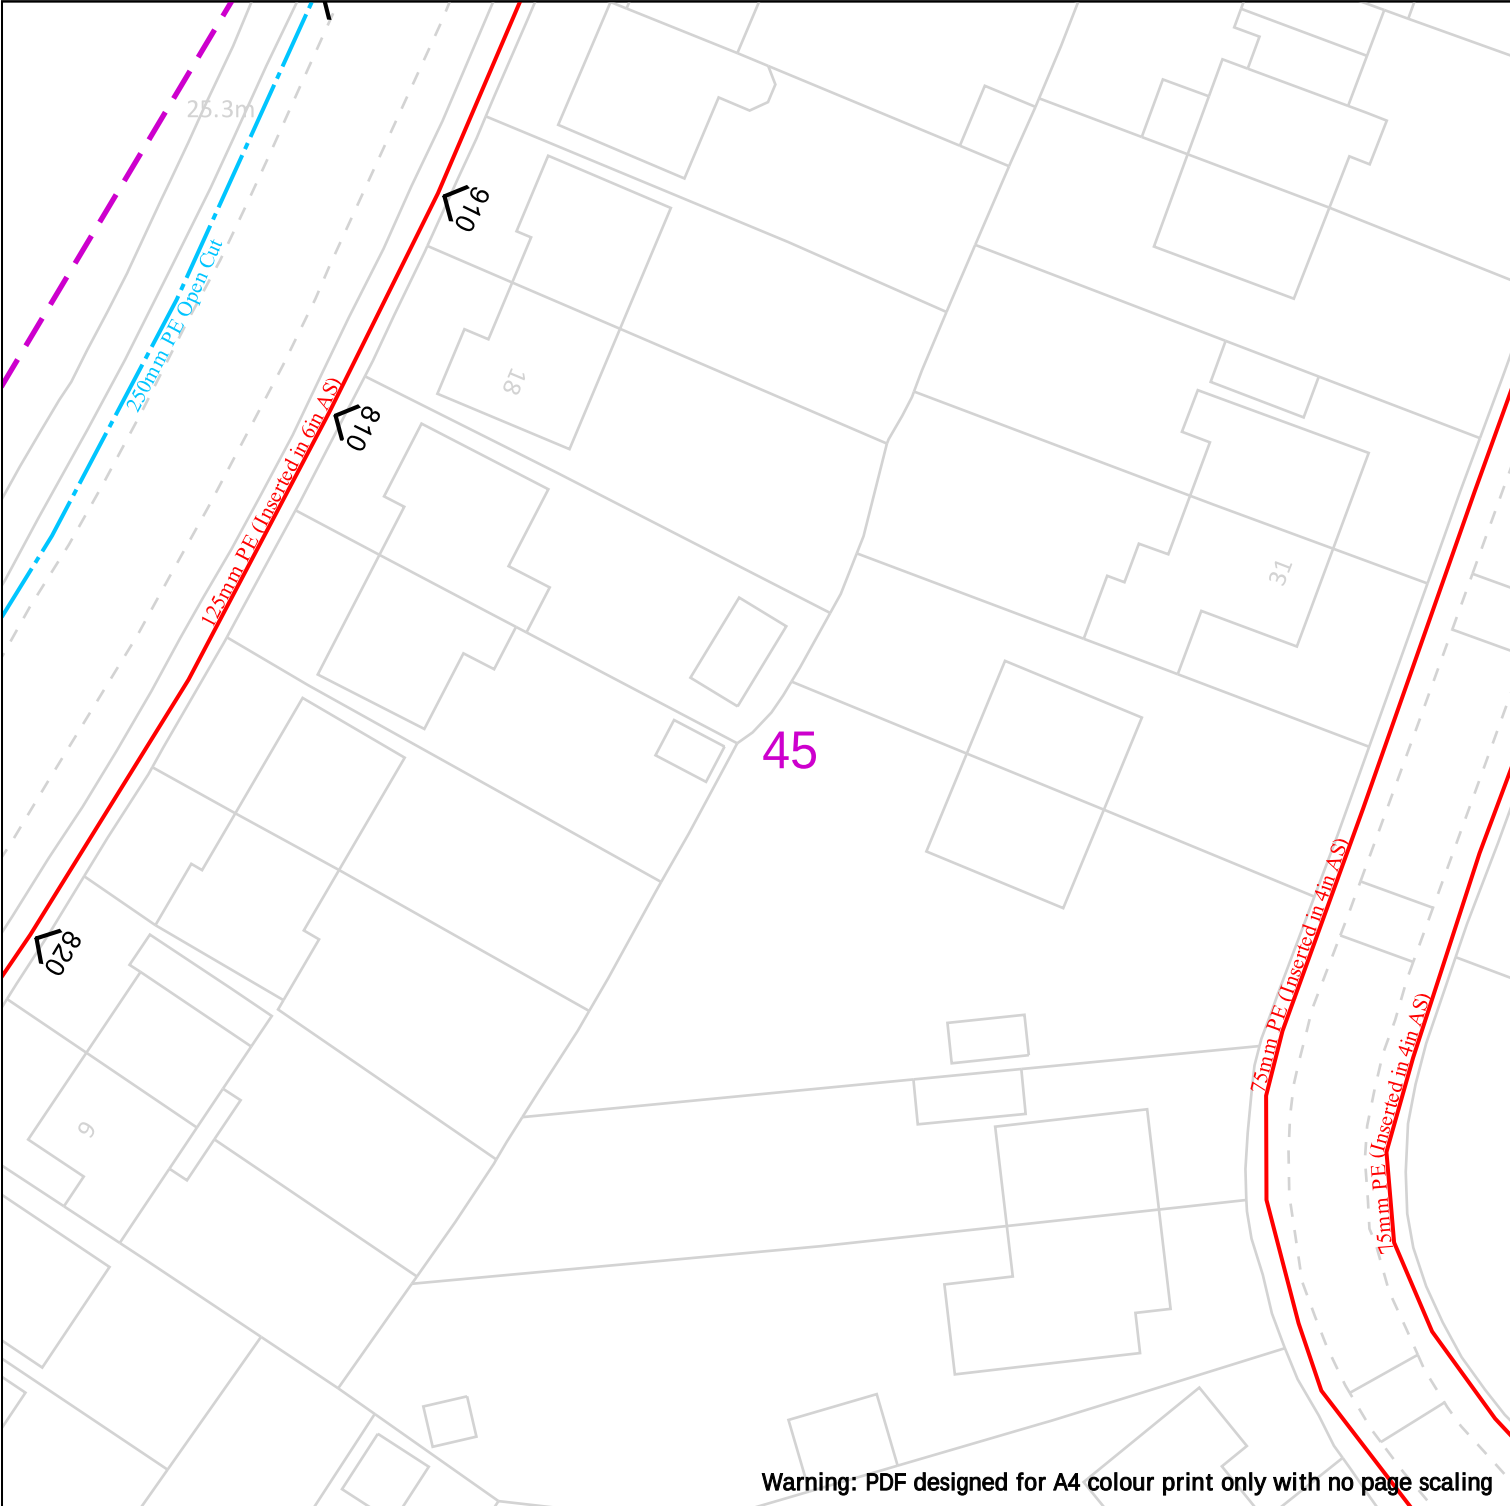

Warning: PDF designed for A4 colour print only with no page scaling



**Cadent**  
Your Gas Network

Date Requested: 24/03/2026  
Job Reference: 40925308  
Site Location: 341047 398409  
Requested by: Mrs Layle Pegg

Your Scheme/Reference:  
24/00068/NMA2 (LRP)

View extent: 100m, 100m



25m

| Dig Sites | Area: | Line: |
|-----------|-------|-------|
|           |       |       |
|           |       |       |
|           |       |       |
|           |       |       |

|  |           |  |                |  |                         |
|--|-----------|--|----------------|--|-------------------------|
|  | LP Mains  |  | Valve          |  | Diameter Change         |
|  | MP Mains  |  | Depth of cover |  | Material Change         |
|  | IP Mains  |  | Syphon         |  | Out of Standard Service |
|  | LHP Mains |  |                |  |                         |

Where an out-of-standard service is present please contact plant protection 0800 688 588 for further information.

Out-of-standard service symbology may be used to indicate one or more of the following:

- Identification of shallow services
- Identification of dual services
- Recording of non-perpendicular services

A perpendicular service/connection is laid in a straight line from the entry point at the property to the connection at the main – this includes a pipe that has a perpendicular connection and is not straight but does not deviate more than 1m off centre line.

**IMPORTANT NOTICES**

This plan shows these pipes owned by Cadent Gas Limited in its role as a Licensed Gas Transporter (GT). Gas pipes owned by other GT's or otherwise privately owned may be present in this area. Information with regards to such pipes should be obtained from the relevant owners. The information shown on this plan is given without warranty, the accuracy thereof cannot be guaranteed. Service pipes, valves, syphons, stub connections etc. are not shown but their presence should be anticipated. No liability of any kind whatsoever is accepted by Cadent Gas Limited or their agents, servants or contractors for any errors or omission. Safe digging practices, in accordance with HS(G)47, must be used to verify and establish the actual position of mains, pipes, services and other apparatus on site before any mechanical plant is used. It is your responsibility to ensure that this information is provided to all persons (either direct labour or contractors) working for you on or near gas apparatus. The information included on this plan should not be referred to beyond a period of 28 days from the date of issue.

**In case of emergency call - 0800 111 999**

Crown Copyright © - This plan is reproduced from or based on the OS map by Cadent Gas Limited, with the sanction of the controller of HM Stationary Office. Crown Copyright Reserved. Ordnance Survey Licence number 100024886