


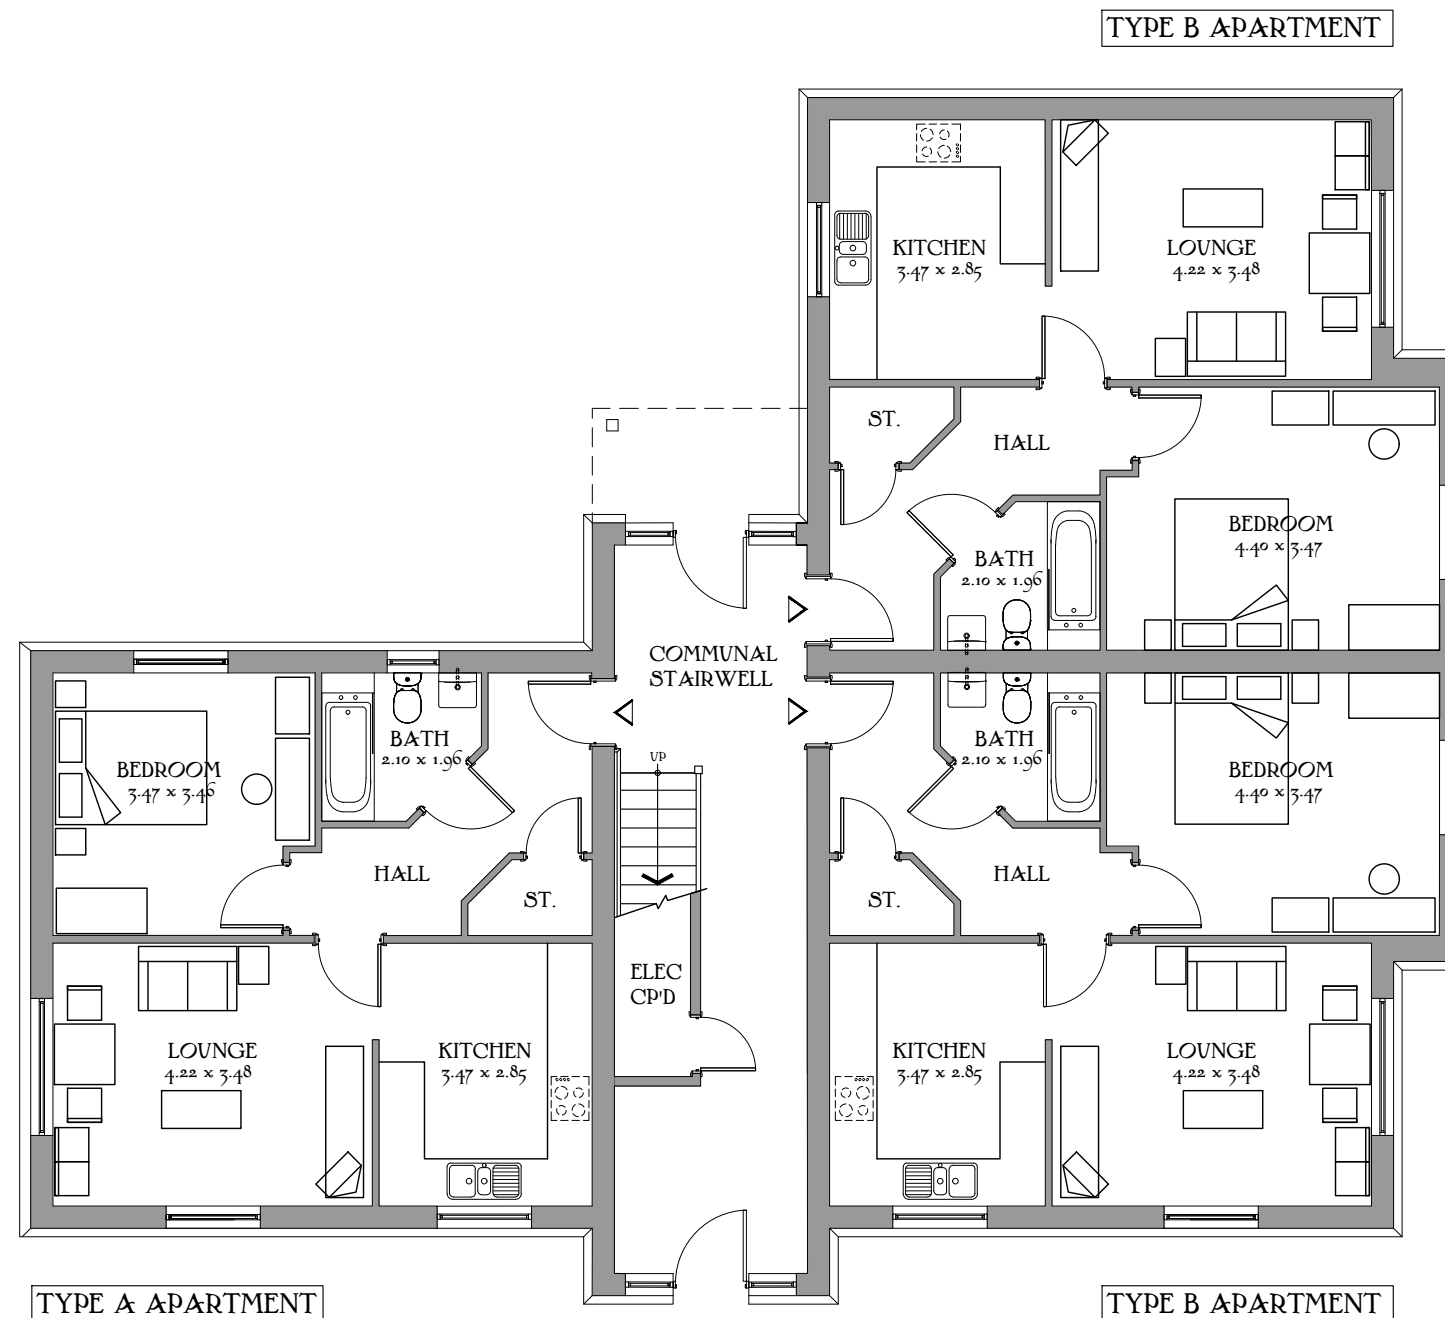

Ground Floor Plan

# Halewood Apartments

Plots 459-467  
Sheet 1 of 5

TYPE A 544 sq.ft 50.55 sq.m  
TYPE B 577 sq.ft 53.60 sq.m


DATE: June 2022

REV: -

Drawing scale 1:100 @ A3

Scale 1:100 @\_A3  
0m 1m 2m 3m 4m 5m



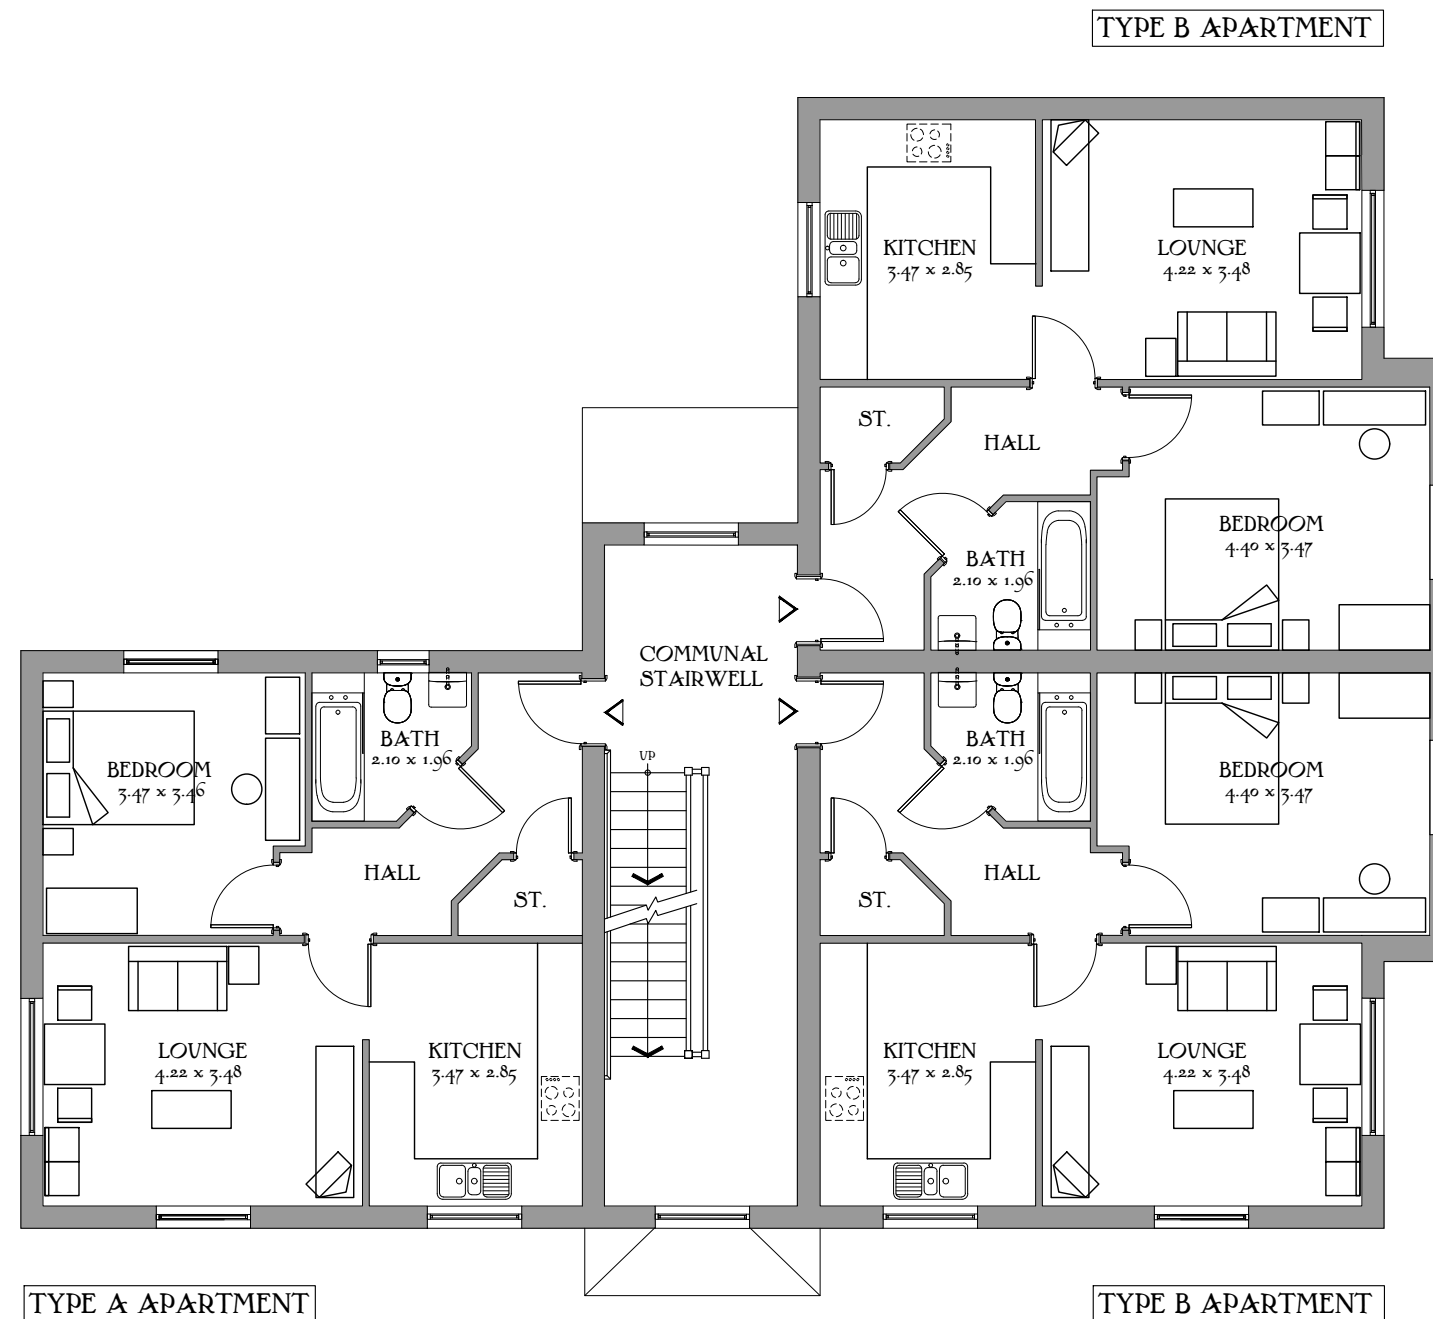

First Floor Plan

# Halewood Apartments

Plots 459-467  
Sheet 2 of 5

TYPE A 544 sq.ft 50.55 sq.m  
TYPE B 577 sq.ft 53.60 sq.m


DATE: June 2022

REV: -

Drawing scale 1:100 @ A3

Scale 1:100 @\_A3  
0m 1m 2m 3m 4m 5m



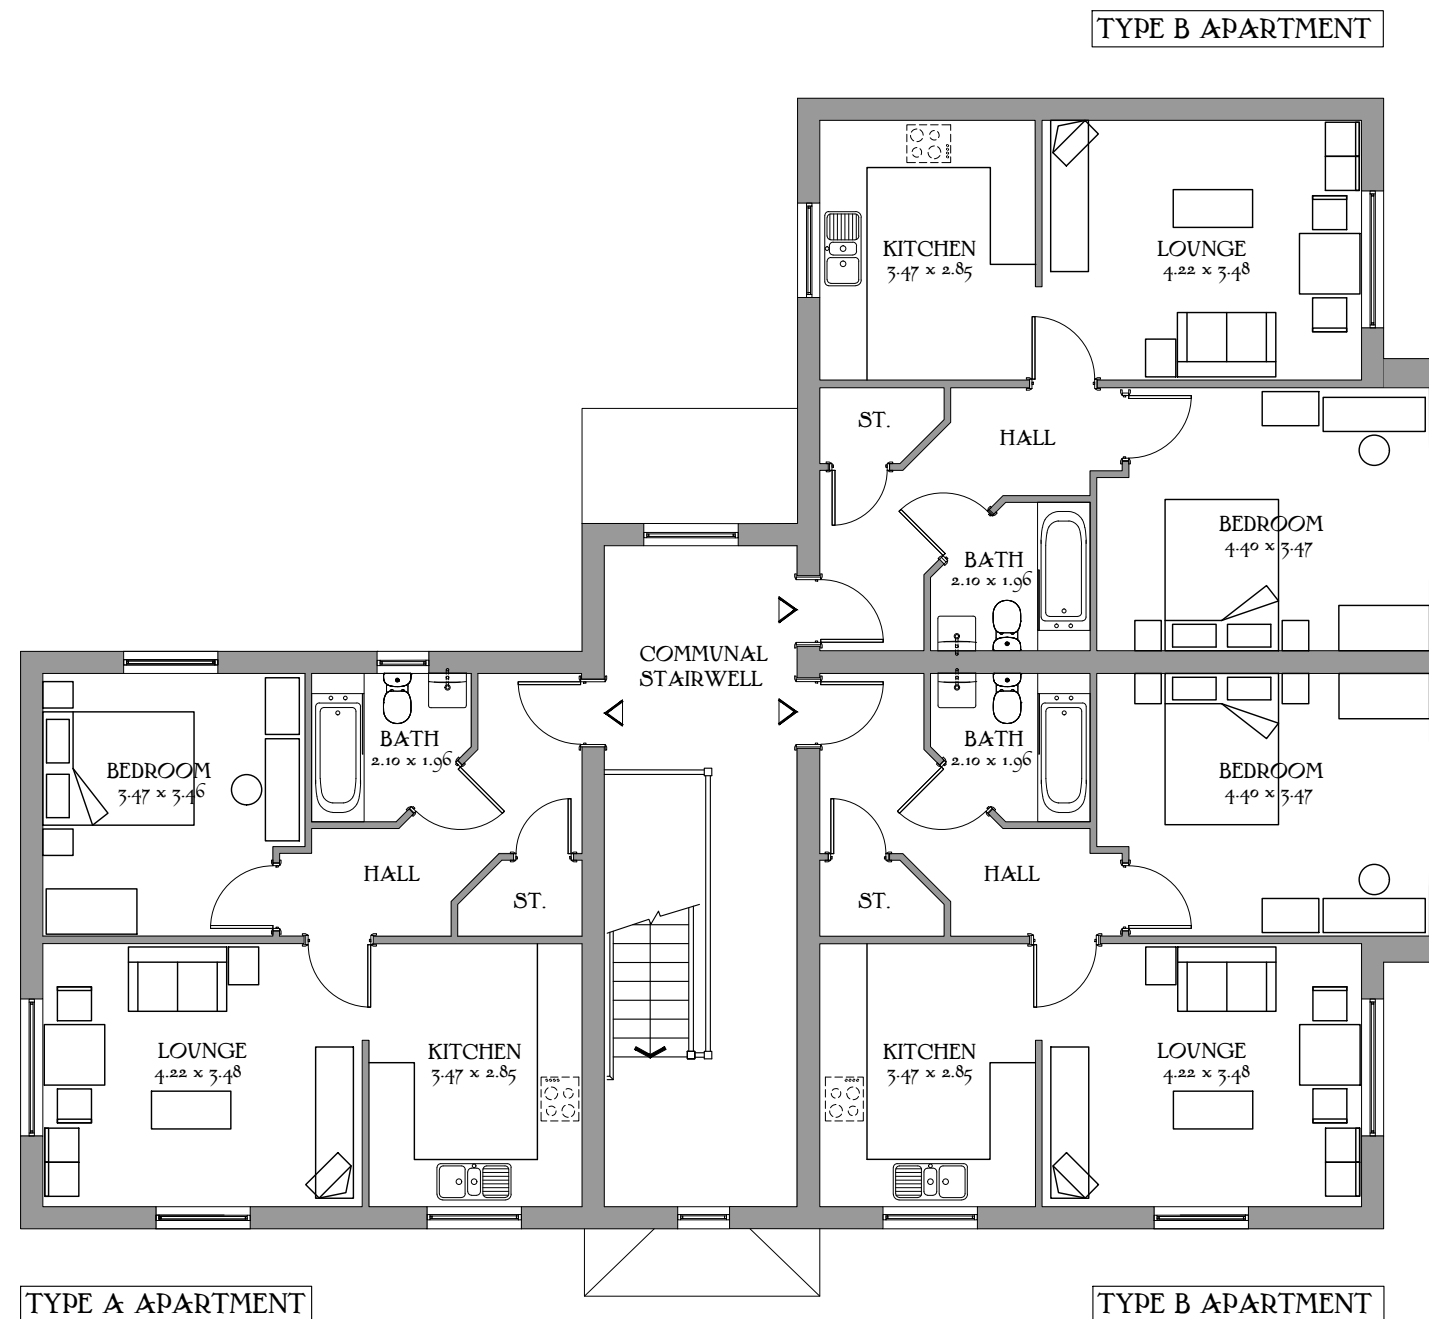

Second Floor Plan

# Halewood Apartments

Plots 459-467  
Sheet 3 of 5

TYPE A 544 sq.ft 50.55 sq.m  
TYPE B 577 sq.ft 53.60 sq.m

DATE: June 2022  
REV: -


Drawing scale 1:100 @ A3



ELEVATION 1



ELEVATION 2

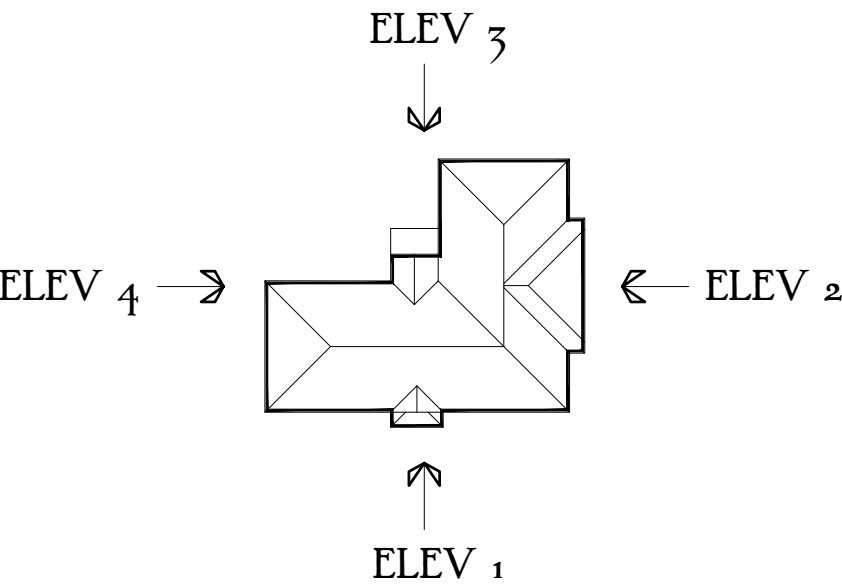

Scale 1:100 @ A3  
0m 1m 2m 3m 4m 5m

# Halewood Apartments

Plots 459-467  
Sheet 4 of 5

TYPE A 544 sq.ft 50.55 sq.m  
TYPE B 577 sq.ft 53.60 sq.m

DATE: June 2022  
REV: -

Drawing scale 1:100 @ A3






ELEVATION 3



ELEVATION 4

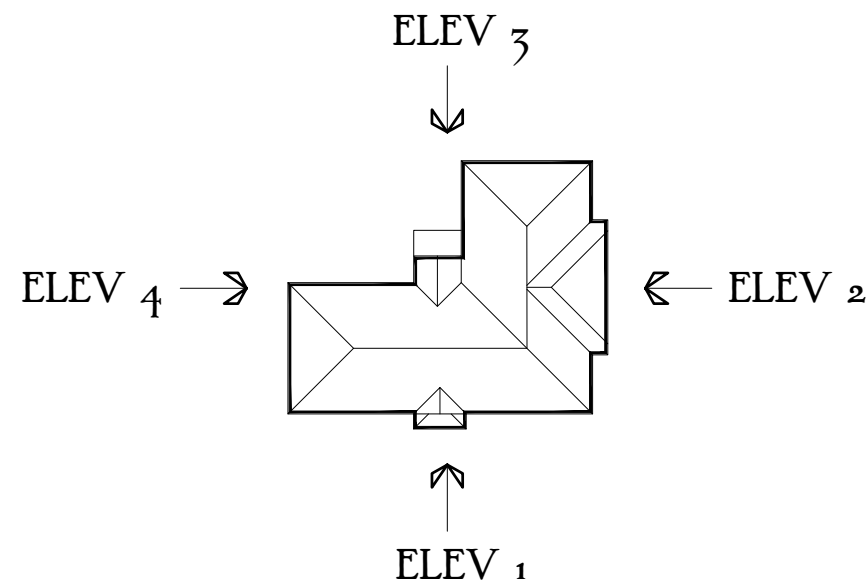

Scale 1:100 @ A3  
0m 1m 2m 3m 4m 5m

# Halewood Apartments

Plots 459-467  
Sheet 5 of 5

TYPE A 544 sq.ft 50.55 sq.m  
TYPE B 577 sq.ft 53.60 sq.m

DATE: June 2022

REV: -

Drawing scale 1:100 @ A3

