



FARAH
Architectural Services
07732522992

PROPOSALS

Key					
	Electric		Boiler		SVP
	Gas		External Tap		Inspection chamber
					Rainwater pipe & Gully

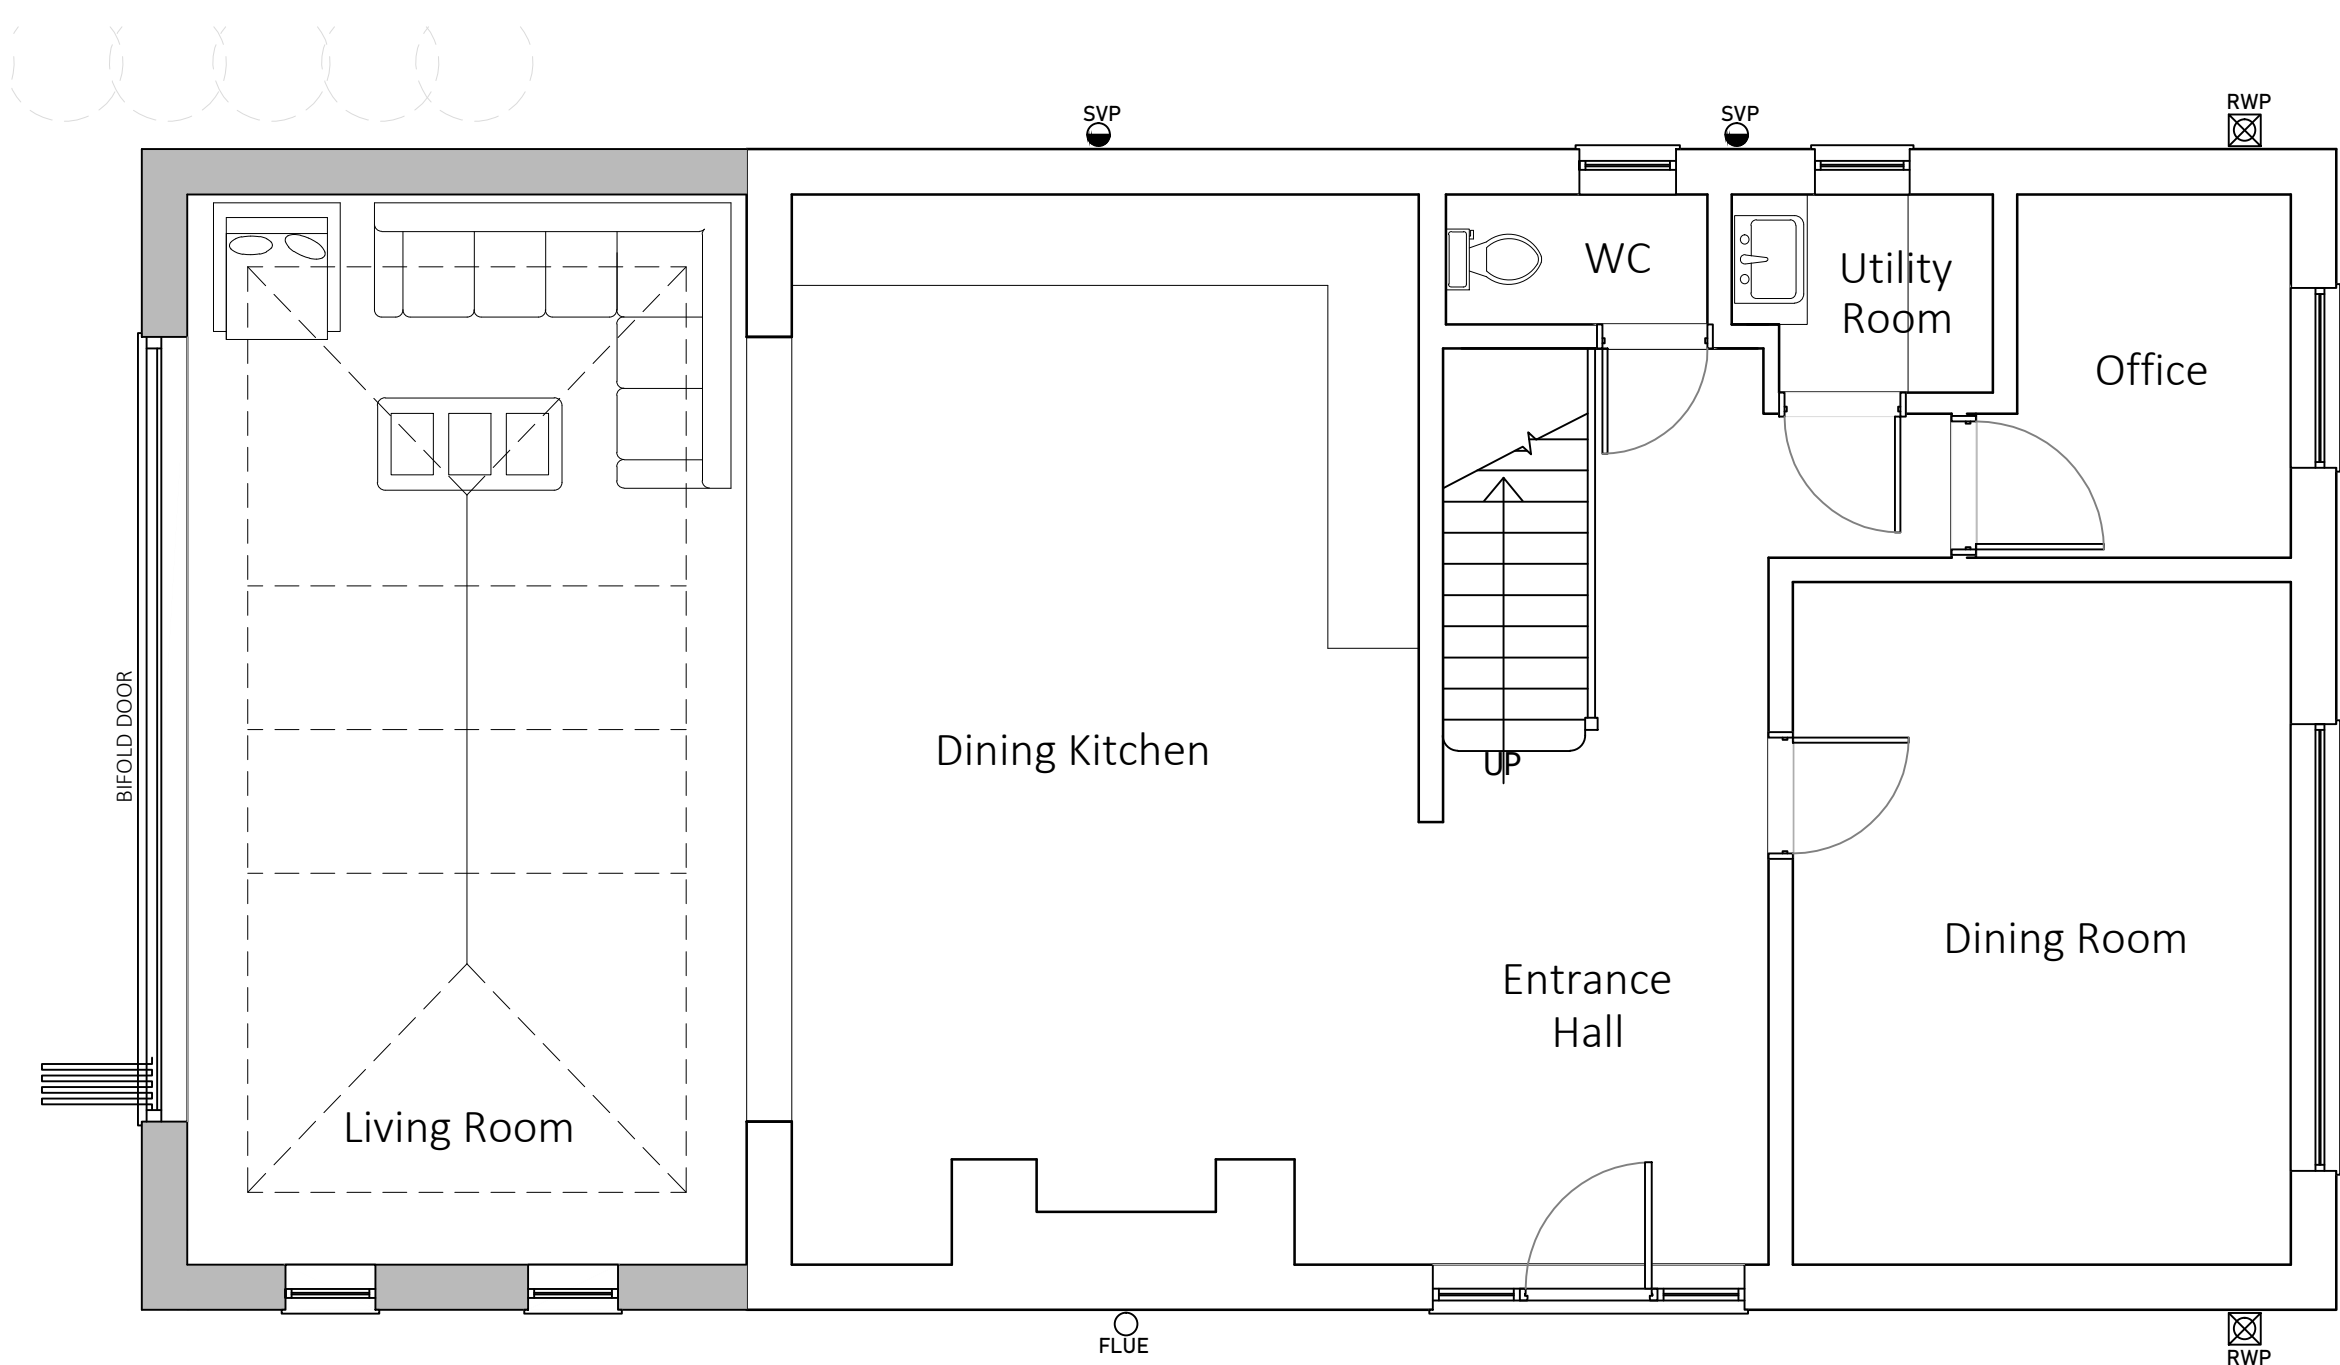

GROUND FLOOR PLAN
1:100

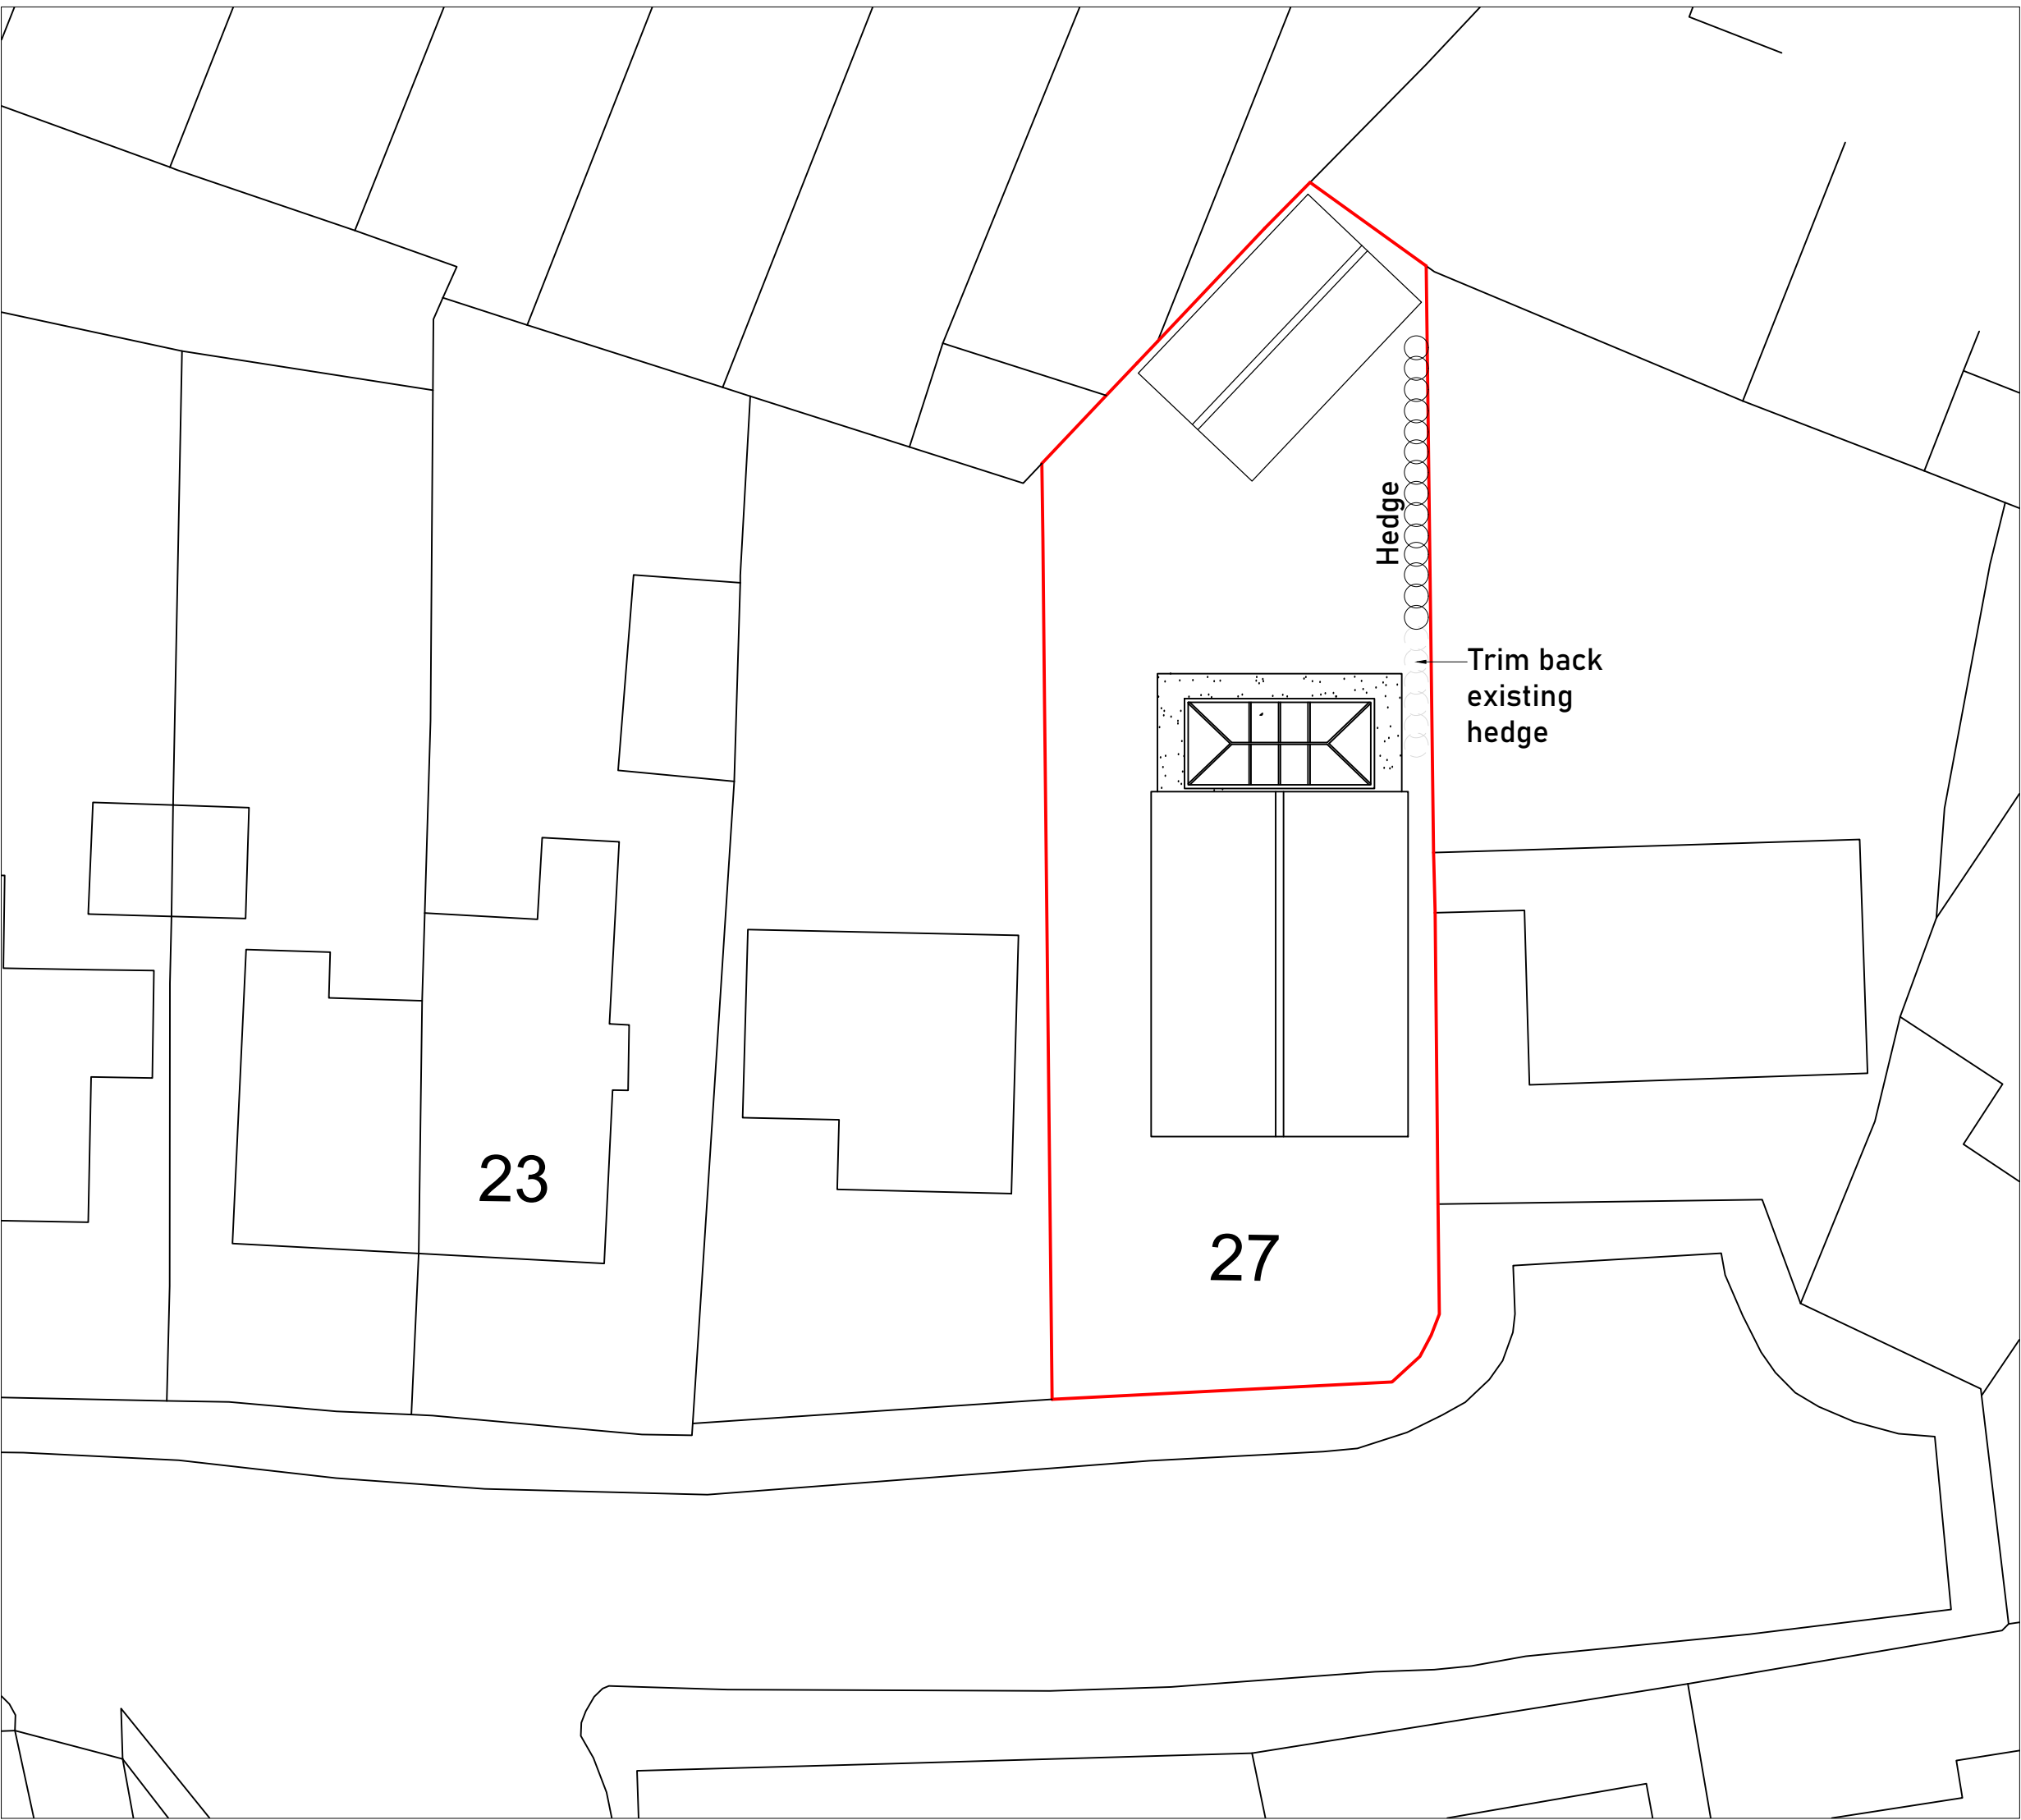


SITE PLAN
1:200

General Notes
Scales and orientation are indicated
Do not scale from these drawings
All dimensions to be checked on site by contractor.
Existing structure to be checked for suitability of new loading before the commencement of any works
Exact depth of new foundations to be determined on site.
Check lintels for suitability and replace where needed.


CLIENT	Darren Clarke
ADDRESS	27 Hillcrest Avenue Liverpool L36 6DT
TITLE	Proposed Drawings
PROJECT STATUS	Planning Application
DATE	Application 2021
REVISION	n/a
SCALE	As Indicated
SHEET No.	P2
REFERENCE	0003/21/FA
DRAWN BY	Farah Architectural Services Ltd t: 07732522992 e: farahakhter1981@gmail.com




FRONT ELEVATION
1:100

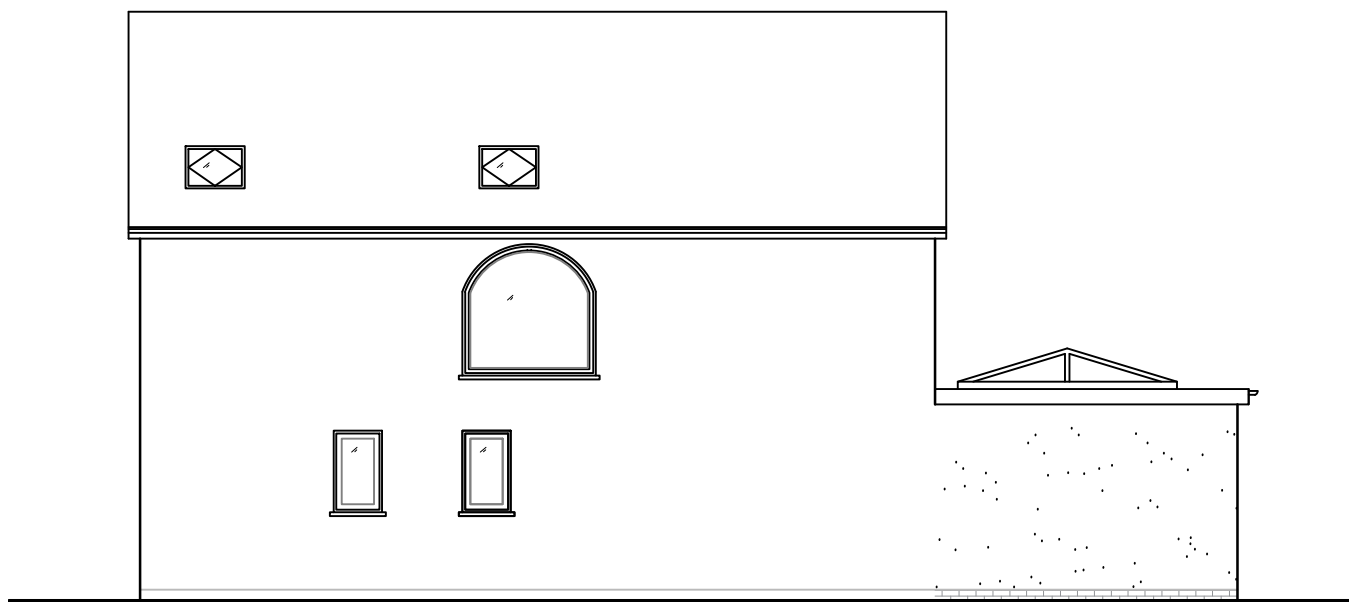

RIGHT SIDE ELEVATION
1:100

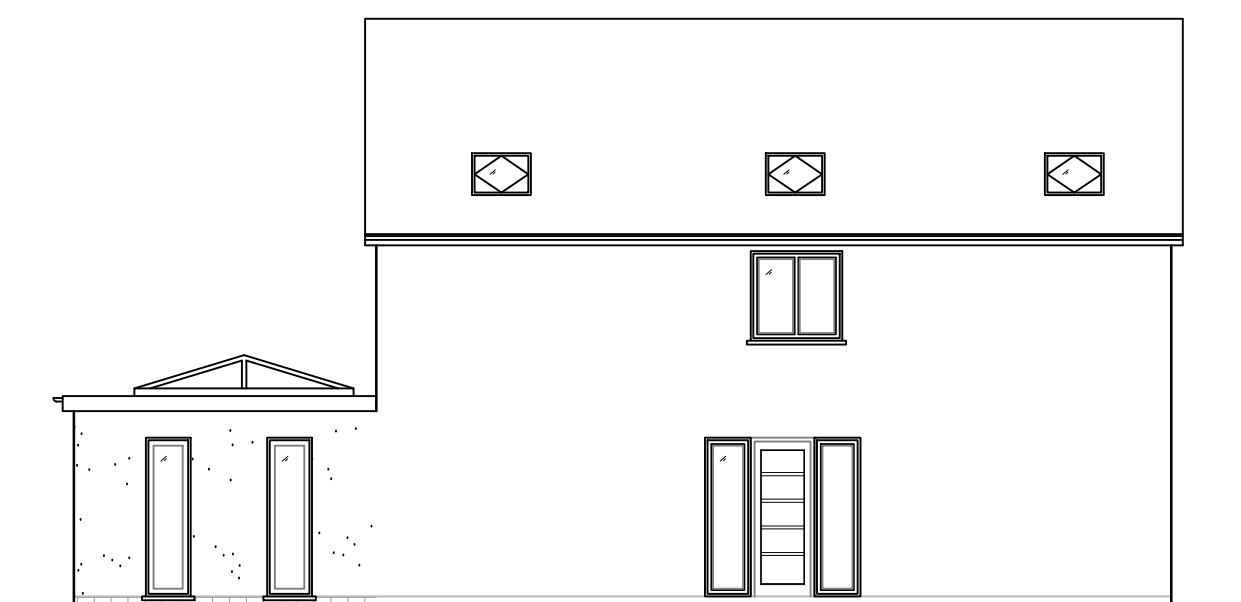

LEFT SIDE ELEVATION
1:100

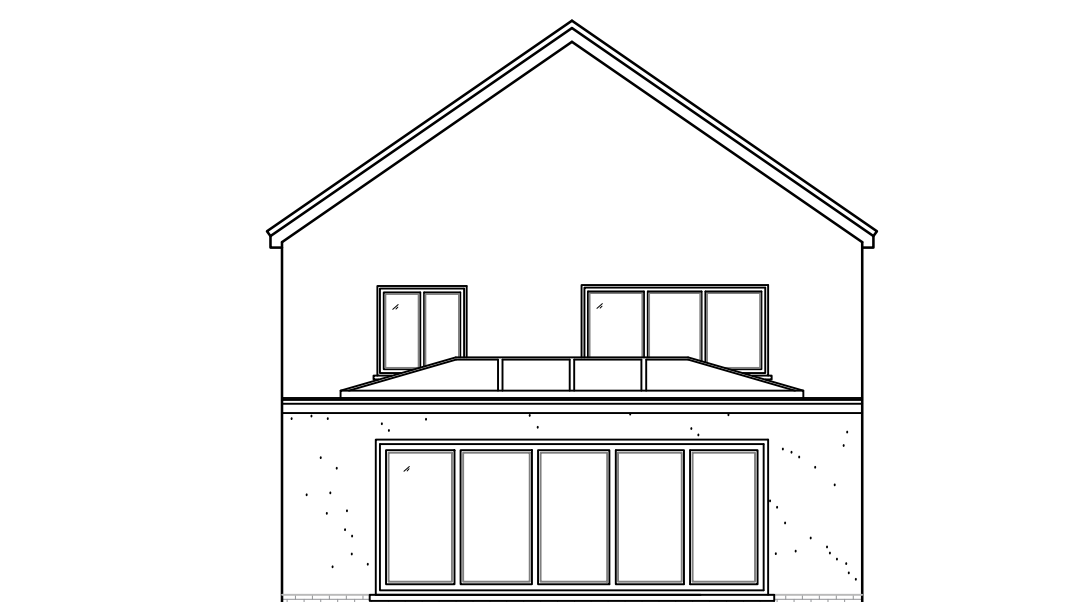

REAR ELEVATION
1:100

