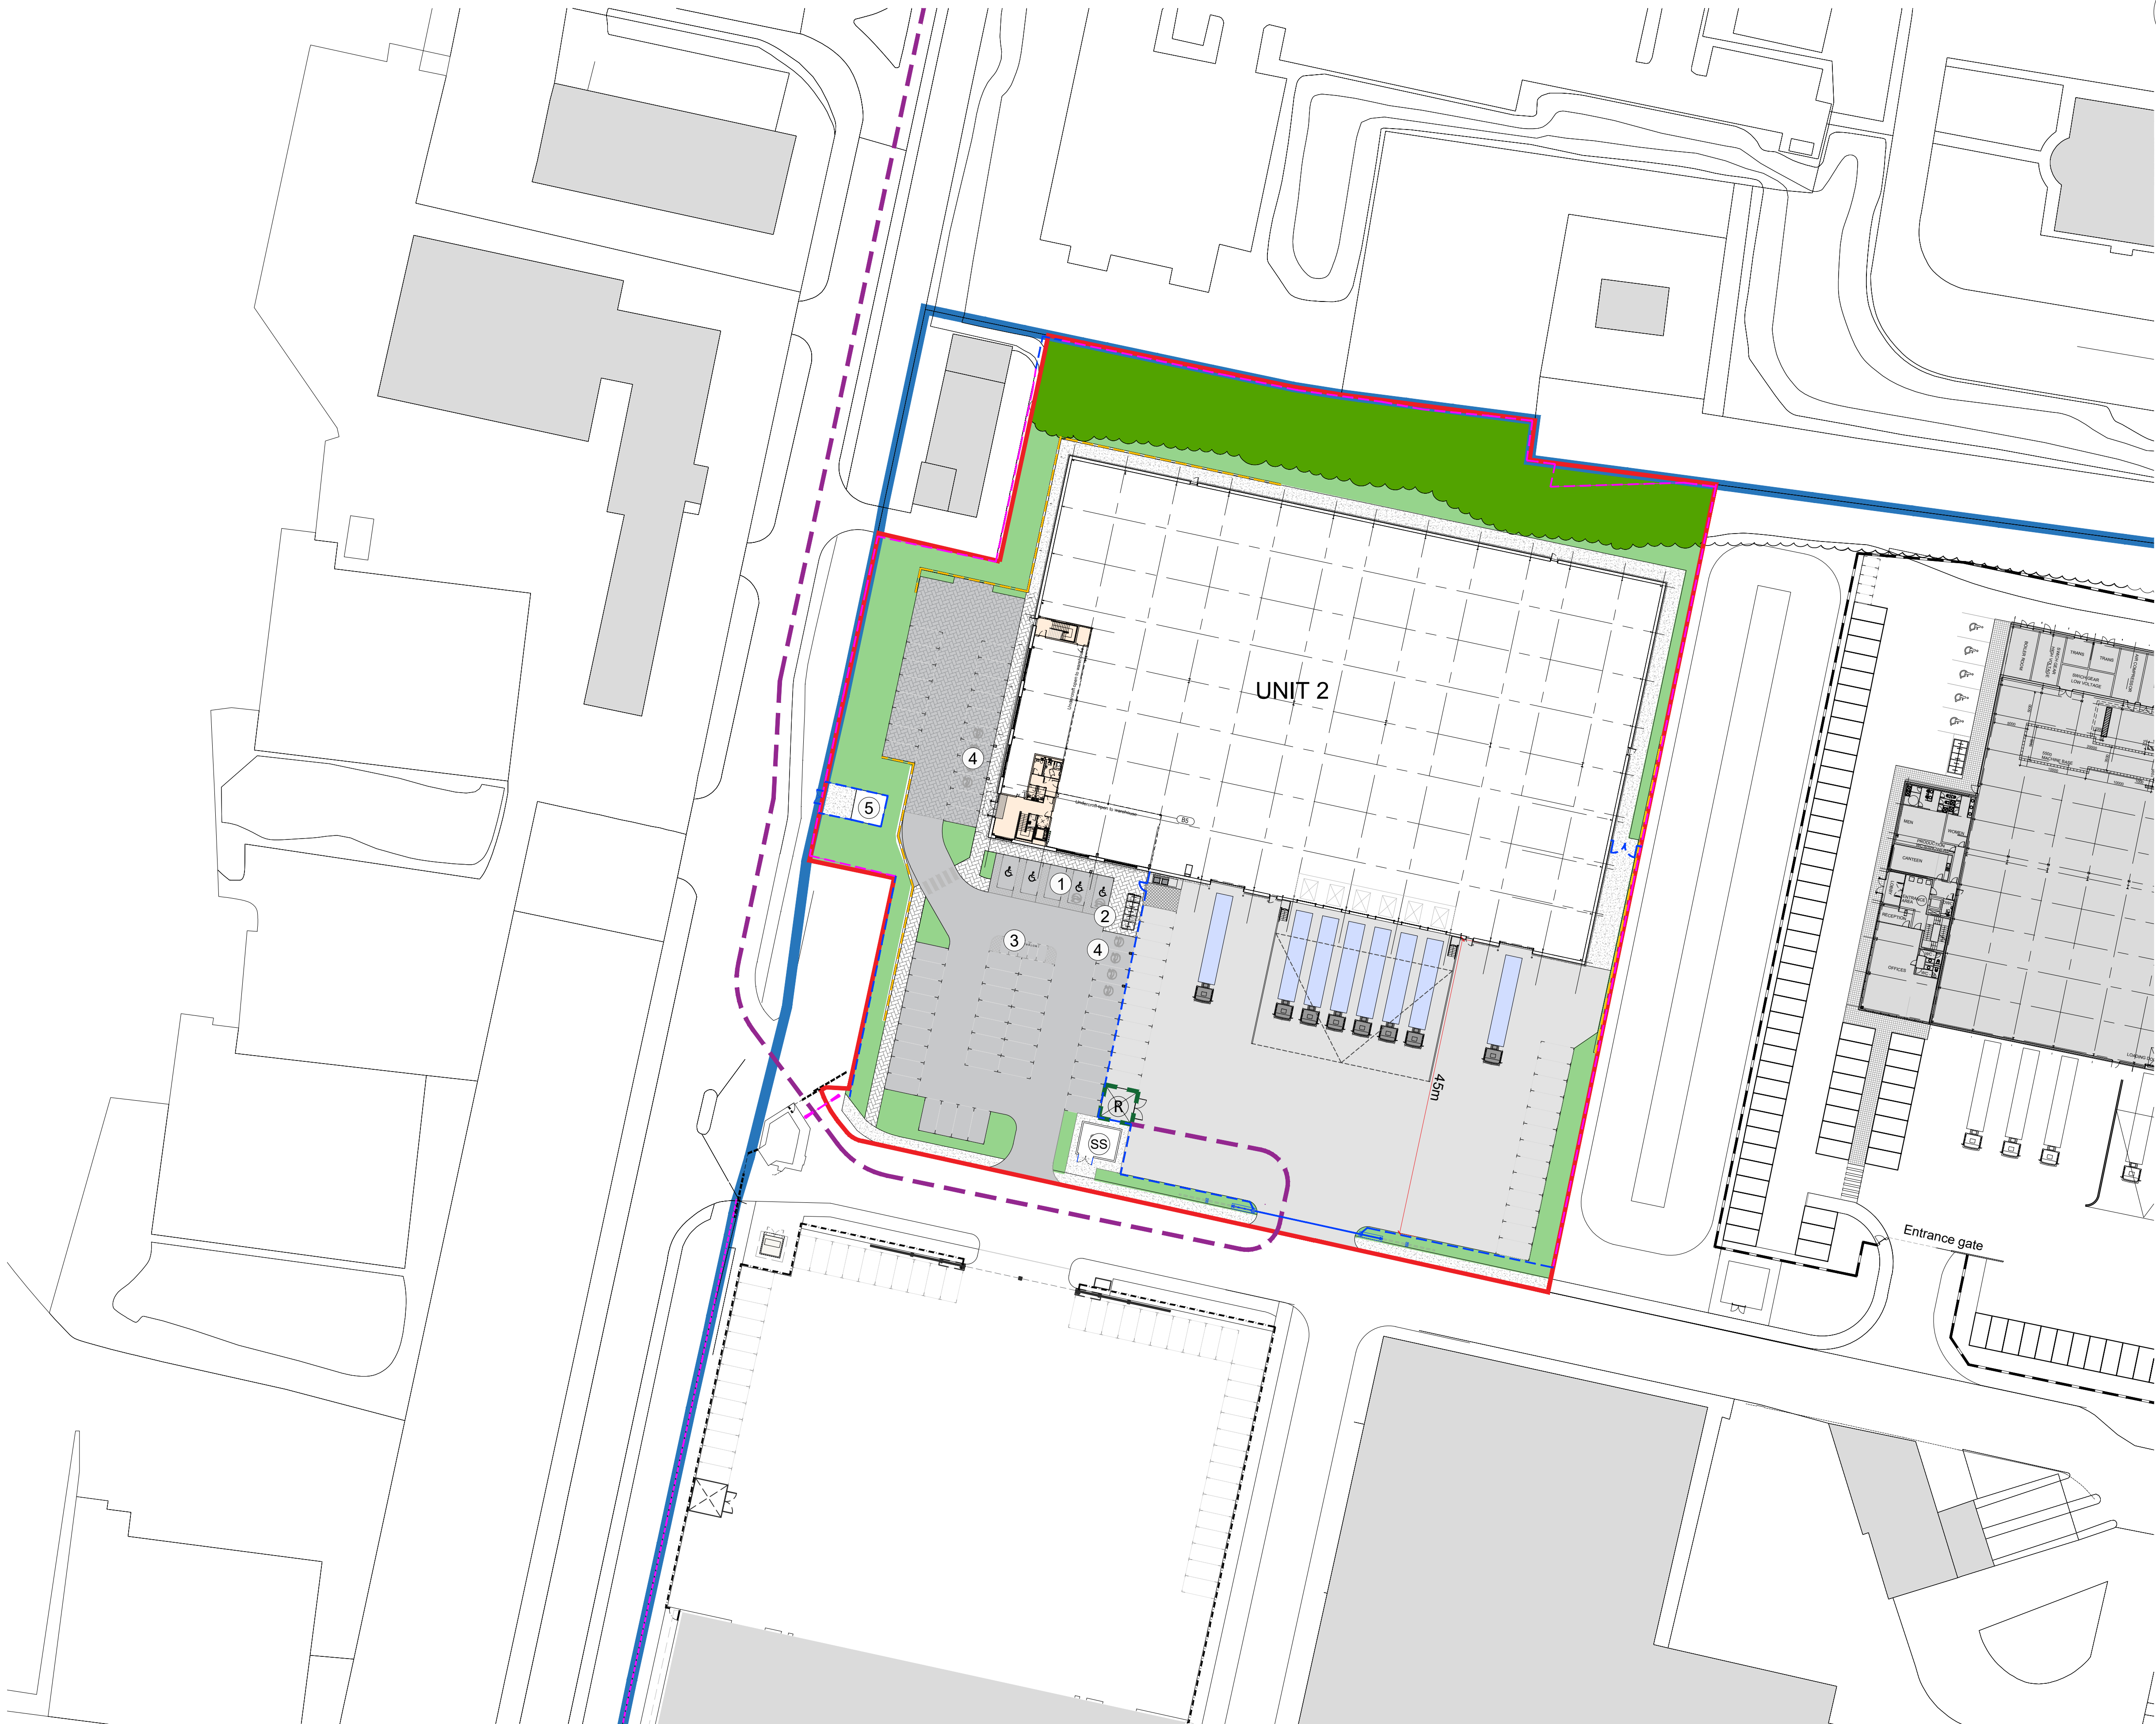



Disclaimer:
Subject to survey.

Notes:

- KEY**
- Image Business Park
 - Site Boundary Line
(13,885m²/ 3.43acres/ 1.39ha)
- AREA SCHEDULE(GIA)**
- | | |
|--|-----------------------------|
| UNIT 2 (GIA) | 60,000ft² |
| Warehouse (incl. office Undercroft) | 55,800ft ² |
| Office (FF Only) | 4,200ft ² |
| Car parking spaces
(Incl 5 disabled bays) | 86 |
- Refuse & recycling area
 - Proposed collection route

C	Updated to site situation	15.12.25	KD	HA
B	Landscaping and fence to water pit	21.11.24	HT	HA
A	Update to site plan for HV easement	14.10.24	HT	HA
-	First issue	14.12.21	HT	HA

Rev:	Notes:	Date:	Dwn:	Iss:
------	--------	-------	------	------

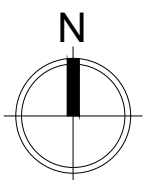

0 5 10 15 20 25

Client:

SEYBOURNE

hale
ARCHITECTURE | DESIGN MANAGEMENT
22c Leathermarket Street, London, SE1 3HP

Project:
Imagination 02
Image Business Park, Knowsley

Drawing Title:
Site 2
Proposed Site Plan
Waste Management Plan

Project No: 21065	Scale @ A1/A3: 1:500 / 1:1000
----------------------	----------------------------------

Drawing No: 21065 - PL1005	Revision: C
--------------------------------------	-----------------------