

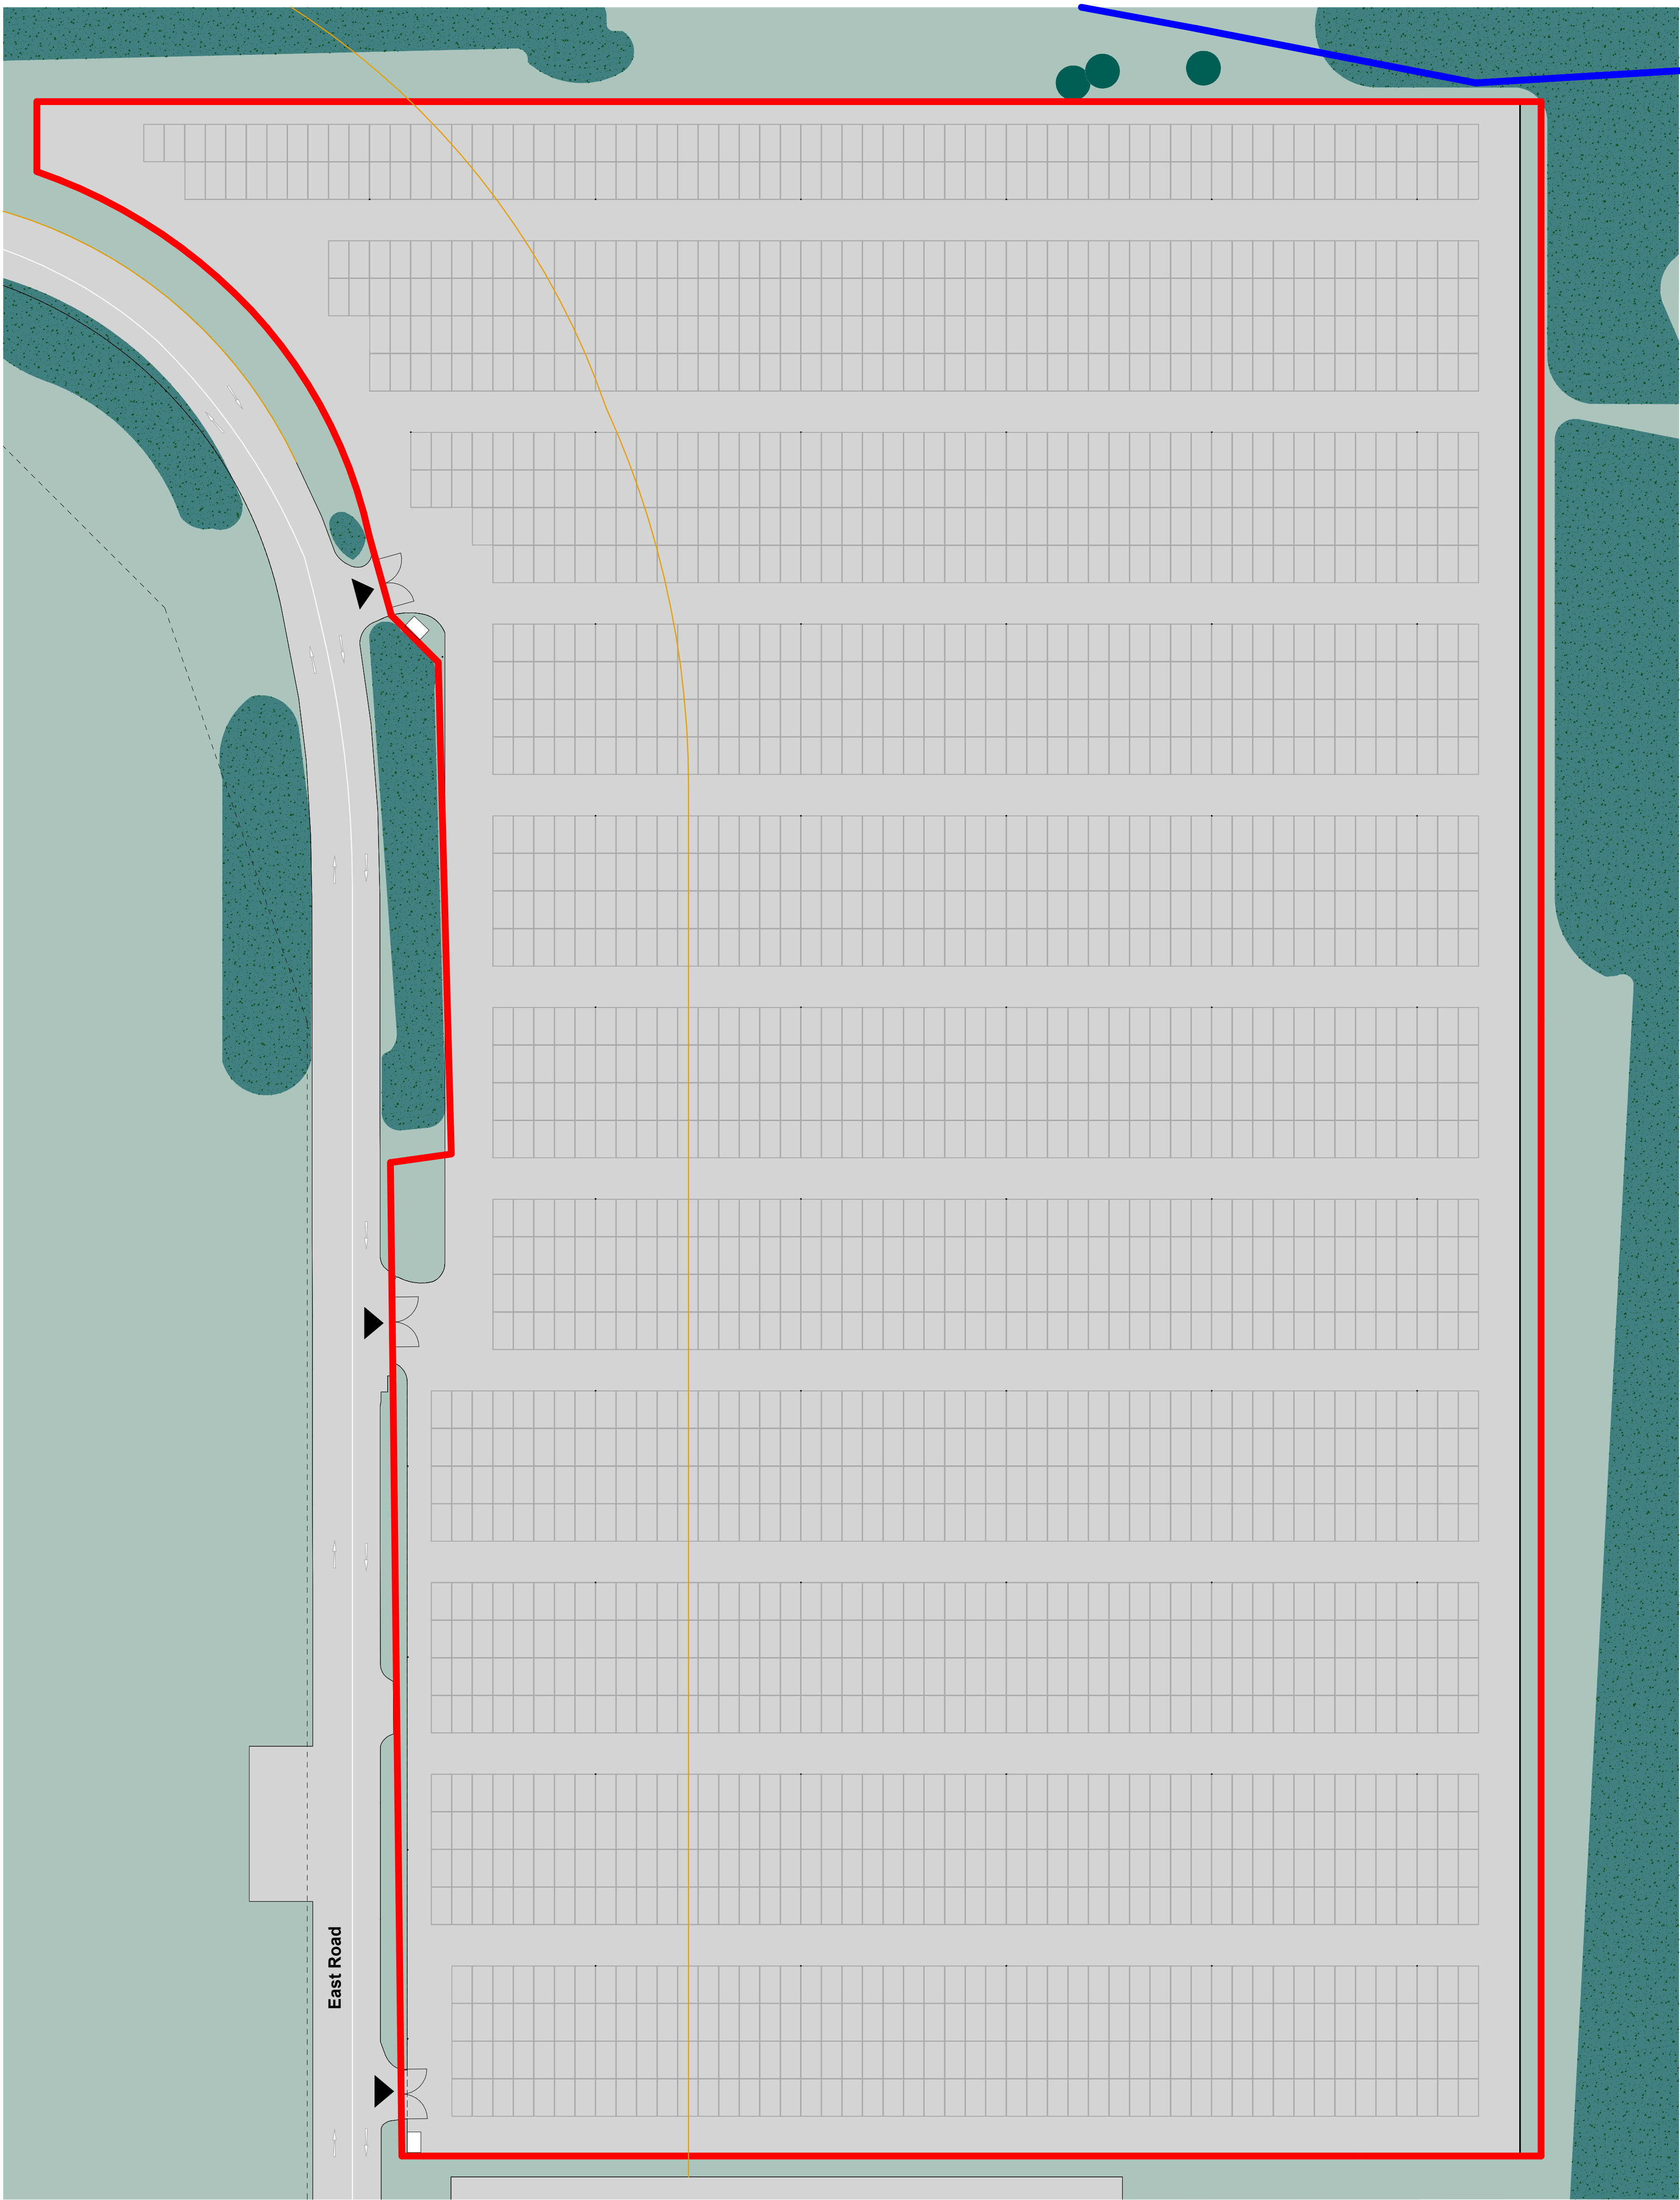


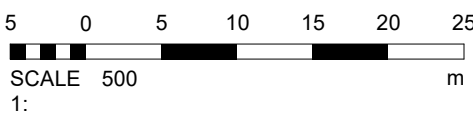

PROPOSED SITE PLAN

1 : 500

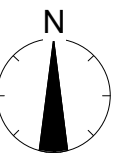

KEY

- Site Boundary
- Ownership Boundary
- Site Entrance

- Tarmac Hardstanding
- Soft Landscaping
- Dense Shrubbery
- Existing site cabins relocated
- Trees

Reference Drawing

Topographical Survey: 'LST26001-D001'

NOTE: Refer to Arboriculturalist survey drawing 'UK0028072.5026-ARB-TSP' for details of existing soft landscaping.

Refer to Boundary Treatment Plan for perimeter fencing details.

DISCLAIMER NOTES:

- THIS DOCUMENT IS COPYRIGHT OF THE ORIGINATOR AND IS NOT FOR REPRODUCTION OR RELIANCE WITHOUT THE ORIGINATOR'S WRITTEN CONSENT
- THIS DOCUMENT MUST NOT BE ALTERED, REPRODUCED OR DISTRIBUTED WITHOUT PRIOR WRITTEN CONSENT OF THE ORIGINATOR
- THIS DOCUMENT MUST NOT BE ALTERED - THE ORIGINATOR ACCEPTS NO RESPONSIBILITY FOR ANY DISCREPANCIES ARISING AS A RESULT OF THE ORIGINATOR'S INFORMATION BEING ALTERED BY OTHERS
- ANY DISCREPANCY MUST BE REPORTED TO THE ORIGINATOR
- RESPONSIBILITY IS NOT ACCEPTED FOR SCALING BY OTHERS FROM THIS DRAWING - USE FIGURED DIMENSIONS ONLY
- ALL DIMENSIONS MUST BE CHECKED ON SITE PRIOR TO COMMENCEMENT OF ANY RELATED WORKS
- THIS DOCUMENT MUST BE READ IN CONJUNCTION WITH ALL SUPPORTING DOCUMENTS PRODUCED BY THE ORIGINATOR AND OTHER PROJECT DISCIPLINES
- THE ORIGINATOR ACCEPTS NO RESPONSIBILITY FOR THE ACCURACY OF BACKGROUND INFORMATION PRODUCED BY THIRD PARTIES - THIS MUST BE TREATED AS INDICATIVE ONLY
- USERS OF THIS DOCUMENT ARE RESPONSIBLE FOR CHECKING WHICH REVISION IS CURRENT
- THE DOCUMENT STATUS 'INFORMATION' OR 'PRELIMINARY' INDICATES THAT THIS DRAWING IS FOR REFERENCE PURPOSES ONLY - THE ORIGINATOR WILL ACCEPT NO RESPONSIBILITY FOR THE COMPLETENESS OF INFORMATION UNDER THIS STATUS

- DOCUMENTS WITH THE STATUS 'RECORD', AND DOCUMENTS WITH THE STATUS 'AS-BUILT', HAVE BEEN PREPARED BASED UPON INFORMATION FURNISHED BY OTHERS. AS SUCH, THE ORIGINATOR ASSUMES NO RESPONSIBILITY FOR THE ACCURACY OR COMPLETENESS OF THESE DOCUMENTS OR FOR ANY ERRORS OR OMISSIONS THAT MAY HAVE BEEN INCORPORATED INTO THEM AS A RESULT OF INCORRECT INFORMATION PROVIDED TO THE ORIGINATOR. THOSE RELYING ON THE 'RECORD' DOCUMENTS OR 'AS-BUILT' DOCUMENTS ARE ADVISED TO OBTAIN INDEPENDENT VERIFICATION OF THEIR ACCURACY

CDM REGULATIONS 2015/PA51192-6-2018
SIGNIFICANT OR NON-OBVIOUS RISKS AND RISKS WHICH ARE DIFFICULT TO MANAGE ARE IDENTIFIED ON THIS DRAWING USING THE SYMBOL DISPLAYED TO THE RIGHT. THIS SYMBOL WILL APPEAR ON ALL RELEVANT DRAWINGS. THE SYMBOLS HAVE A UNIQUE IDENTIFIER WHICH CAN BE CROSS-REFERENCED WITH THE CDM DESIGN RISK REGISTER (DRR).



CLIENT:



IN ASSOCIATION WITH:

PROJECT:
EASTLANDS CARPARK

TITLE:

PROPOSED SITE PLAN

DRAWN BY: KS CHECKED BY: KS APPROVED BY: KS

SCALE: As indicated @ A1 DATE: 01/30/26

STATUS: S2 DESCRIPTION: PLANNING

DRAWING No: ECP - RDG - A -

PROJECTNUMBER - ORIGIN - FUNC - SPATIAL - FORM - DIS - NUMBER
ECP- RDG-ZZ-ST-D-A-000103

REV:
P02

ORIGINATOR:

RIDGE

RIDGE PROJECT No:
ECP

P02 PLANNING ISSUE: Revised to include existing cabins
P01 PLANNING ISSUE
REV DESCRIPTION

09/04/2026 KS KS
27/03/2026 KS KS
DATE BY CHKD