



Site Accomodation Schedule

Flat Type	Count
1B2P	9no.
2B3P	9no.
Total:	18no.

Site Parking Schedule

Total Spaces	27no.
--------------	-------

Site Accomodation Schedule

Unit No.	Type
01	1B2P OFD (Barn 1 - Ground)
02	2B3P OFD (Barn 1 - Ground)
03	2B3P OFD (Barn 1 - First)
04	2B3P OFD (Stables - M4[3])
05	1B2P OFD (Stables - First)
06	2B3P OFD (Stables - Ground)
07	1B2P OFD (Stables - First)
08	1B2P OFD (Stables - Ground)
09	1B2P OFD (Stables - Ground)
10	1B2P OFD (Stables - M4[3])
11	1B2P OFD (House - First)
12	2B3P OFD (House - Ground)
13	2B3P OFD (Barn 2 - Duplex)
14	1B2P OFD (Barn 2 - Duplex)
15	2B3P OFD (Barn 2 - Duplex)
16	2B3P OFD (Barn 2 - Duplex)
17	1B2P OFD (Barn 2 - Duplex)
18	2B3P OFD (Barn 2 - Duplex)



All apartments to meet min. NDSS.

Block Key

	Barn 1
	Stables
	Farm House
	Barn 2

Drawing Title: Proposed Site Key Plan
Date: 20.03.2025
Drawing no: 1354 - 019
Scale: 1:500 @ A3
Drawn: KJ

revision: B B 29/10/2025 Updated to align with Site Plan
revision notes: A 11/09/2025 Minor alignment to barn 02

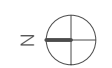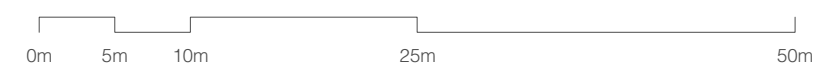

DK-Architects
26 Old Haymarket
Liverpool
L1 6ER
0151 231 1209 T
mail@dk-architects.com E
www.dk-architects.com W