
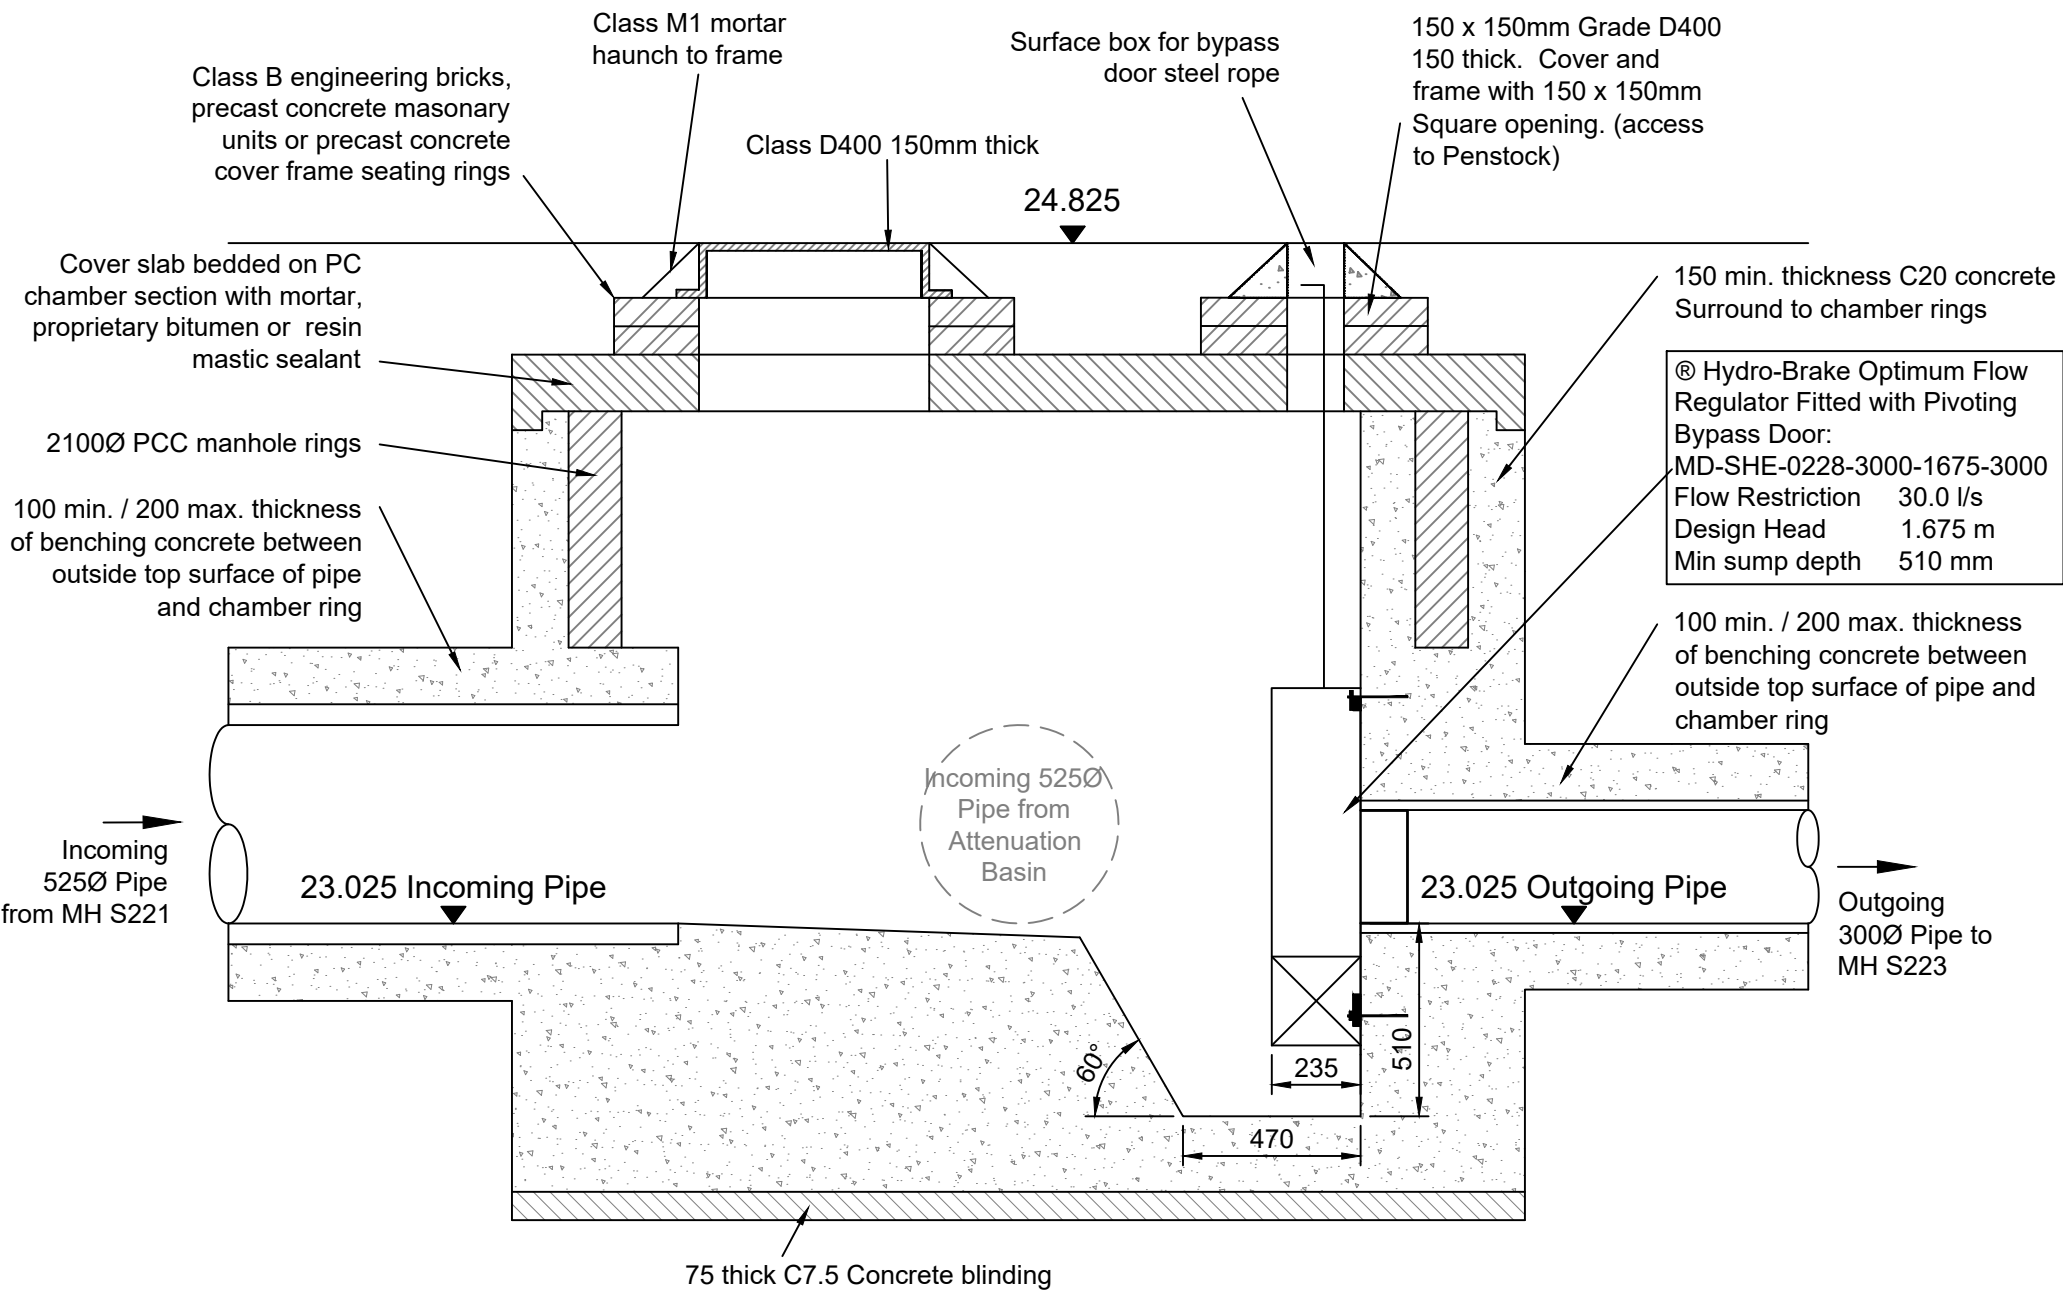


DO NOT SCALE

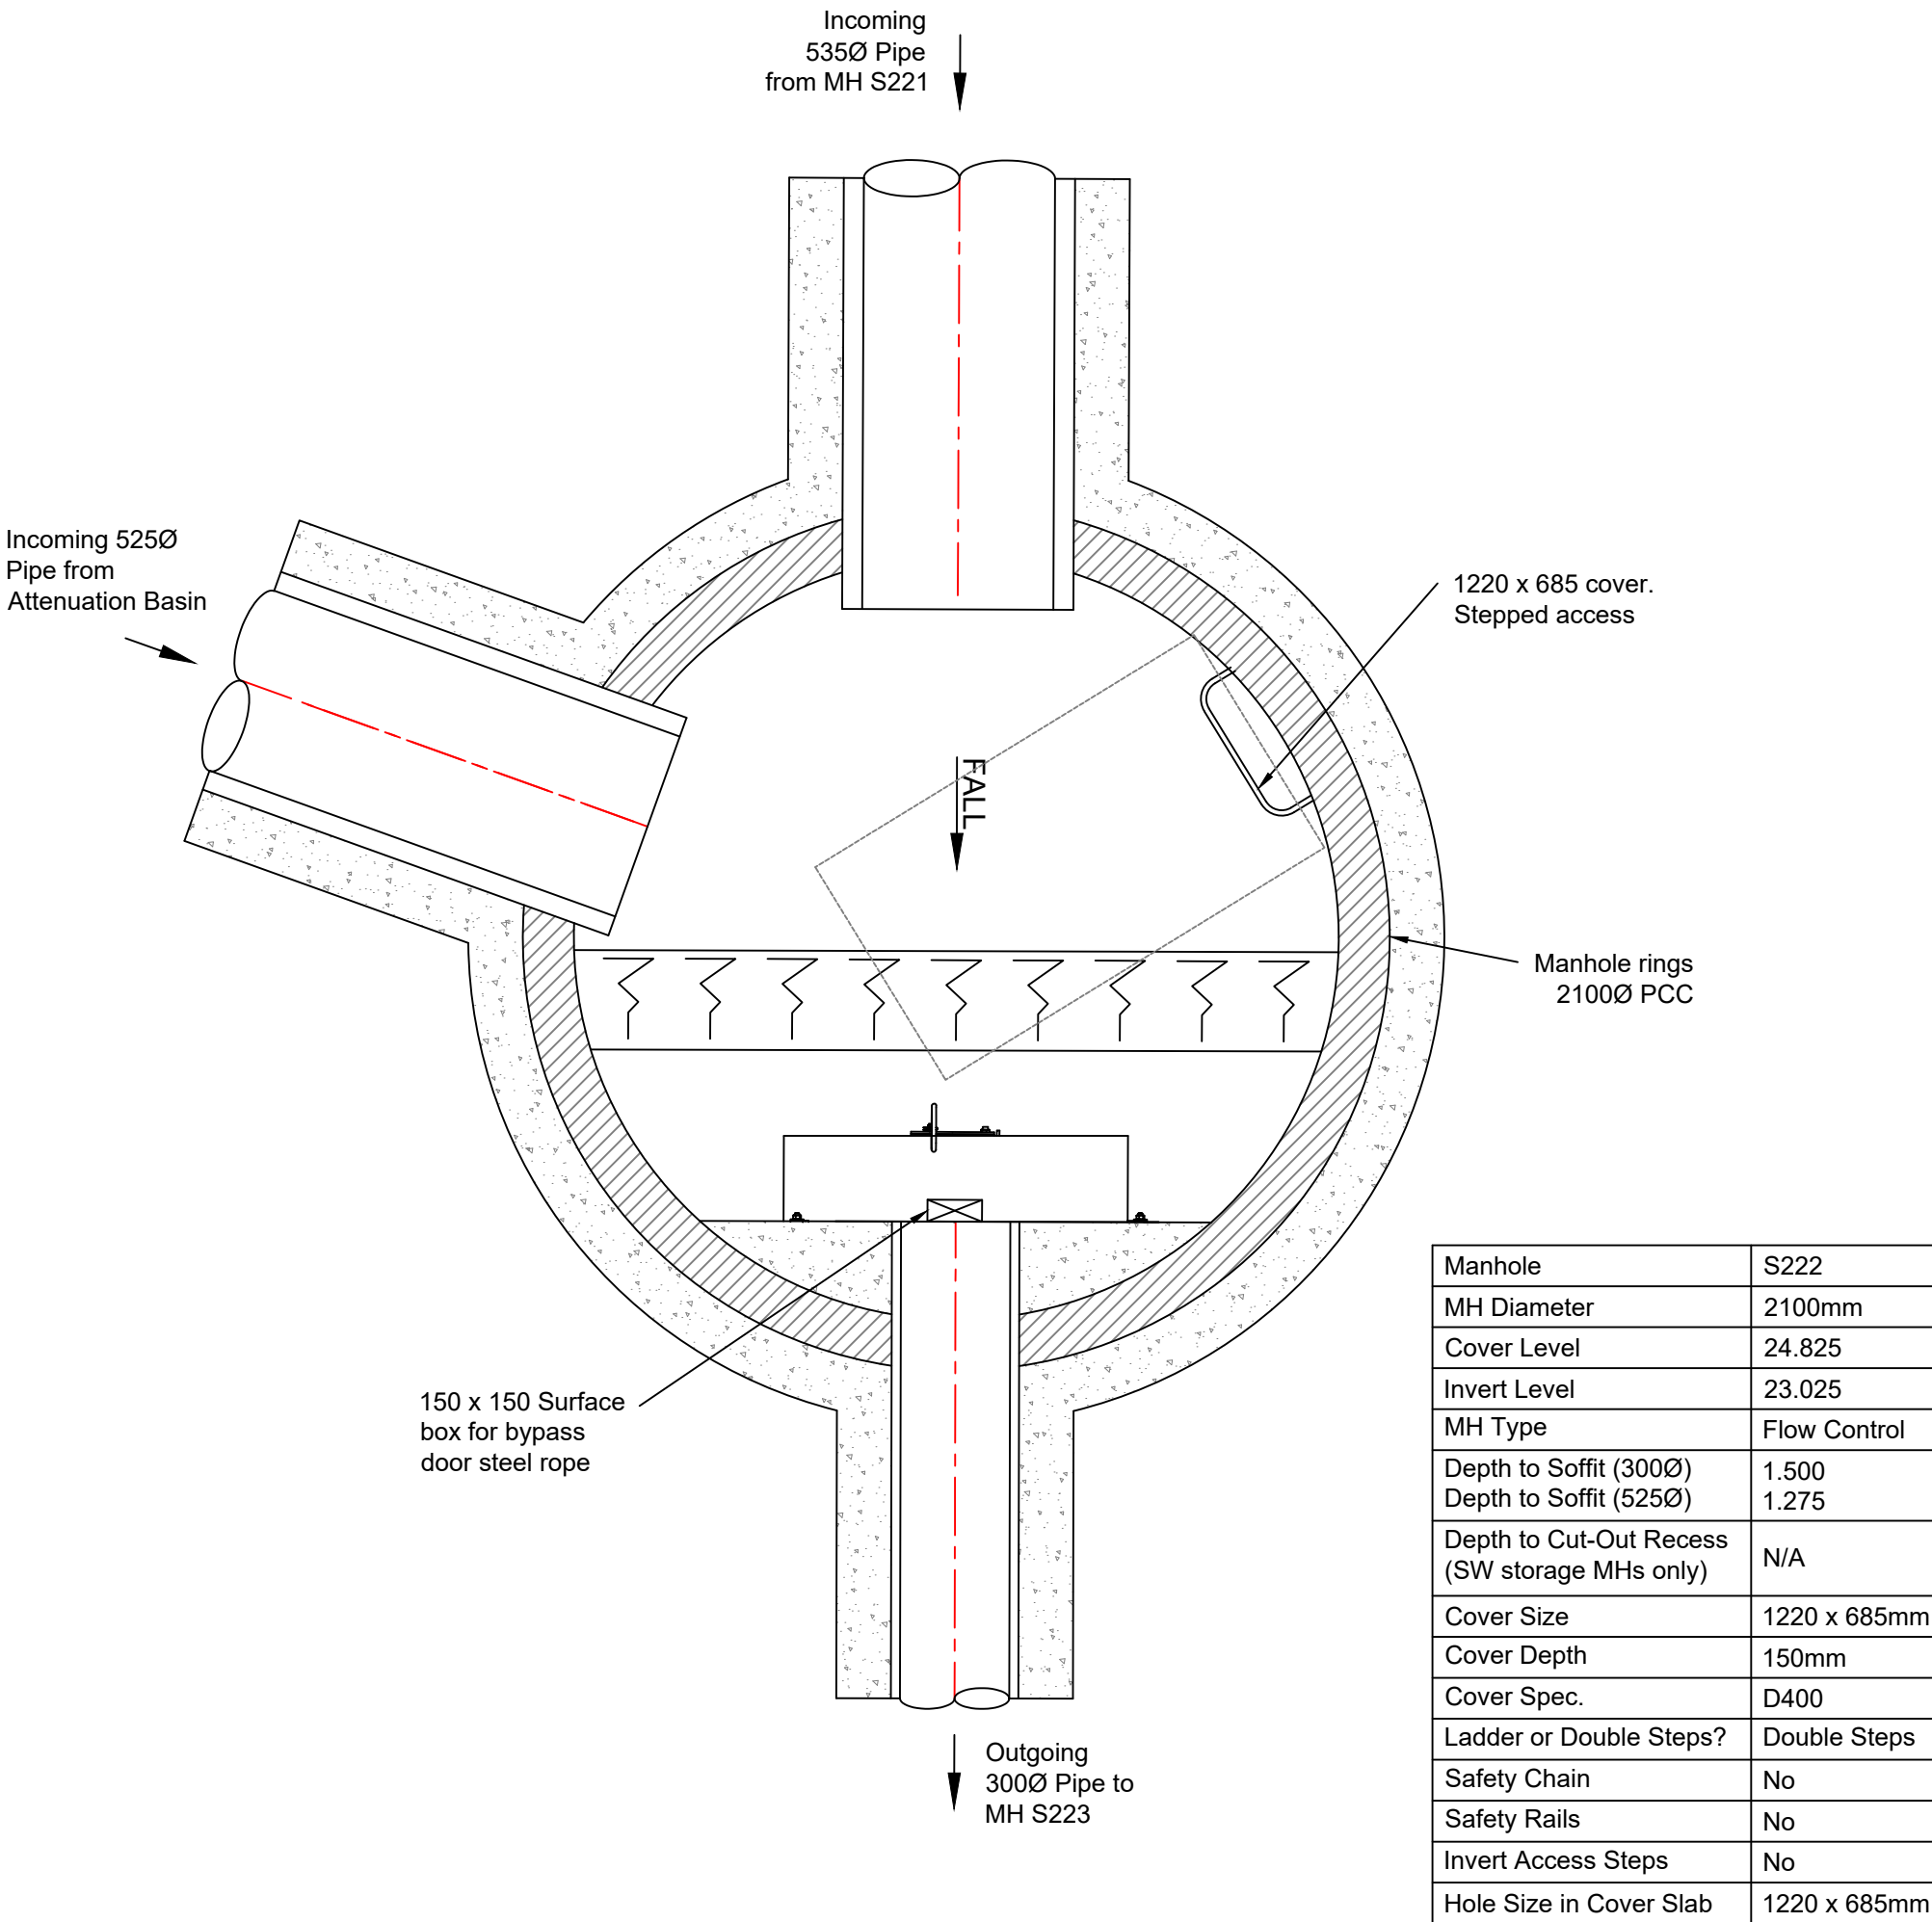

Notes

- All dimensions are in millimetres unless shown otherwise.
- All works shall be in accordance with Design and Construction Guidance (DCG) Standards and United Utilities Standard Guidelines / Details.
- Step Rungs shall be installed in accordance to BS EN 13101.
- Manholes shall be to United Utilities Standard Detail STND/19/001-012. Ladders, Safety chains and Hand railing shall be to Standard Detail STND/19/010. Back-drops shall be to Standard Detail STND/19/007.
- The flow control unit shall be manufactured by Hydro International
- The flow control units supplied shall pass a maximum flow of:
30.0 l/s at a design head of 1.675m
- The flow control units supplied shall be fitted in accordance with the manufacturers instructions.

Coopers Drawing List:

- 7778 / 01 Proposed S104 Drainage Layout
- 7778 / 02 Proposed Highway Setting Out
- 7778 / 03 Proposed Highway Layout
- 7778 / 04 Proposed Highway and Drainage Longsections
- 7778 / 05 Highway Construction Details
- 7778 / 06 Proposed Surface Finishes
- 7778 / 07 S38 Agreement Plan
- 7778 / 08 External Works Layout
- 7778 / 09 Private Drainage Layout
- 7778 / 10 Private Drainage Construction Details
- 7778 / 11 Manhole Schedules
- 7778 / 12 Flow Control Manhole Details
- 7778 / 13 Surface Water Catchment Areas
- 7778 / 14 Surface Water Attenuation Details
- 7778 / 15 Proposed Cut and Fill Earthworks
- 7778 / 16 Plot Setting Out
- 7778 / 17 Manhole Connection Plan

TENDER

coopers
chartered consulting engineers

Tel: 01244 684910
Email: admin@coopers.co.uk
Web: http://coopers.co.uk

Park House
Sandpiper Court
Chester Business Park
Chester
CH4 9QU

Client



BARRATT
HOMES



DAVID WILSON HOMES
WHERE QUALITY LIVES

Barratt/David Wilson Homes
North West
303 Bridgewater Place
2nd Floor
Warrington
Cheshire
WA3 6XF
TEL: 01925 846600

Project

**CHERRYFIELD DRIVE,
KIRKBY.**

Title

**Flow Control Manhole Details (S222)
Sheet 4 of 7**

DRAWING NUMBER

7778 / 12-4

SCALE at A2

1:20

DATE

13.05.25

DRAWN

PJN

CHECKED

AJ

REVISION

-