

The Contractor shall verify and be responsible for all dimensions. DO NOT scale the drawing. Any errors or omissions shall be reported to Stantec without delay. The Copyrights to all designs and drawings are the property of Stantec. Reproduction or use for any purpose other than that authorised by Stantec is forbidden.

UTILITIES NOTE: The position of any existing public or private sewers, utility services, plant or apparatus shown on this drawing is believed to be correct, but no warranty to this is expressed or implied. Other such plant or apparatus may also be present but not shown. The Contractor is therefore advised to undertake their own investigation where the presence of any existing sewers, services, plant or apparatus may affect their operations.

PHASE 1 BOUNDARY

EASEMENT

	PROPOSED PRIVATE FOUL WATER SEWER AND MANHOLE
	PROPOSED SURFACE WATER SEWER AND MANHOLE
	PROPOSED SURFACE WATER GEOCELLULAR STORAGE TANK
	PROPOSED INTERCEPTOR
	PROPOSED HEADWALL

P01 FIRST ISSUE	YB	TG	2026.08.28
Issued/Revision	By	Appd	YYYY.MM.DD
	YB	YB	TG
	Dwn	Dsan.	Chkd
			2026.08.28
			YYYY MM DD

S5 - FOR REVIEW
AND ACCEPTANCE

This document is suitable only for the purpose noted above.
Use of this document for any other purpose is not permitted.






ALDI STORES LTD

CABLES WAY

Title
MIXED USE DEVELOPMENT
DRAINAGE LONG SECTIONS
SHEET 1 OF 2

A1 Scale
1:500

Revision	Drawing No.
P01	331810328-STN-HDG-ALD-DR-CH-0510

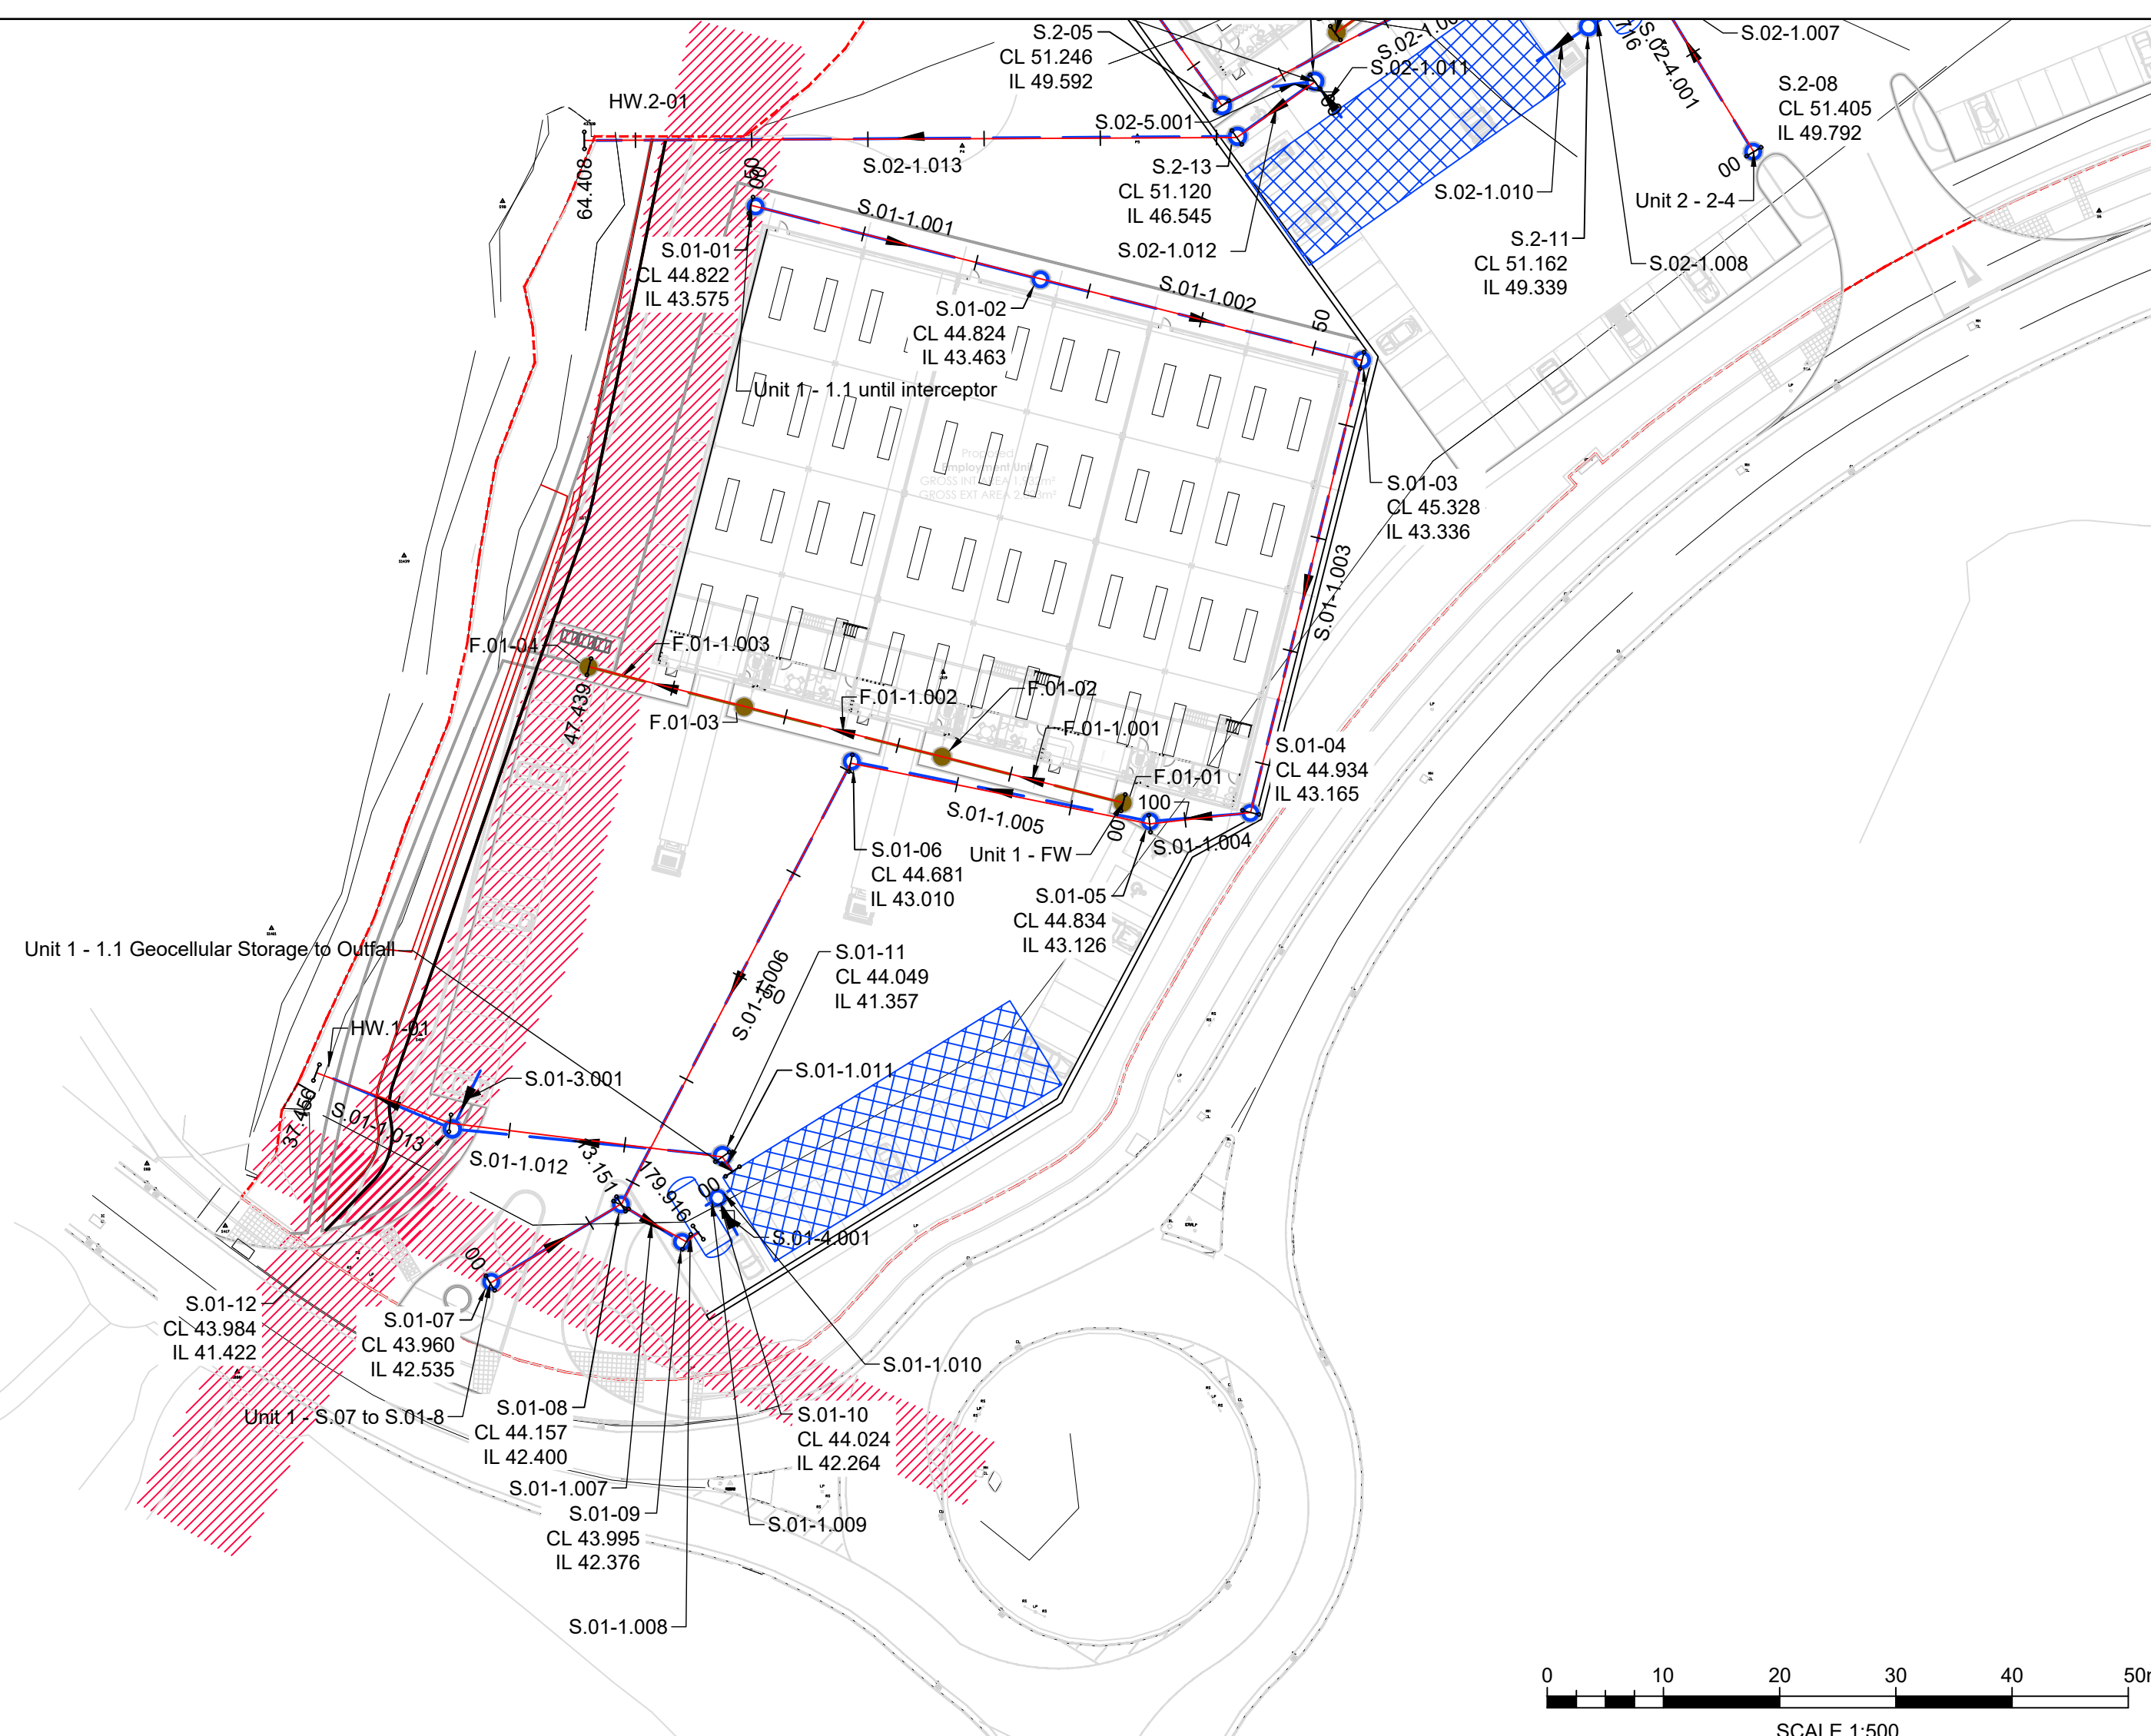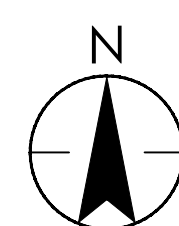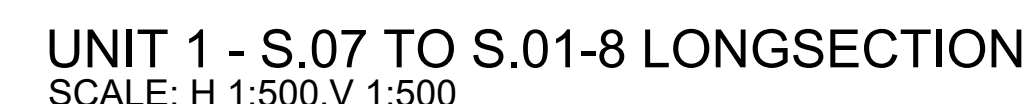

- | | |
|---|---|
| <p>NOTES:</p> | |
| <p>1. DO NOT SCALE FROM THIS DRAWING. IF IN DOUBT PLEASE REQUEST FURTHER INFORMATION.</p> | <p>7. SEWER RECORDS OBTAINED FROM UNITED UTILITIES DATED JULY 2018</p> |
| <p>2. ALL DIMENSIONS ARE IN METRES UNLESS STATED OTHERWISE.</p> | <p>8. CCTV RECORDS OBTAINED FROM SEP DRAINAGE SURVEY DATED DECEMBER 2017.</p> |
| <p>3. THIS DRAWING IS TO BE READ IN CONJUNCTION WITH ALL OTHER CONTRACT DRAWINGS AND DOCUMENTS.</p> | <p>9. REFER TO V1031 L01 UNDERTAKEN BY VECTOR DESIGN CONCEPTS FOR PROPOSED LANDSCAPING PLAN.</p> |
| <p>4. TOPOGRAPHICAL SURVEY UNDERTAKEN BY MAYER BROWN DATED SEPTEMBER 2017.</p> | <p>10. REFER TO DRAWINGS 331810328-STN-HGN-ALD-DR-CH-0600-601 FOR PROPOSED CONTOUR AND ISOPACHYTES.</p> |
| <p>5. ALL WORKS TO BE IN ACCORDANCE WITH HIGHWAY ENGLAND SPECIFICATION FOR HIGHWAY WORKS VOLUME 1 AND CONTRACT SPECIFIC APPENDICES.</p> | <p>11. REFER TO DRAWING 331810328-STN-HDG-ALD-DR-CD-0500 FOR DRAINAGE LAYOUT.</p> |
| <p>6. THE REAR OF EMPLOYMENT UNIT 2 IS NOT INCLUDED WITHIN THE TOPOGRAPHICAL SURVEY EXTENTS. LEVELS SHOWN IN THIS AREA ARE INDICATIVE AND HAVE BEEN EXTRAPOLATED FROM ADJACENT SURVEYED LEVELS.</p> | <p>12. REFER TO DRAWING 331810328-STN-HDG-ALD-DR-CD-0501 FOR MANHOLE AND PIPE SCHEDULES.</p> |
| | <p>10. REFER TO DRAWING 331810328-STN-HDG-ALD-DR-CD-0502-505 FOR DRAINAGE CONSTRUCTION DETAILS.</p> |