


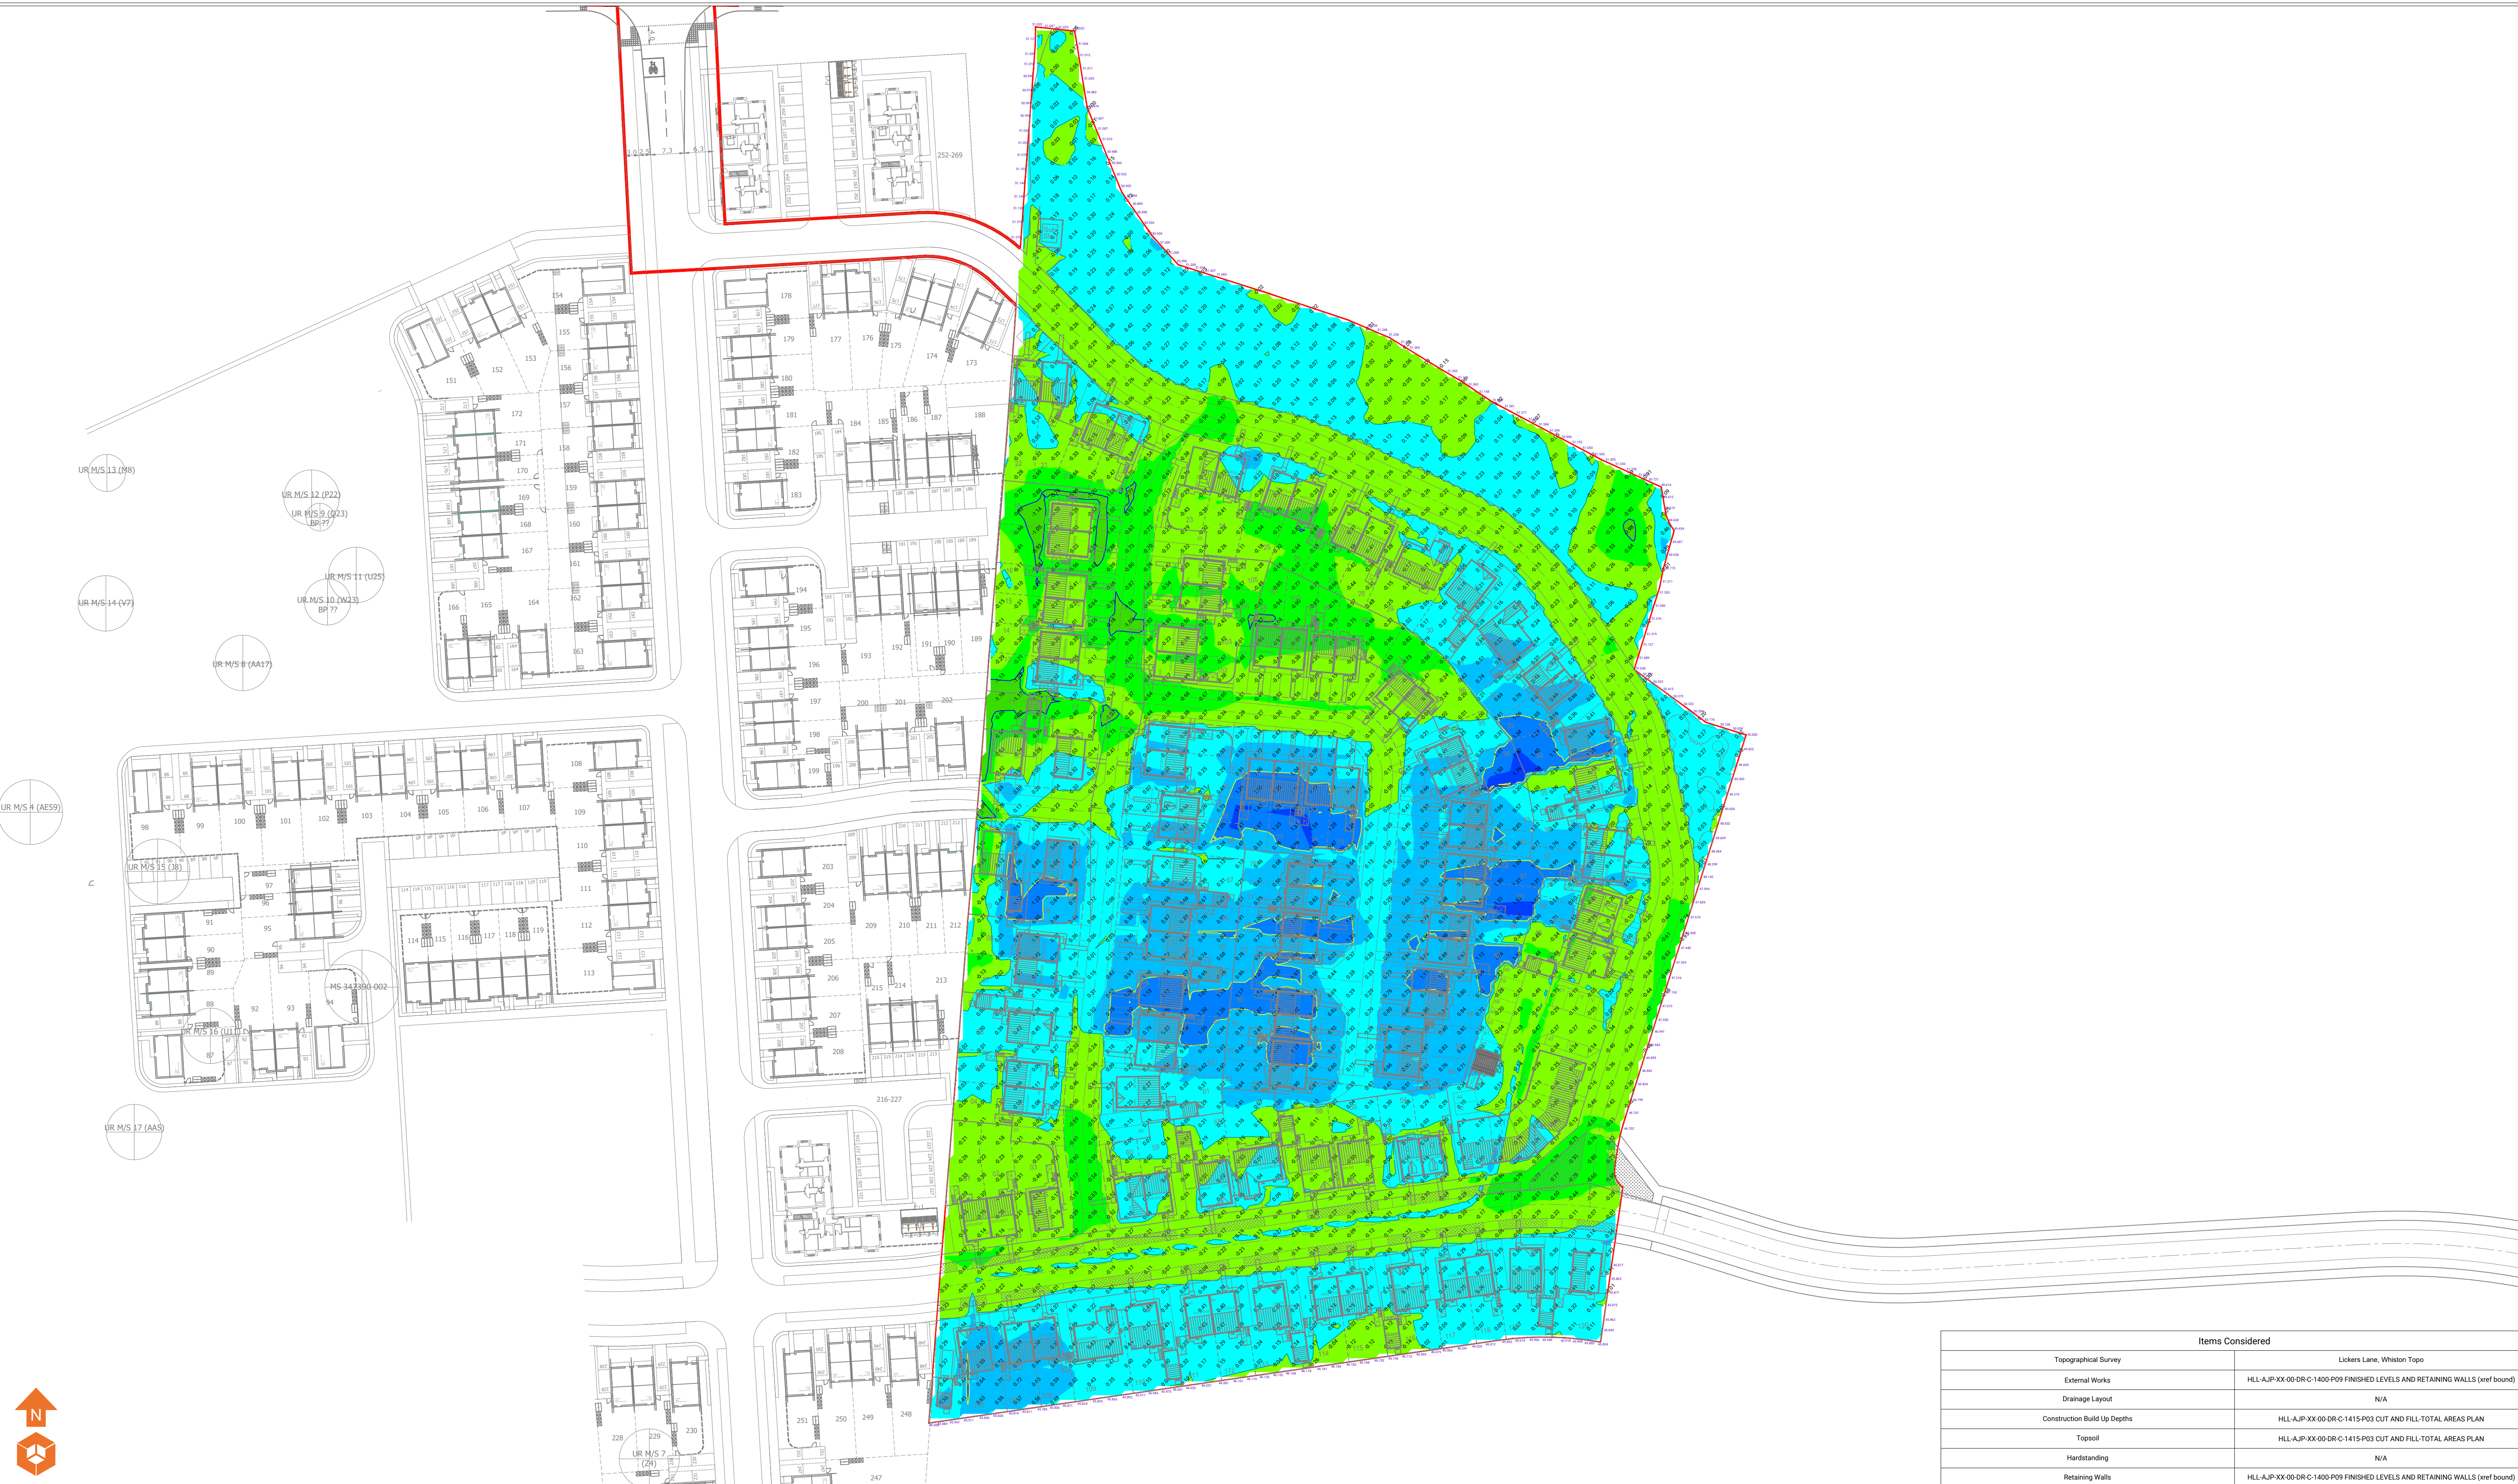

Isopachyte	
	>3.00m (Fill)
	2.50 - 2.99m (Fill)
	2.00 - 2.49m (Fill)
	1.50 - 1.99m (Fill)
	1.00 - 1.49m (Fill)
	0.50 - 0.99m (Fill)
	0.00 - 0.49m (Fill)
	0.00 - 0.49m (Cut)
	0.50 - 0.99m (Cut)
	1.00 - 1.49m (Cut)
	1.50 - 1.99m (Cut)
	2.00 - 2.49m (Cut)
	2.50 - 2.99m (Cut)
	>3.00m (Cut)

Summary of Site Strip						
Groups	Depths	Volumes (m³)			Areas (m²)	
		Cut (Material)	Fill (Void)	Balance	Cut	Fill
Topsoil	300mm	10219.9730	0.0000	10219.9730	34066.5770	0.0000
Total		10219.9730	0.0000	10219.9730	34066.5770	0.0000
Summary of Material Movement						
Groups	Depths	Volumes (m³)			Areas (m²)	
		Cut (Material)	Fill (Void)	Balance	Cut	Fill
Plots	450mm	1276.4470	-3734.2060	-2457.7590	4351.6180	7880.1150
Driveways	330mm	293.1530	-1054.0430	-760.8900	902.8570	2267.2920
Gardens	300mm	1097.4740	-2346.0870	-1248.6130	2620.2340	3834.6990
Roadway	750mm	2218.9420	-259.5030	1959.4390	6132.0550	1154.3670
Public Open Space	300mm	241.6830	-429.0310	-187.3480	1218.0560	3143.5590
Car Park	420mm	105.0440	-36.0510	68.9930	393.0450	159.6890
Total		5232.7430	-7858.9210	-2626.1780	15626.8650	18439.7120

Notes:					
P1	REV B	29.07.2024	CB	RH	RH
P1	REVA	27.06.2024	EB	RH	RH
Phase	Issue	Date	Drawn	Checked	PM

Client:	
Vistry	
Job Title:	
Hainsead, Lickers Lane	

Job No:	15-065
Drawing No:	023
Date:	29.07.2024
Scale:	NTS@ A1
Drawing Title:	
Isopachyte from Topographical Survey to Formation Depths Plan	

Items Considered	
Topographical Survey	Lickers Lane, Whiston Topo
External Works	HLL-AJP-XX-00-DR-C-1400-P09 FINISHED LEVELS AND RETAINING WALLS (xref bound)
Drainage Layout	N/A
Construction Build Up Depths	HLL-AJP-XX-00-DR-C-1415-P03 CUT AND FILL-TOTAL AREAS PLAN
Topsoil	HLL-AJP-XX-00-DR-C-1415-P03 CUT AND FILL-TOTAL AREAS PLAN
Handstanding	N/A
Retaining Walls	HLL-AJP-XX-00-DR-C-1400-P09 FINISHED LEVELS AND RETAINING WALLS (xref bound)



Environmental Engineering Partnership Ltd
Taylor Road, Trafford Park
Urmston, Manchester, M41 7JQ
Tel: 0161 707 9612
E-mail: info@e3p.co.uk
Website: www.e3p.co.uk

The client must not amend any drawing, design or other intellectual property produced by E3P Ltd without permission in writing from E3P Ltd in advance of any amendments being made. In the event that such written permission is not obtained in advance of the amendments being made, E3P Ltd shall not be liable for any damage and/or losses occurring as a result of the amended drawing, design or intellectual property.