


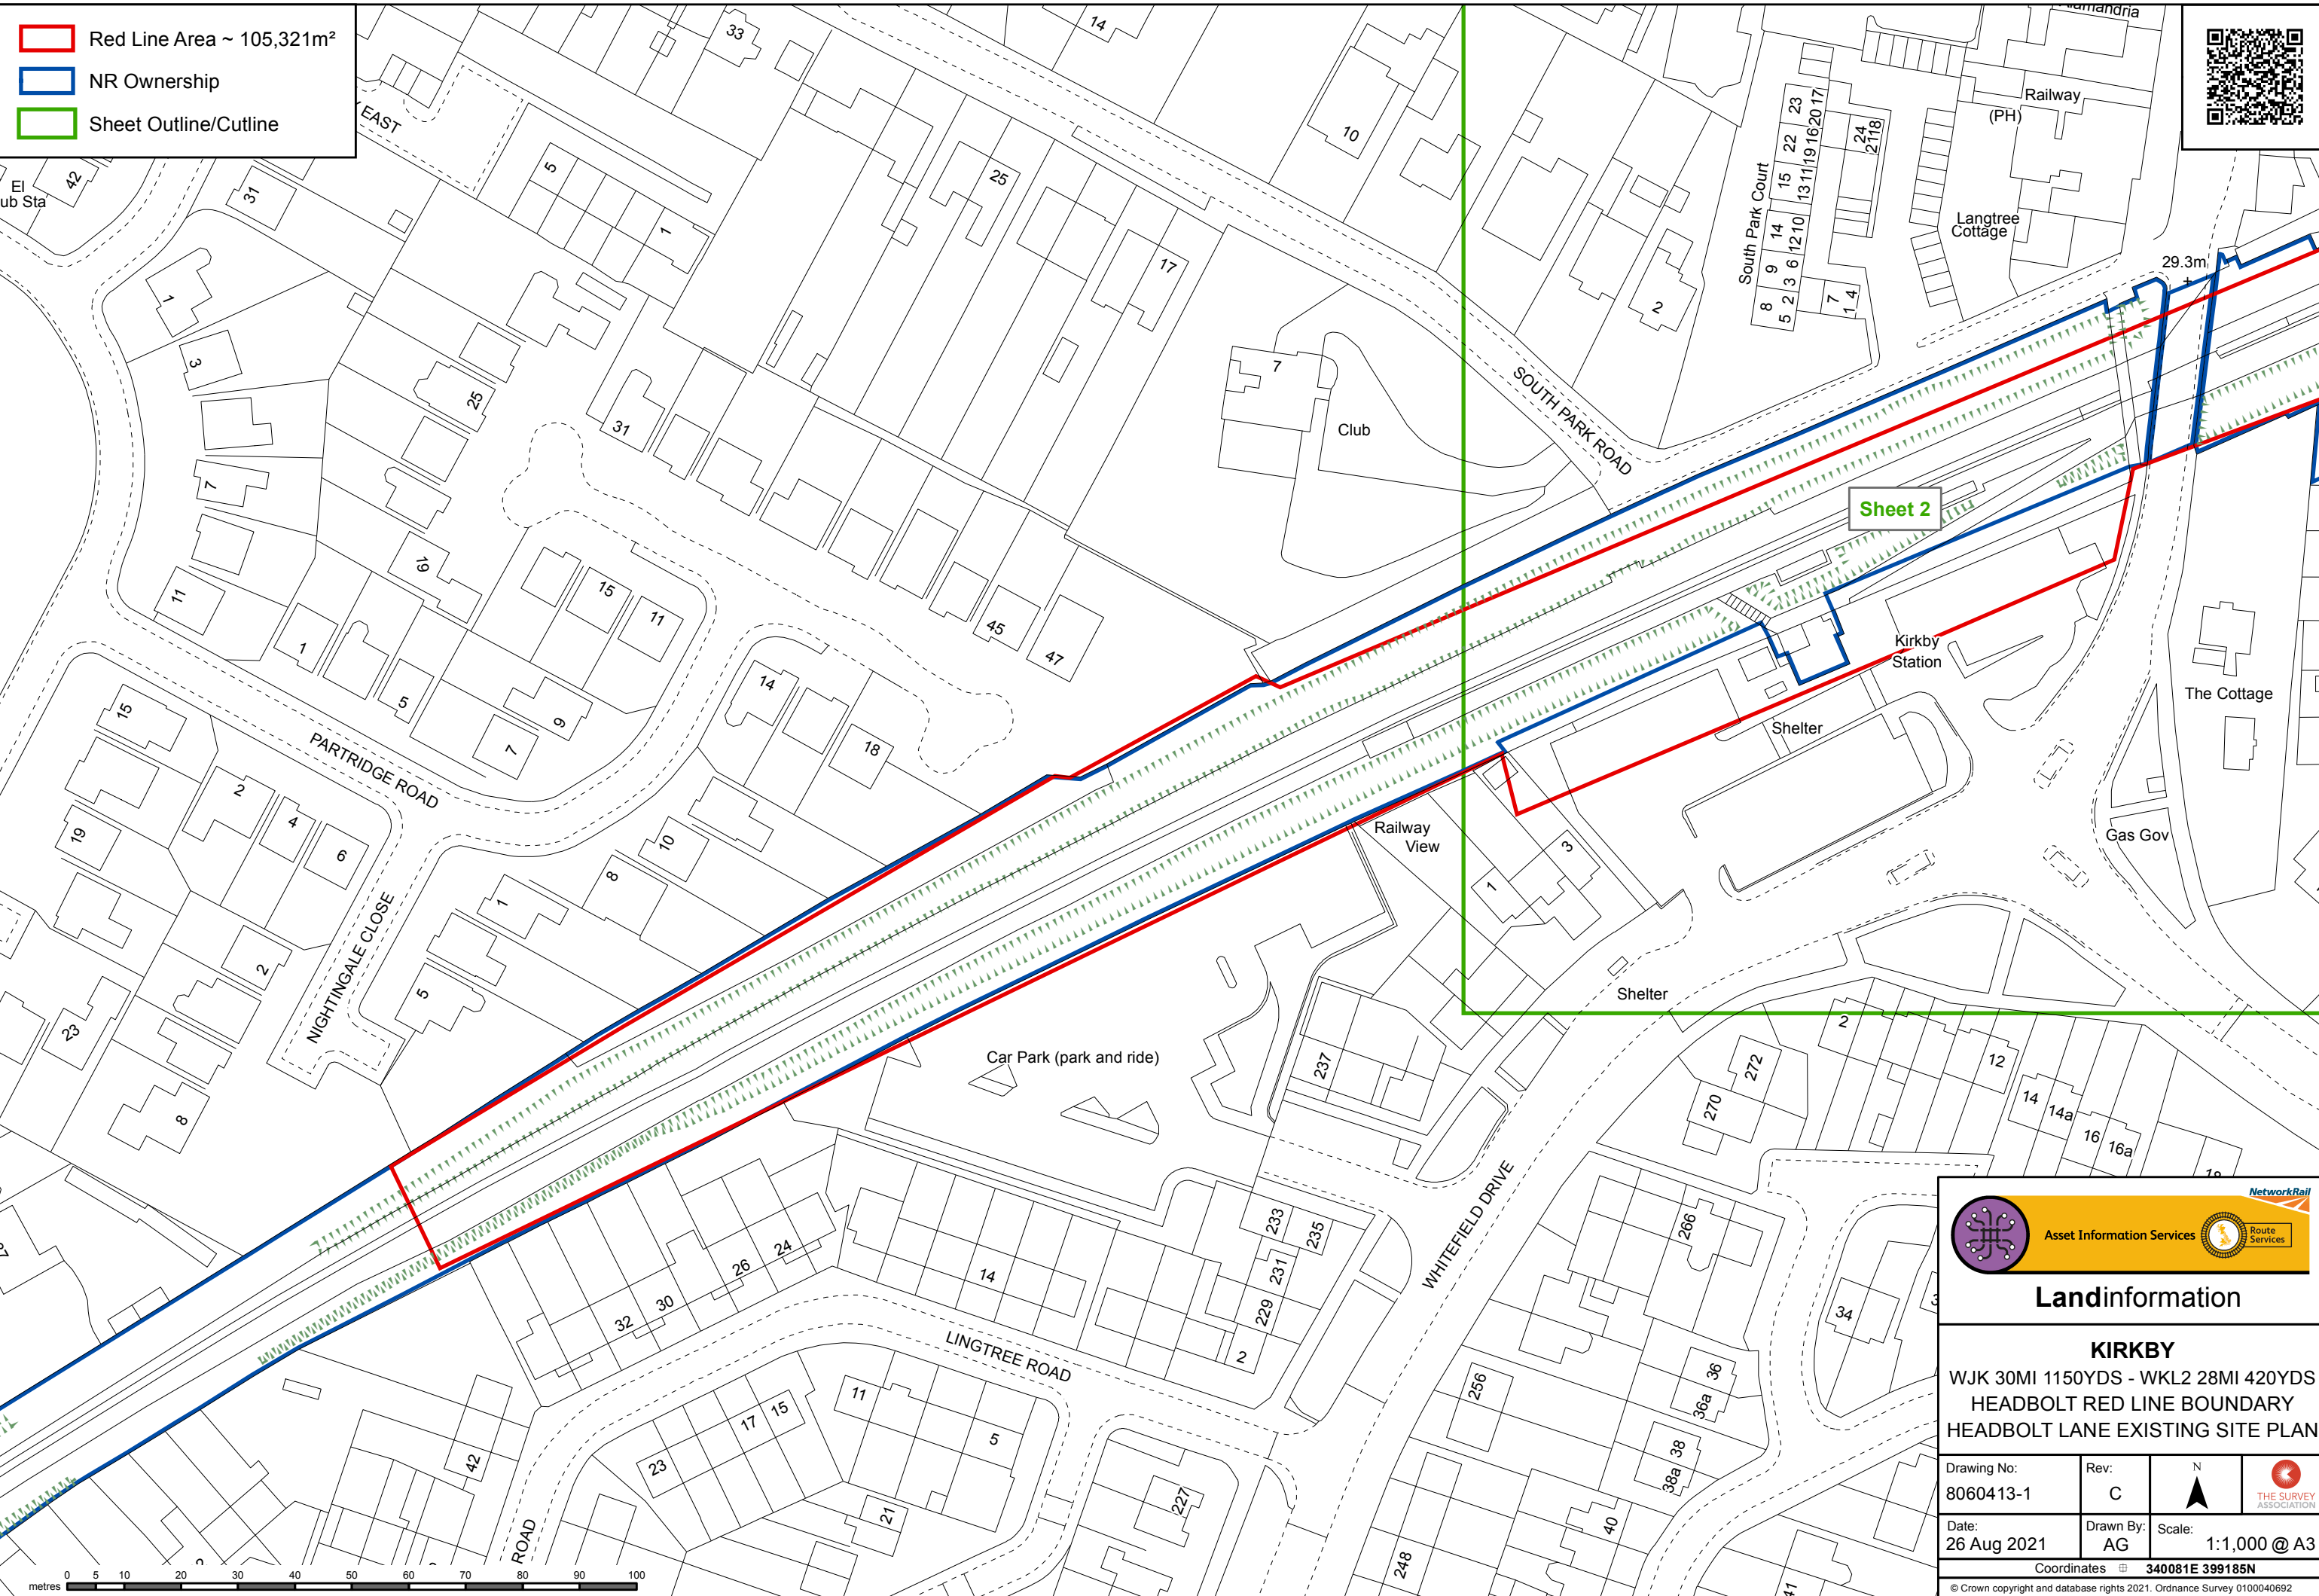

- Red Line Area ~ 105,321m²
- NR Ownership
- Sheet Outline/Cutline





Asset Information Services


Route Services

Landinformation

KIRKBY
WJK 30MI 1150YDS - WKL2 28MI 420YDS
HEADBOLT RED LINE BOUNDARY
HEADBOLT LANE EXISTING SITE PLAN

Drawing No: 8060413-1	Rev: C	N 	
Date: 26 Aug 2021	Drawn By: AG	Scale: 1:1,000 @ A3	

Coordinates  **340081E 399185N**
© Crown copyright and database rights 2021. Ordnance Survey 0100040692

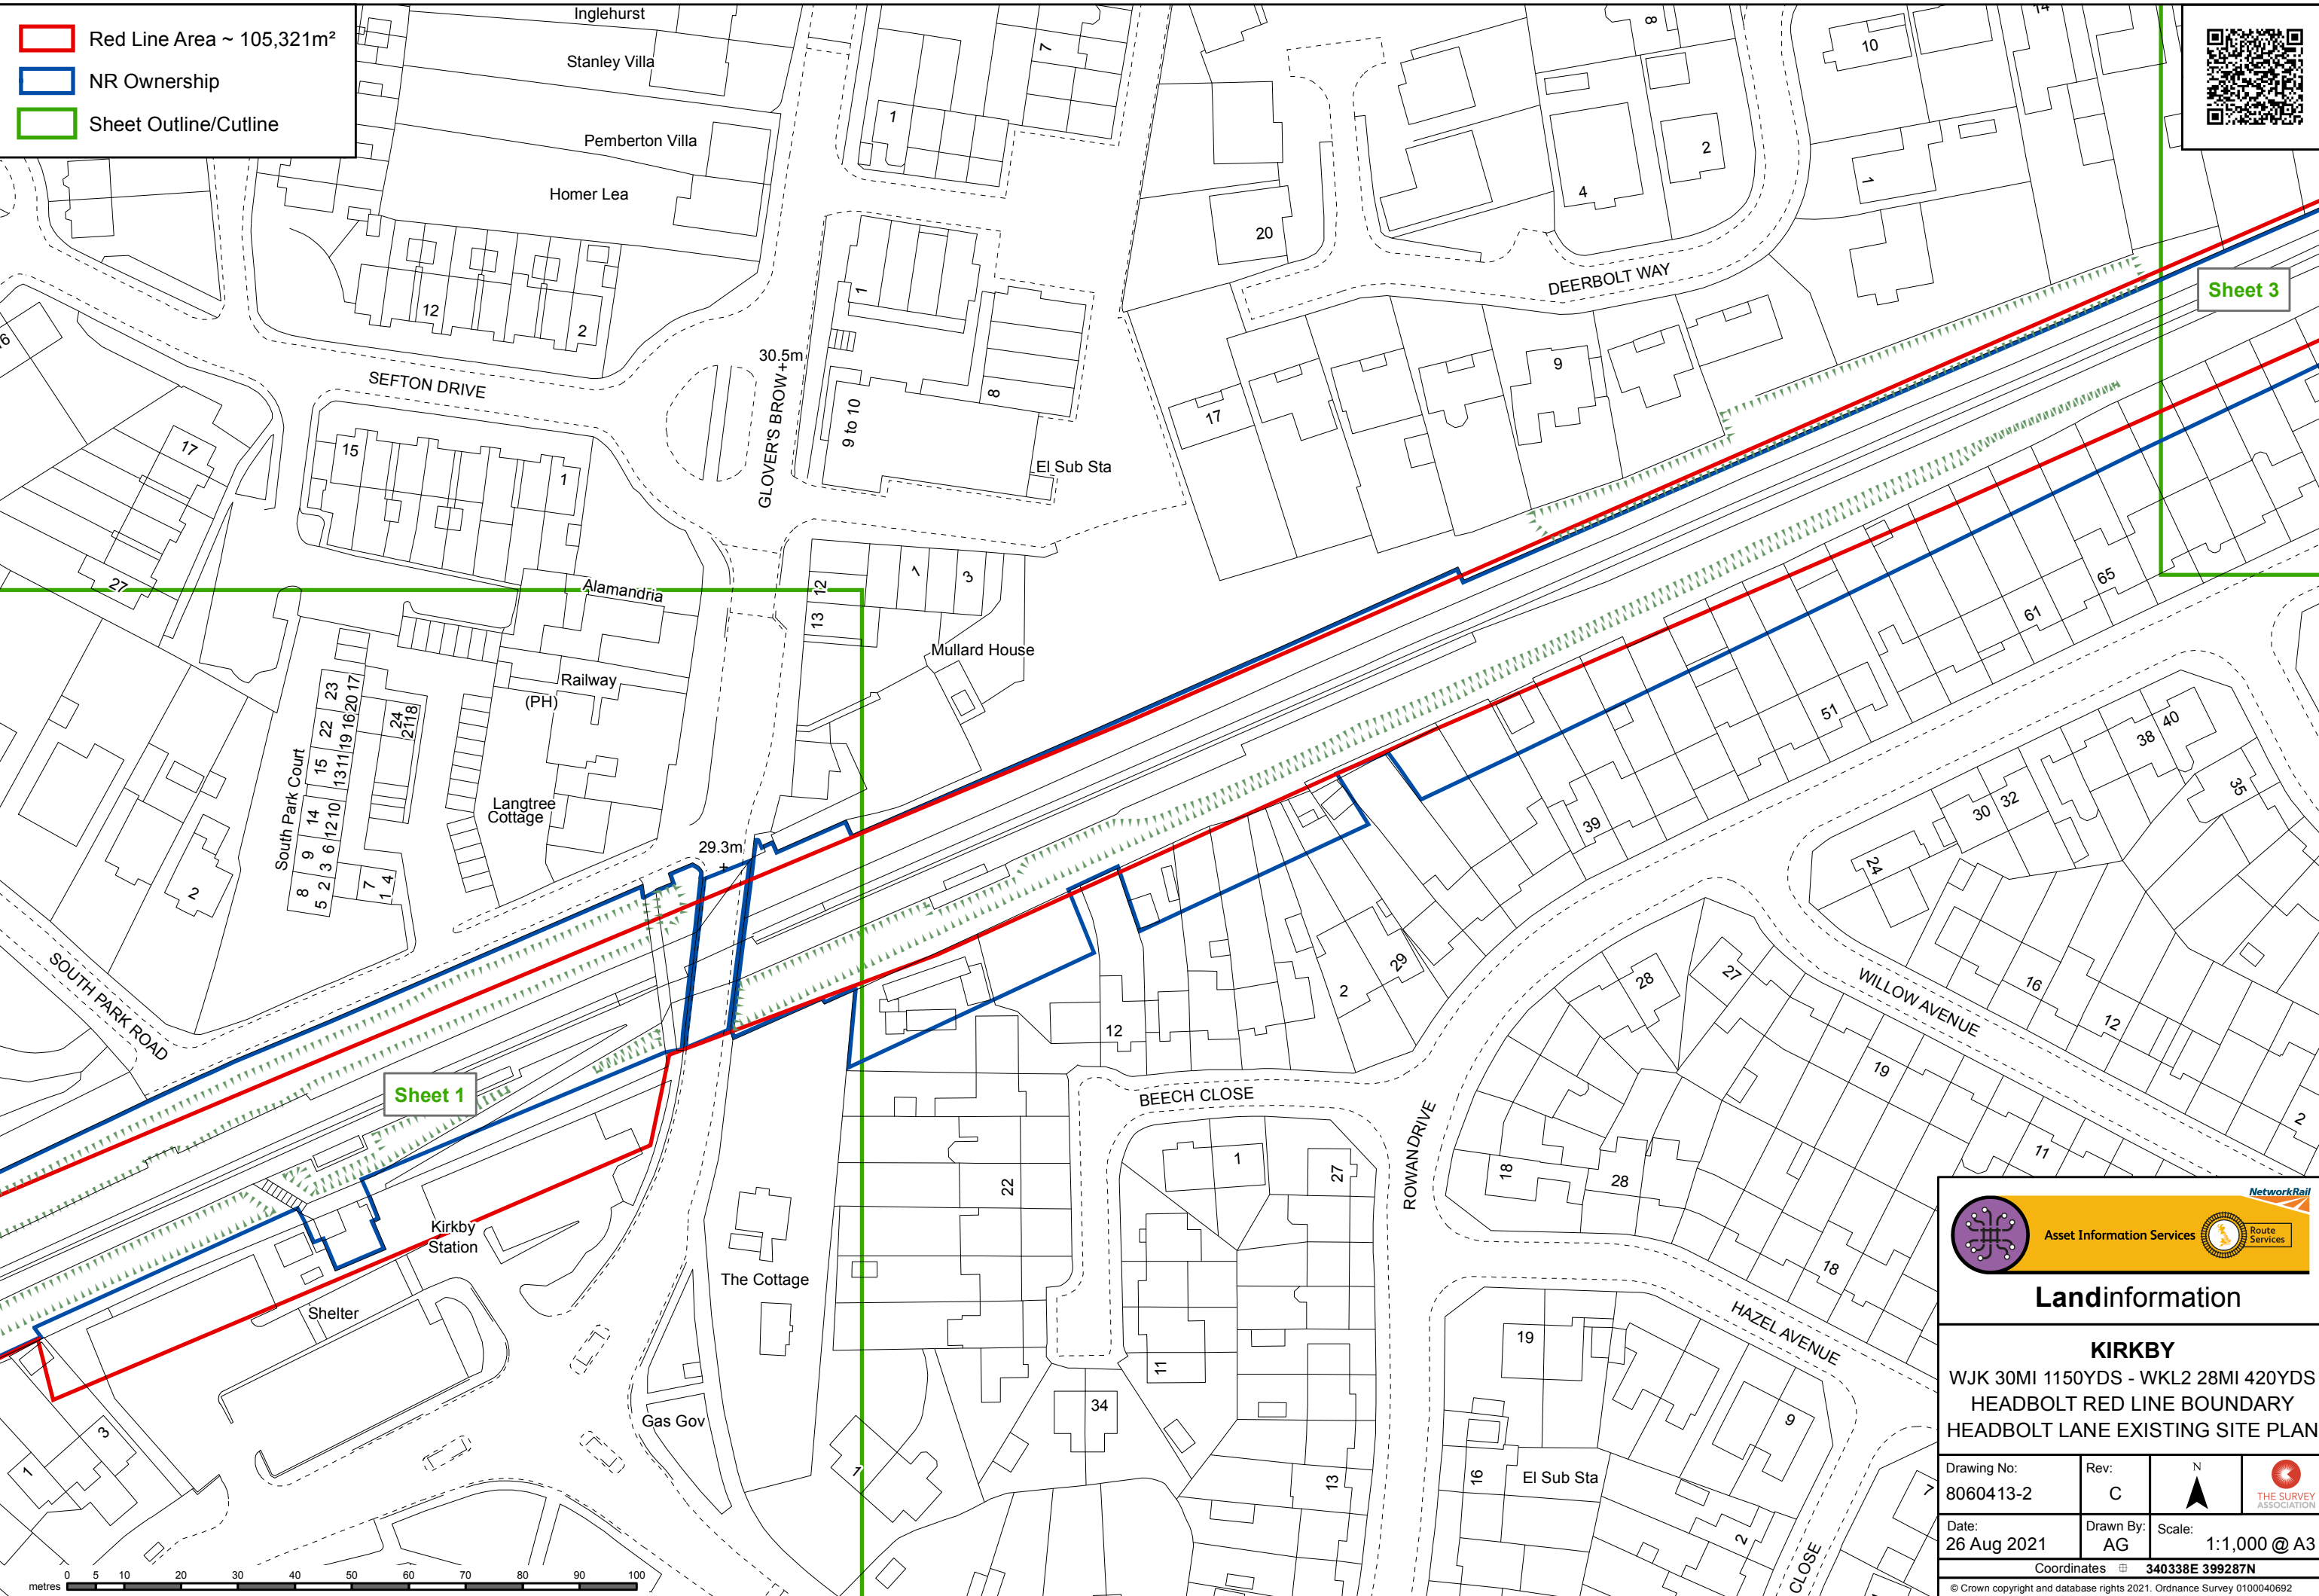

- ▬ Red Line Area ~ 105,321m²
- ▬ NR Ownership
- ▬ Sheet Outline/Cutline



Sheet 3

Sheet 1



Asset Information Services


Route Services

Landinformation

KIRKBY
WJK 30MI 1150YDS - WKL2 28MI 420YDS
HEADBOLT RED LINE BOUNDARY
HEADBOLT LANE EXISTING SITE PLAN

Drawing No: 8060413-2	Rev: C	N 	
Date: 26 Aug 2021	Drawn By: AG	Scale: 1:1,000 @ A3	

Coordinates 340338E 399287N
© Crown copyright and database rights 2021. Ordnance Survey 010040692

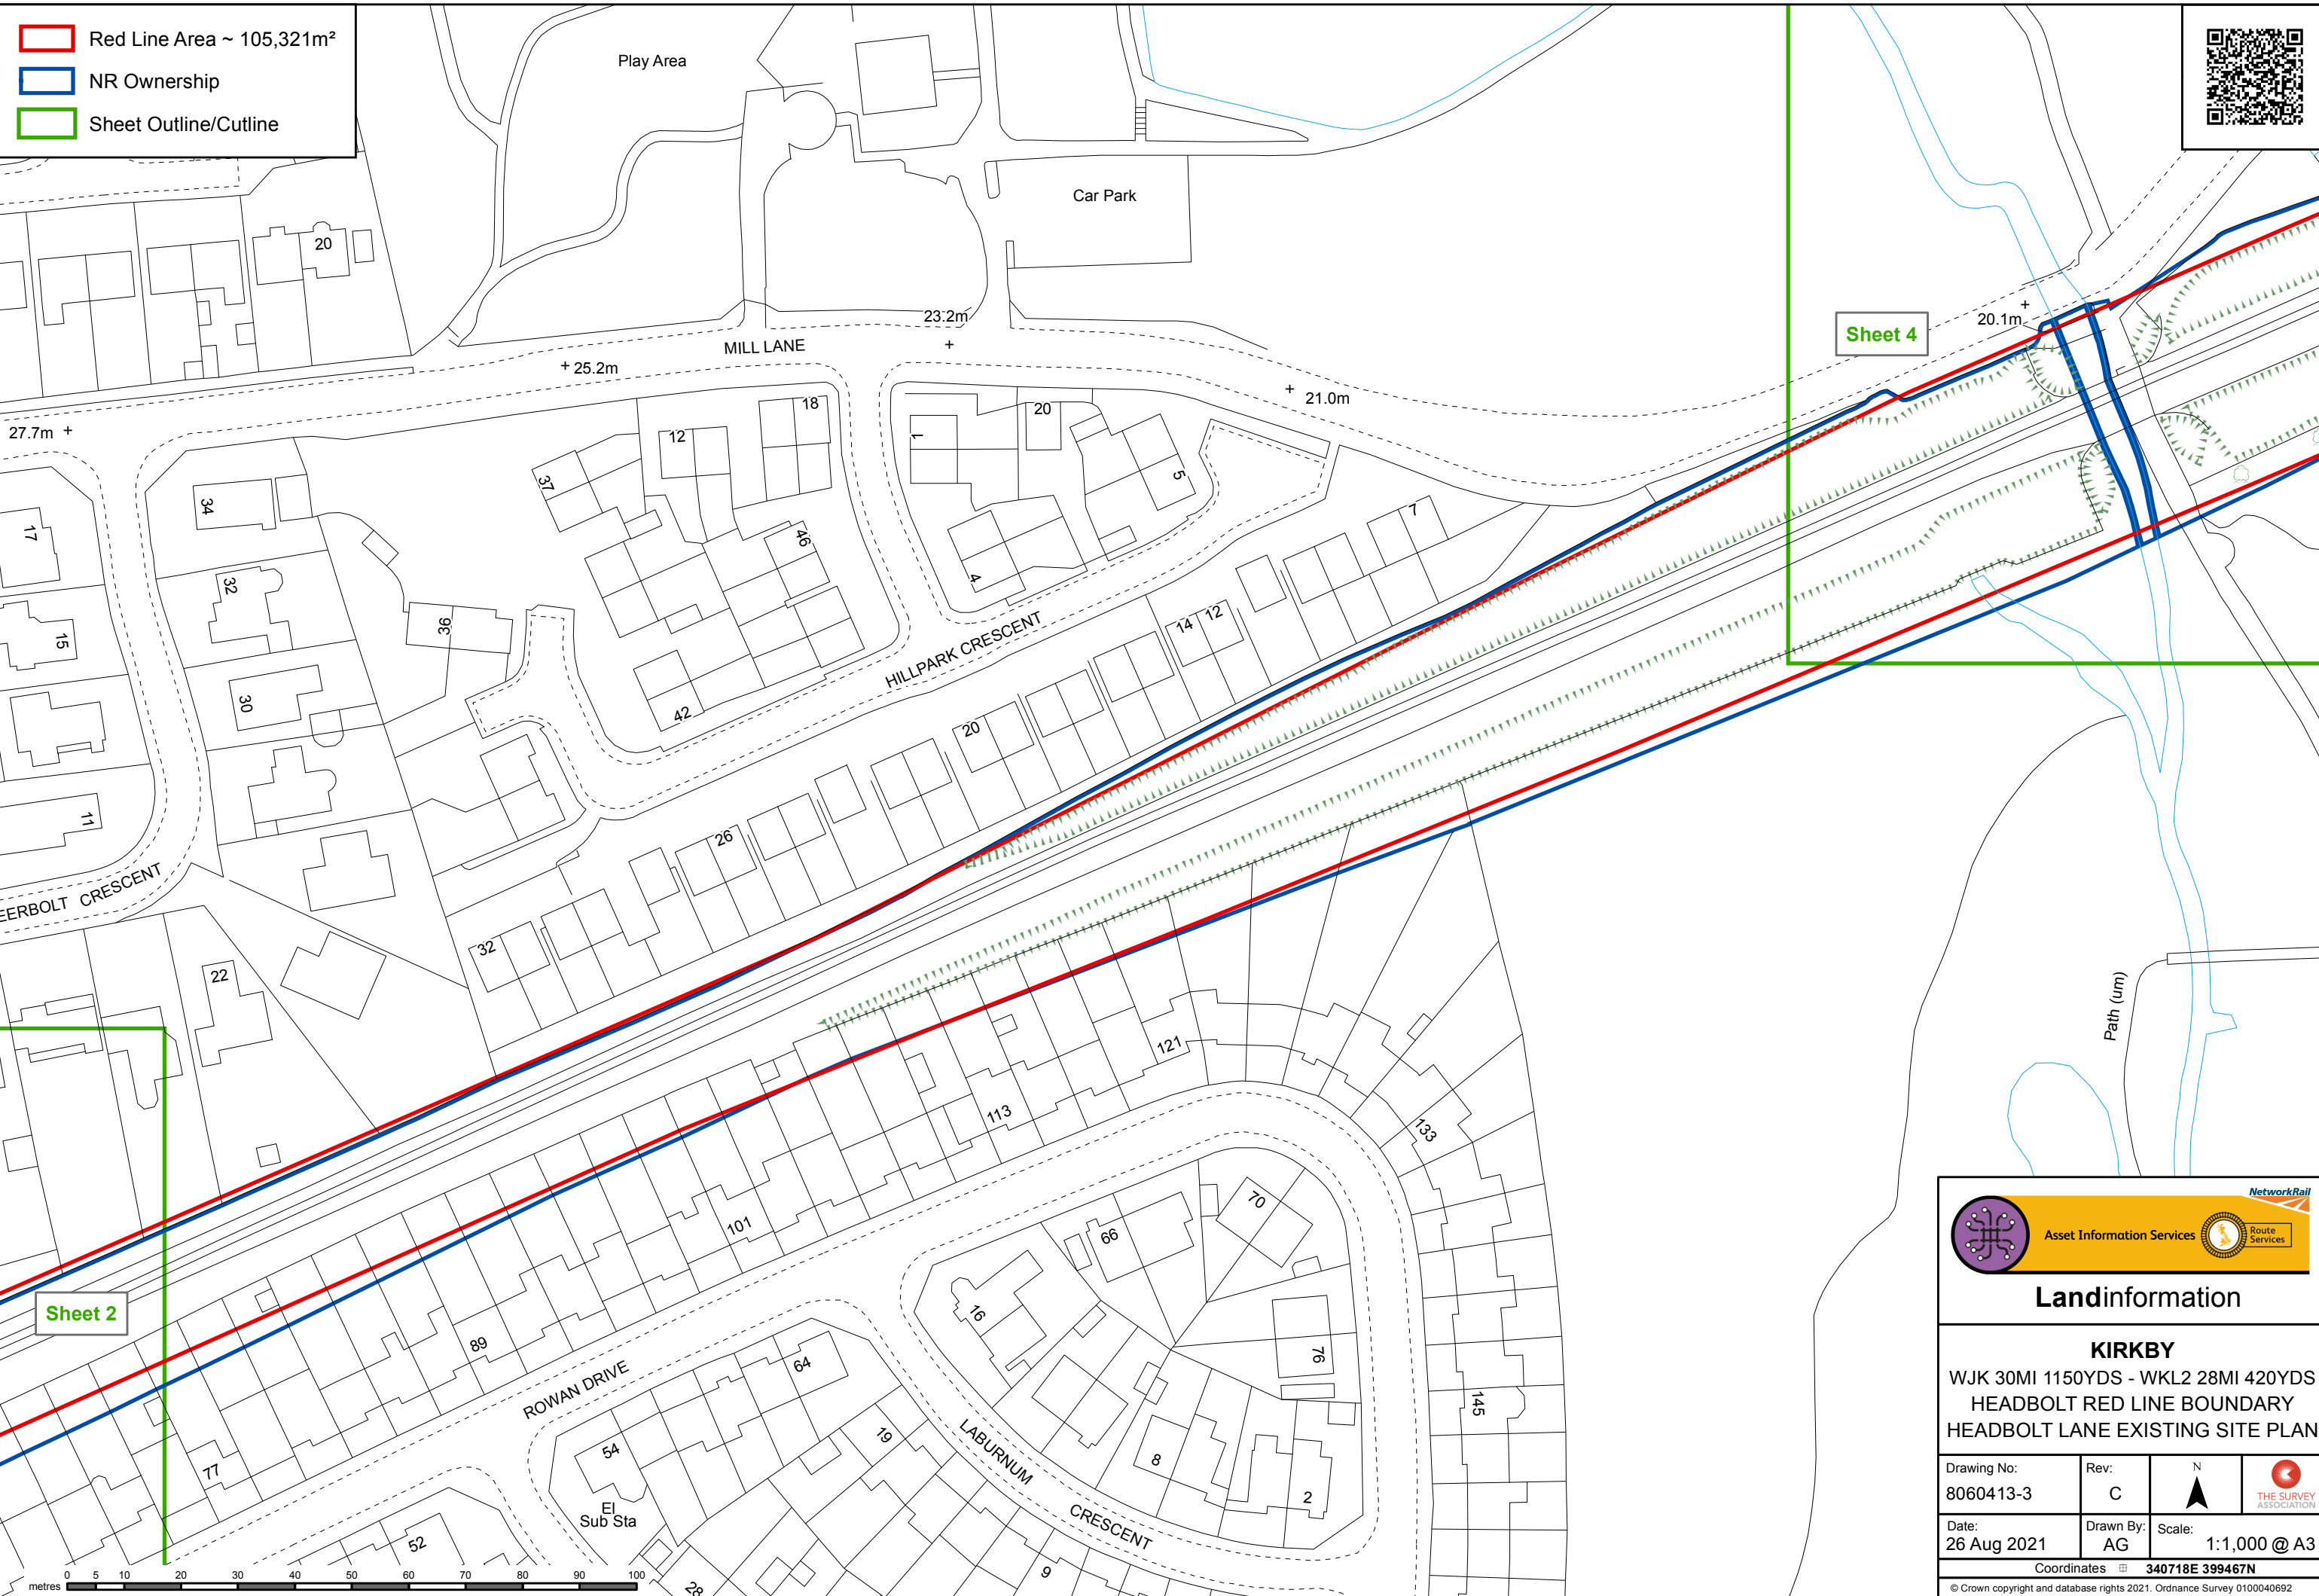



Asset Information Services

Route Services


Landinformation

KIRKBY
WJK 30MI 1150YDS - WKL2 28MI 420YDS
HEADBOLT RED LINE BOUNDARY
HEADBOLT LANE EXISTING SITE PLAN

Drawing No: 8060413-3	Rev: C	N 	
Date: 26 Aug 2021	Drawn By: AG	Scale: 1:1,000 @ A3	

Coordinates  **340718E 399467N**

© Crown copyright and database rights 2021. Ordnance Survey 010040692

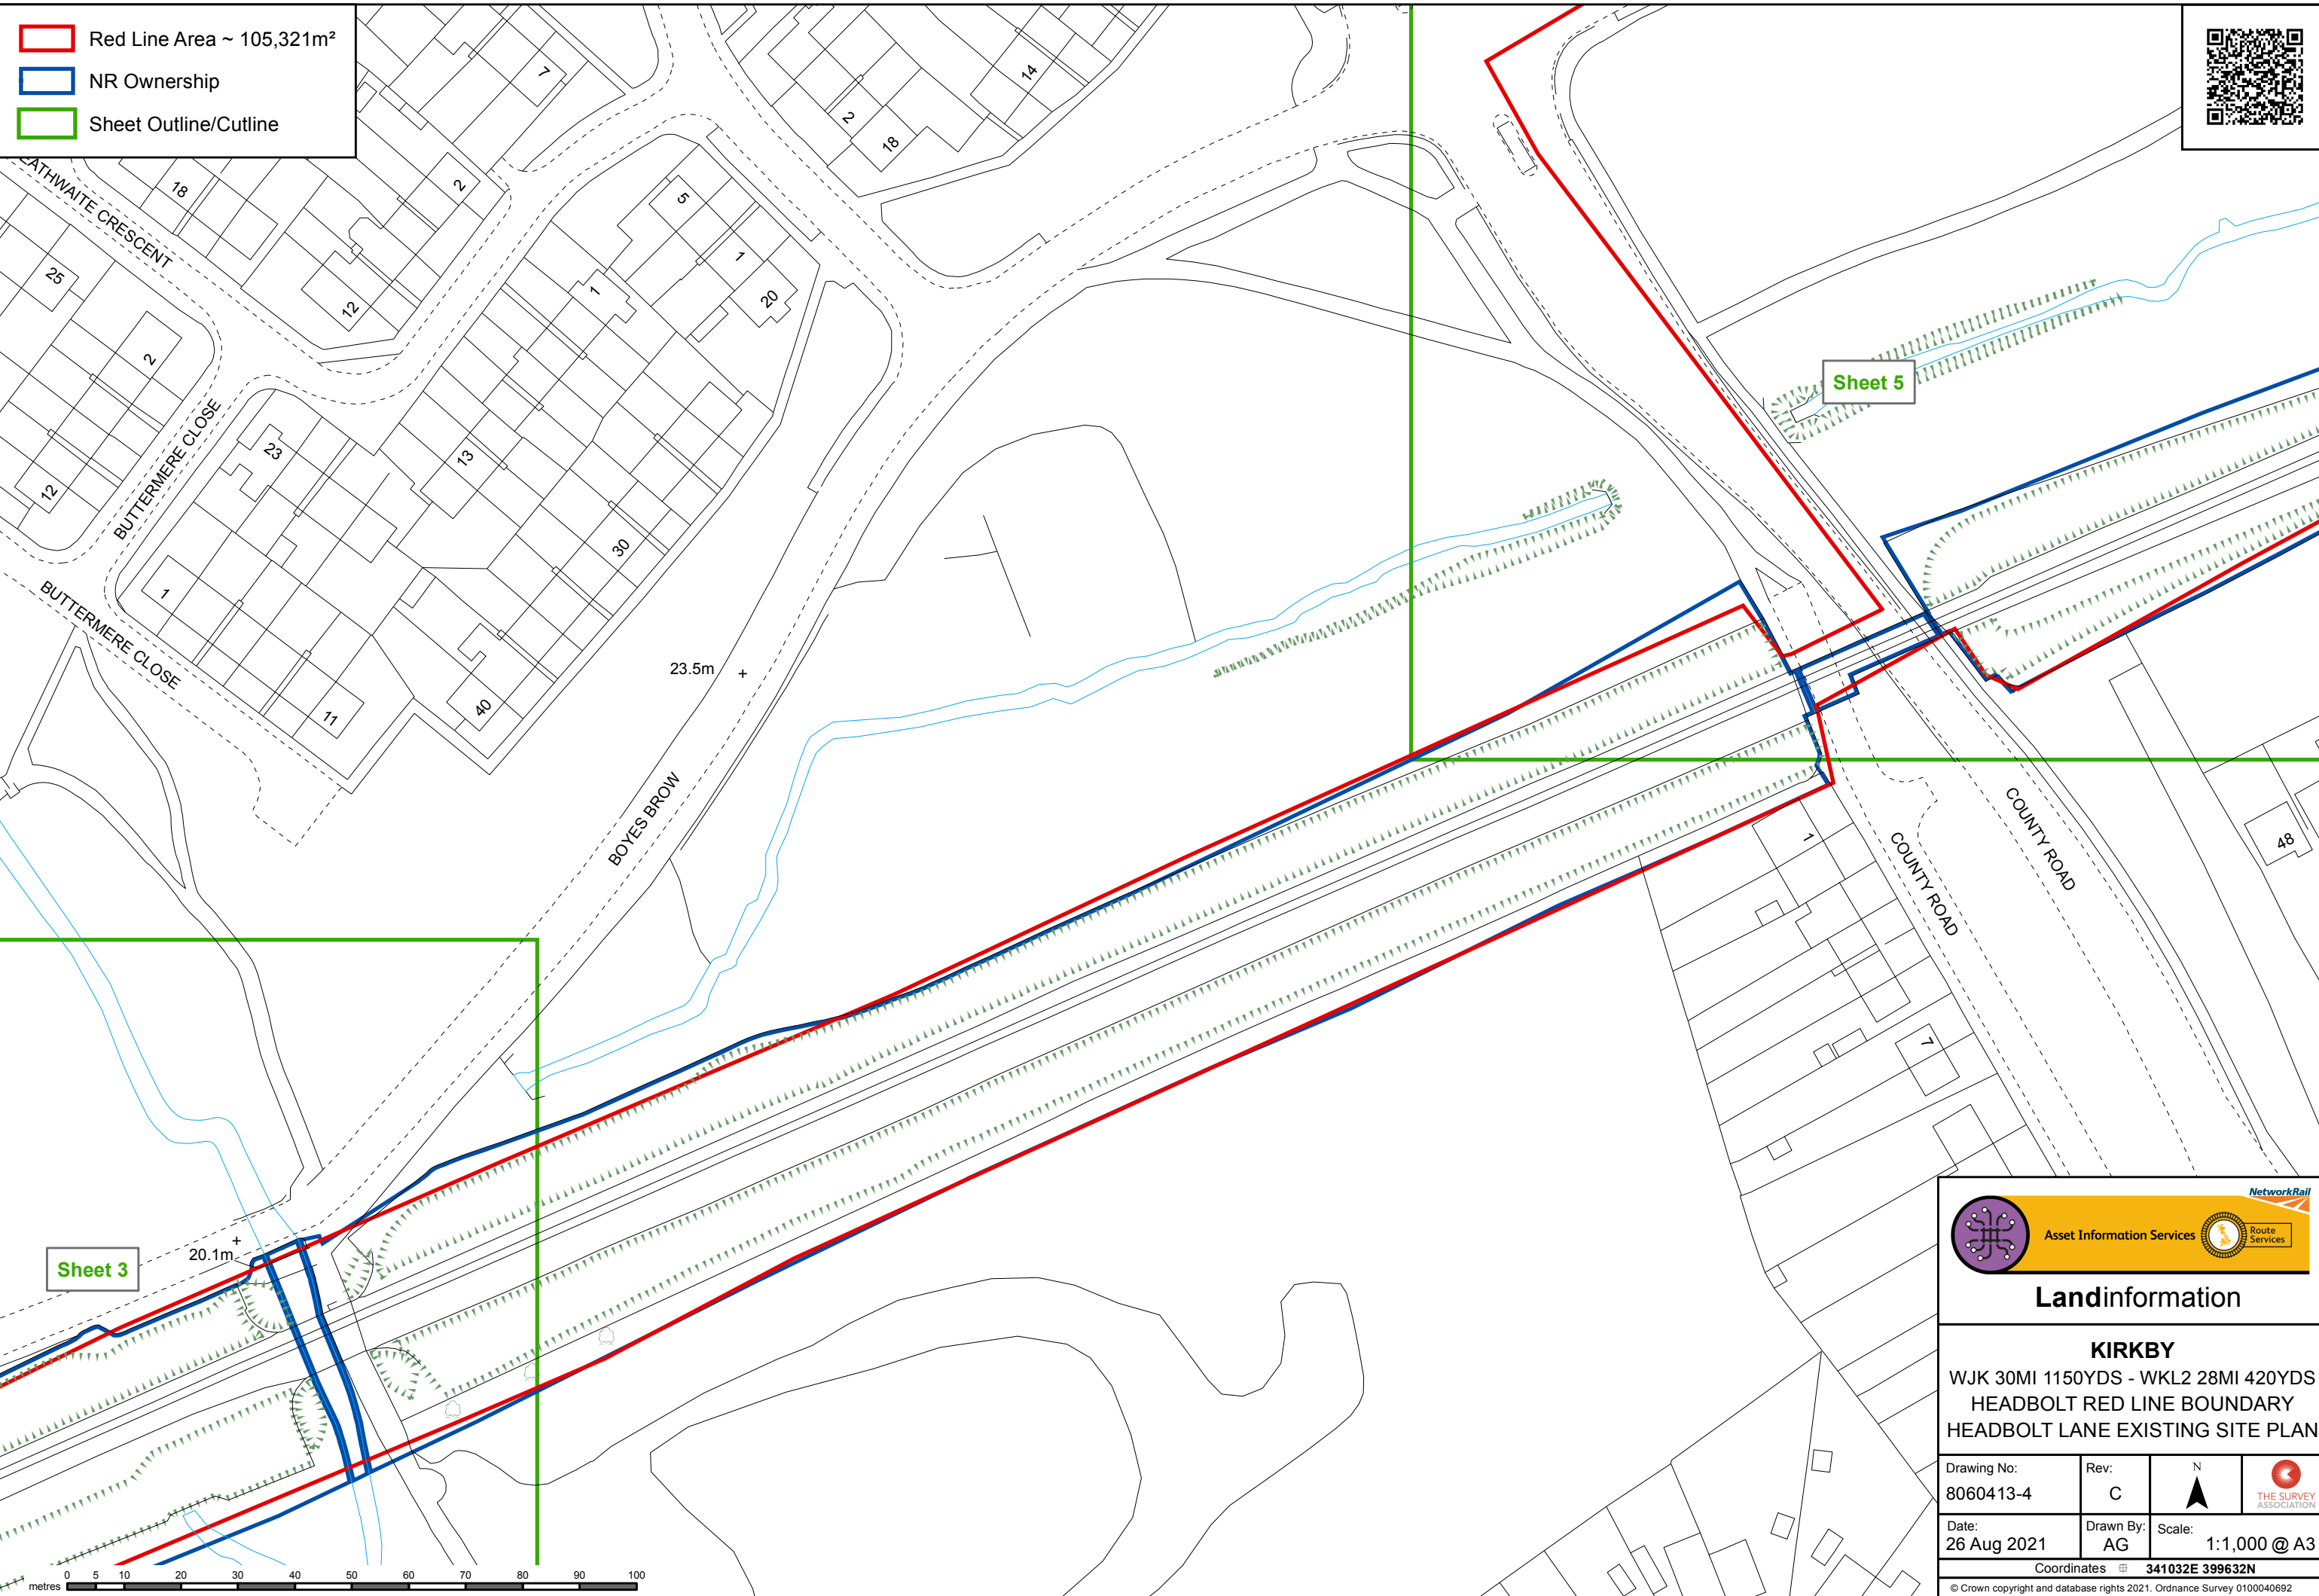


- Red Line Area ~ 105,321m²
- NR Ownership
- Sheet Outline/Cutline



Sheet 3

Sheet 5

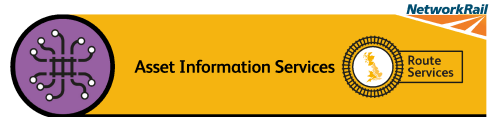


Landinformation

KIRKBY
WJK 30MI 1150YDS - WKL2 28MI 420YDS
HEADBOLT RED LINE BOUNDARY
HEADBOLT LANE EXISTING SITE PLAN

Drawing No: 8060413-4	Rev: C	N ▲	THE SURVEY ASSOCIATION
--------------------------	-----------	--------	------------------------

Date: 26 Aug 2021	Drawn By: AG	Scale: 1:1,000 @ A3
----------------------	-----------------	------------------------

Coordinates 341032E 399632N
© Crown copyright and database rights 2021. Ordnance Survey 0100040692

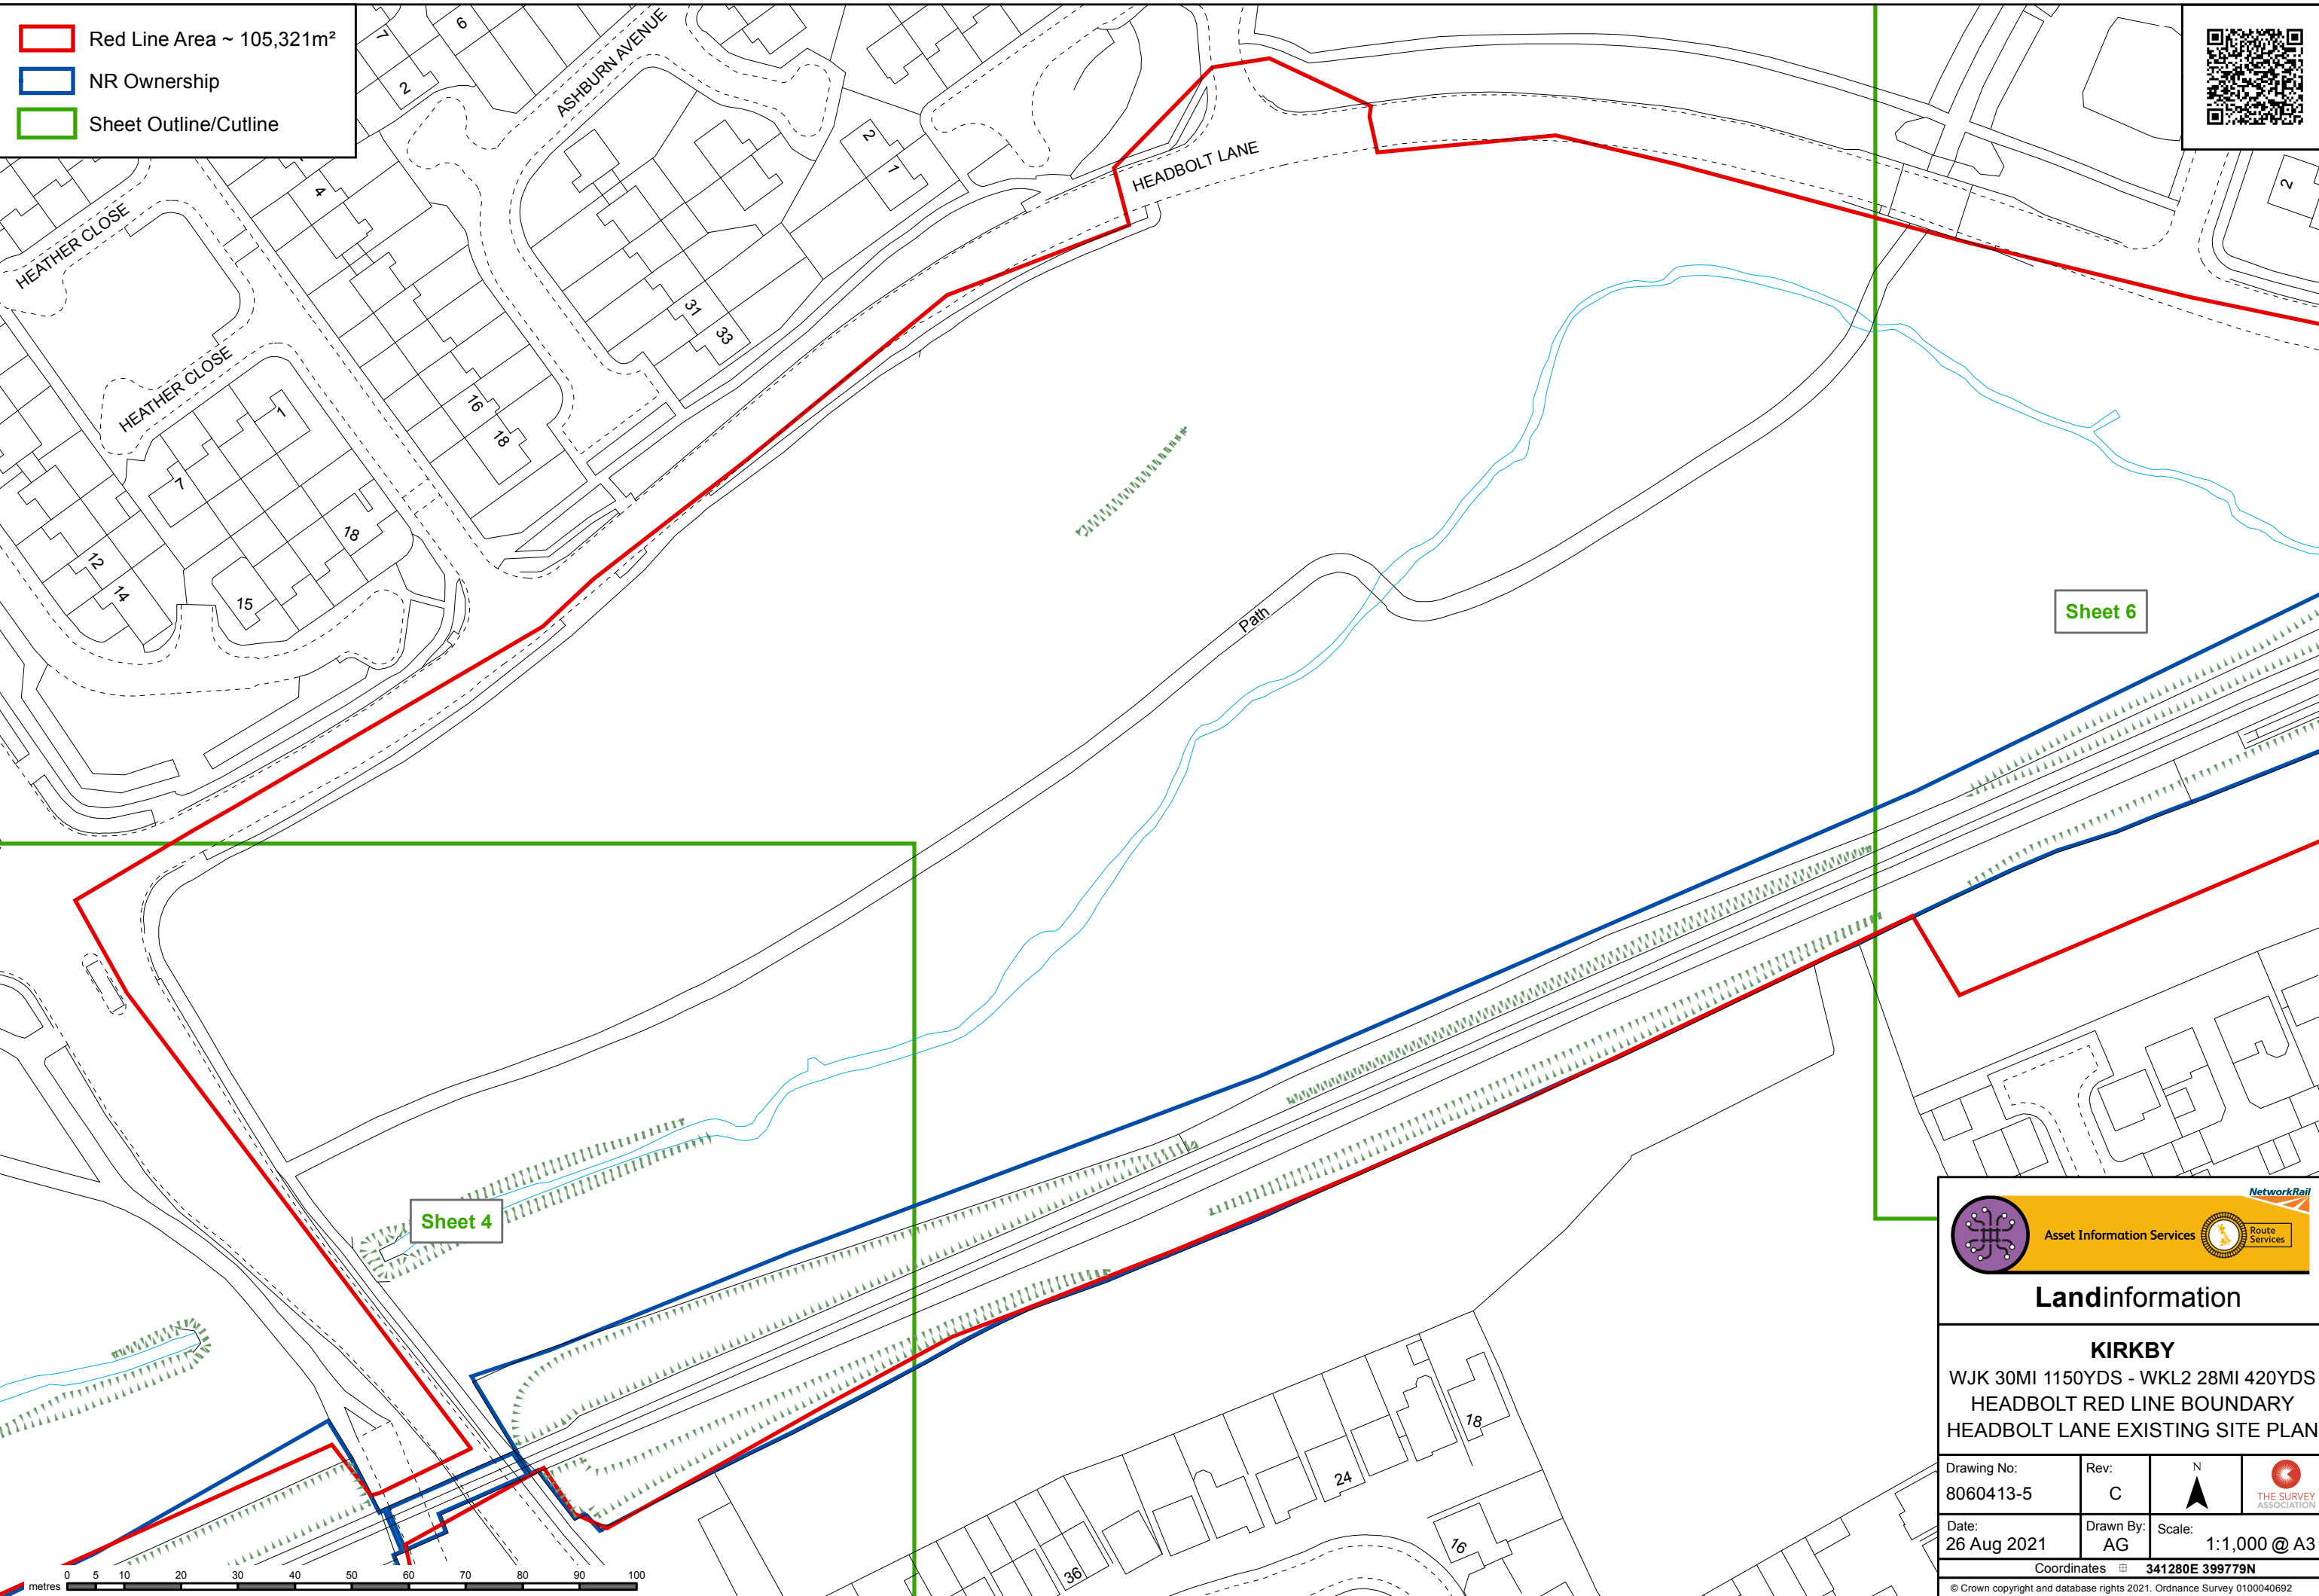

-  Red Line Area ~ 105,321m²
-  NR Ownership
-  Sheet Outline/Cutline



Sheet 6

Sheet 4



Asset Information Services




Landinformation

KIRKBY
WJK 30MI 1150YDS - WKL2 28MI 420YDS
HEADBOLT RED LINE BOUNDARY
HEADBOLT LANE EXISTING SITE PLAN

Drawing No: 8060413-5	Rev: C	 N	
Date: 26 Aug 2021	Drawn By: AG	Scale: 1:1,000 @ A3	

Coordinates  **341280E 399779N**
© Crown copyright and database rights 2021. Ordnance Survey 0100040692

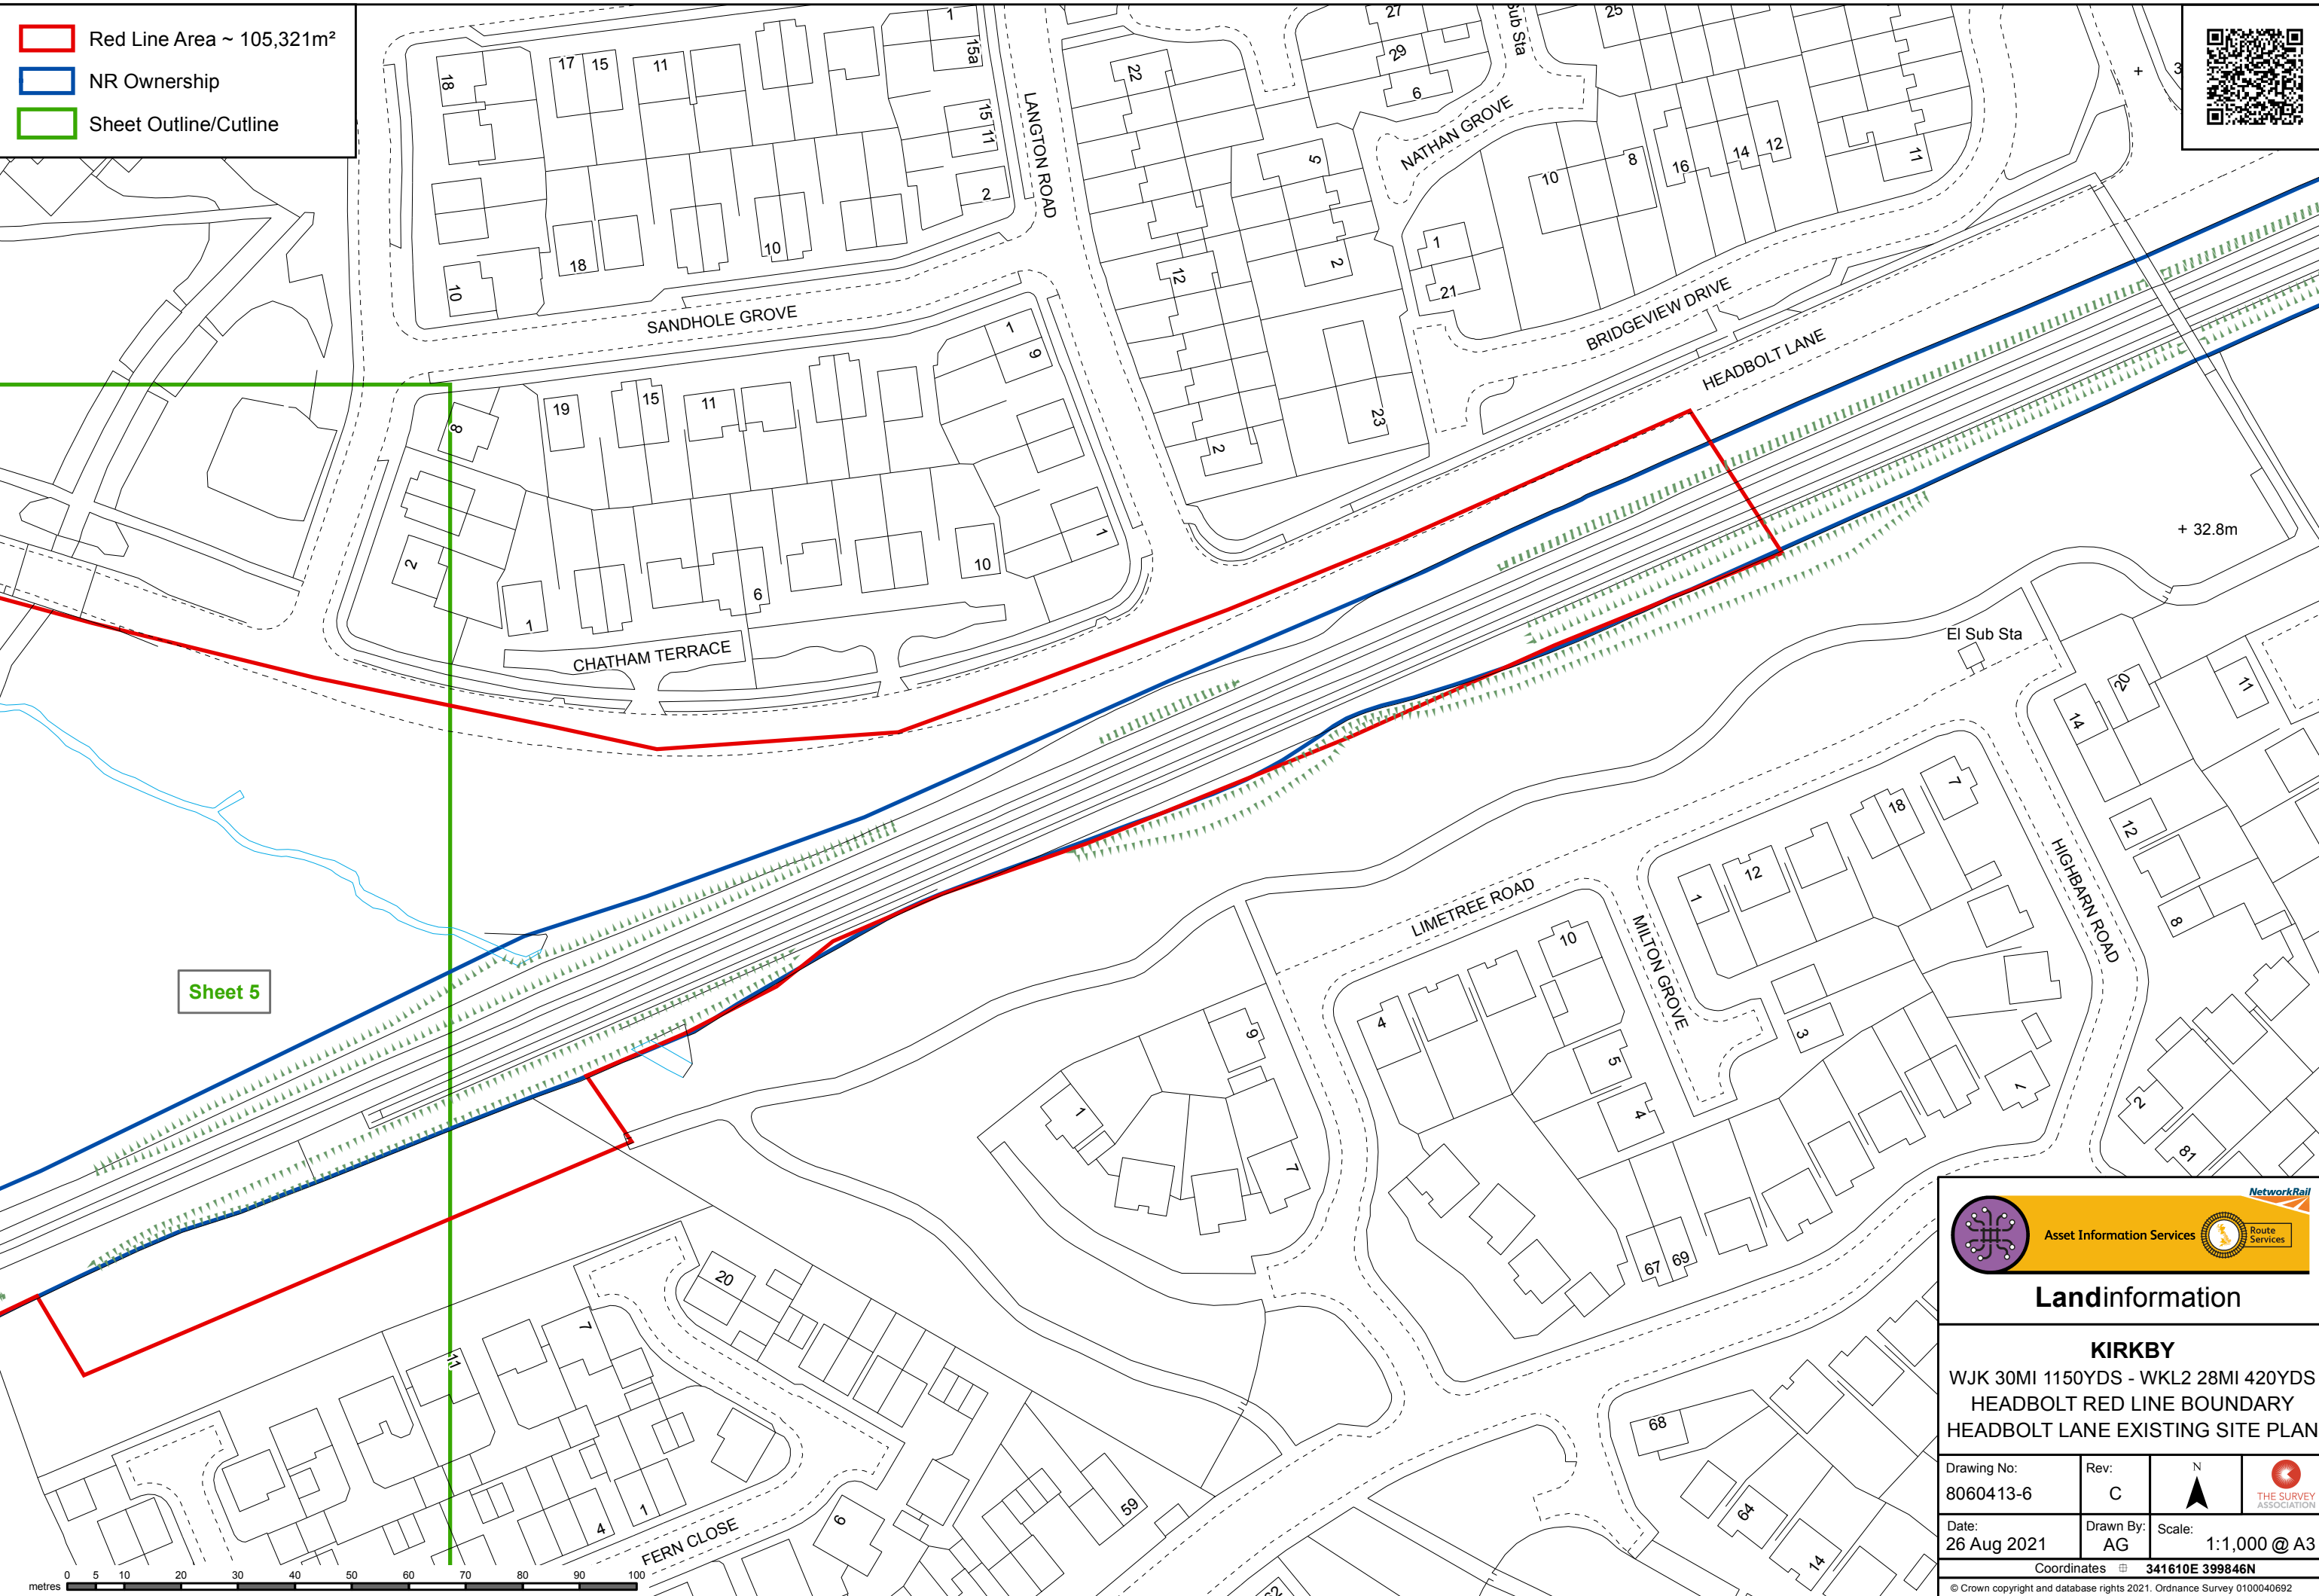

- Red Line Area ~ 105,321m²
- NR Ownership
- Sheet Outline/Cutline



Sheet 5



Asset Information Services

Route Services

Landinformation

KIRKBY
WJK 30MI 1150YDS - WKL2 28MI 420YDS
HEADBOLT RED LINE BOUNDARY
HEADBOLT LANE EXISTING SITE PLAN

Drawing No: 8060413-6	Rev: C	N 	
Date: 26 Aug 2021	Drawn By: AG	Scale: 1:1,000 @ A3	
Coordinates  341610E 399846N			

© Crown copyright and database rights 2021. Ordnance Survey 010040692