





Apollo LED Lighting

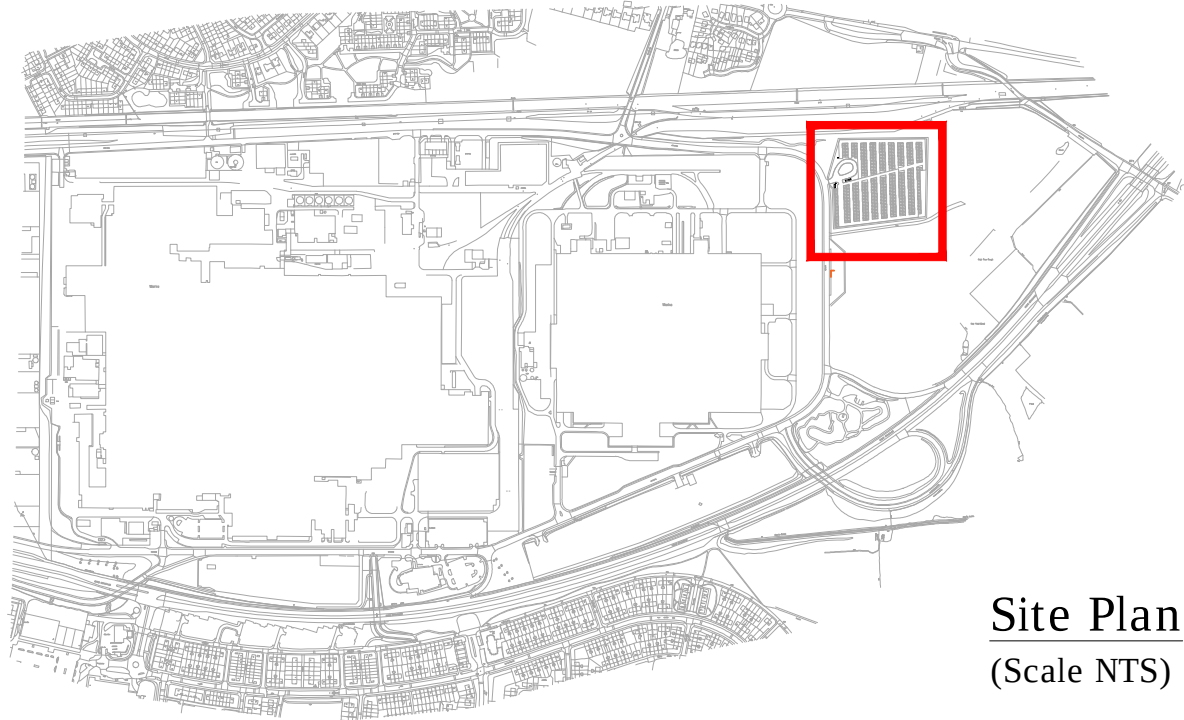

Site Plan
(Scale NTS)

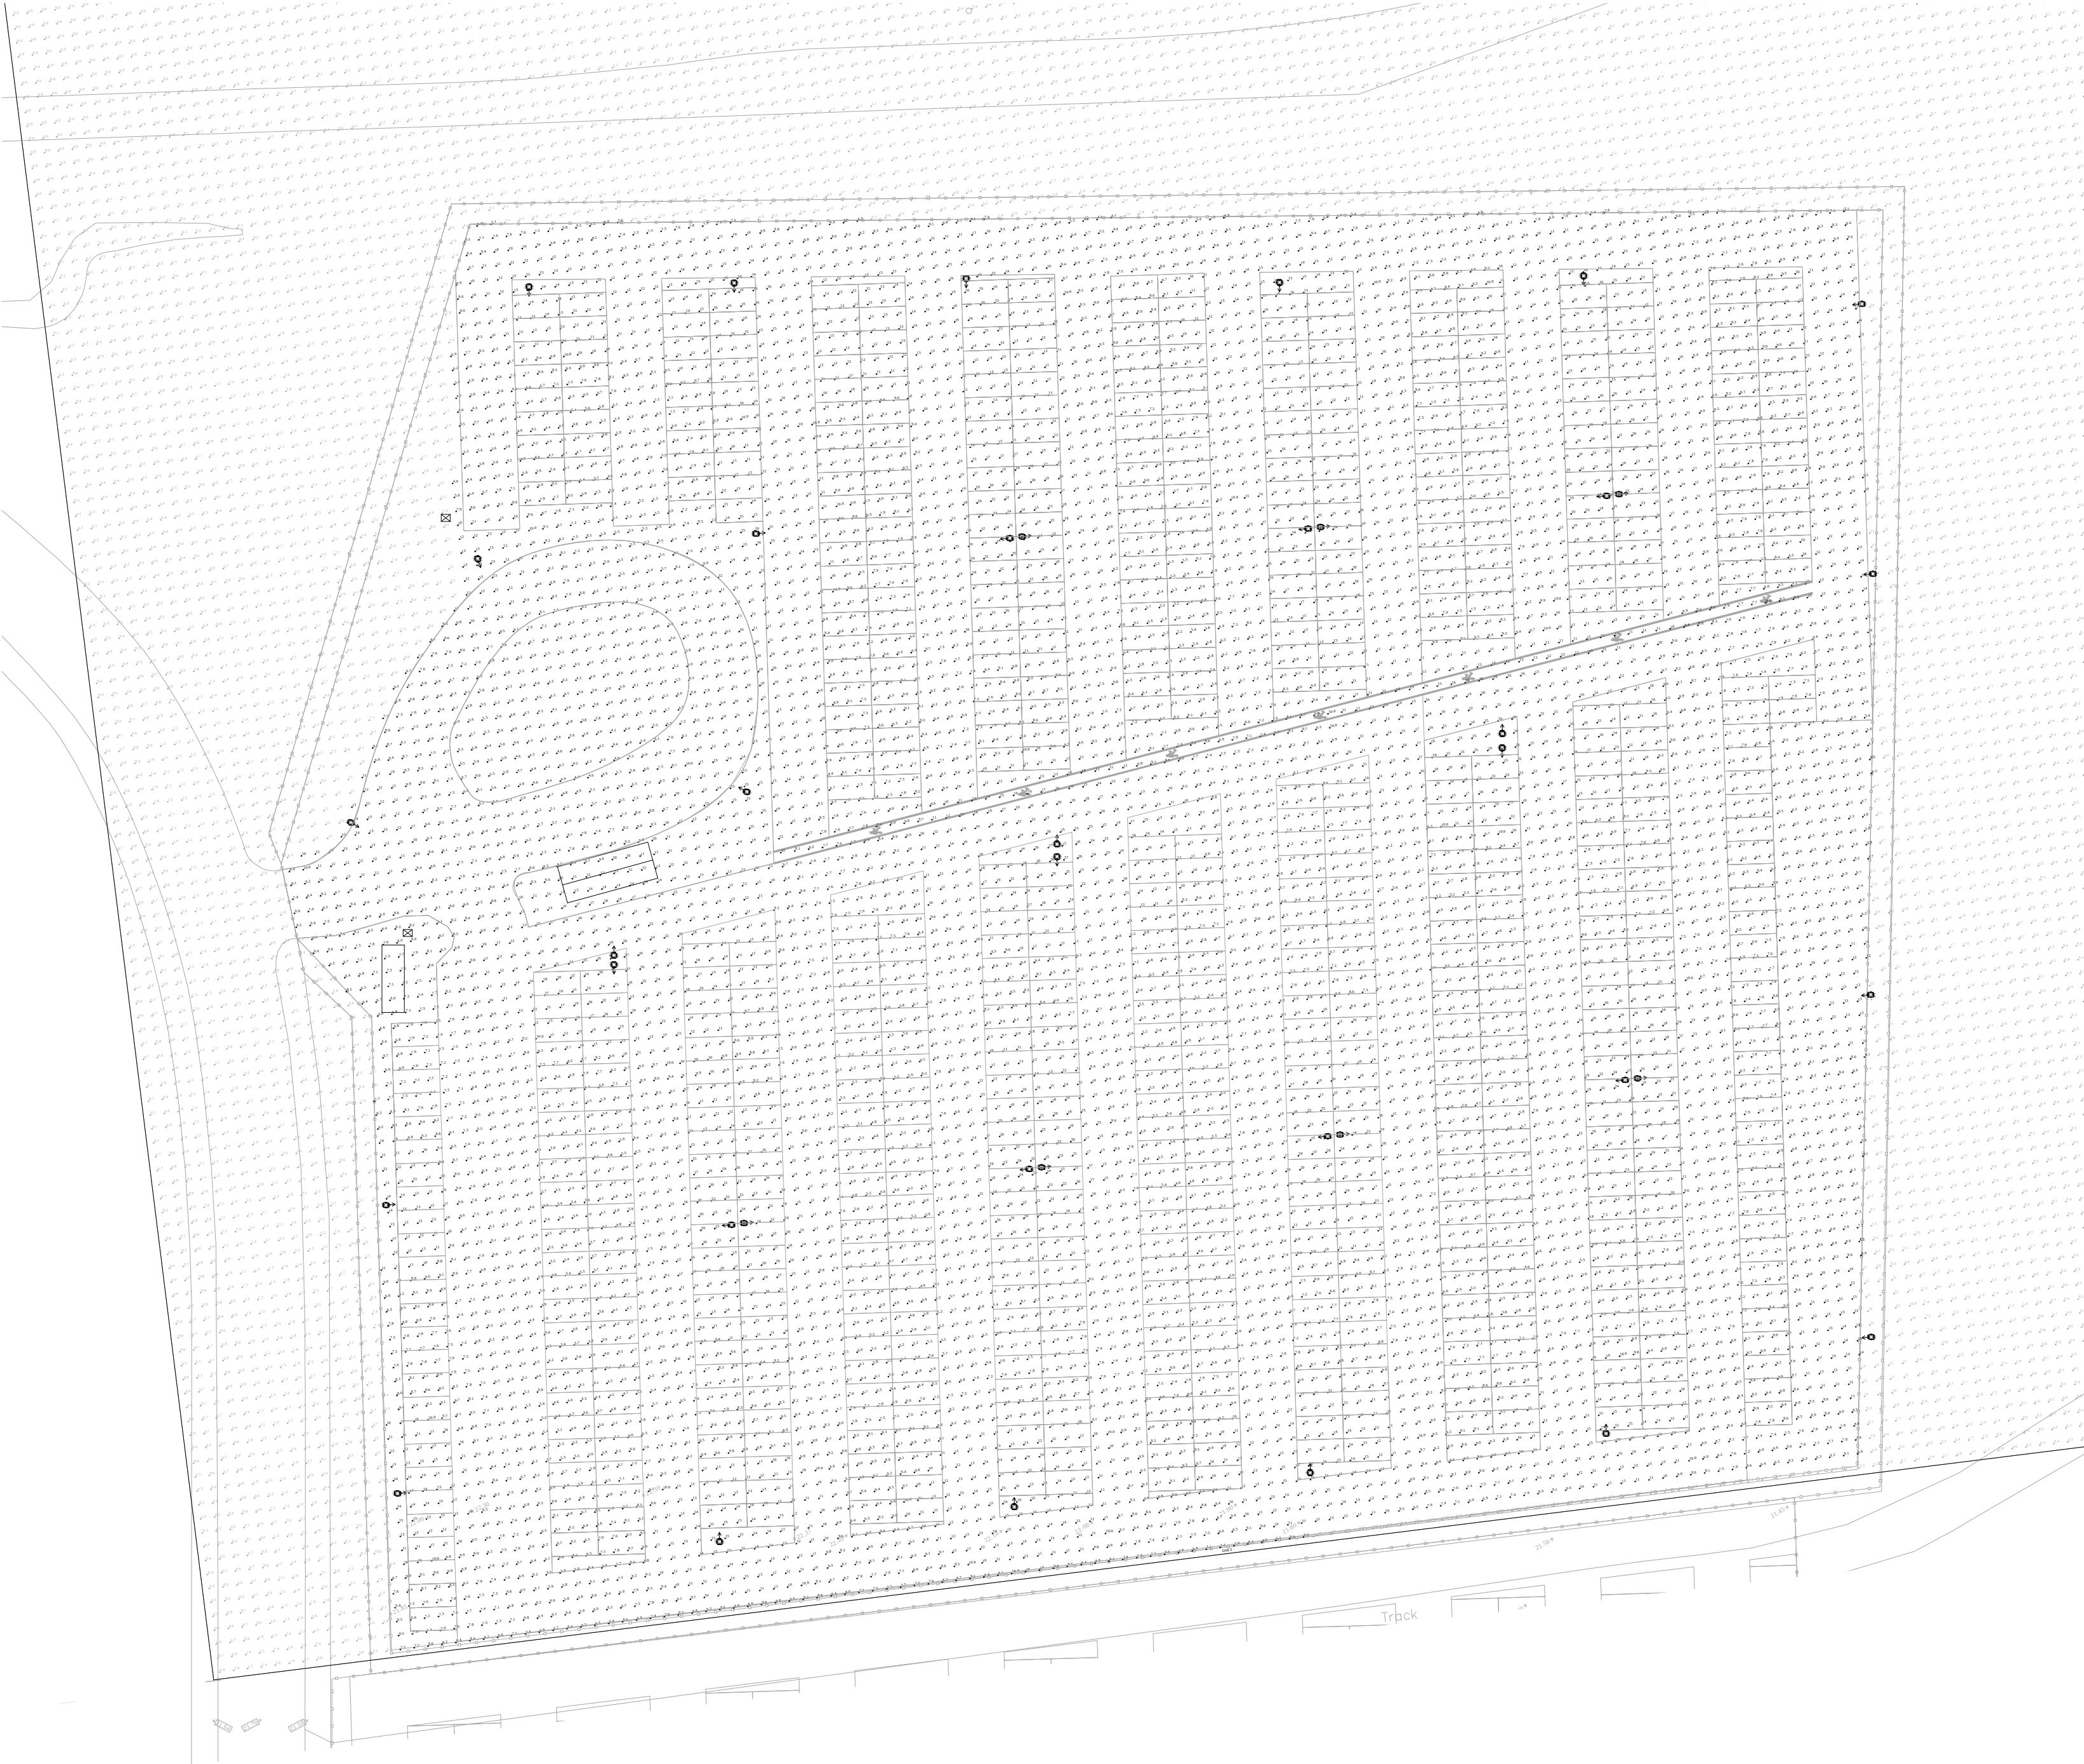

Proposed North Side Car Park

CONSTRUCTION DESIGN AND MANAGEMENT REGULATIONS 2015

THE CONTRACTORS ATTENTION IS DRAWN TO THE ABNORMAL RISKS IDENTIFIED BELOW, ANNOTATED ON THE DRAWING AND EXPLAINED IN THE ASSOCIATED DESIGN RISK REGISTERS.

LEGEND

YOU MUST NOT DO

HAZARD OR DANGER

YOU MUST DO

CAUTION

ABNORMAL RISKS IDENTIFIED:

1. NO ABNORMAL RISKS IDENTIFIED.

© 2016 WALDECK

1. These drawings are copyright and the property of Waldeck Associates Ltd. Copying of the design drawings or intellectual property in full or part is not permitted without the written consent of Waldeck Associates Ltd.

In the event of a default by the Employer of its obligations due to Waldeck Associates Ltd neither it or its designers or sub-contractors are permitted or licensed to use or copy this information and such time as the Employer has remedied its default and the Contractor gives written consent to reinstatement of its permission or licence to use its materials.

2. The final feasibility assessment design, specifications, cost plans, bill of quantities, feasibility studies and all other documents or media, whether electronic or hard copy are indicative only and could be subject to change in nature or other rules and regulations and changes to the Employer's requirements and will be subject to design development and such time as Waldeck's Services are engaged under a formal written agreement that pays for an appropriate fee at commercial rates. Use of these documents or media shall be limited to the risk of the project using it. No reliance on these documents shall be permitted and full copyright is retained by Waldeck. Waldeck accepts no responsibility for reliance on these documents or media and it is assumed that the Contractor or Developer or Client has made sufficient provision for design development risk where it shall design has not been compromised. No action of this nature shall be permitted or relied on by the Employer or Waldeck or its sub-contractors.

3. "Waldeck" is a Trading Style of Waldeck Associates Ltd registered in England and Wales Company N° 3450238.

Notes

- Do not scale this drawing.
- All dimensions are in millimetres unless stated otherwise.
- This drawing to be read in conjunction with all other relevant drawings and specifications.
- All proprietary items to be installed in strict compliance with manufacturers instructions and recommendations.

External Lighting Notes

- Average illumination - 9.9 lux.
- Uniformity - 0.33
- Car park lighting will be illuminated dusk till dawn by using integral photocells.

Legend

Column A - Abacus lighting, Apollo LED, 60W mounted at 10m with integral photocell control.
Number of Luminares - 19

Column B - 2 No. Abacus lighting, Apollo LED, 60W mounted at 10m with integral photocell control.
Number of Luminares - 10

Proposed Location of Feeder Pillar for External Lighting

P2	Revised to Reduce Column Heights to 10m High	M.B	Mar 16
P1	Issued for Planning	G.B	Feb 16
Rev	Amendments	Rev'd by	Date
Client			



Project

Jaguar Land Rover,
Speke Boulevard, Halewood
Eastlands Temporary Car Park

Title

Proposed Lighting
Layout & Details
(Part 1 of 2)

Job No	1516-0353		
Drawing No	WDK-SI-E-630-311		
Status	Planning	Rev	P2
Scale	1:500 @ A1	Date	29.02.16
Project Leader	M.B	Drawn By	G.B
		Checked By	M.B
		Approved for Issue By	A.I

