


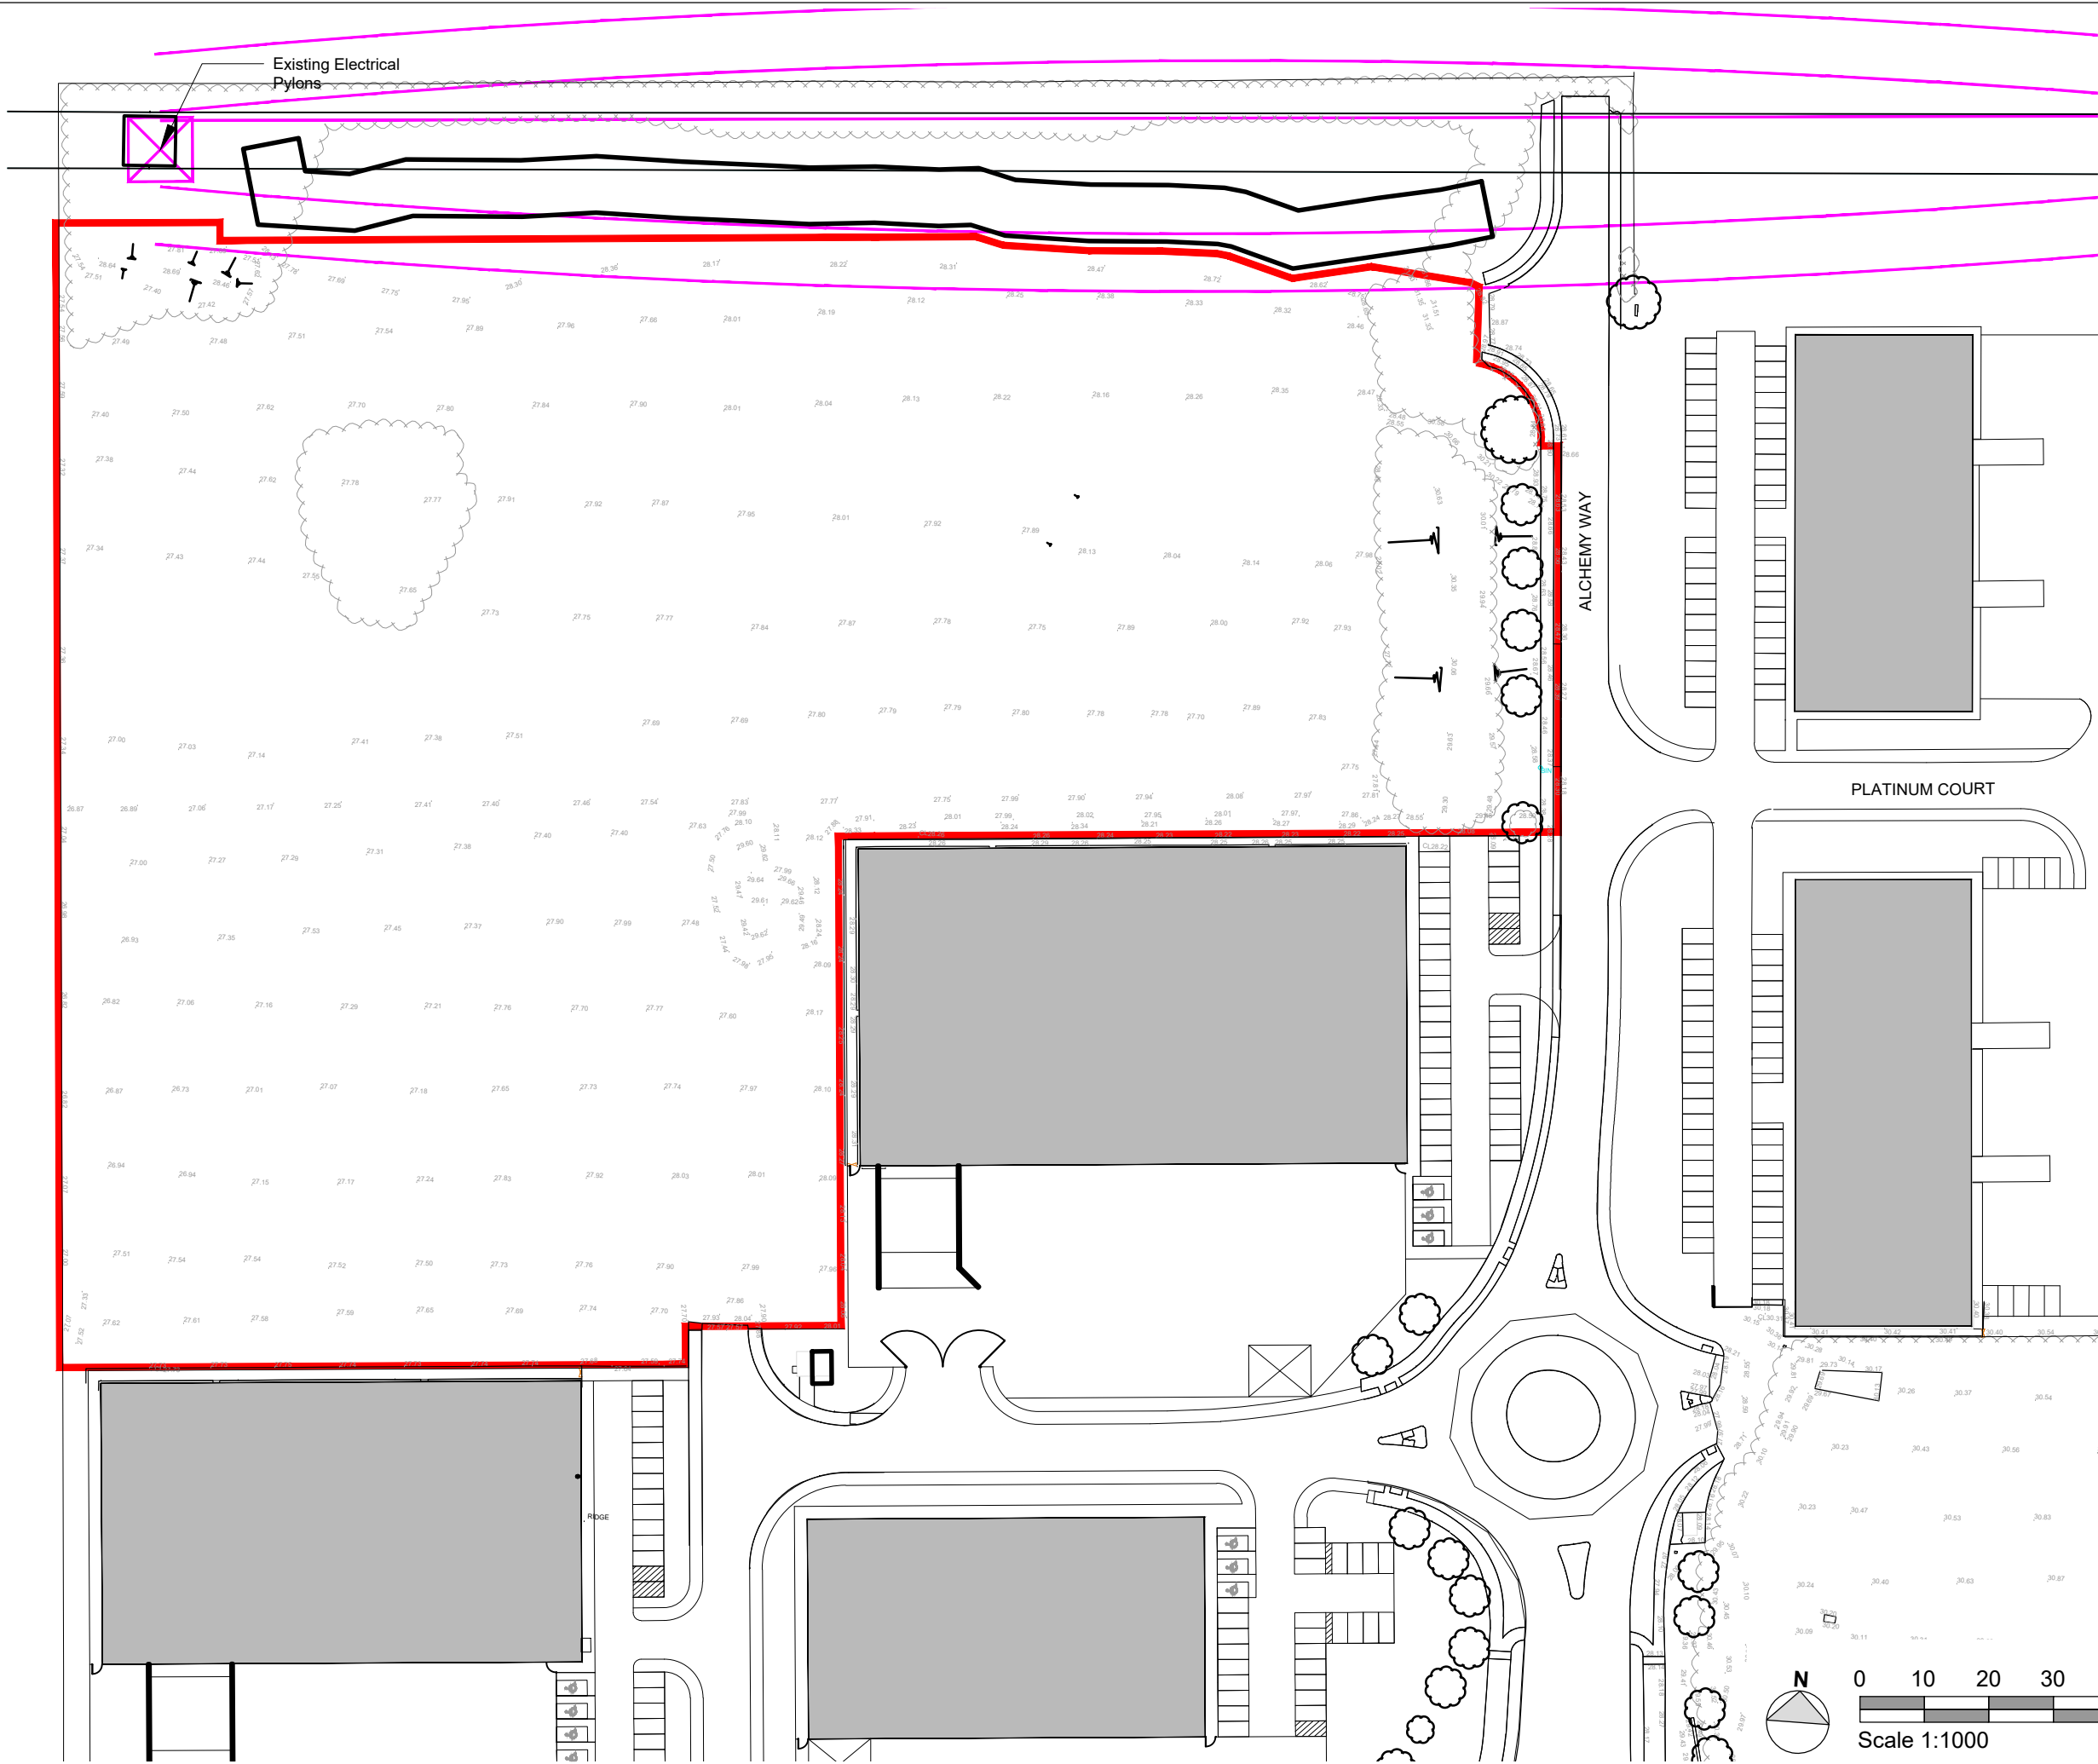

- NOTES
- All dimensions and levels are to be checked on site.
 - Any discrepancies are to be reported to the architect before any work commences
 - This drawing shall not be scaled to ascertain any dimensions. Work to figured dimensions only.
 - This drawing shall not be reproduced without express written permission from AEW.
 - Title overlay drawings and ownership boundaries are produced using all reasonable endeavors. AEW cannot be responsible for the accuracy or scale discrepancy of base plans supplied to them.
 - All works are to be undertaken in accordance with Building Regulations and the latest British Standards.
 - All proprietary materials and products are to be used strictly in accordance with the manufacturers recommendations.

CDM 2015

Client notified of duties: Jan 2020
Principal Designer: Client

Unless noted below, all known hazards have been highlighted on the drawing.

P01	01/03/23	SG	DRS
Initial issue			
REV	Date	Drawn by:-	Checked by:-
Status	Purpose of issue		
S2	For Information		
drawing stage	Planning		
client	Network Space Developments		
project	Alchemy, Western Plot		
drawing title	Existing Site Plan		
date	Feb 2023	drawn	SG
scale@A3	1:1000	checked	DRS