




EXISTING SITE PLAN
Scale 1:200



PROPOSED SITE PLAN
Scale 1:200

SCALE BAR 1:200

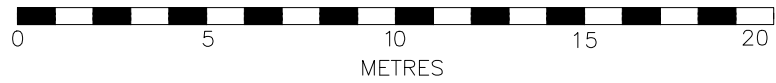

NOTES
All dimensions to be checked on site. Figured dimensions to be read in preference to scaled. Drawing author accepts no responsibility for any unauthorised amendments to the drawing and does not permit unauthorised copying of the drawing. This drawing is copyright and remains the property of drawing author unless otherwise agreed.

Version	Amendment	Drawn & Date	Checked & Date	Approved & Date
McGovern Architectural Design				
Telephone: 01753 296078 Email: McGovern.architecturaldesign@hotmail.com				
Internal Project Number				
Client MR&MRS_				
Project Name 62_GREYSTONE_ROAD_LIVERPOOL				
Drawing Title EXISTING&PROPOSED_PLANS				
Scale SHOWN	Original Size A1	*		
Date 10.06.21	Drawn MMC	Checked MMC	Approved	
Drawing Number	Status Revision A			

PL_02