
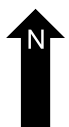
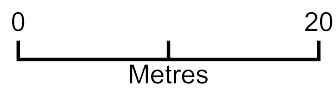


existing SITE PLAN

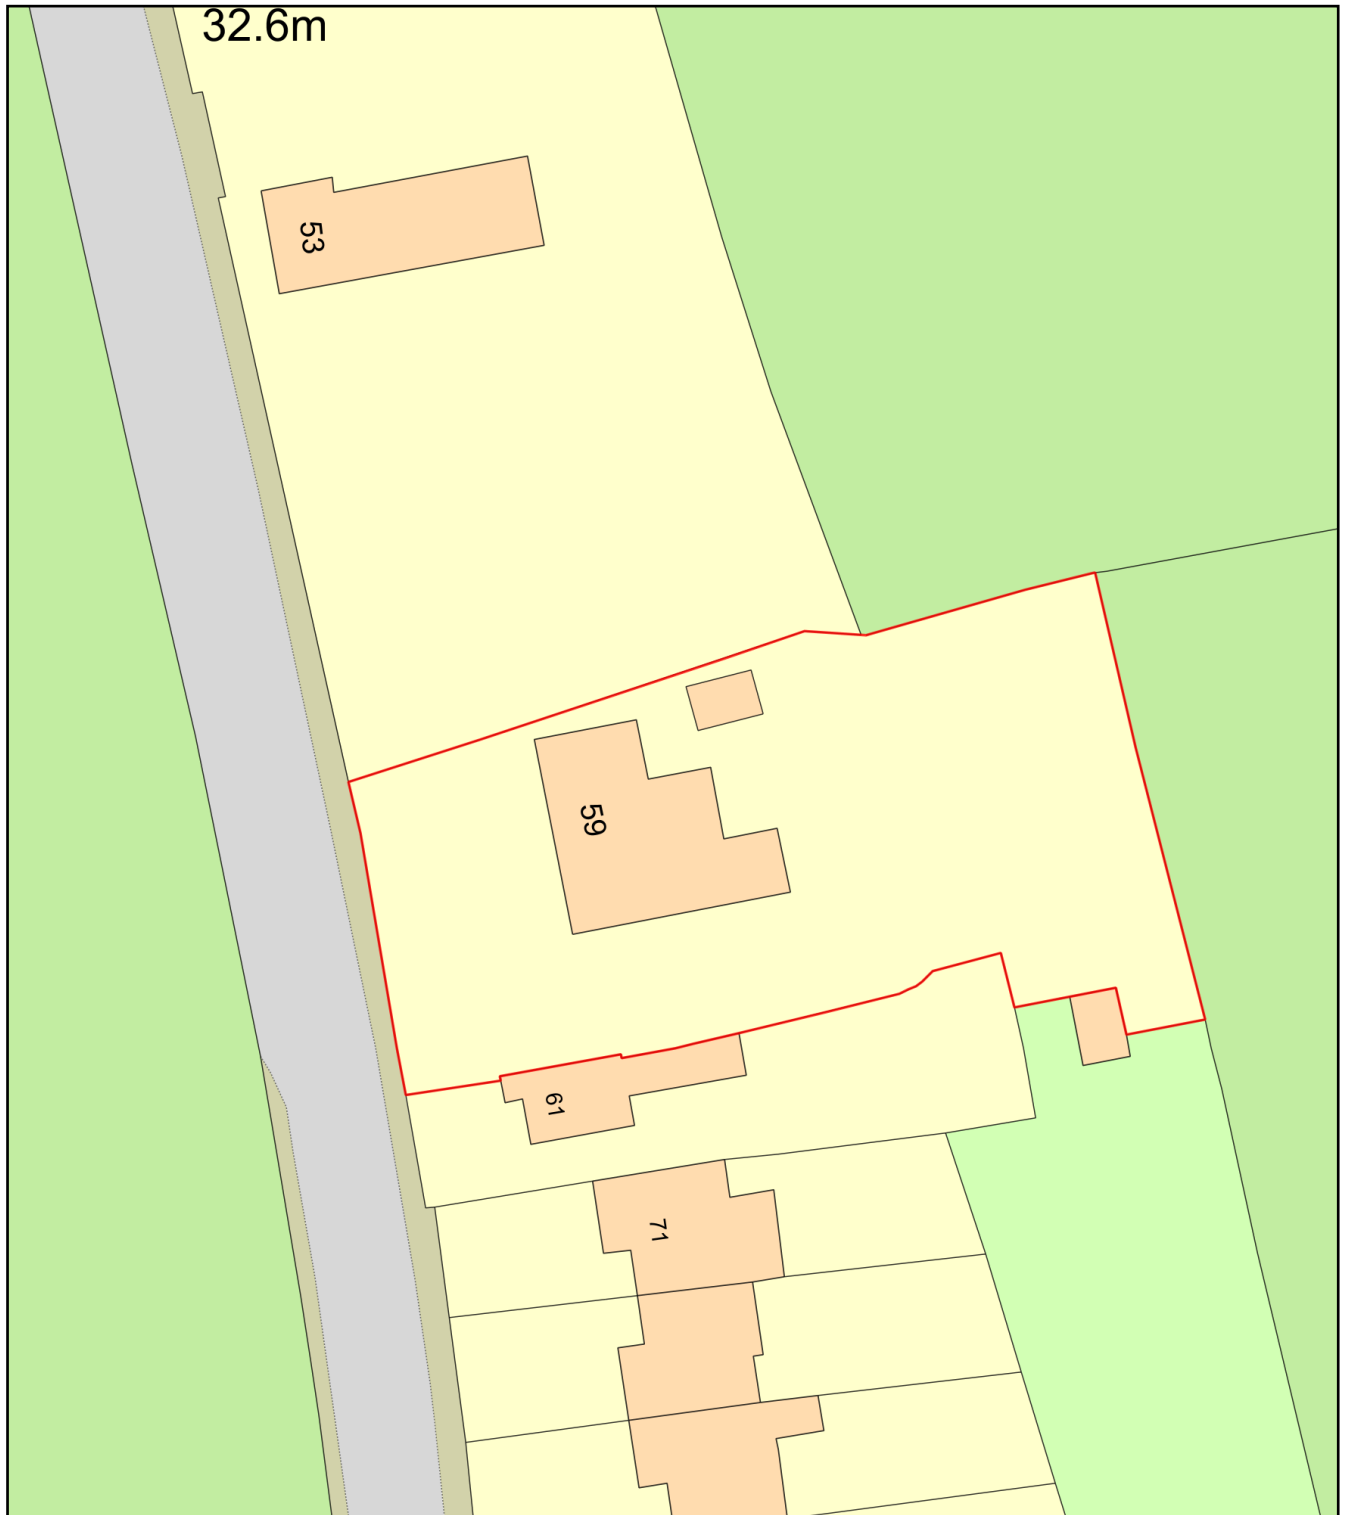

Plan Produced for: A.D.Partnership - TCC/00

Date Produced: 05 Mar 2025

Plan Reference Number: TQRQM25064150141632

Scale: 1:500 @ A4