


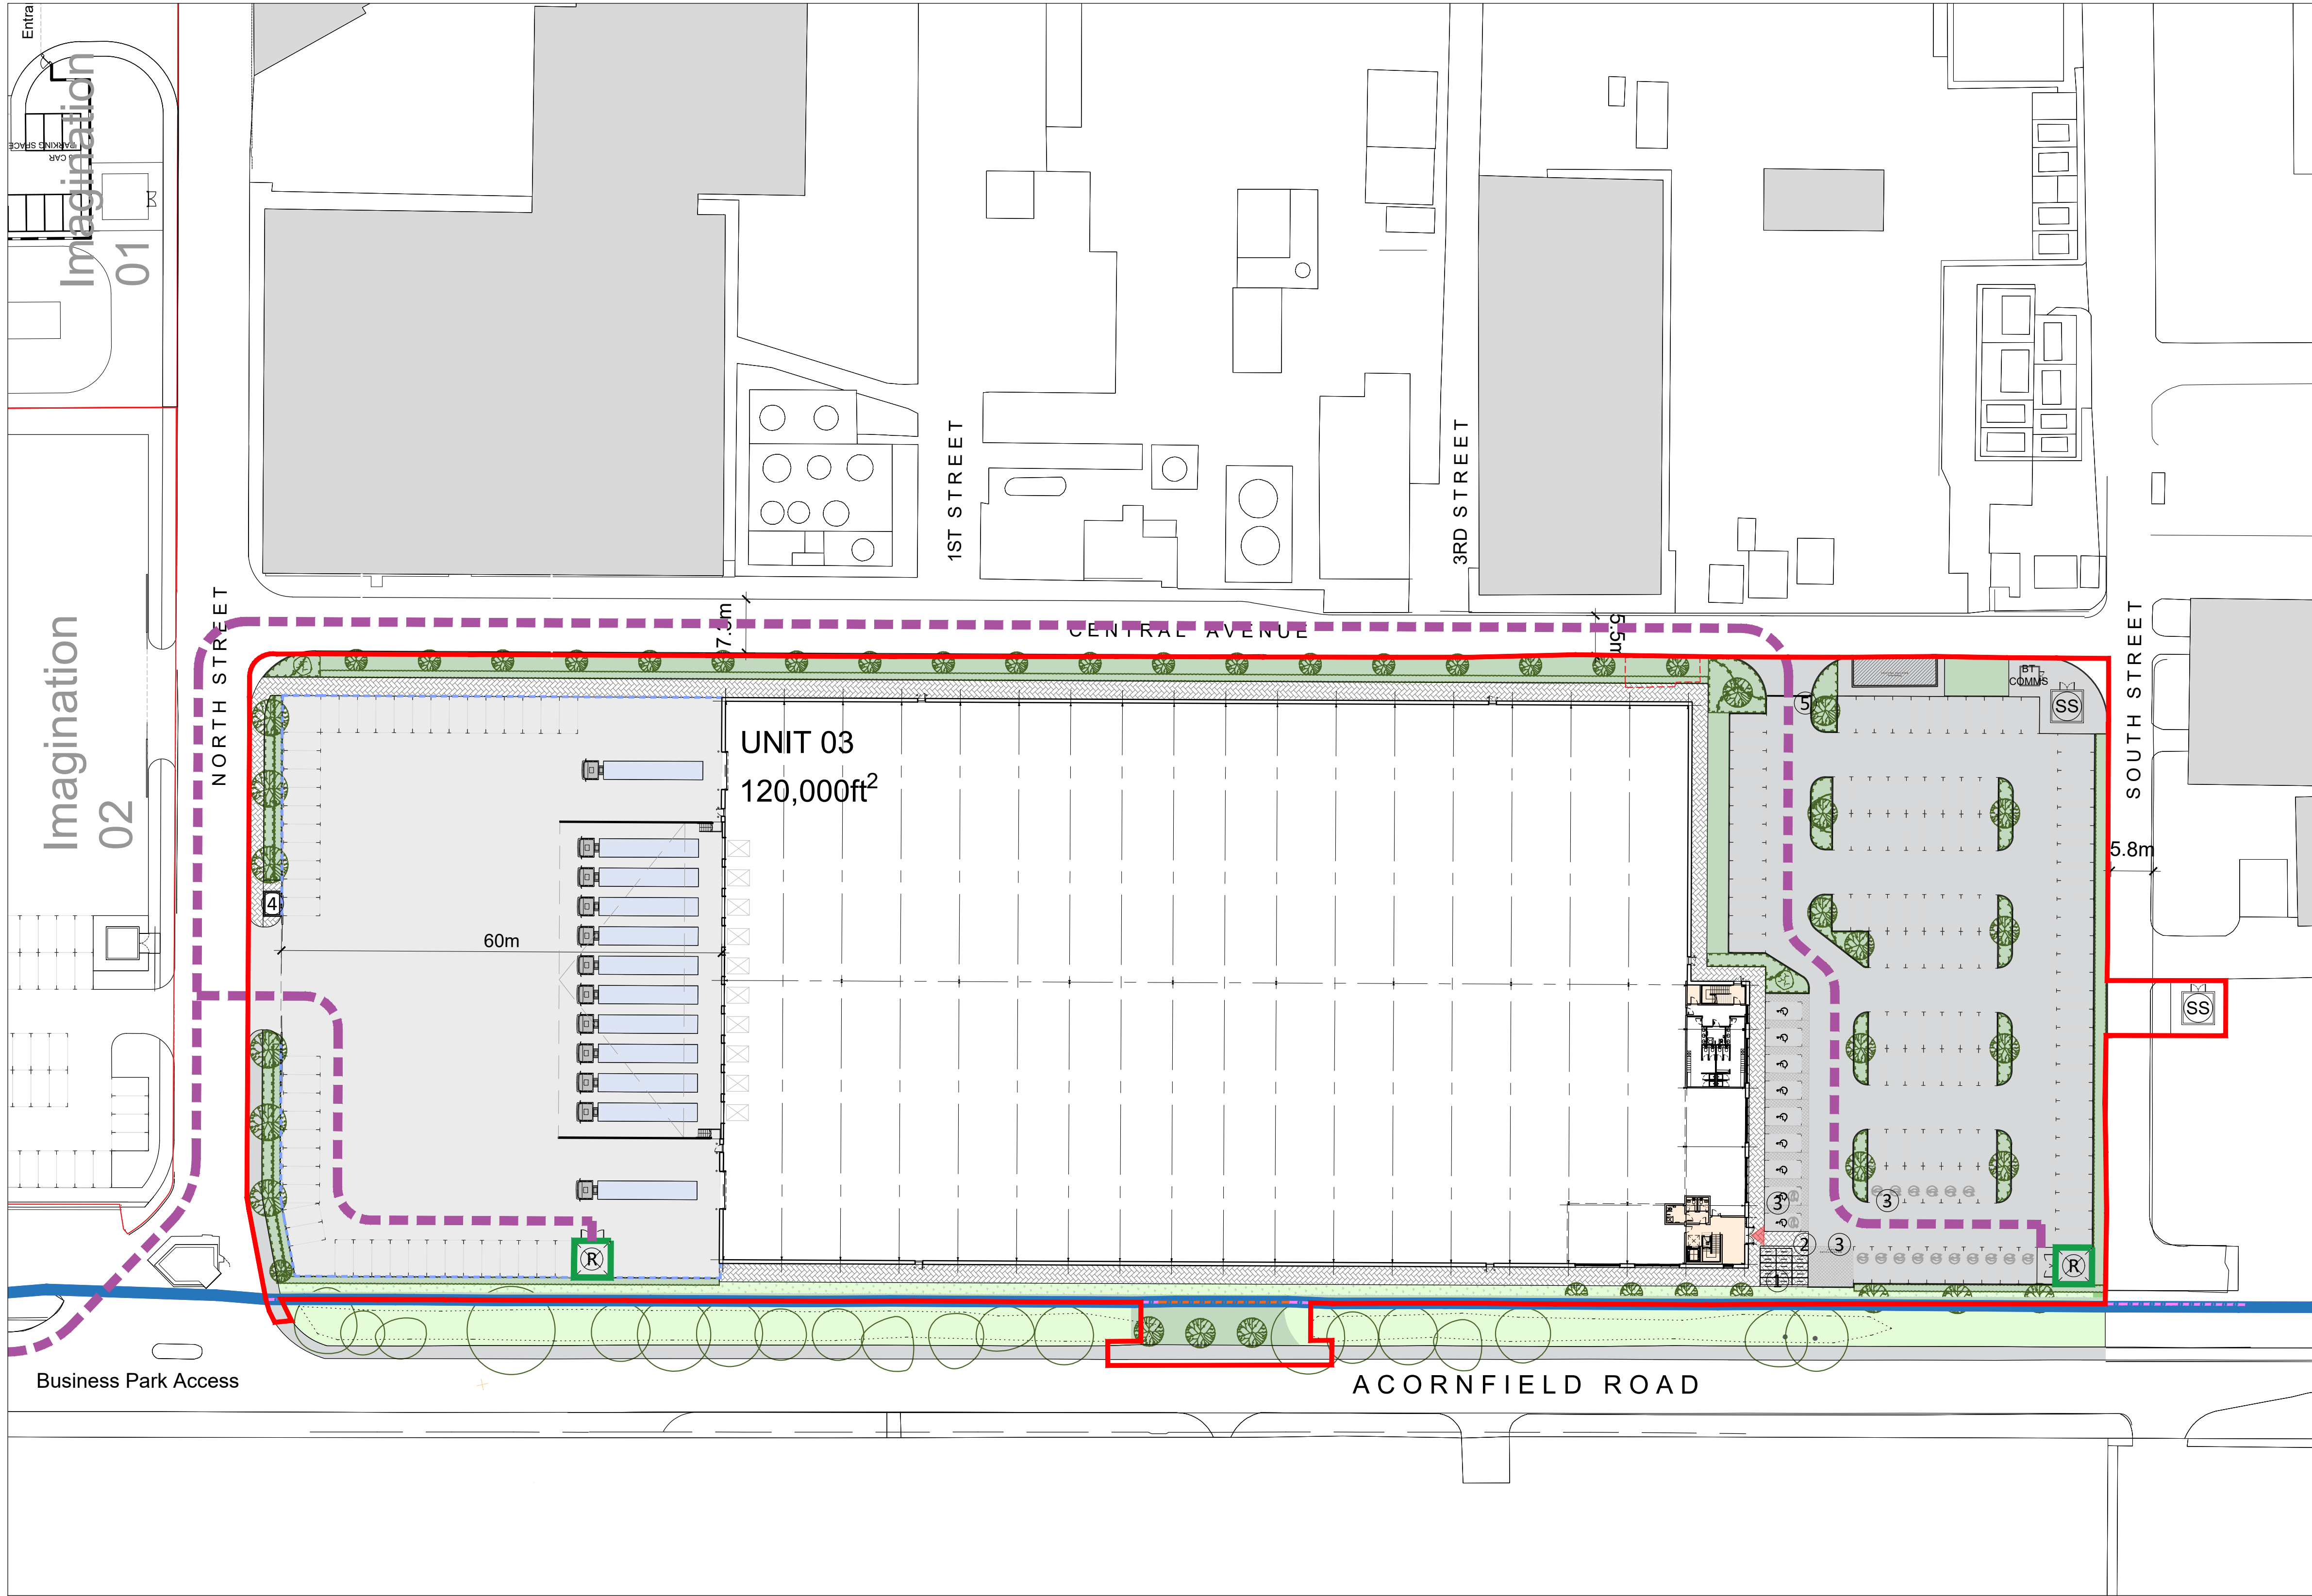

01 Proposed Site Plan
1:500 @ A1 / 1:1000 @ A3

Disclaimer:
Subject to survey.

Notes:

- KEY**
- Image Business Park
 - Site Boundary Line
(22,502m² / 5.56acres / 2.25ha)
- AREA SCHEDULE(GIA)**
- | | |
|-------------------------------------|------------------------------|
| UNIT 03 (GIA) | 120,000ft² |
| Warehouse (Incl. office Undercroft) | 110,700ft ² |
| Office (FF Only) | 4,650ft ² |
| Office (SF Only) | 4,650ft ² |
- Car parking spaces 180
Level Loading Doors 2
Dock Level Doors 10
Cycle Spaces 28
- Waste Managment**
- Refuse & Recycling Store
 - Collection Route



C	Site boundary amended	24.06.22	BGU	HA
B	SS omitted	01.03.22	HT	HA
A	Site boundary amended	01.03.22	HT	HA
-	Planning Issue	09.10.21	HT	HA
Rev:	Notes:	Date:	Dwn:	Iss:

Client:

SEYBOURNE

hale
ARCHITECTURE | DESIGN MANAGEMENT
22c Leathermarket Street, London, SE1 3HP

Project:
Imagination 03
Image Business Park, Knowsley

Drawing Title:
Site 3
Proposed Site Plan
Waste Management Plan

Project No: 21066	Scale @ A1/A3: 1:500 / 1:1000	Revision: C
Drawing No: 21066 - PL1105		