
NOTES

All dimensions to be checked on site. Figured dimensions to be read in preference to scaled. Keith Davidson Partnership accepts no responsibility for any unauthorised amendments to the drawing and does not permit unauthorised copying of the drawing. This drawing is copyright and remains the property of Keith Davidson Partnership unless otherwise agreed.



Proposed First Floor Plan
Scale 1:200

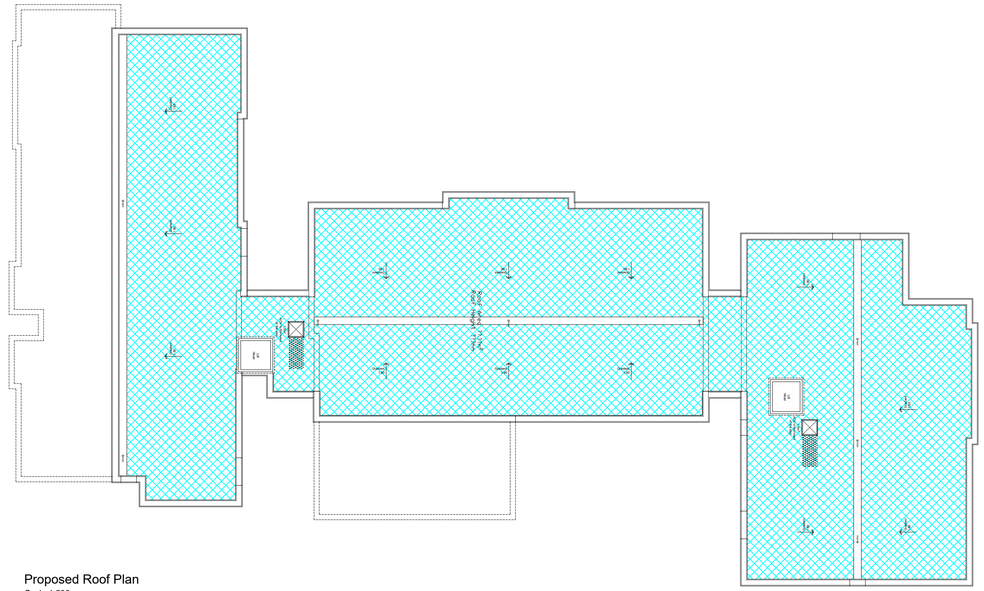

Proposed Roof Plan
Scale 1:200

KEY

Legend for Roof

Anti- Slip

Flat Roof Section

Horizontal Life Line
Fall Arrest System



Proposed Ground Floor Plan
Scale 1:200



Proposed Second Floor Plan
Scale 1:200

1:200 SCALE 0 1 5 10 METRES

G	Main Entrance Doors and Lounge amended due to Site Plan update	DB 01.08.22	AM 01.08.22	AM 01.08.22
F	Stair Core C removed and Stair Core A revised following Fire Strategy	DB 20.07.22	AM 20.07.22	AM 20.07.22
E	Juliet balcony details revised	DB 10.05.22	JL 10.05.22	JL 10.05.22
D	Bathrooms amended to have showers	DB 23.03.22	JL 23.03.22	JL 23.03.22
C	IT Store moved to the Office.	DB 22.03.22	JL 22.03.22	JL 22.03.22
B	Windows amended to Second Floor Corridor	DB 18.03.22	JL 18.03.22	JL 18.03.22
A	Updates following end user comments	DB 16.03.22	JL 16.03.22	JL 16.03.22
Version	Amendment	Drawn & Date	Checked & Date	Approved & Date

KeithDavidsonPartnership

13 Seymour Terrace
Seymour Street
Liverpool
L3 5PE

Telephone : +44 (0) 151 709 1777
Email : Info@keithdavidsonpartnership.com
Web : keithdavidsonpartnership.com

Internal Project Number
1301

Client
Alderley Group

Project Name
The Orchard, Huyton

Drawing Title
Proposed Floor Plans

Scale 1:200	Original Size A1	PLANNING	
Date 11/02/2022	Drawn JL	Checked DB	Approved DB
Drawing Number 20			Status
			Revision G