SITE:
Cables Shopping Park Expansion, L34 5NQ

TITLE:
Site Plan Existing

Osprey

Osprey Ltd
1st Floor, 146-146B
3 More London Riverside, SE1 2RE

Plan 2

AMENDMENTS:

REV:	DESCRIPTION:	BY:	DATE:
V1	Initial Draft	TL	01/12/22


Brookhouse Group
PROJECT.

01/12/22
DATE.

1:500
SCALE AT A4.

TL
DRAWN.

V1
REVISION.

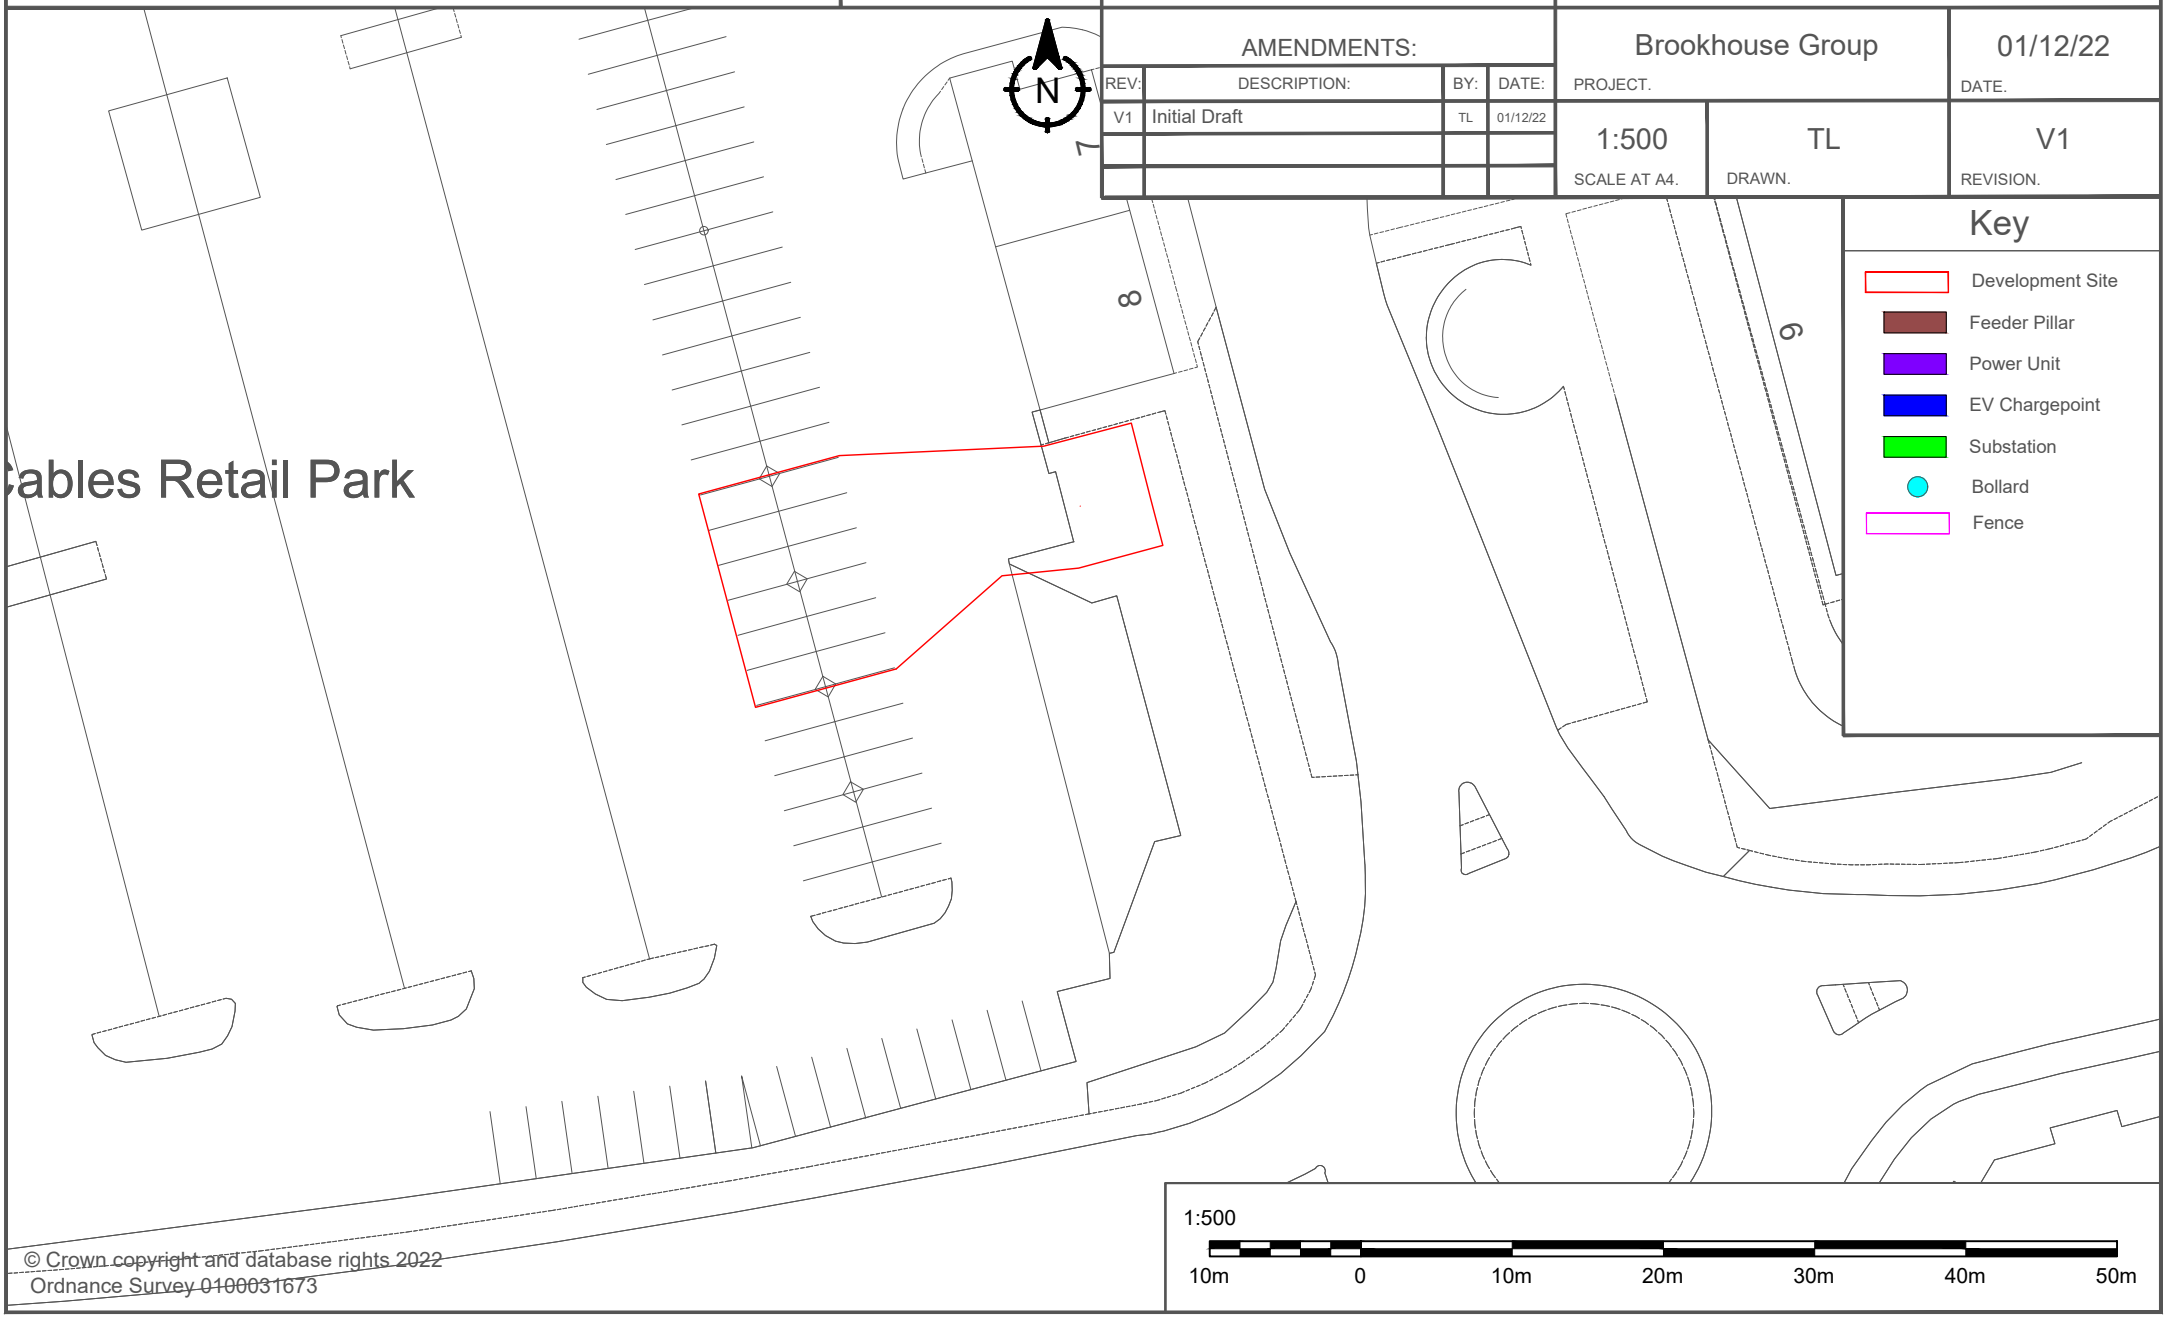

© Crown copyright and database rights 2022
Ordnance Survey 0100031673