


A PROPOSED FRONT ELEVATION
Scale: 1:100 @ A1

B PROPOSED SIDE ELEVATION
Scale: 1:100 @ A1


C PROPOSED REAR ELEVATION
Scale: 1:100 @ A1

D PROPOSED SIDE ELEVATION
Scale: 1:100 @ A1

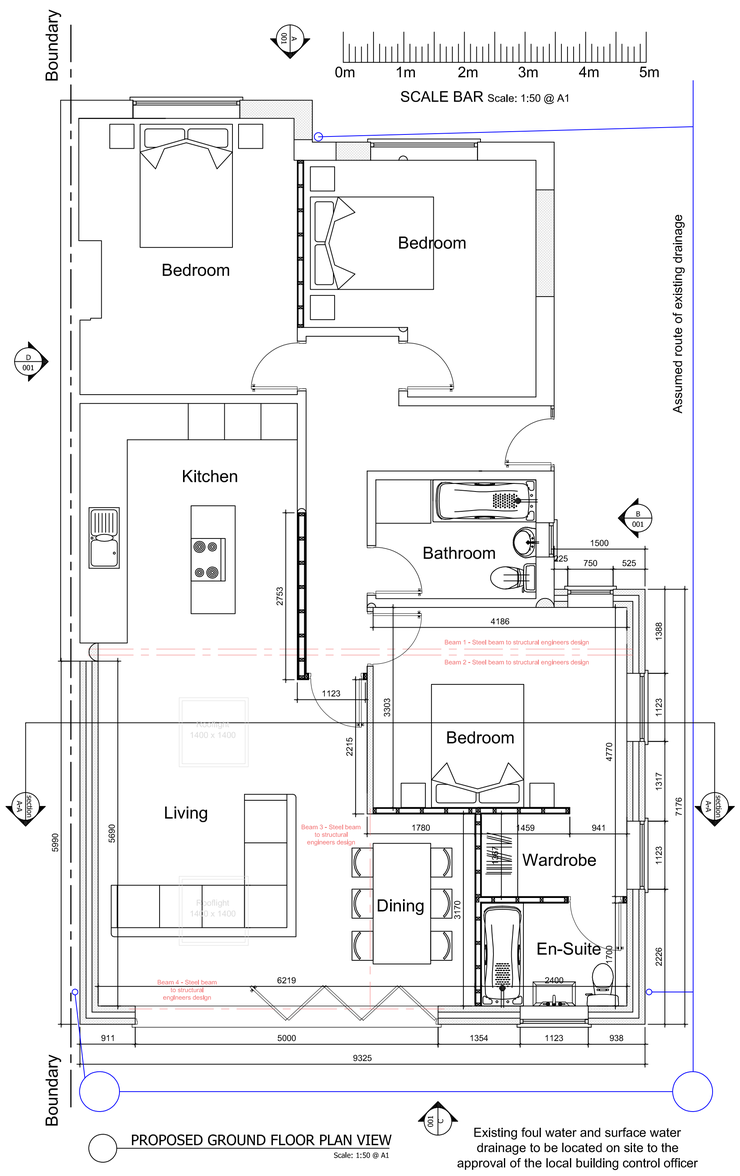


PROPOSED GROUND FLOOR PLAN VIEW
Scale: 1:50 @ A1


Existing foul water and surface water drainage to be located on site to the approval of the local building control officer

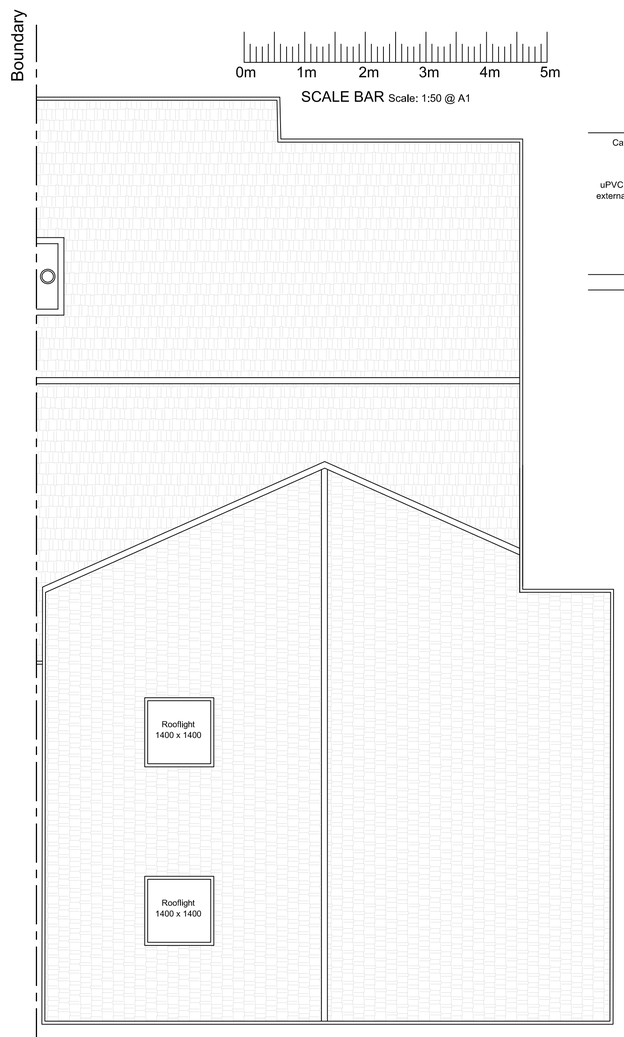

PROPOSED ROOF PLAN VIEW
Scale: 1:50 @ A1

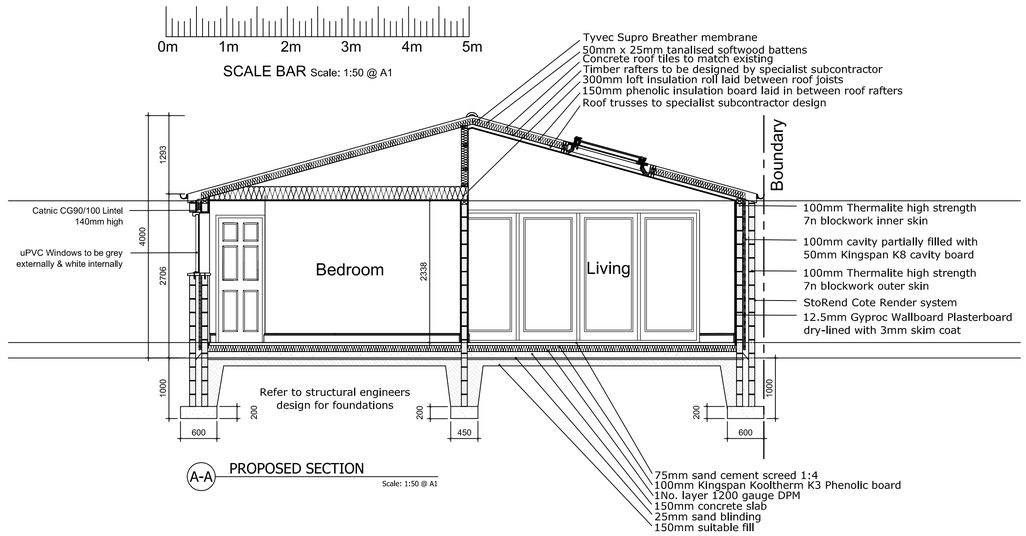

A-A PROPOSED SECTION
Scale: 1:50 @ A1

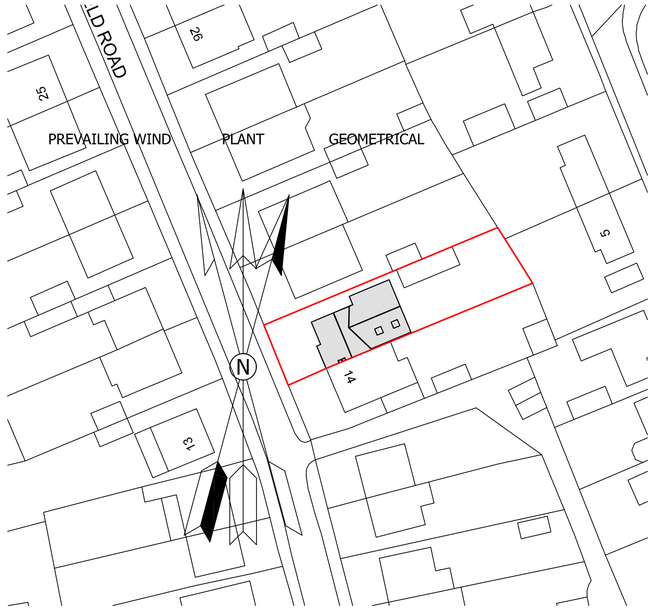

SITE PLAN
Scale: 1:500 @ A1

Issue	Date	By	Chkd	Appd

Client

Job Title
16 WHEATFIELD ROAD,
WIDNES,
CHESHIRE,
WA8 5BU

Drawing Title
PROPOSED PLANS, PROPOSED ELEVATIONS, PROPOSED SECTION & SITE PLAN

Scale at A1 1/50, 1/100 & 1/500

Plot ID

Drawing Status
FOR APPROVAL

Job No	Drawing No	Issue
WR-002	WR-002	-