




PROPOSED GROUND FLOOR LAYOUT

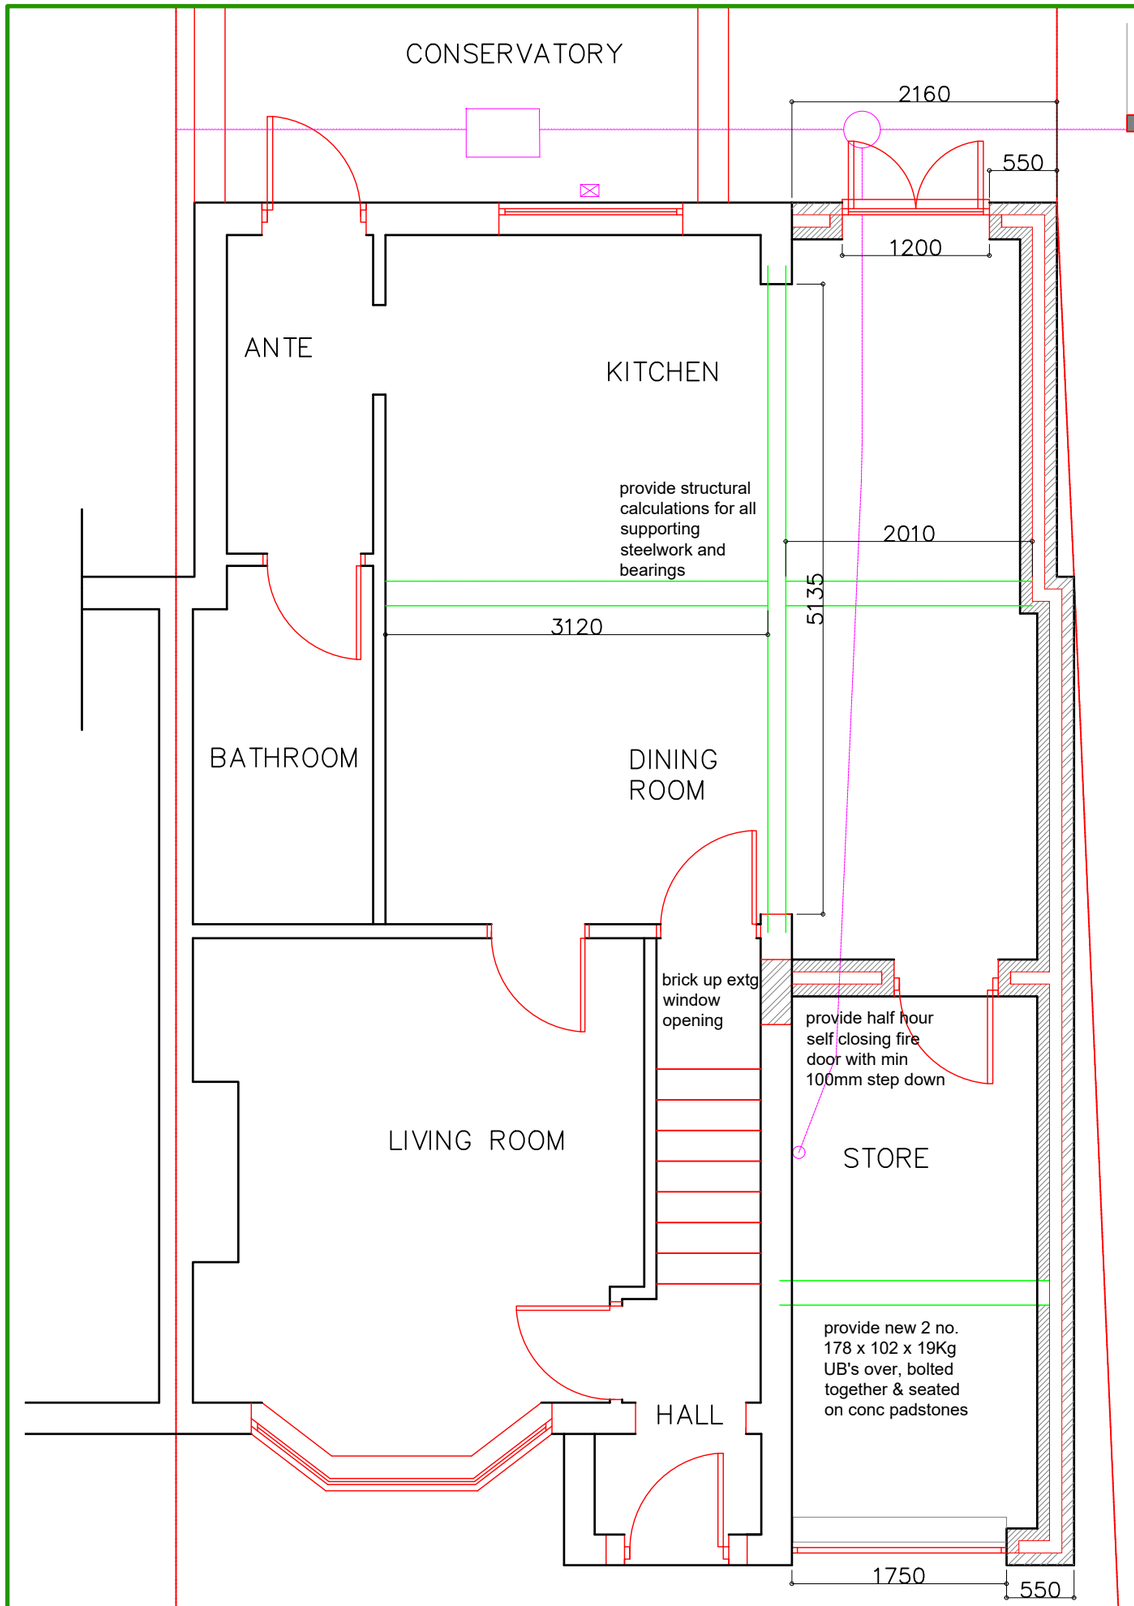


NORTH

PROPOSED FRONT ELEVATION

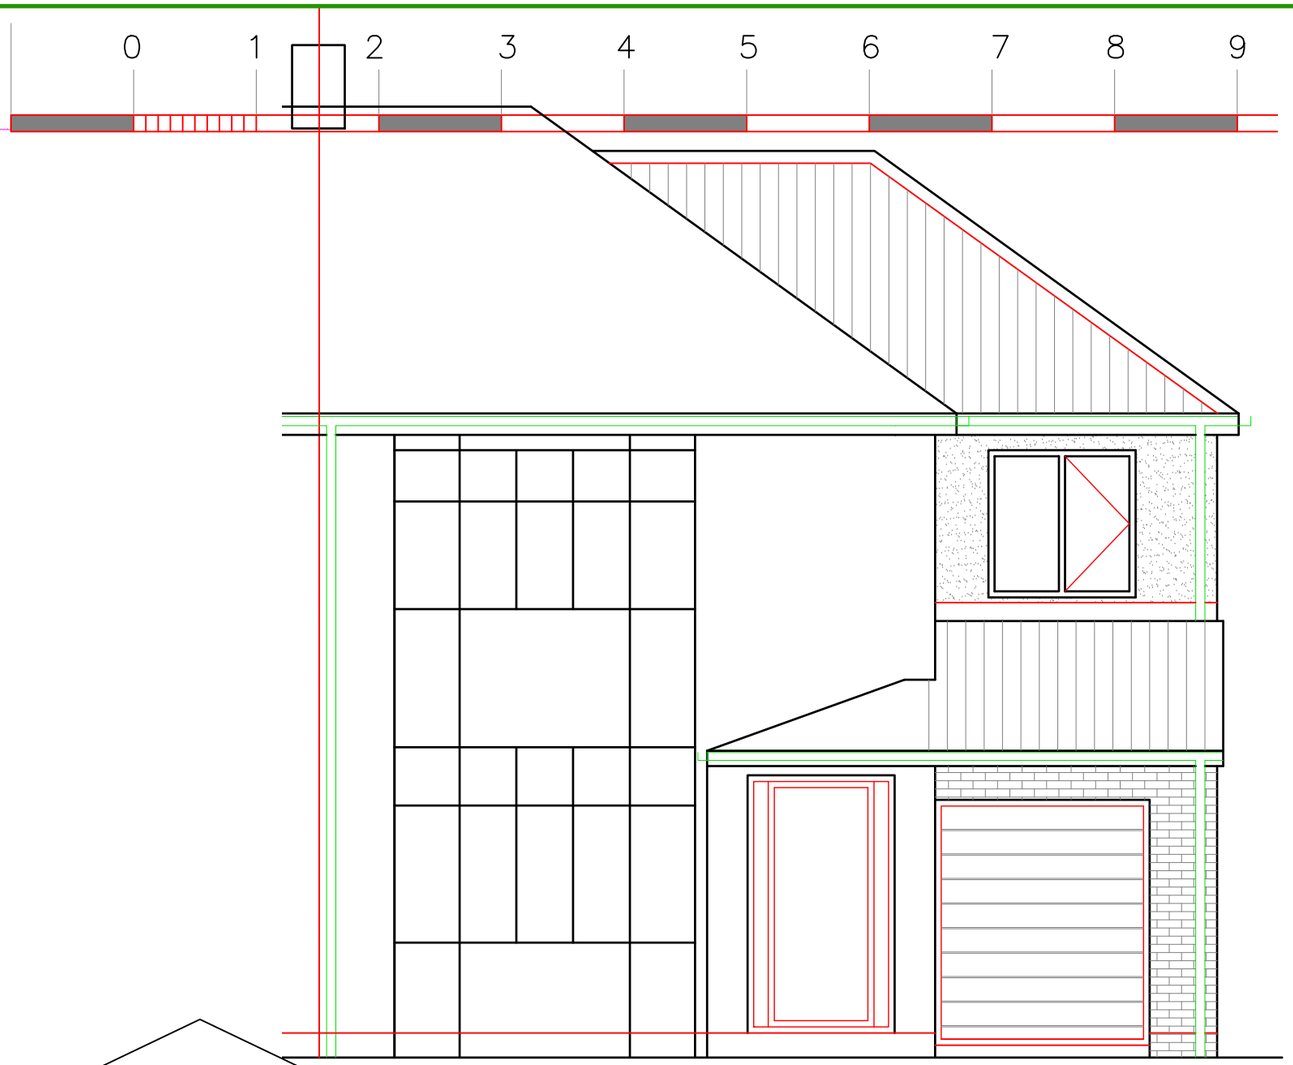


| Revision | Description | Date |
|---|---|---|

**PROJECT**

PROPOSED NEW 2 STOREY & SINGLE STOREY SIDE EXTENSION
@ 129 DRAGON LANE, WHISTON

**DATE: SEPTEMBER 2021**

**PLAN NO. 02/09/129**

**SCALE: 1:50 & 1:500 @ A3**