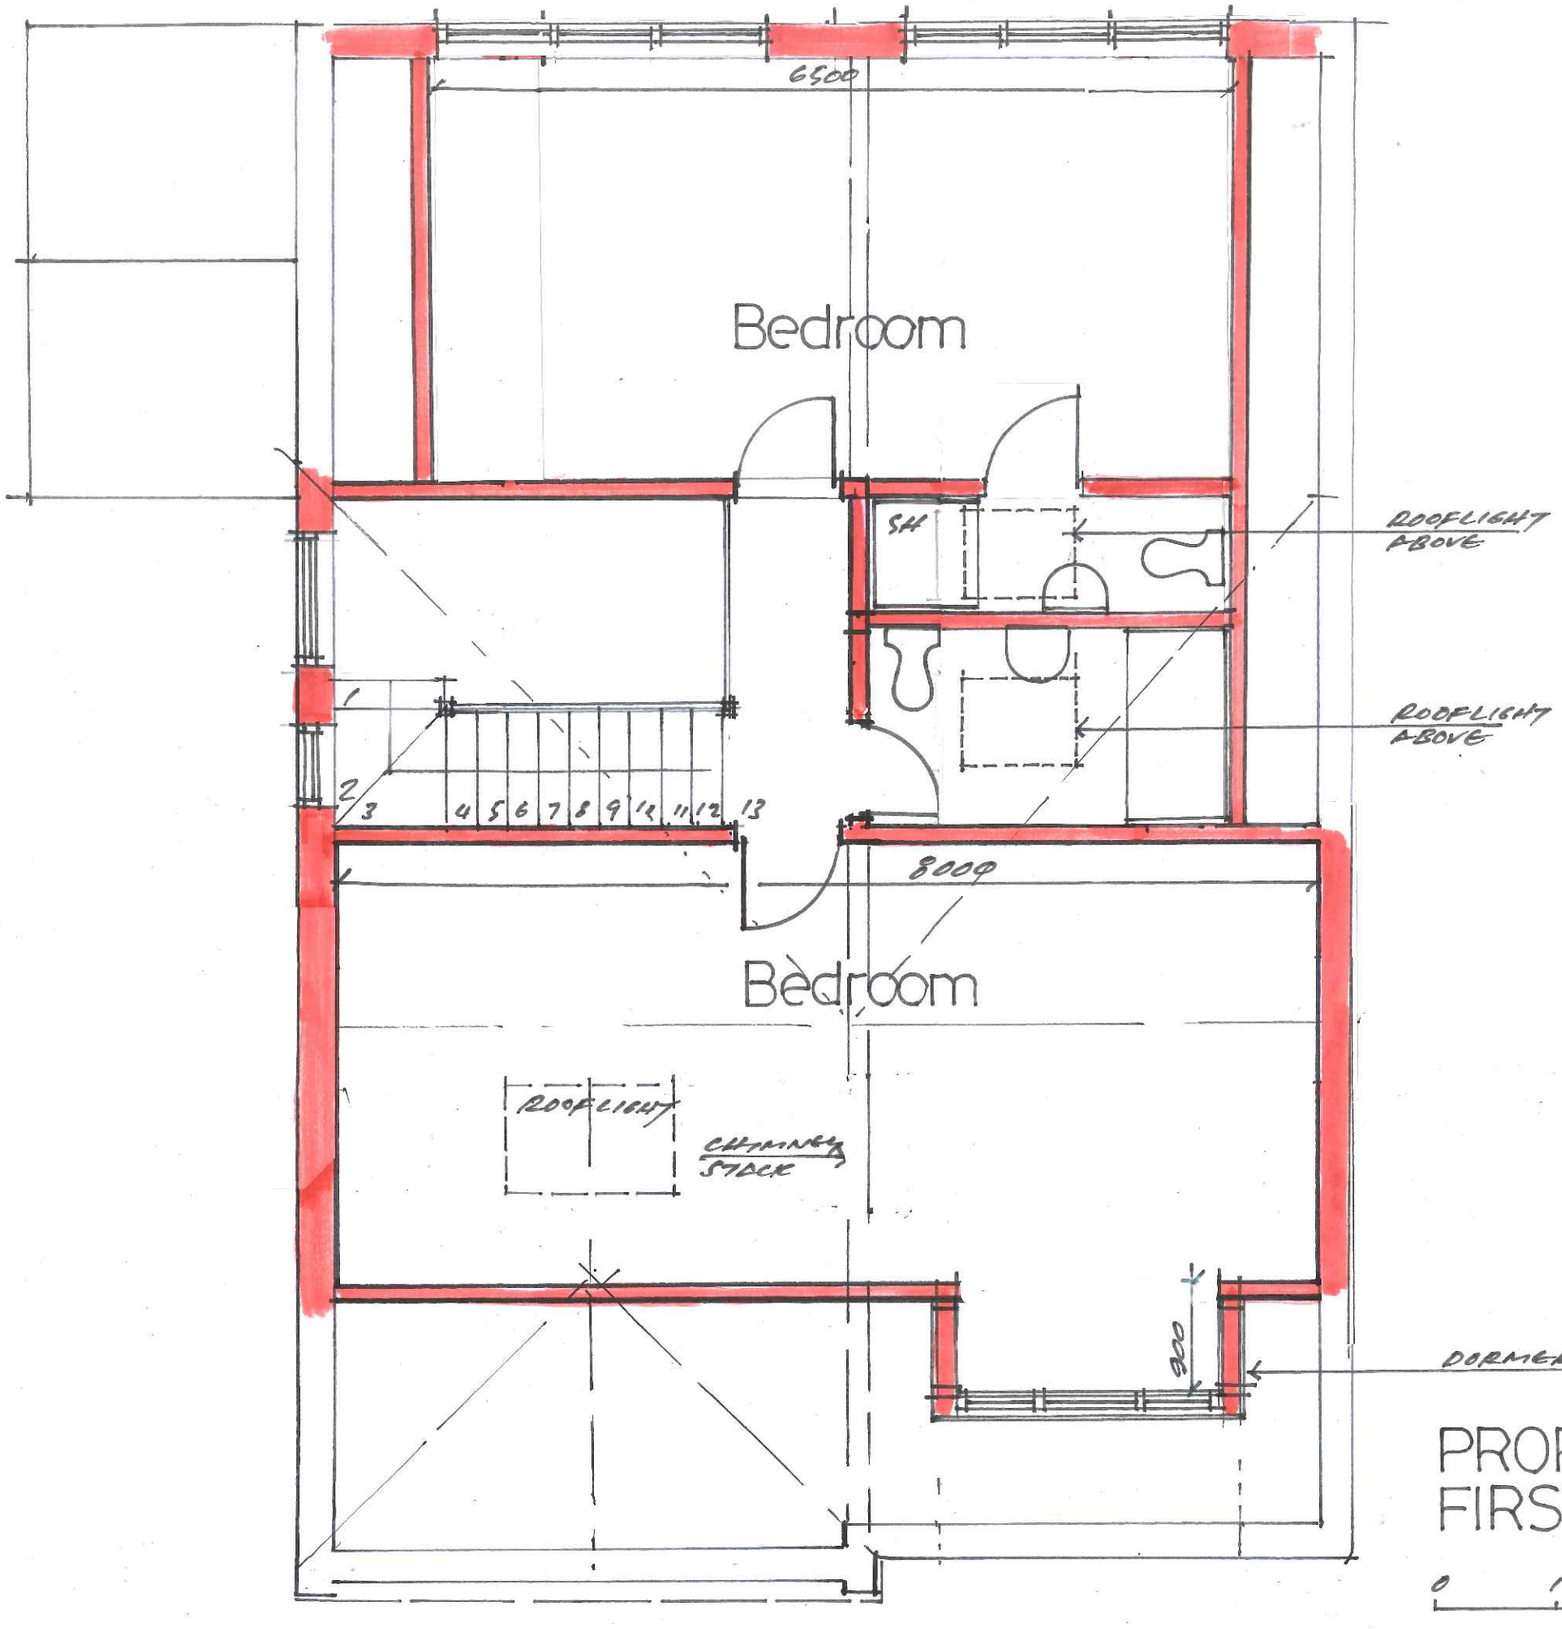

PROPOSED FIRST FLOOR PLAN

0 1 2 3 4 METRES

Notes

Planning Application Drawing

Issue	MARCH '24
Client	✓
Structural Engineer	
Project Manager	
Building Contractor	
QS	
Fire Officer	
Planning	✓
Building Control	

Revisions

Contract
EXTENSION TO
13 CHORLEY RD.
L'POOL L34 1NT

Drawing Title
PROPOSED
FIRST FLOOR PLAN

John J. White Architect
B.A. Dip. Arch. A.R.B
39 Mersey Road Liverpool L17 6AG
Tel/Fax 0151 474 4701 Mob 07711 506988
Email john.white39@blueyonder.co.uk

Scale	Date	Drawing number	revision
1:50 @A3	MAR 2024	4	