PLANNING DRAWING
THIS DRAWING IS FOR PLANNING PURPOSES ONLY AND NOT TO BE USED FOR CONSTRUCTION

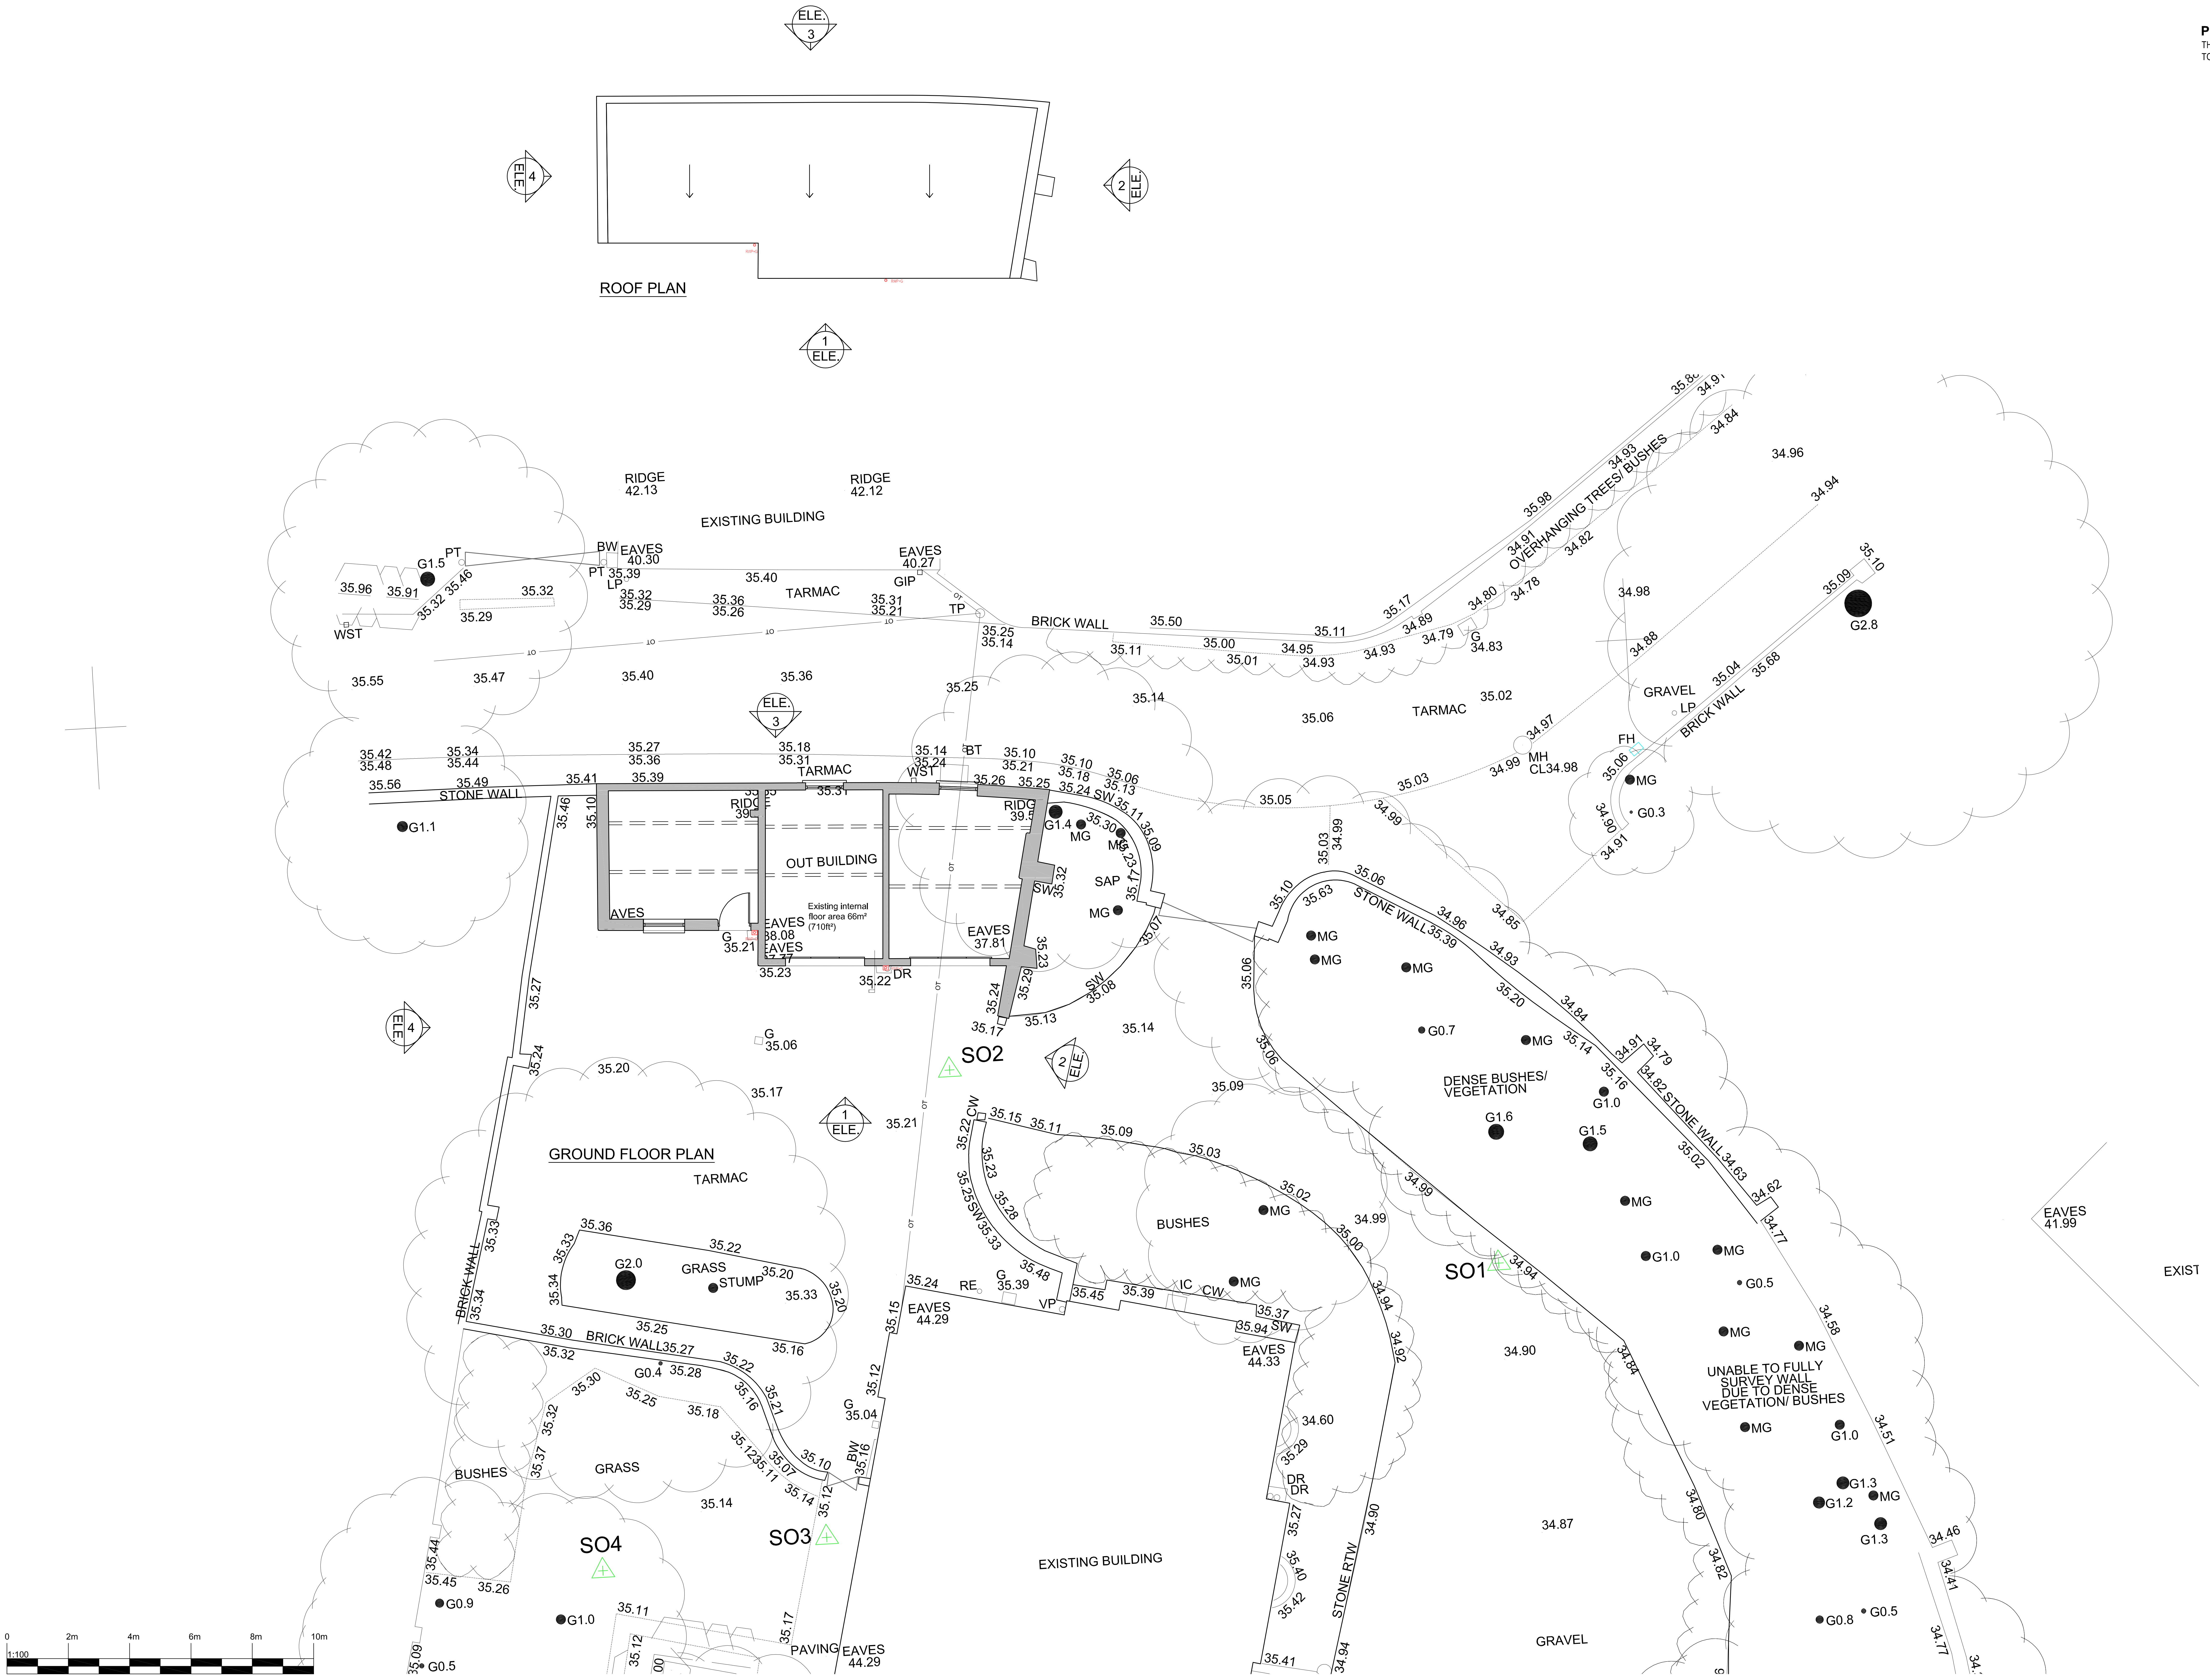

A	Planning drawing note amended as per planning officer's comments	25.08.2022	JT	RR
Rev.	Description	Date	By	Chk'd

REVISIONS

purpose
PLANNING

Cass associates
architecture
masterplanning
planning
landscape
conservation

Studio 204B The Tea Factory, 82 Wood Street, Liverpool, L1 4DQ
T +44 (0)151 707 0110 E all@cassassociates.co.uk W www.cassassociates.co.uk

client
COLIN DANIELS

project
GREENHILL, THE ORCHARD,
HUYTON. L36 9UZ

drawing title
SITE AND ROOF PLAN
AS EXISTING

scale @ A1 1:100
date 19-05-2020
drn TOC chk'd RR

1533-002
A

Original paper size (A1) 841x 594mm

CAD FILE NAME: S:\JOB FILES 1400 ONWARDS\1533 Coach House, Greenhill Huyton\Drawings (DMS to be used)\AutoCad\Current\1533 - REVISED SCHEME FOR CLIENT.dwg

© This drawing is the property of Cass Associates and the information can only be reproduced with their prior permission