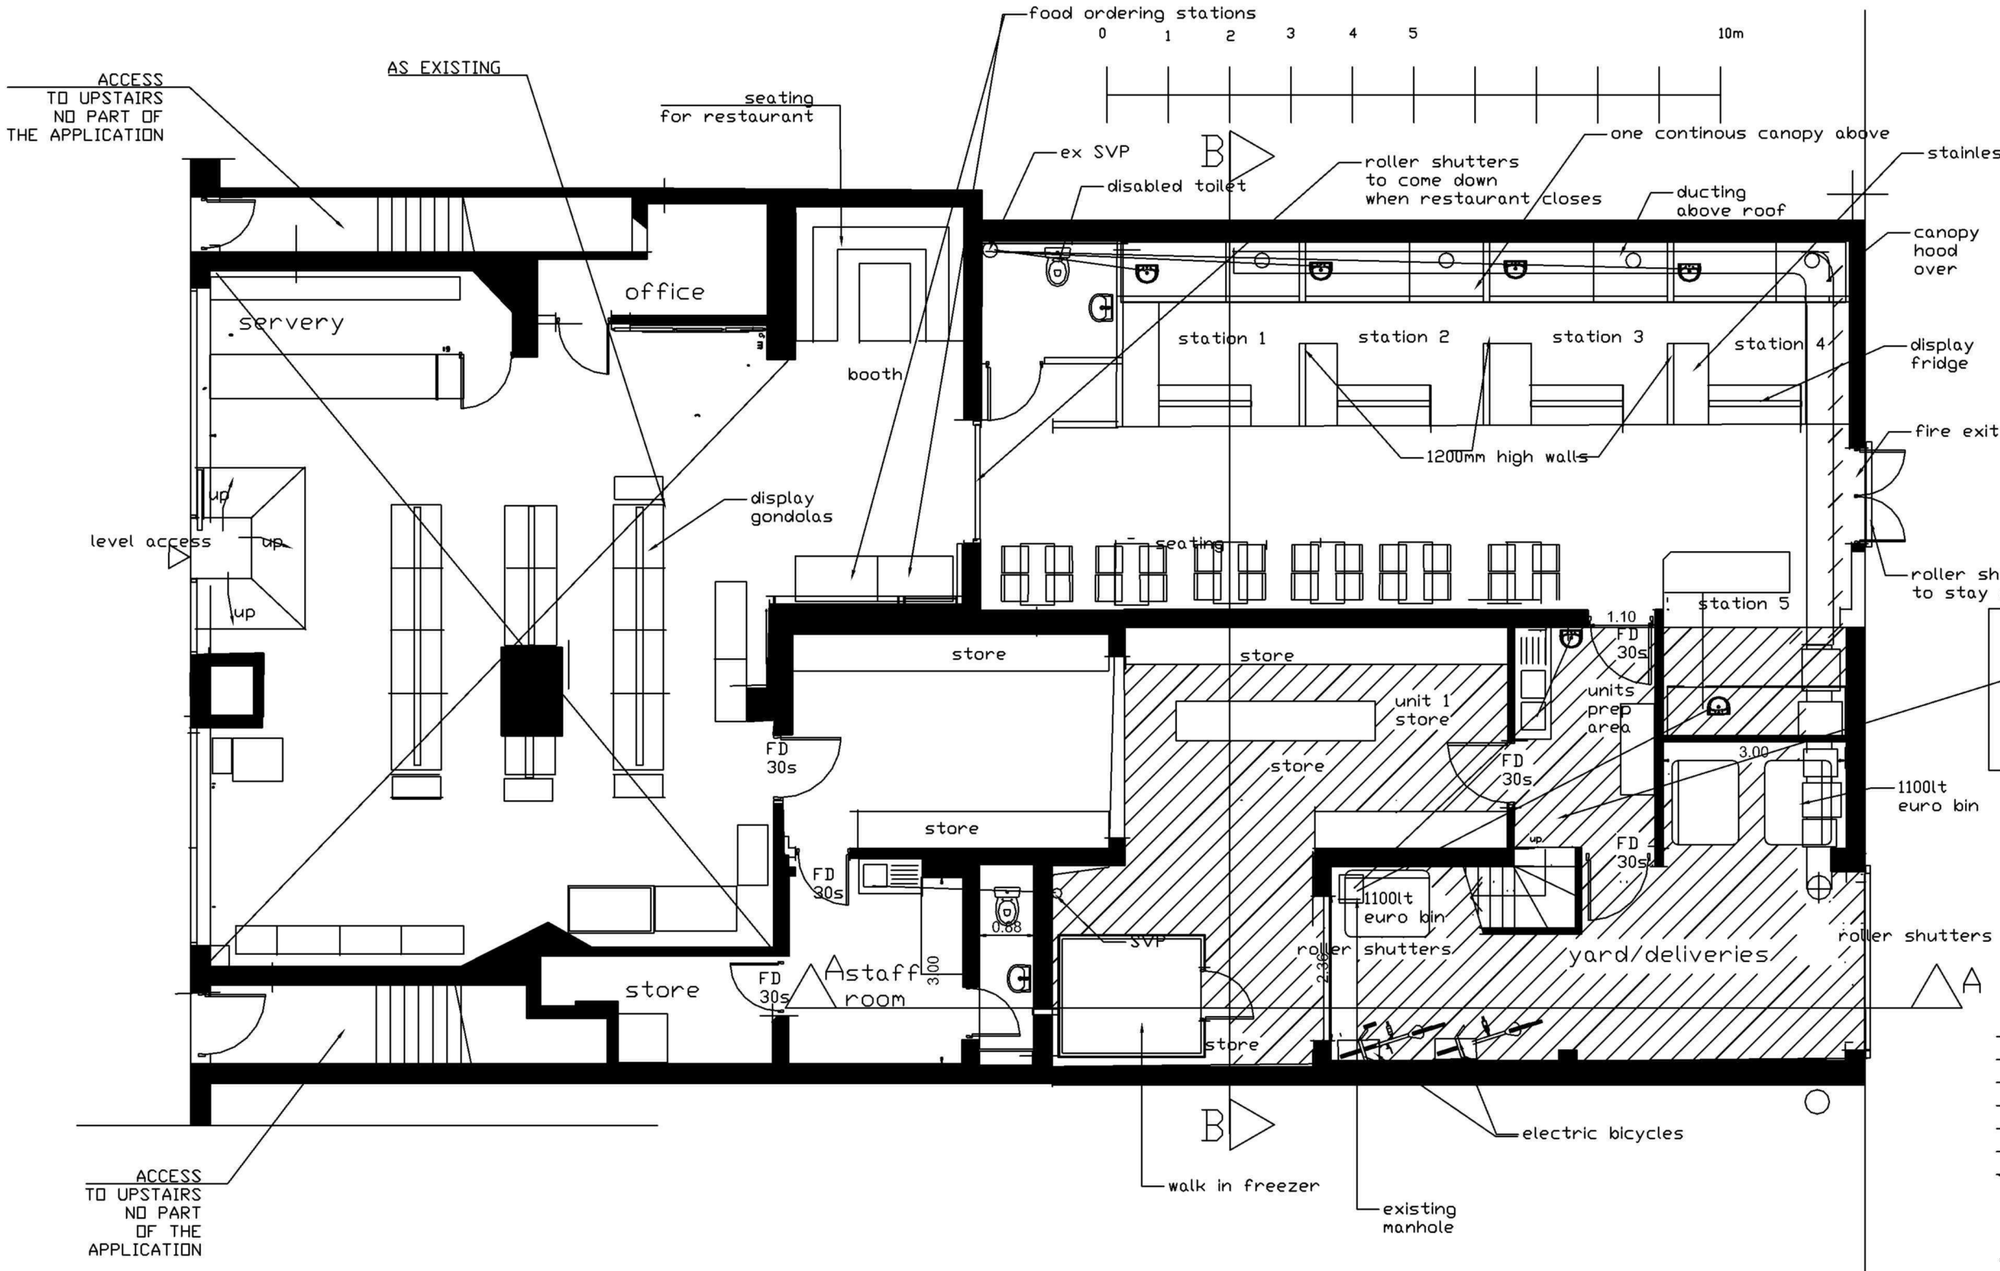


SHADED AREAS INDICATE EXTENSION(s)

PROPOSED GROUND FLOOR PLAN Scale 1:100

REVISED July'26

Location: 18-20 Mackets Lane, Hunts Cross, Liverpool

clients: Shop Express Ltd

project: Part single part two storey rear extensions & convert part of the shop into diner/multi kitchens

drawings:: Proposed Ground Floor plan

drawing no.: W.25/17/04

scale: 1:100

date: April 2026

e-mail: