
Notes

Jennings Design Associates take no responsibility for any dimensions obtained by scaling from this drawing. If no dimension is shown the recipient must ascertain the dimension specifically from the Architect or by site measurement. Supplying this drawing in digital form is solely for convenience and no reliance may be placed on digital data. All data must be checked against hard copy. Dimensions must be checked on site. Any discrepancies must be reported to the Architect immediately. This drawing is copyright of Jennings Design Associates

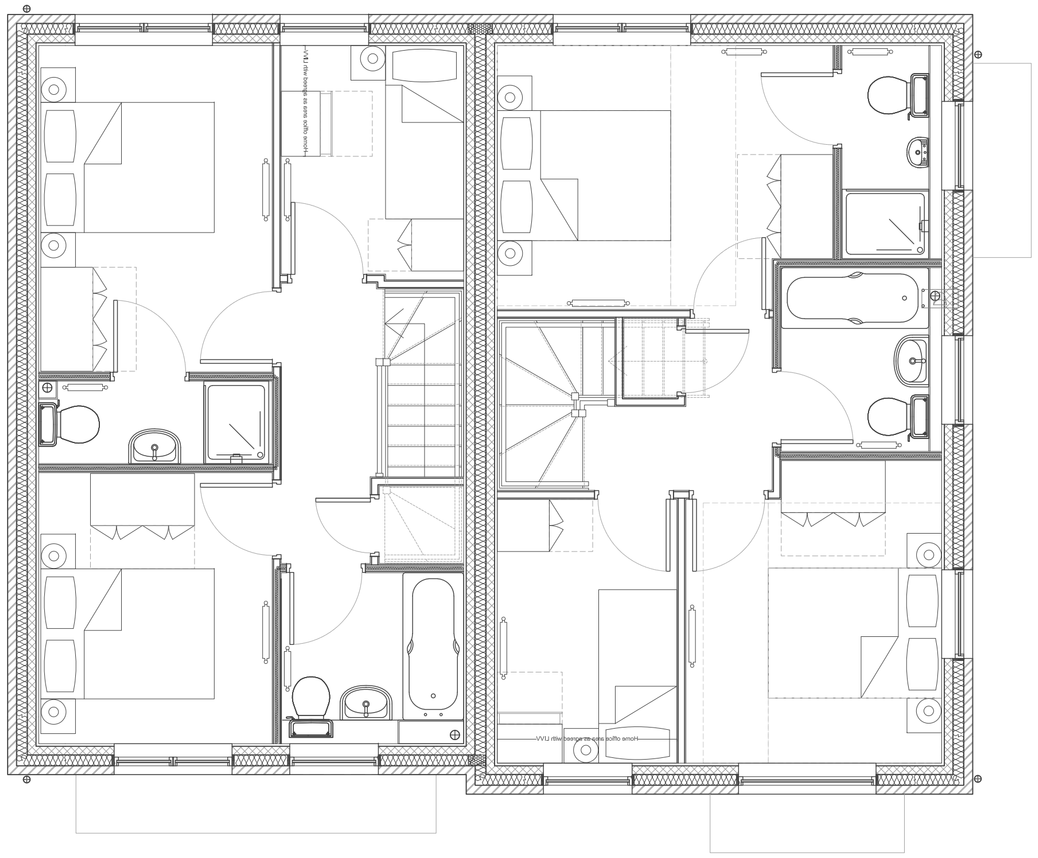


First Floor



Front Elevation




Rear Elevation

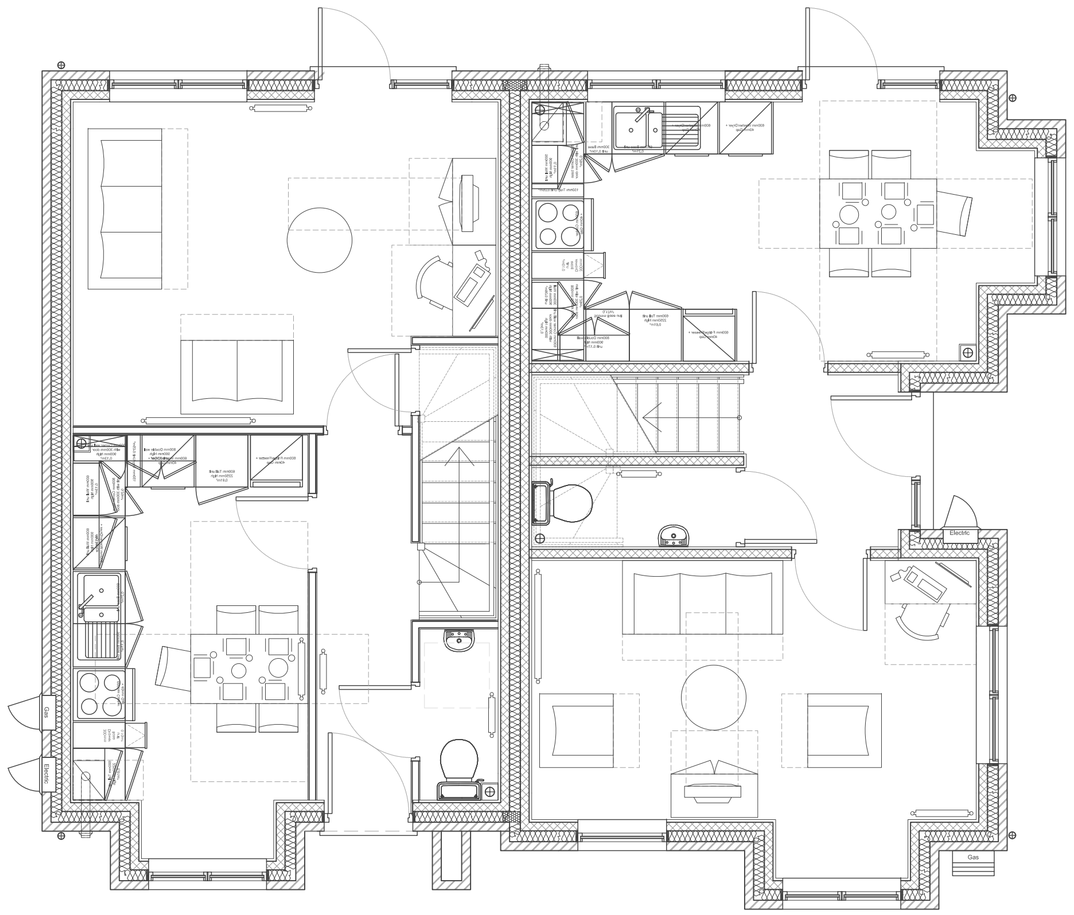

Ground Floor



Side Elevation

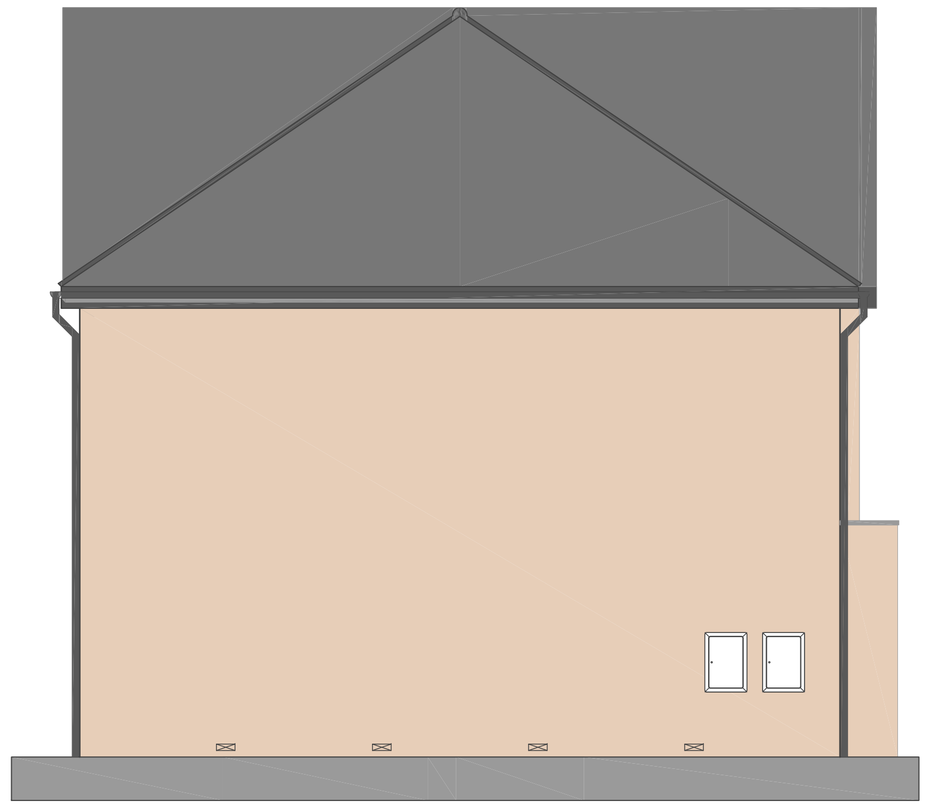

Side Elevation

Block Type CE - 3B5P(Corner Turner)

House Types: C (79m²) & E (85m²)
Replacement for DK-Architects drawing
1264-209-House Type CE - 3B5P (Corner Turner)

Rev	Description	Date	By
A	Planning issue.	11.05.21	MG
-	First issue.	16.04.21	MG

j d a architects
info@jda-architects.com
www.jda-architects.com
manchester: 0161 336 5011
liverpool: 0151 665 0112

Client: Vistry Partnerships

Project: Watch Factory, Prescot

Project Status: PL - Planning

Scale:	@ original size	Date:	Drawn by:	Checked By:
1:50	A1	July 2020	MG	

Project Number	Drawing Number		
1125	A	SK	059

Description	Rev
Block Type CE - 3B5P (Corner Turner)	A

Scale 1:100 Scale 1:50

211125 - Watch Factory, Phase 2, Prescot\Drawings\Layouts\Construction\1125_A_SK_059 Block Type CE - 3B5P (Corner Turner).dwg