


Ground Floor

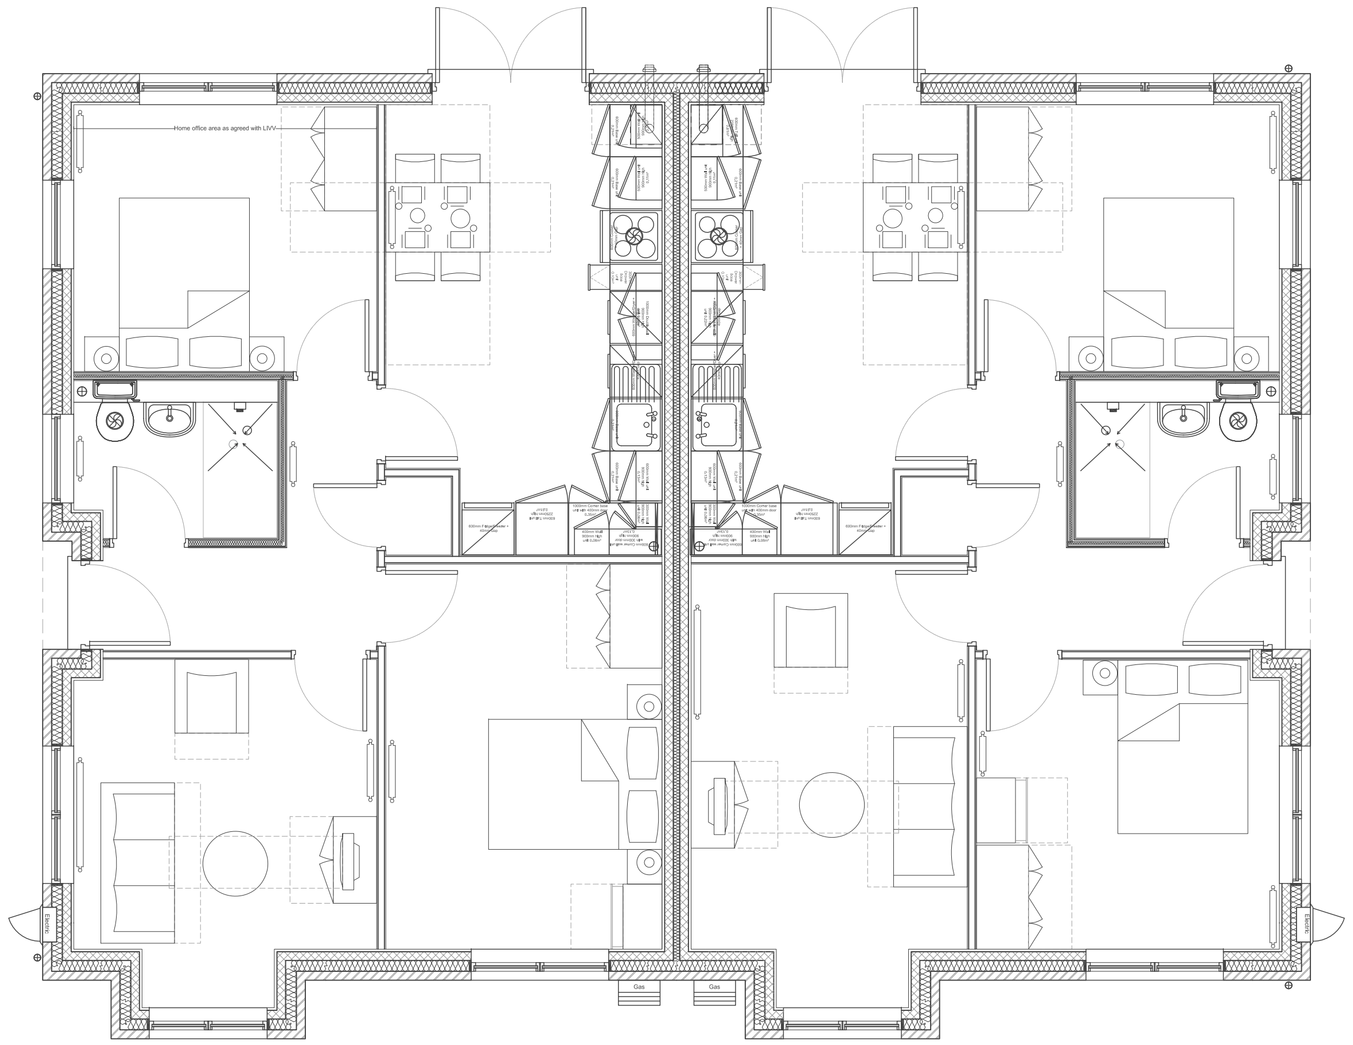


Side Elevation



Side Elevation



Front Elevation

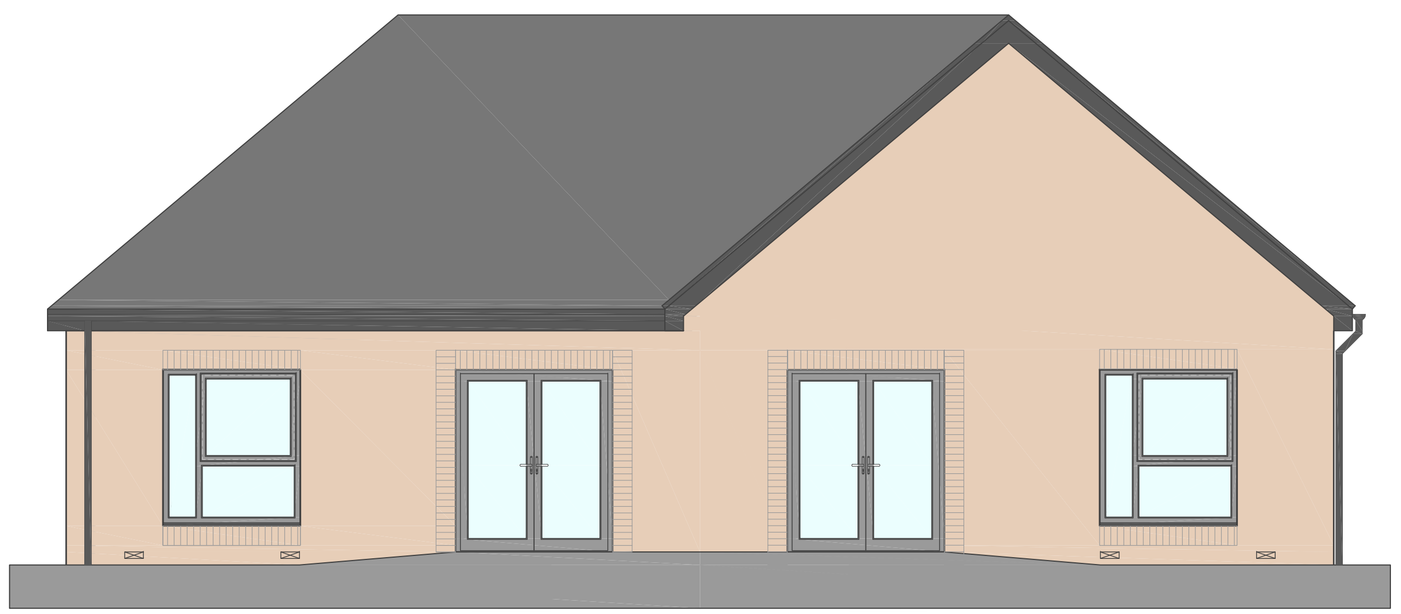

Rear Elevation

Block Type B1B1 - 2B4P

House Types: B1 (66m²) & B1 (66m²)
Replacement for DK-Architects drawing
1264-203-House Type B1B1 - 2B4P

Notes

Jennings Design Associates take no responsibility for any dimensions obtained by scaling from this drawing. If no dimension is shown the recipient must ascertain the dimension specifically from the Architect or by site measurement. Supplying this drawing in digital form is solely for convenience and no reliance may be placed on digital data. All data must be checked against hard copy. Dimensions must be checked on site. Any discrepancies must be reported to the Architect immediately. This drawing is copyright of Jennings Design Associates

Rev	Description	Date	By
A	Planning issue.	11.05.21	MG
-	First issue.	16.04.21	MG

jda architects

info@jda-architects.com
www.jda-architects.com

manchester: 0161 336 5011
liverpool: 0151 665 0112

Client: Vistry Partnerships

Project: Watch Factory, Prescot

Project Status: PL - Planning

Scale:	@ original size	Date:	Drawn by:	Checked By:
1:50	A1	July 2020	MG	

Project Number	Drawing Number		
1125	A	SK	053

Description	Rev
Block Type B1B1 - 2B4P Bungalow	A

Scale 1:100 Scale 1:50

21125 - Watch Factory, Phase 2 - Prescot\Drawings\Live\pdf\Construction\1125_A_SK-053 Block Type B1B1 - 2B4P Bungalow.dwg