


All structural steel to be calculated by client structural engineer

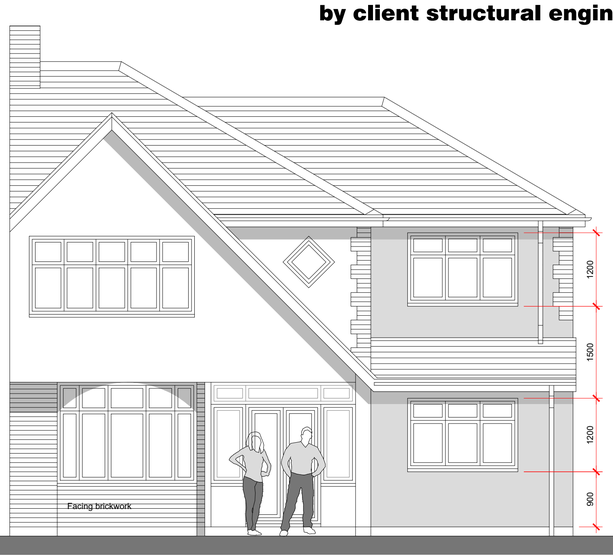


NORTH WEST ELEVATION

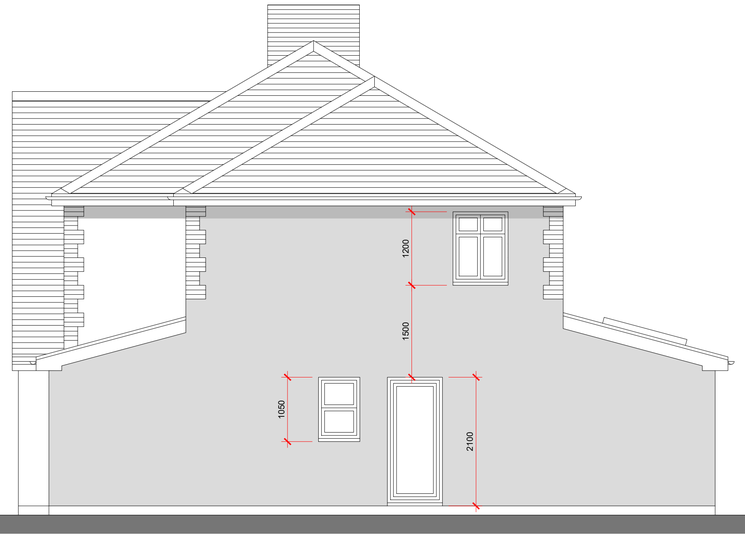


SOUTH WEST ELEVATION

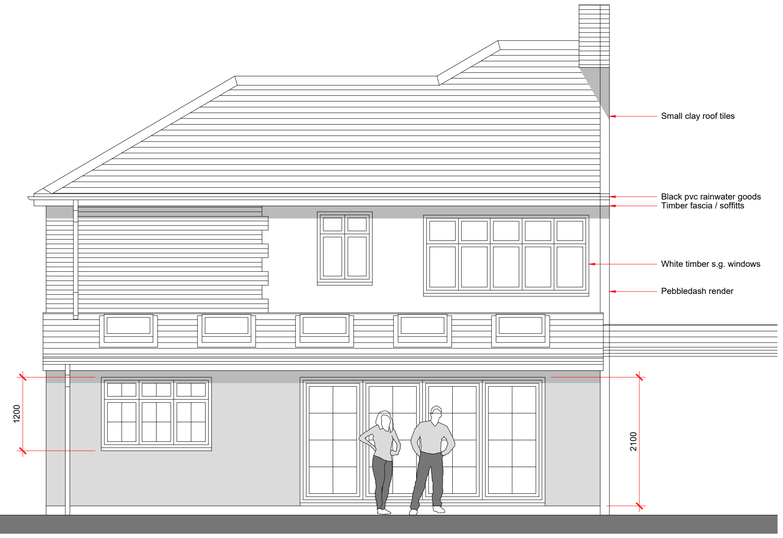


SOUTH EAST ELEVATION

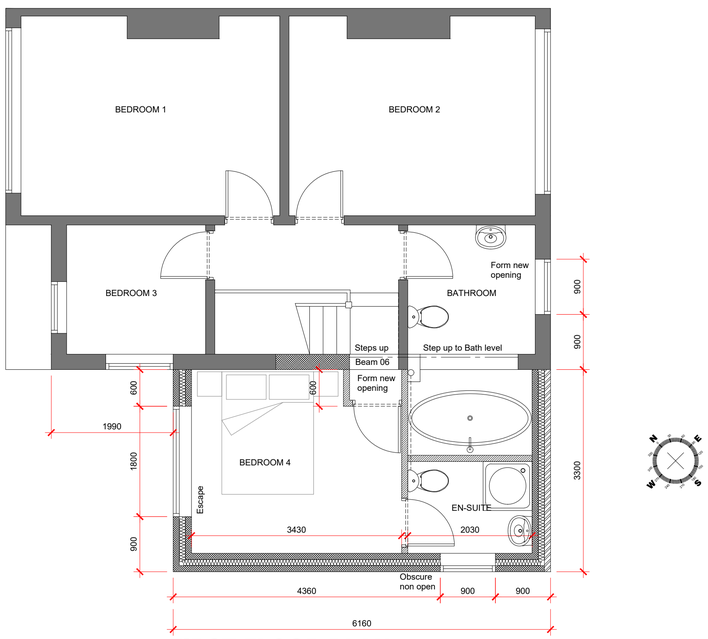

FIRST FLOOR PLAN

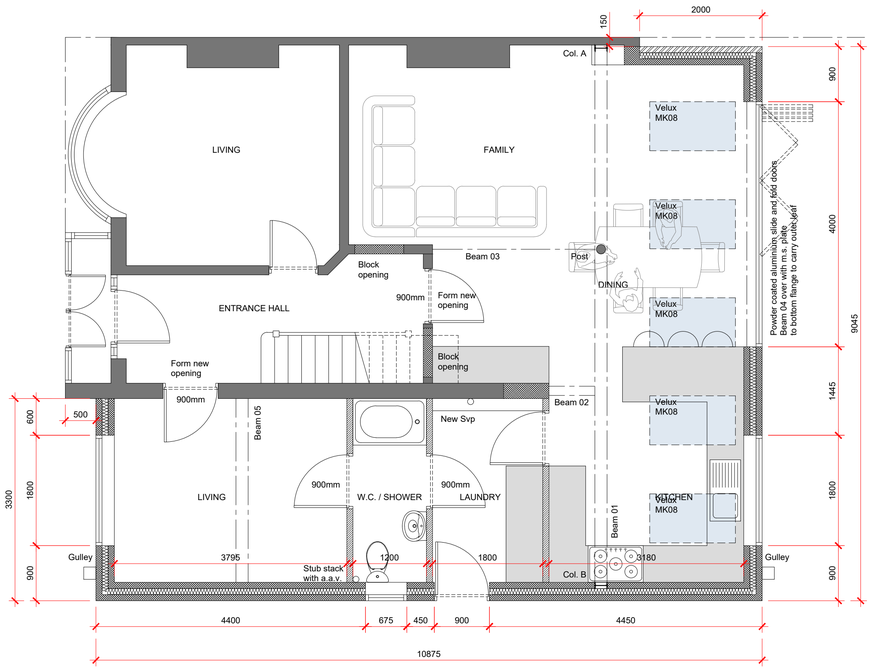


GROUND FLOOR PLAN

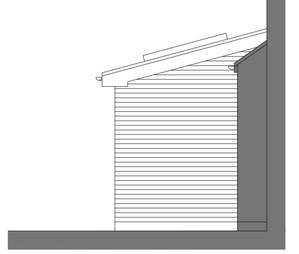

NORTH EAST ELEVATION



BLOCK PLAN (Scale 1:500)

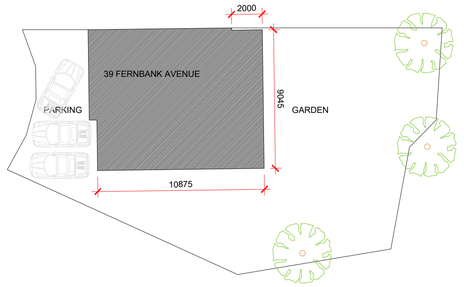

SITE PLAN (Scale 1:200)

0 1000 2000 3000 4000 5000mm

Scale 1:50

Materials Symbols :

- Blockwork
- Facing Brickwork
- Non load bearing studwork (75x50 C16 timbers)
- PIR Insulation
- Existing structural element

06	Issued for approval	17-01-2022
05	Issued for approval	07-01-2022
04	Issued for approval	07-12-2021
03	Issued for approval	02-12-2021
02	Issued for approval	18-11-2021
01	Issued for approval	16-11-2021

REVISION DETAILS — **Date**

- ○ Draft
- ○ Preliminary
- ◉ For Approval
- ○ Planning
- ○ Building Regulations
- ○ Tender
- ○ Contract
- ○ Construction
- ○ As Built

PROJECT

Extension to :
39 Fernbank Avenue,
Liverpool,
L36 9UD

DRAWING TITLE

Proposed plans and elevations

Scale @ A1:

1:50

DRAWING NO: 2021 157 002

Revision: 06

BRYSON ARCHITECTURE
STUDIO
t : 0151 647 0371
e : studio@bryson.archi
w : www.bryson.archi
30 Hamilton Street, Birkenhead, Wirral, CH41 5AD.

NOTES

This drawing is copyright of Bryson Architecture Ltd and may not be reproduced in any way without our specific permission.

Client / contractor to ensure all agreements relating to 'the party wall etc... act 1996' are in place prior to commencement of works.

All dimensions are to be checked on site. Do not scale from printed copies. For any errors or queries please contact Bryson Architecture Ltd.