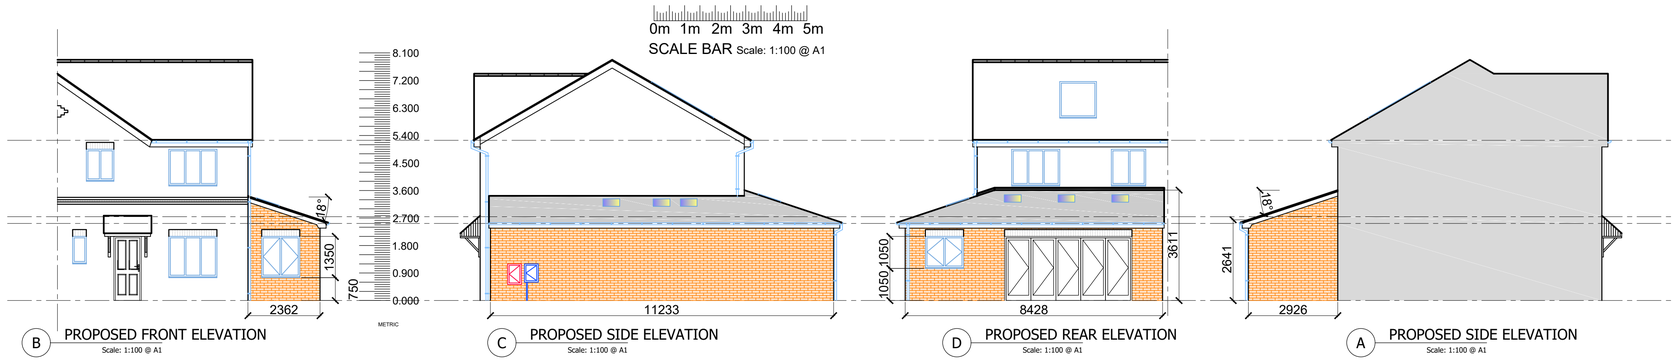



B PROPOSED FRONT ELEVATION
Scale: 1:100 @ A1

C PROPOSED SIDE ELEVATION
Scale: 1:100 @ A1


D PROPOSED REAR ELEVATION
Scale: 1:100 @ A1

A PROPOSED SIDE ELEVATION
Scale: 1:100 @ A1

Target 'U' Values England April 2014	New Build	Ext to Exist	Refurbishment
Wall	0.16W/m²K	0.28W/m²K	0.30W/m²K
Floor	0.11W/m²K	0.22W/m²K	0.25W/m²K
Pitched Roof	0.11W/m²K	0.16W/m²K	0.16W/m²K
Pitched Roof Rafter Level	0.11W/m²K	0.18W/m²K	0.18W/m²K
Flat Roof	0.11W/m²K	0.18W/m²K	0.18W/m²K

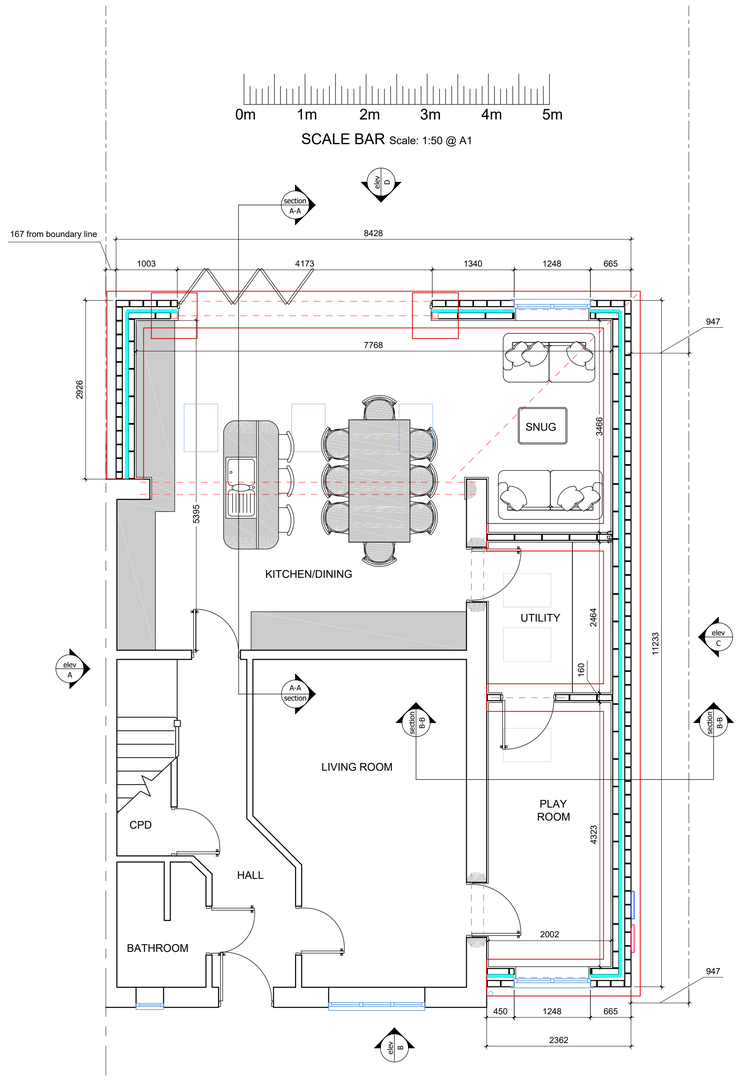


PRPOSED GROUND FLOOR PLAN
Scale: 1:50 @ A1

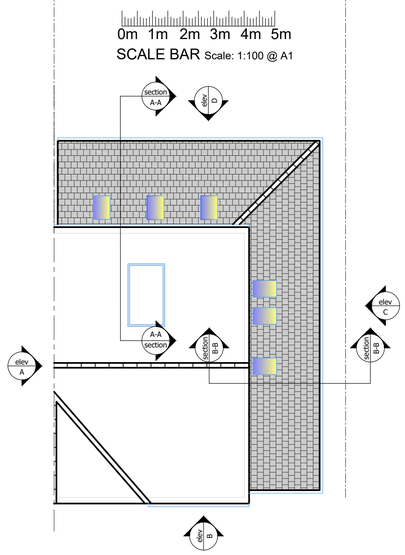

PROPOSED ROOF PLAN
Scale: 1:100 @ A1

1. TO BE READ IN CONJUNCTION WITH ALL OTHER CONSULTANTS / SPECIALISTS DRAWINGS. REPORT ANY DISCREPANCIES BEFORE AFFECTED WORK COMMENCES
2. ALL SETTING OUT DIMENSIONS TO BE CHECKED ON SITE BY CONTRACTOR BEFORE WORK COMMENCES
3. CONTRACTORS ATTENTION IS DRAWN TO THEIR RESPONSIBILITY UNDER THE 2015 CDM REGULATIONS

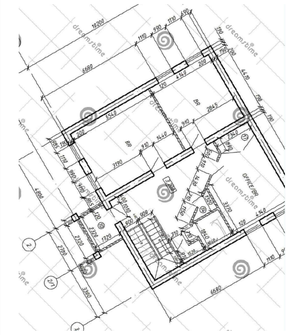

RJ DESIGN (NW) LTD
07734-911-515
robjones@rjdesignsnw.co.uk

client: Jade Arkwright
07967-824-838
jade.arkwright@merseycare.nhs.uk

project: 2 Lavender Avenue
Kirkby
Liverpool
L32 4UW

Proposed Single Storey Rear & Side Extension to the Existing Dwelling House
PROPOSED ELEVATIONS, PLANS

drawing title:
drawing number: 0001-02
revision: *
drawing status: PLANNING
scale: 1:100, 1:50 - @ A1
date: October 2021
drawn by: RJ
checked by: RJ