PLANNING DRAWING
THIS DRAWING IS FOR PLANNING PURPOSES ONLY AND NOT TO BE USED FOR CONSTRUCTION

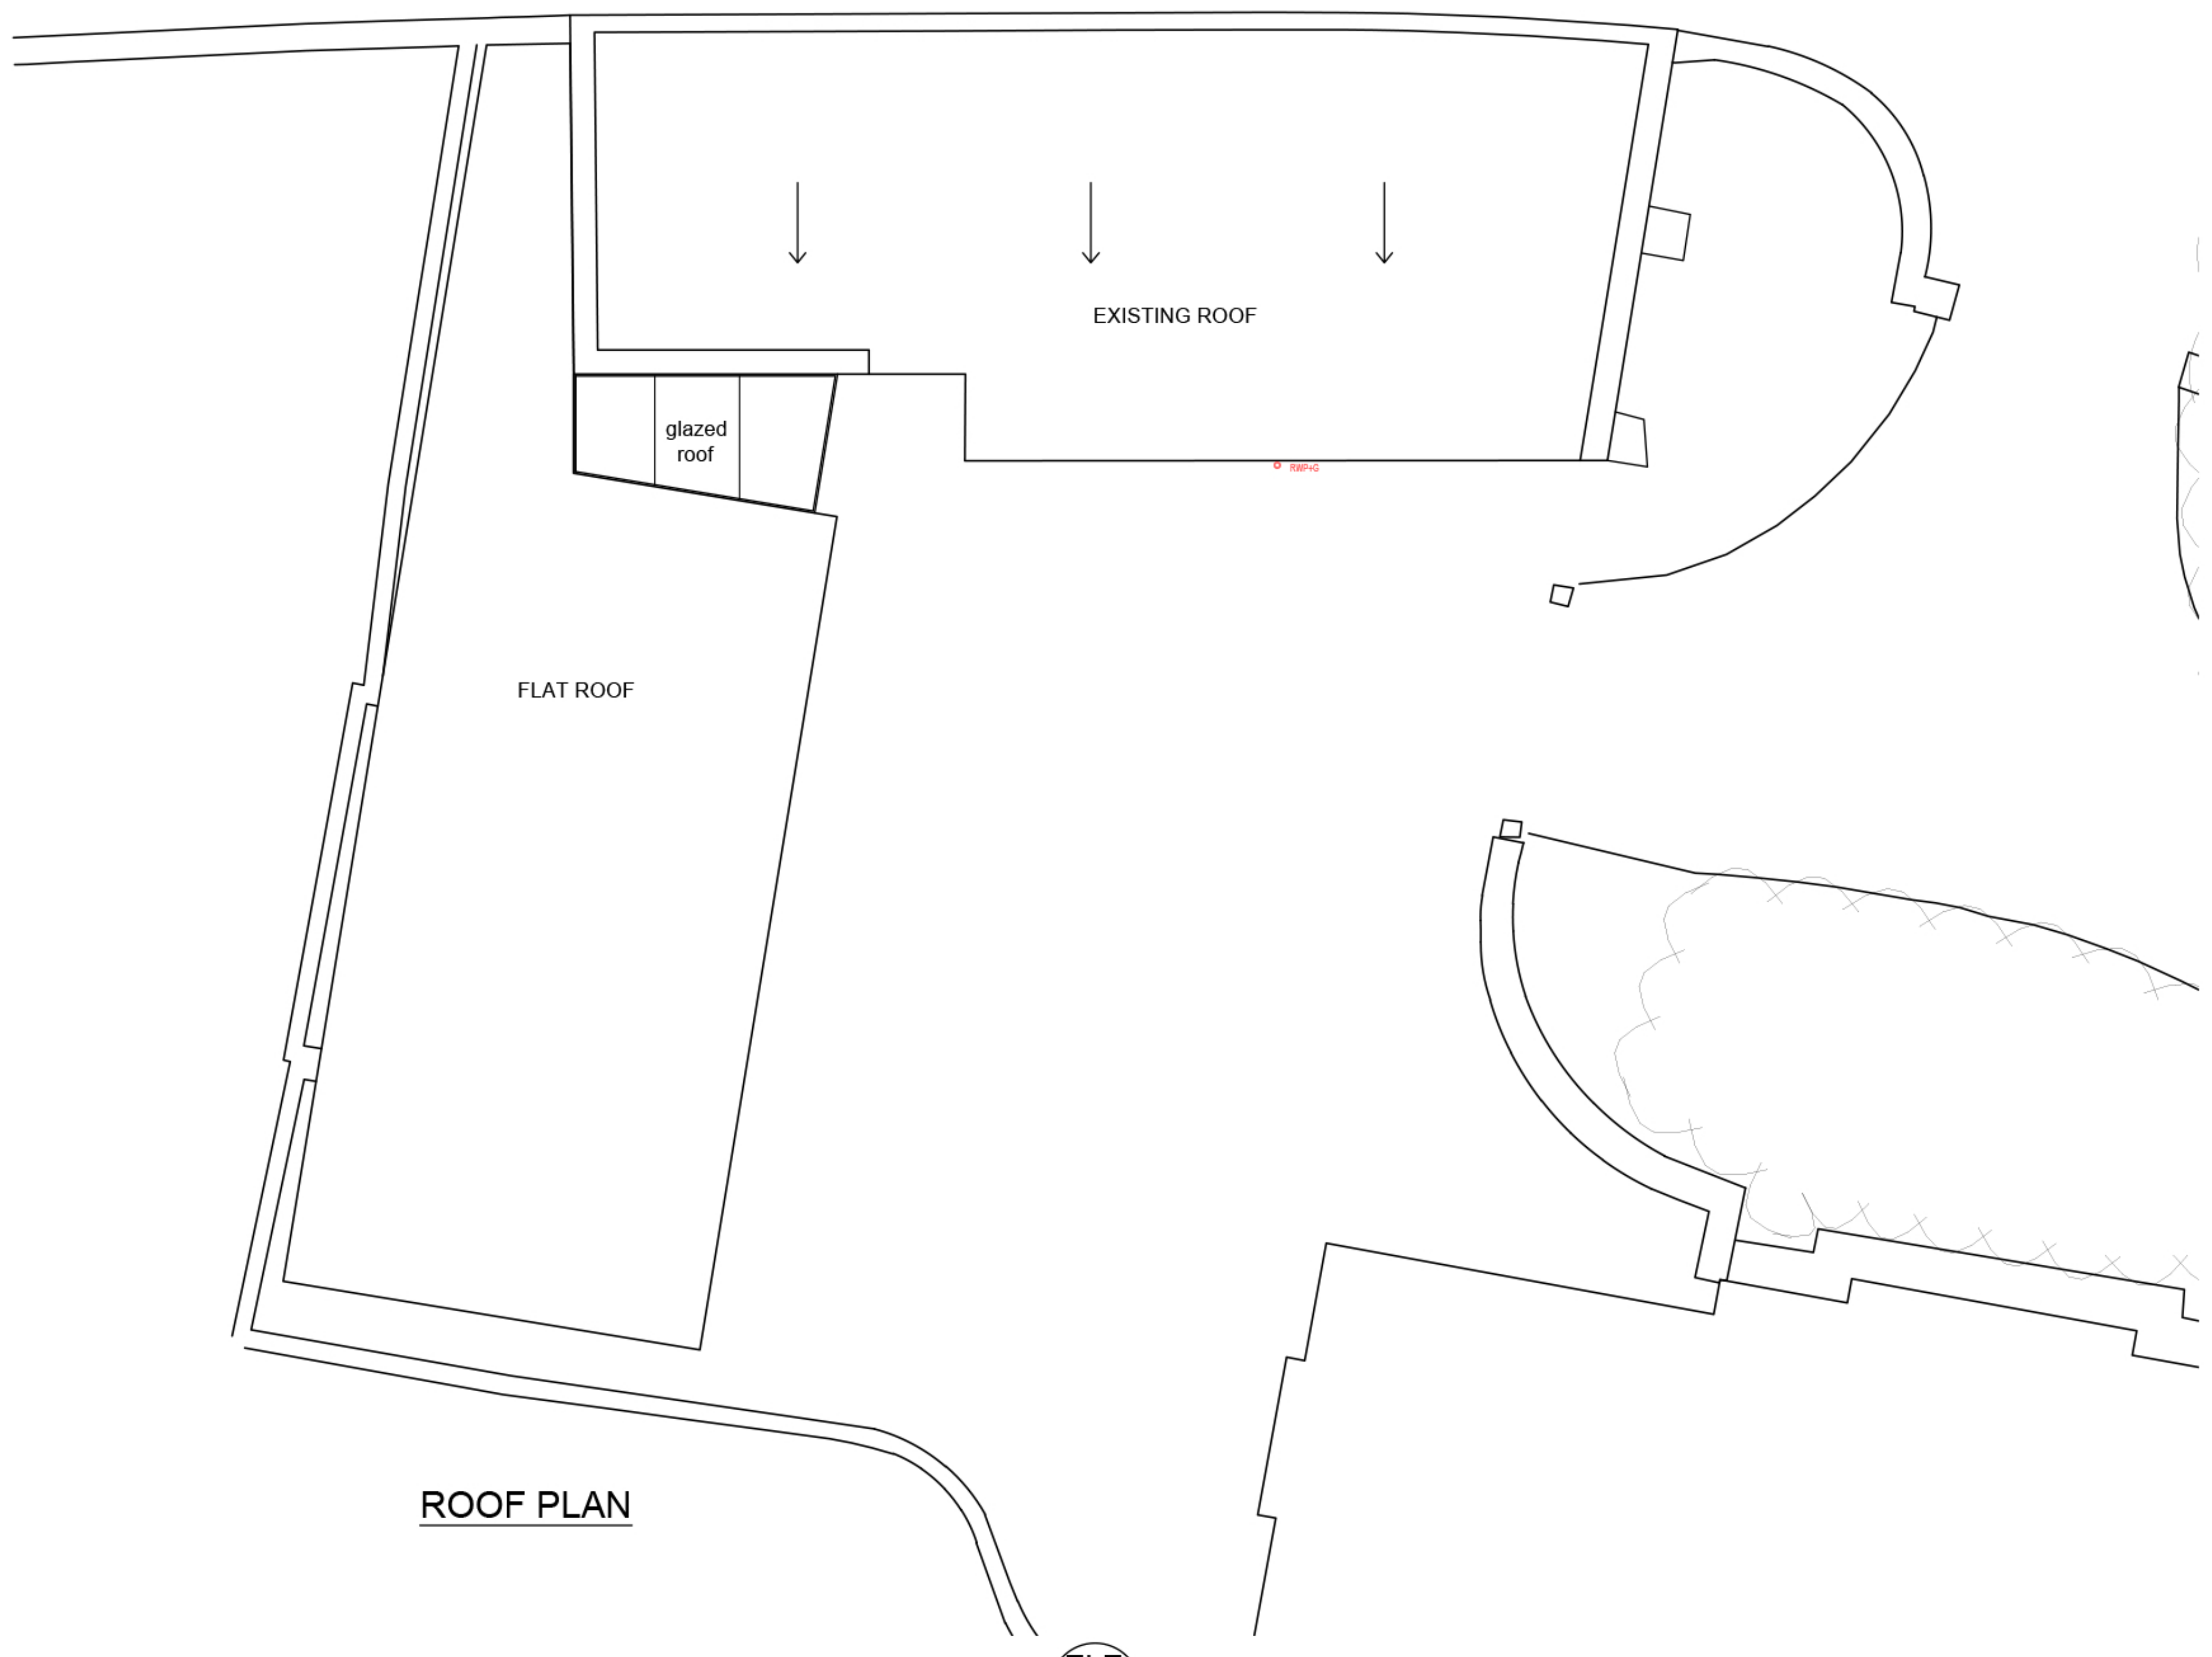

ROOF PLAN

KEY:
🟩 EXISTING AREAS
🟥 PROPOSED AREAS

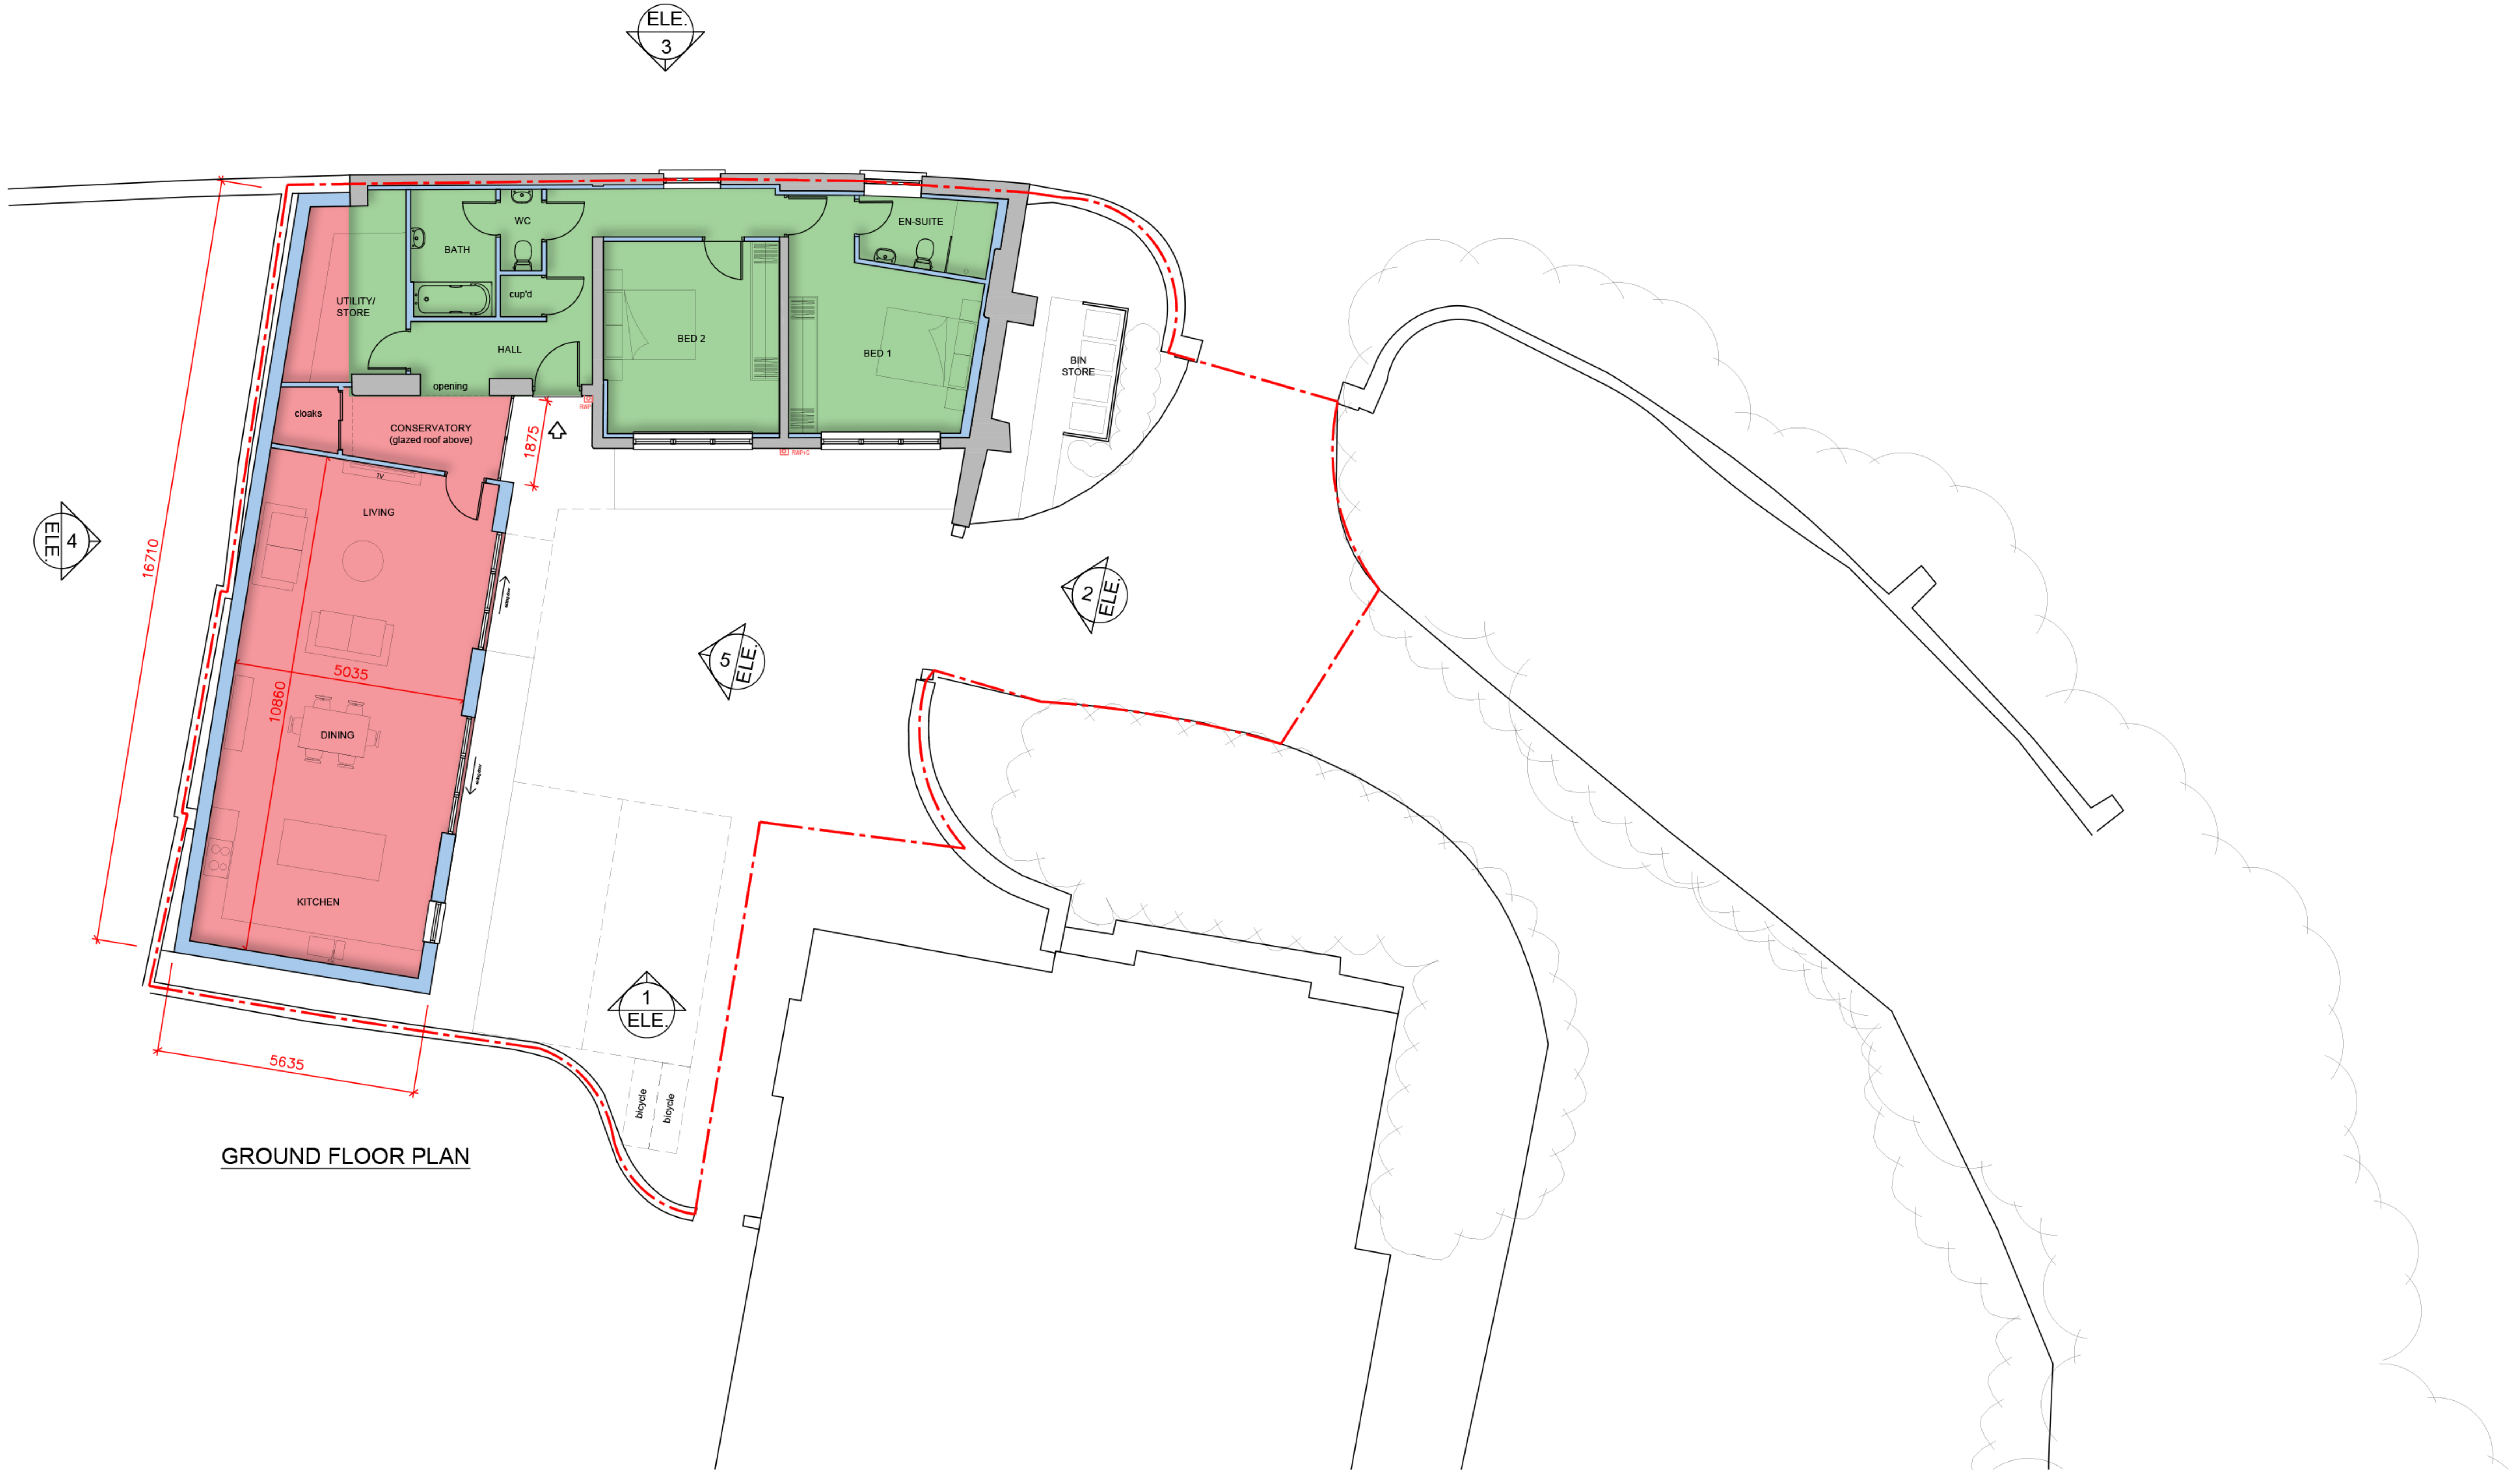

GROUND FLOOR PLAN

CAD FILE NAME: S:\JOB FILES 1400 ONWARDS\1533 Coach House, Greenhill Huyton\Drawings (DMS to be used)\AutoCad\Current\1533 - REVISED SCHEME FOR CLIENT.dwg

© This drawing is the property of Cass Associates and the information can only be reproduced with their prior permission

Rev.	Description	Date	By	Chk'd
C	Planning drawing note amended & dimensions added as per planning officer's comments	25.08.2022	JT	RR
B	Site boundary line adjusted.	29.07.2022	JT	RR
A	Site boundary line added. Conservatory adjusted.	28.07.2022	JT	RR

REVISIONS

purpose
PLANNING

Cass associates
architecture
masterplanning
planning
landscape
conservation

Studio 204B The Tea Factory, 82 Wood Street, Liverpool, L1 4DQ
T +44 (0)151 707 0110 E all@cassassociates.co.uk W www.cassassociates.co.uk

client
COLIN DANIELS

project
GREENHILL, THE ORCHARD,
HUYTON. L36 9UZ

drawing title
SITE AND ROOF PLAN
AS PROPOSED

scale @ A1 1:100
date 05-07-2022
drn TOC
chk'd RR

1533-004
C

Original paper size (A1) 841x 594mm