Rev	Amendment	Drawn	Checked	Date
P01	Scheme Amendments	CW	GNP	19.05.25
P02	Scheme Amendments	CW	GNP	16.09.25
P03	Scheme Amendments	CW	GNP	12.01.26
P04	2m Brick Wall behind hedge, annotations revised, railings to 600mm boundary wall.	RM	GNP	18.02.26
P05	Scheme Amendments	CW	GNP	23.02.26

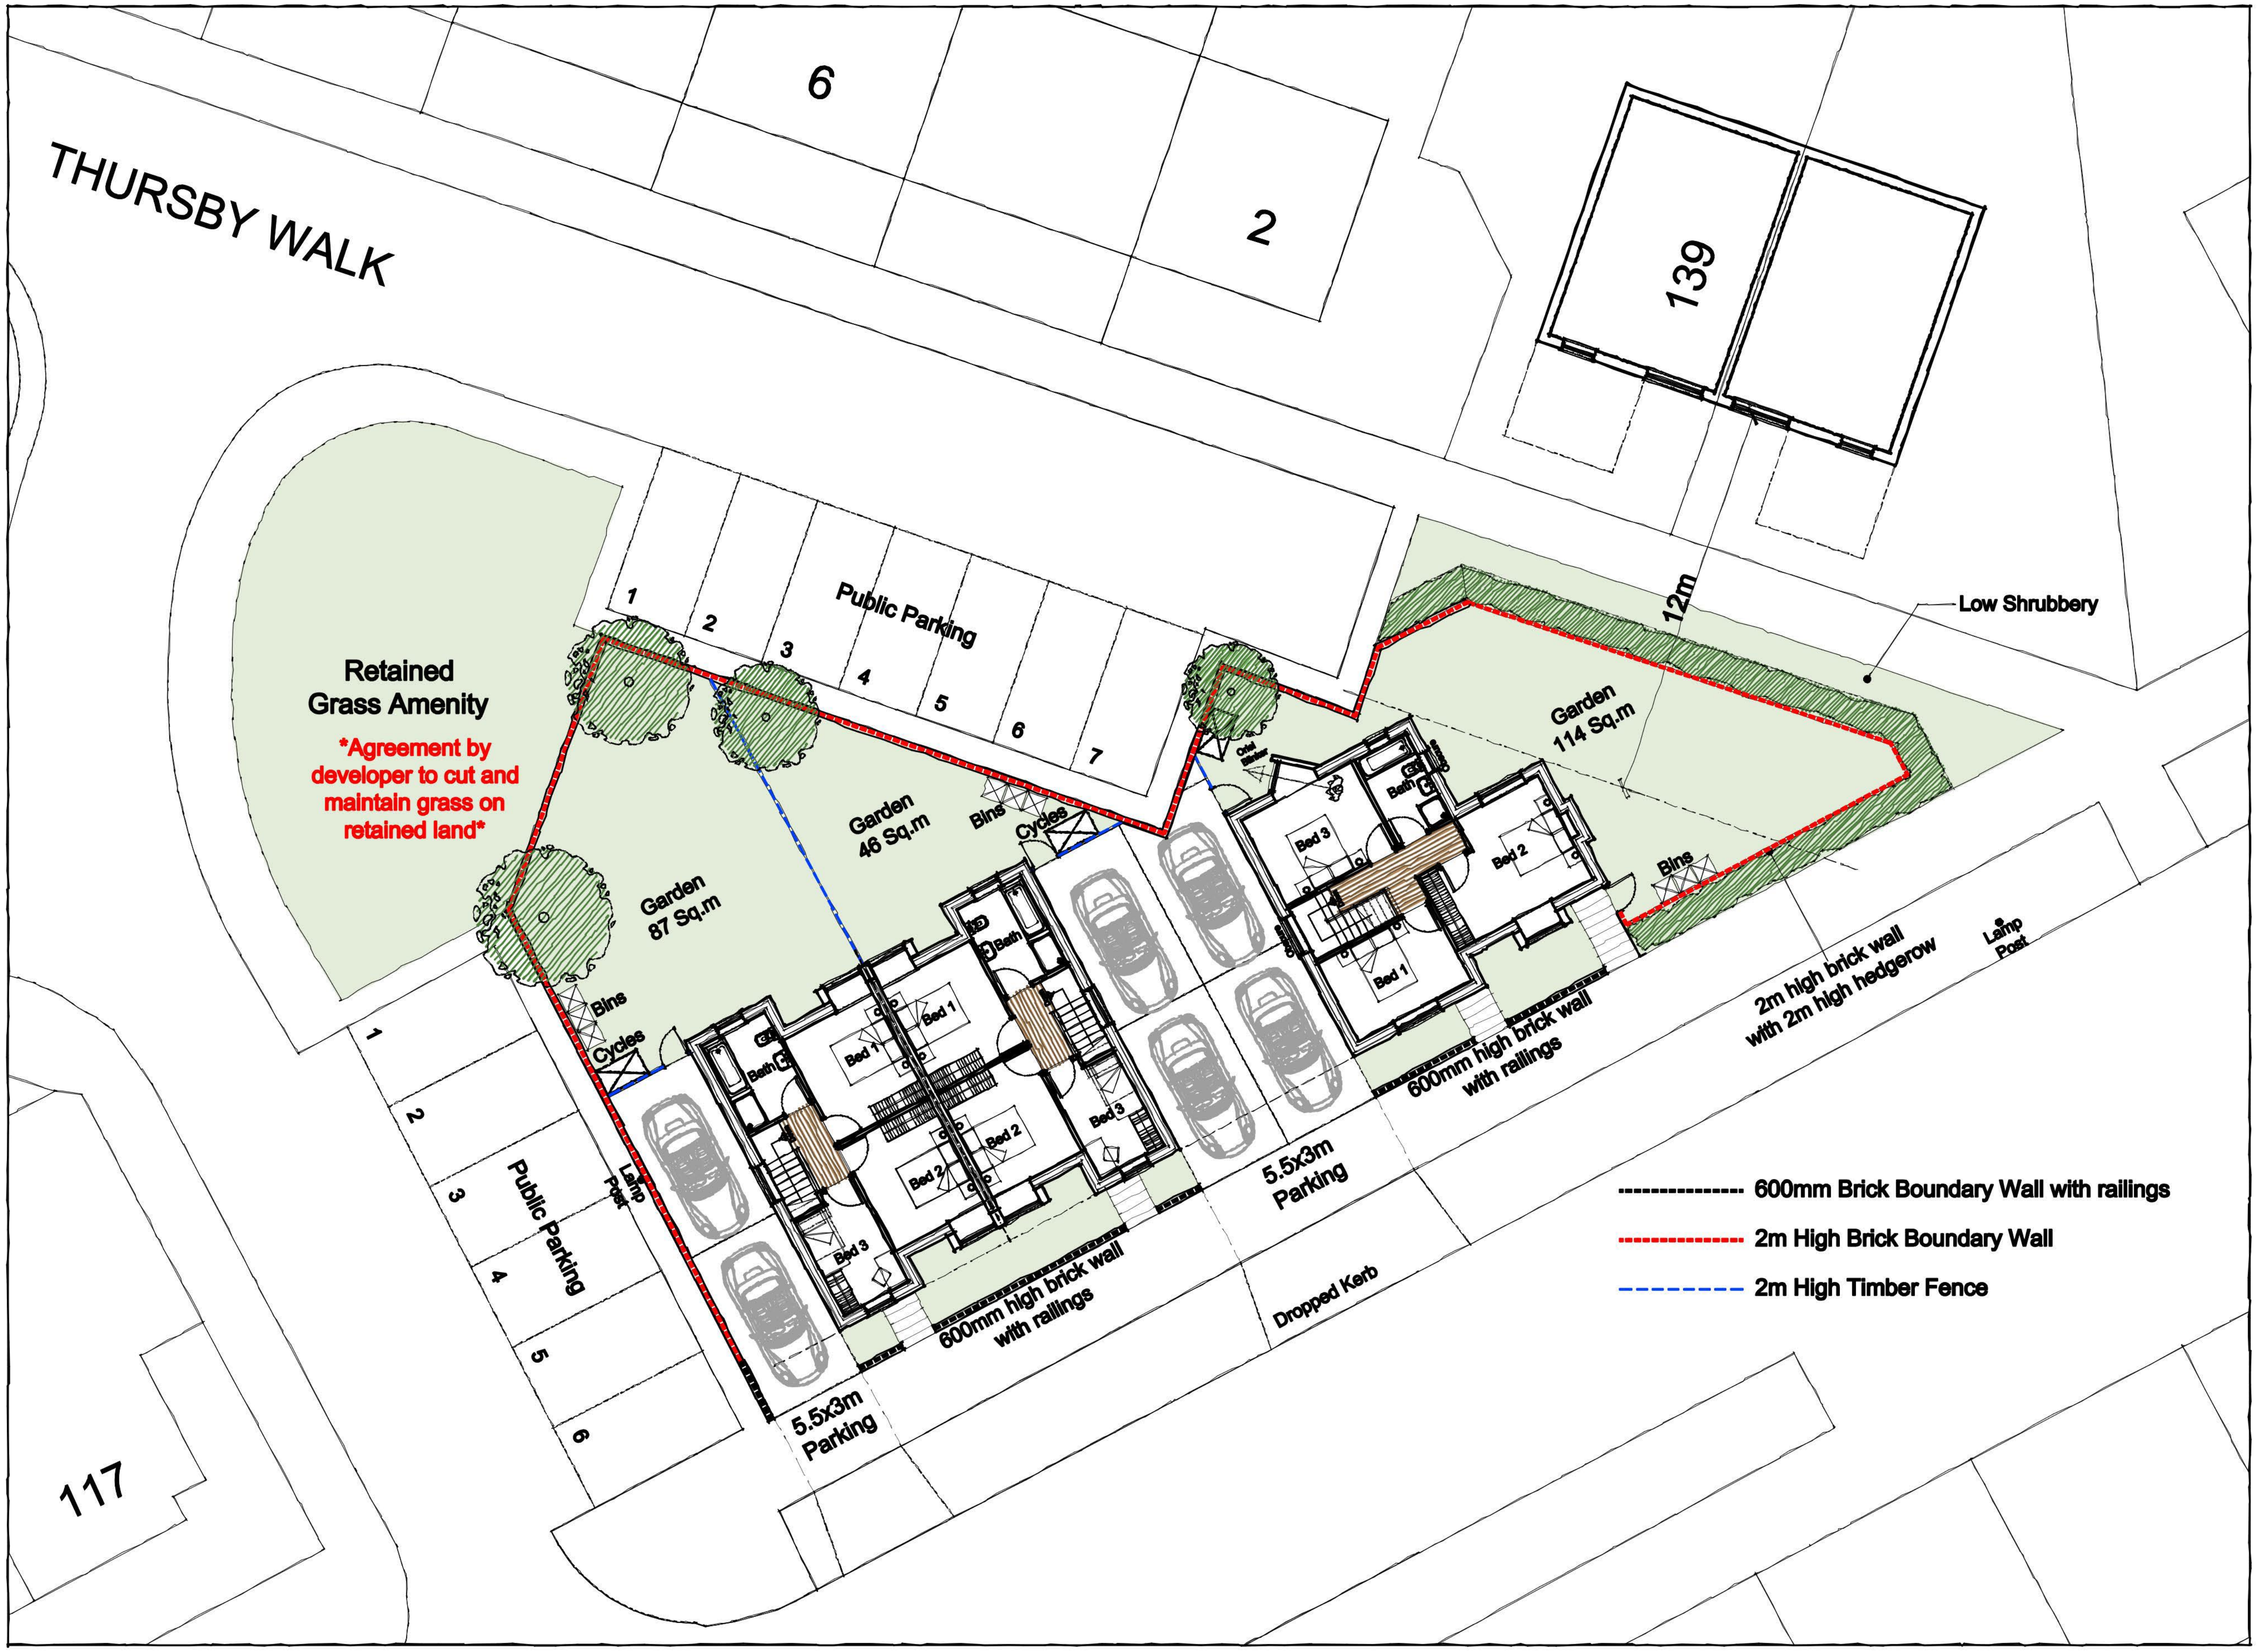
THURSBY WALK
6
2
139
117
Retained Grass Amenity
Agreement by developer to cut and maintain grass on retained land
Public Parking
1
2
3
4
5
6
7
Garden 87 Sq.m
Garden 46 Sq.m
Garden 114 Sq.m
12m
Low Shrubbery
Bins
Cycles
Bed 1
Bed 2
Bed 3
Bath
Lamp Post
5.5x3m Parking
Dropped Kerb
600mm high brick wall with railings
2m high brick wall with 2m high hedgerow
600mm Brick Boundary Wall with railings
2m High Brick Boundary Wall
2m High Timber Fence

Proposed First Floor Site Plan
Scale 1:200

RA
Revival Architecture
Dream. Plan. Begin.

revivalarchitecture.co.uk
0151 702 6700

Do not scale from this drawing. Use figured dimensions only, which are displayed in millimeters unless stated otherwise. The contractor is requested to check all dimensions before work is put in hand. Any discrepancies within the drawing should be reported prior to commencement of works.

This drawing is copyright and remains the property of Revival Architecture Ltd. This drawing must only be used for the purpose for which it is supplied and its contents must not be reproduced for any purpose without written permission.

Project:	Thursby Walk, Kirkby
Client:	TBC
Title:	Proposed First Floor Site Plan
Date:	04.03.25
Drawn:	CW
Check:	GNP
Scale@A3:	1:200
Revision:	P05
Status:	Planning

Drawing Number:
1373-RA-XX-XX-DR-A-0101