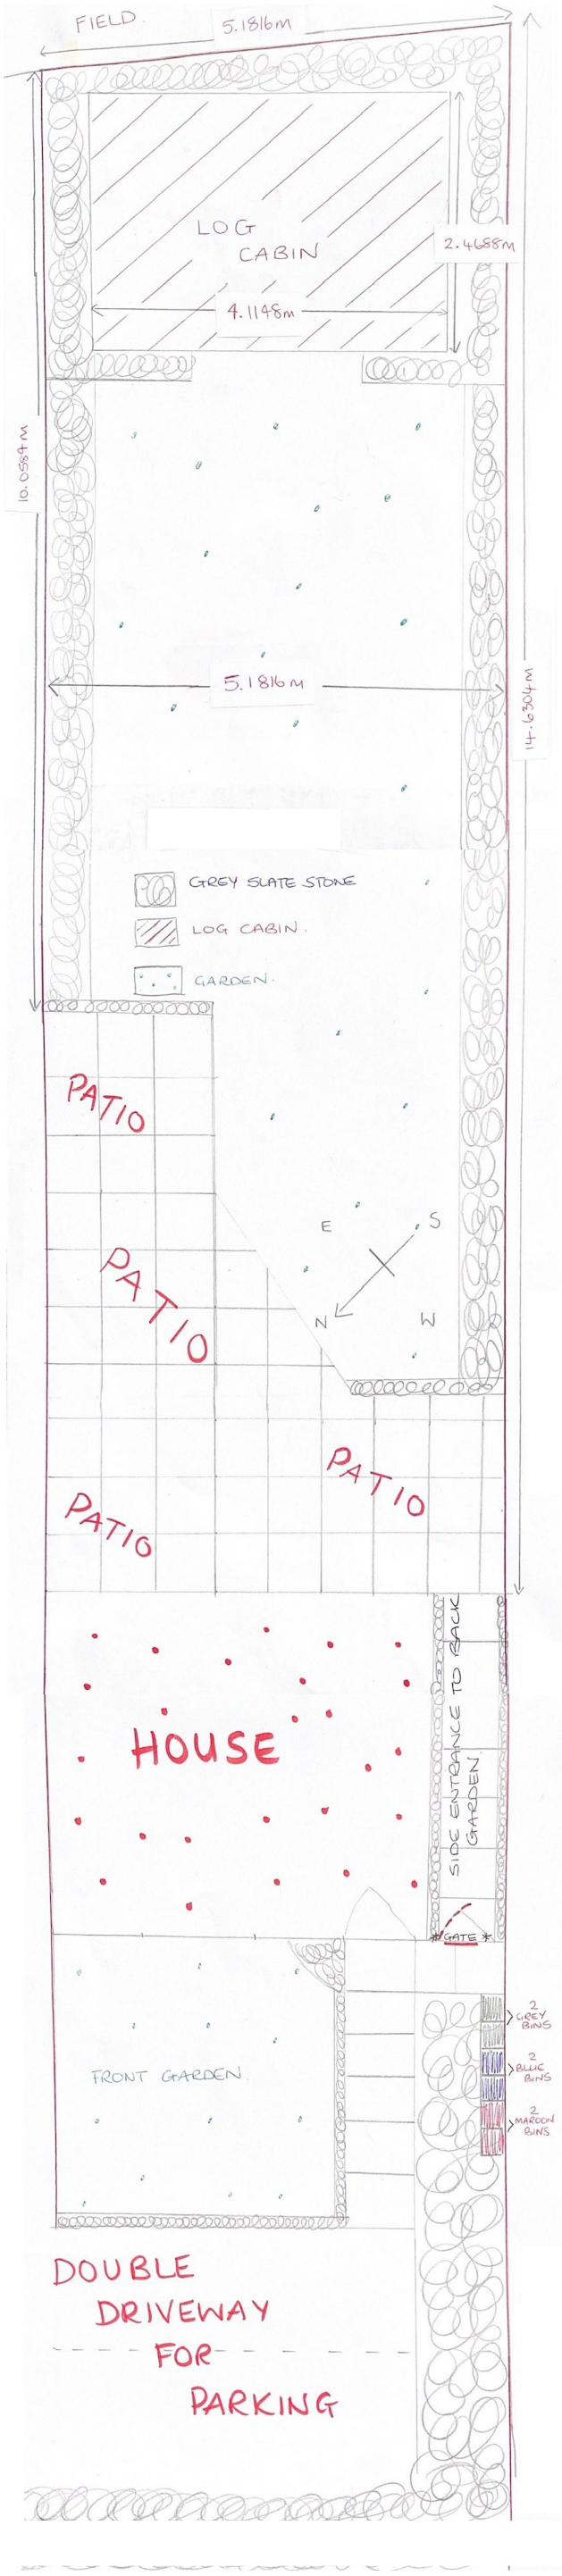

PROPOSED SITE PLAN
PAGE SIZE: A3
SCALE: DIMENSIONS ON PLAN
DWG NO. 002