

# AS PROPOSED Scale 1:100

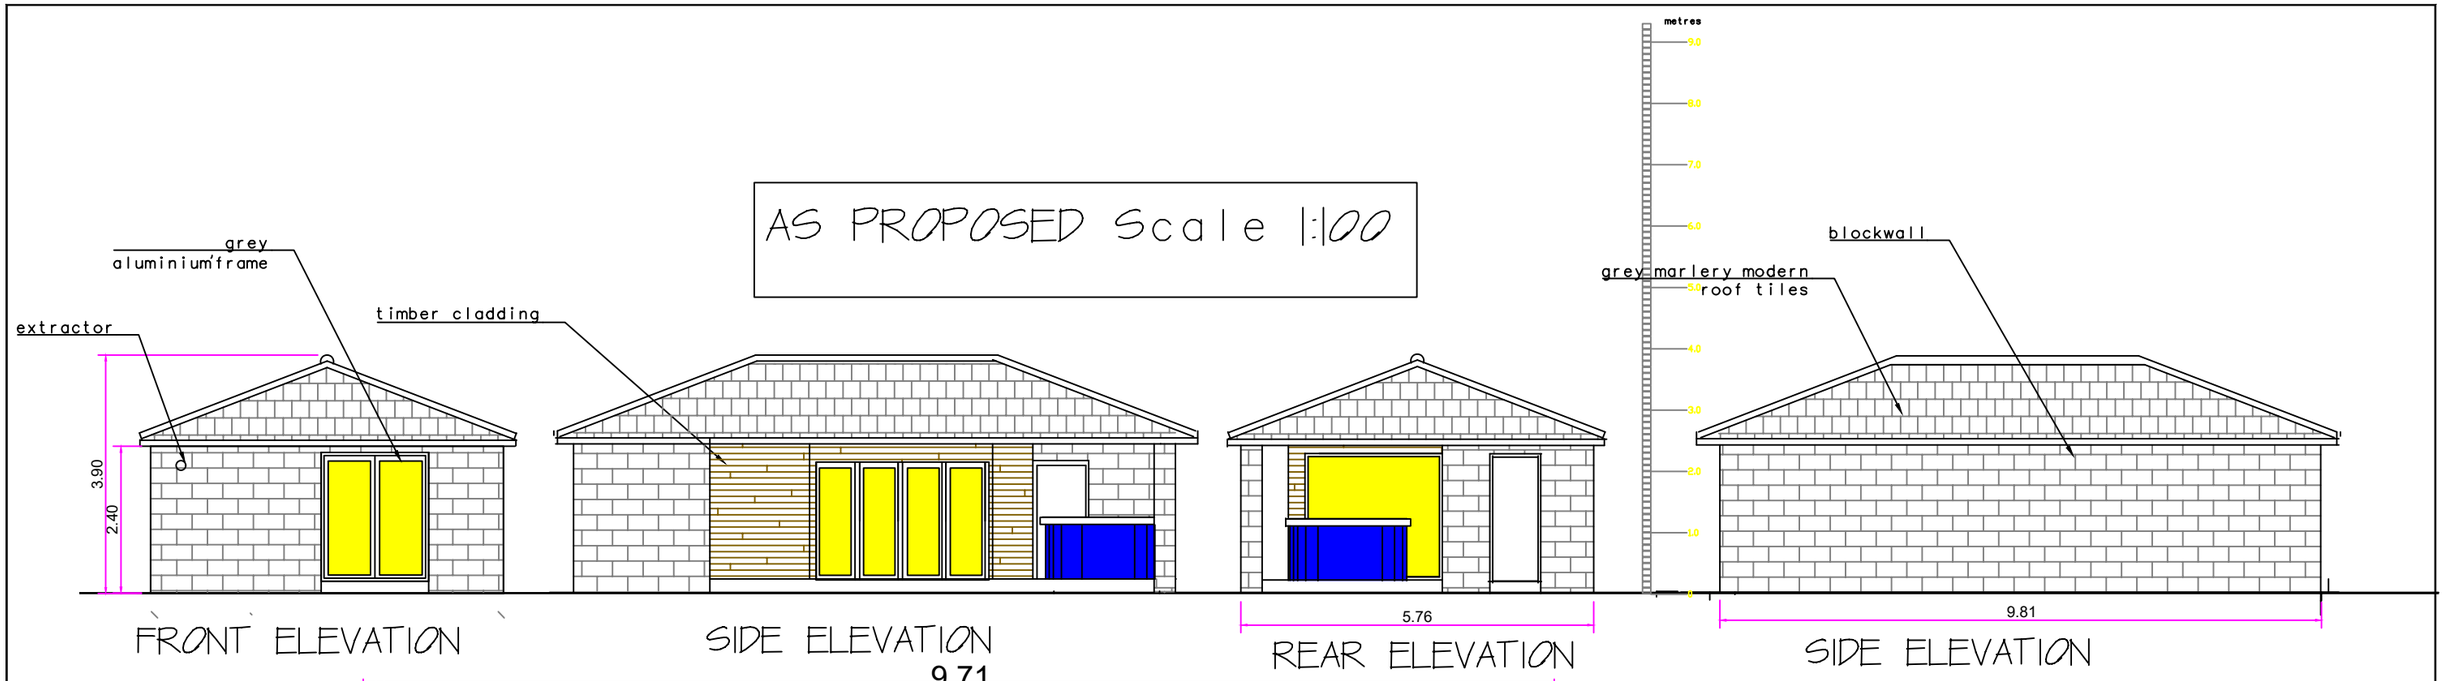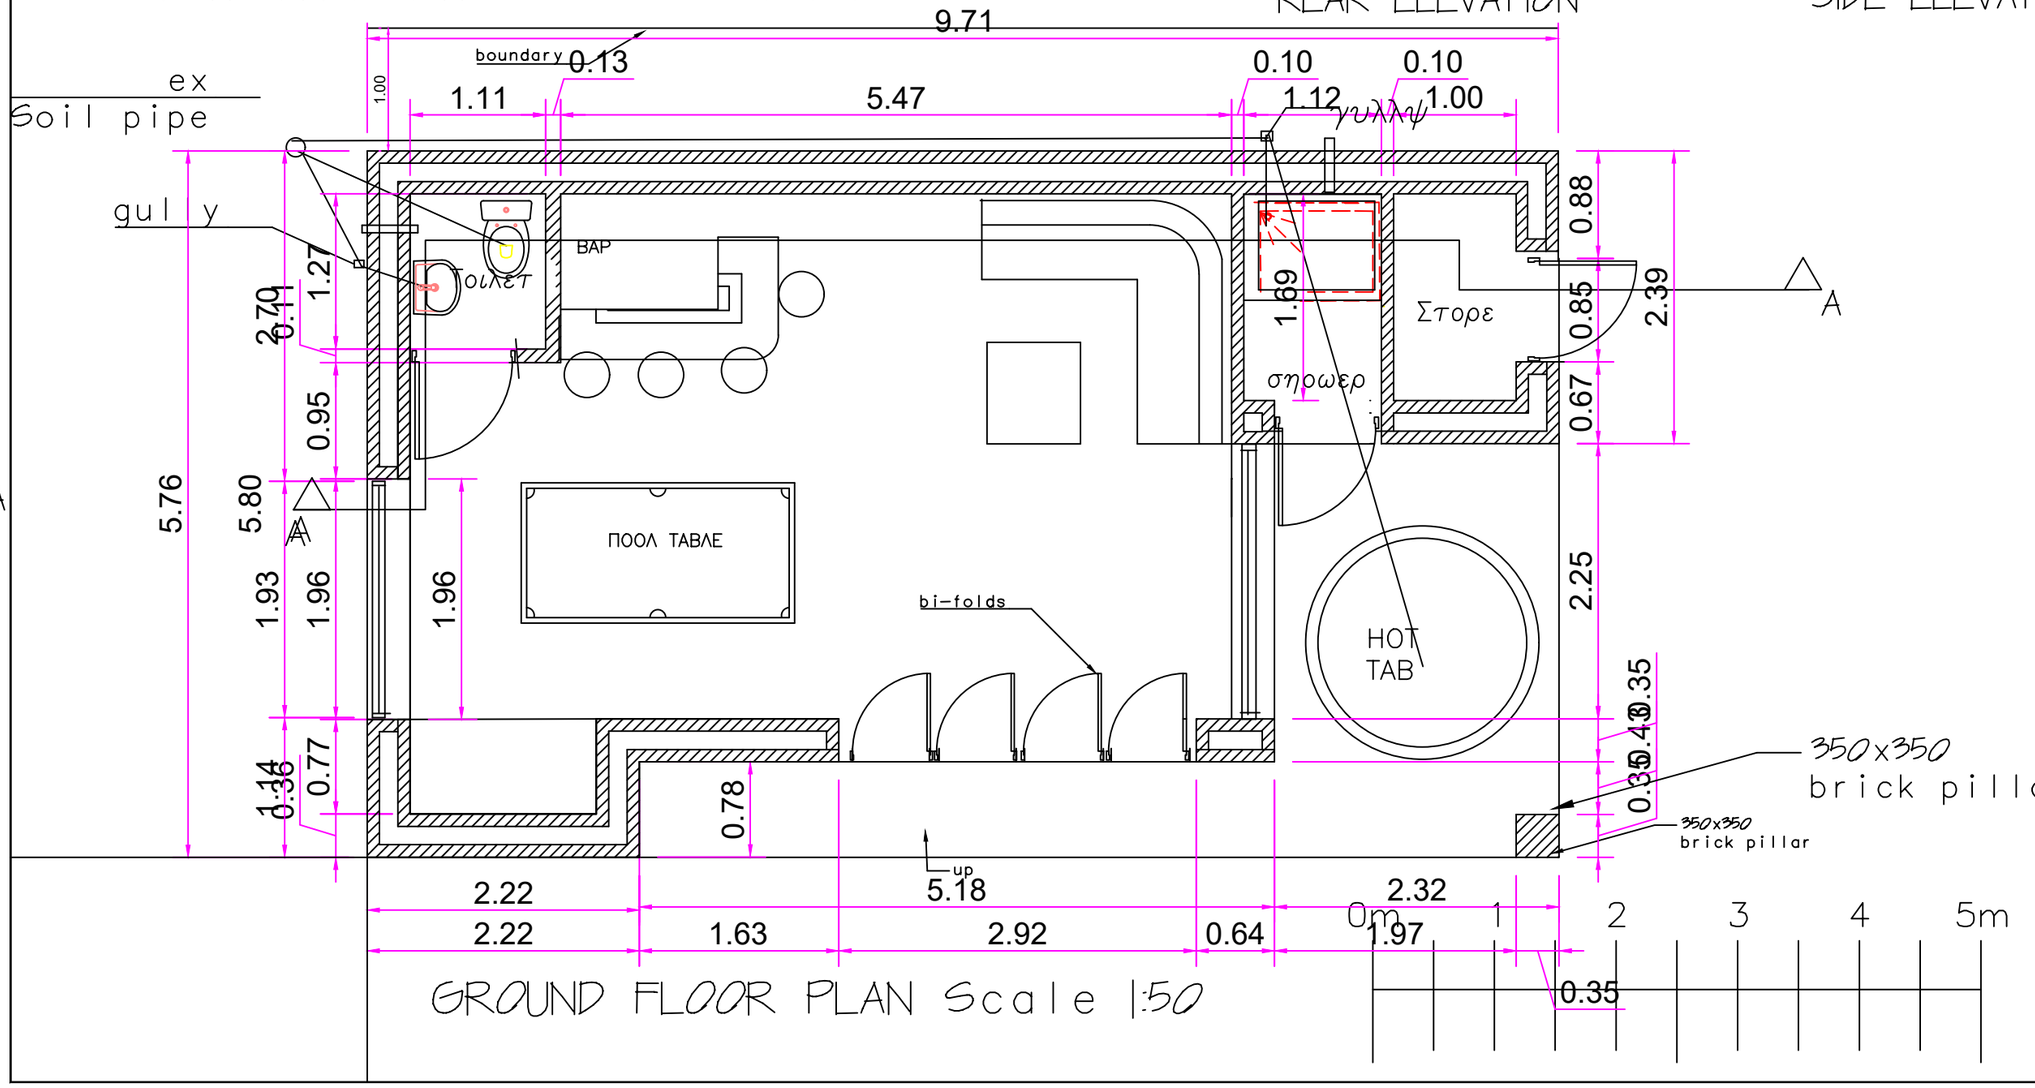


# GROUND FLOOR PLAN Scale 1:50

| amendments | date | discription |
|---|---|---|
| | | |

Location: 77 Longmeadow Road, Prescot L34 0HW

clients: Mr & Mrs A Kulikauske

project: Erection of a Summer house ast the rear garden of a detached house

drawings:: Plans, Elevations

drawing no.: W.24/58/01

scale: 1:50

mobile:GEORGE 07973931450

date: June 2024


GEO-NEO UK Ltd Architectural Co.
7a Orchid Grove
Liverpool L17-7EY
Tel/Fax: 0151-727 8223.
e-mail: geoneouk@gmail.com