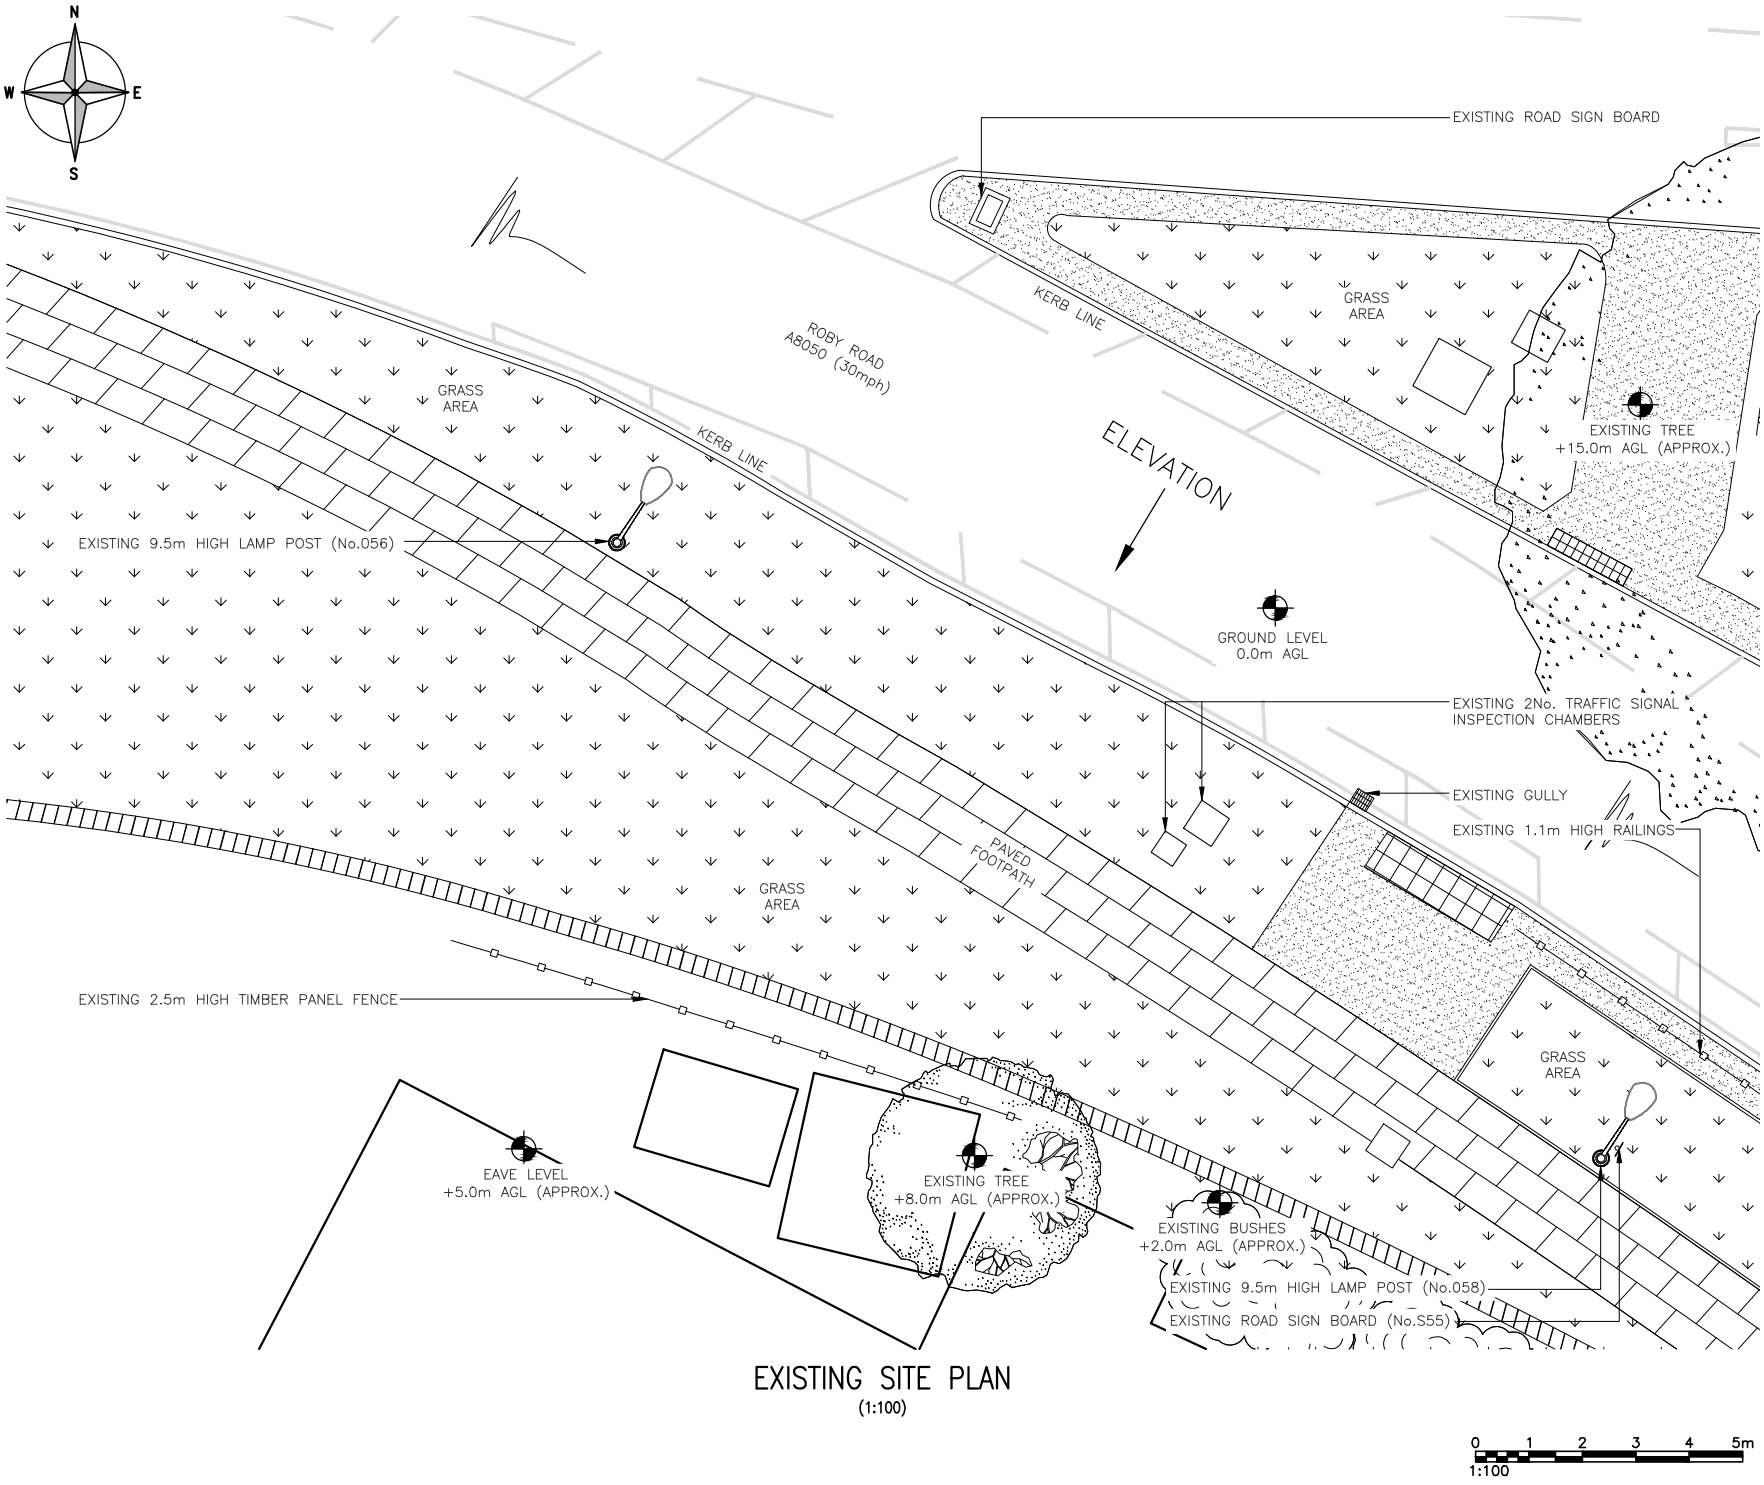


EXISTING SITE PLAN

(1:100)

0 1 2 3 4 5m

1:100

ALL DIMENSIONS ARE IN mm UNLESS NOTED OTHERWISE

N.G.R E: 343683 N: 390528

NOTES:

REV	MODIFICATION	BY	CH	DATE
A	Issued for Construction	SPD	HK	05.02.24

GallifordTry
WOLVEY - HINCKLEY - LEICESTERSHIRE - LE10 3JF
Tel: +44 (0)1455 222792 Fax: +44 (0)1455 222758

cornerstone
CORNERSTONE

Cell Name	Opt.
ROBY ROAD SW	A

Cell ID No

CORNERSTONE	VF	VMO2
30863900	27601_0	N/A

Site Address / Contact Details

HUYTON
KNOWSLEY
MERSEYSIDE
L36 4NA

Drawing Title: EXISTING SITE PLAN

Purpose of issue:	Dwg Rev:
CONSTRUCTION	A

Drawing Number:	Surveyed By:	Original Sheet Size:	Pack Issue:
200	SH	A3	B

Drawn:	Date:	Checked:	Date:
SPD	05.02.24	HK	05.02.24