N

Site Plan 1:200 @ A0

2 0 2 4 6 8 10 12 14 16 18m

1:200


Notes

1. This drawing is the copyright of MH Architects Ltd
2. Do not scale this drawing except for Local Authority planning purposes
3. All dimensions must be checked on site by the contractor prior to commencement of the works.

Client Approval

X	A - Approved
X	B - Approved with comments
X	C - Do not use

Rev.	Revision Note/Purpose of Issue	Drw By	Date	Chk By	Date
P01	ISSUED FOR PLANNING	JL	21/01/26	HJG	21/01/26
P02	Boundary added	JL	27/01/26	HJG	27/01/26

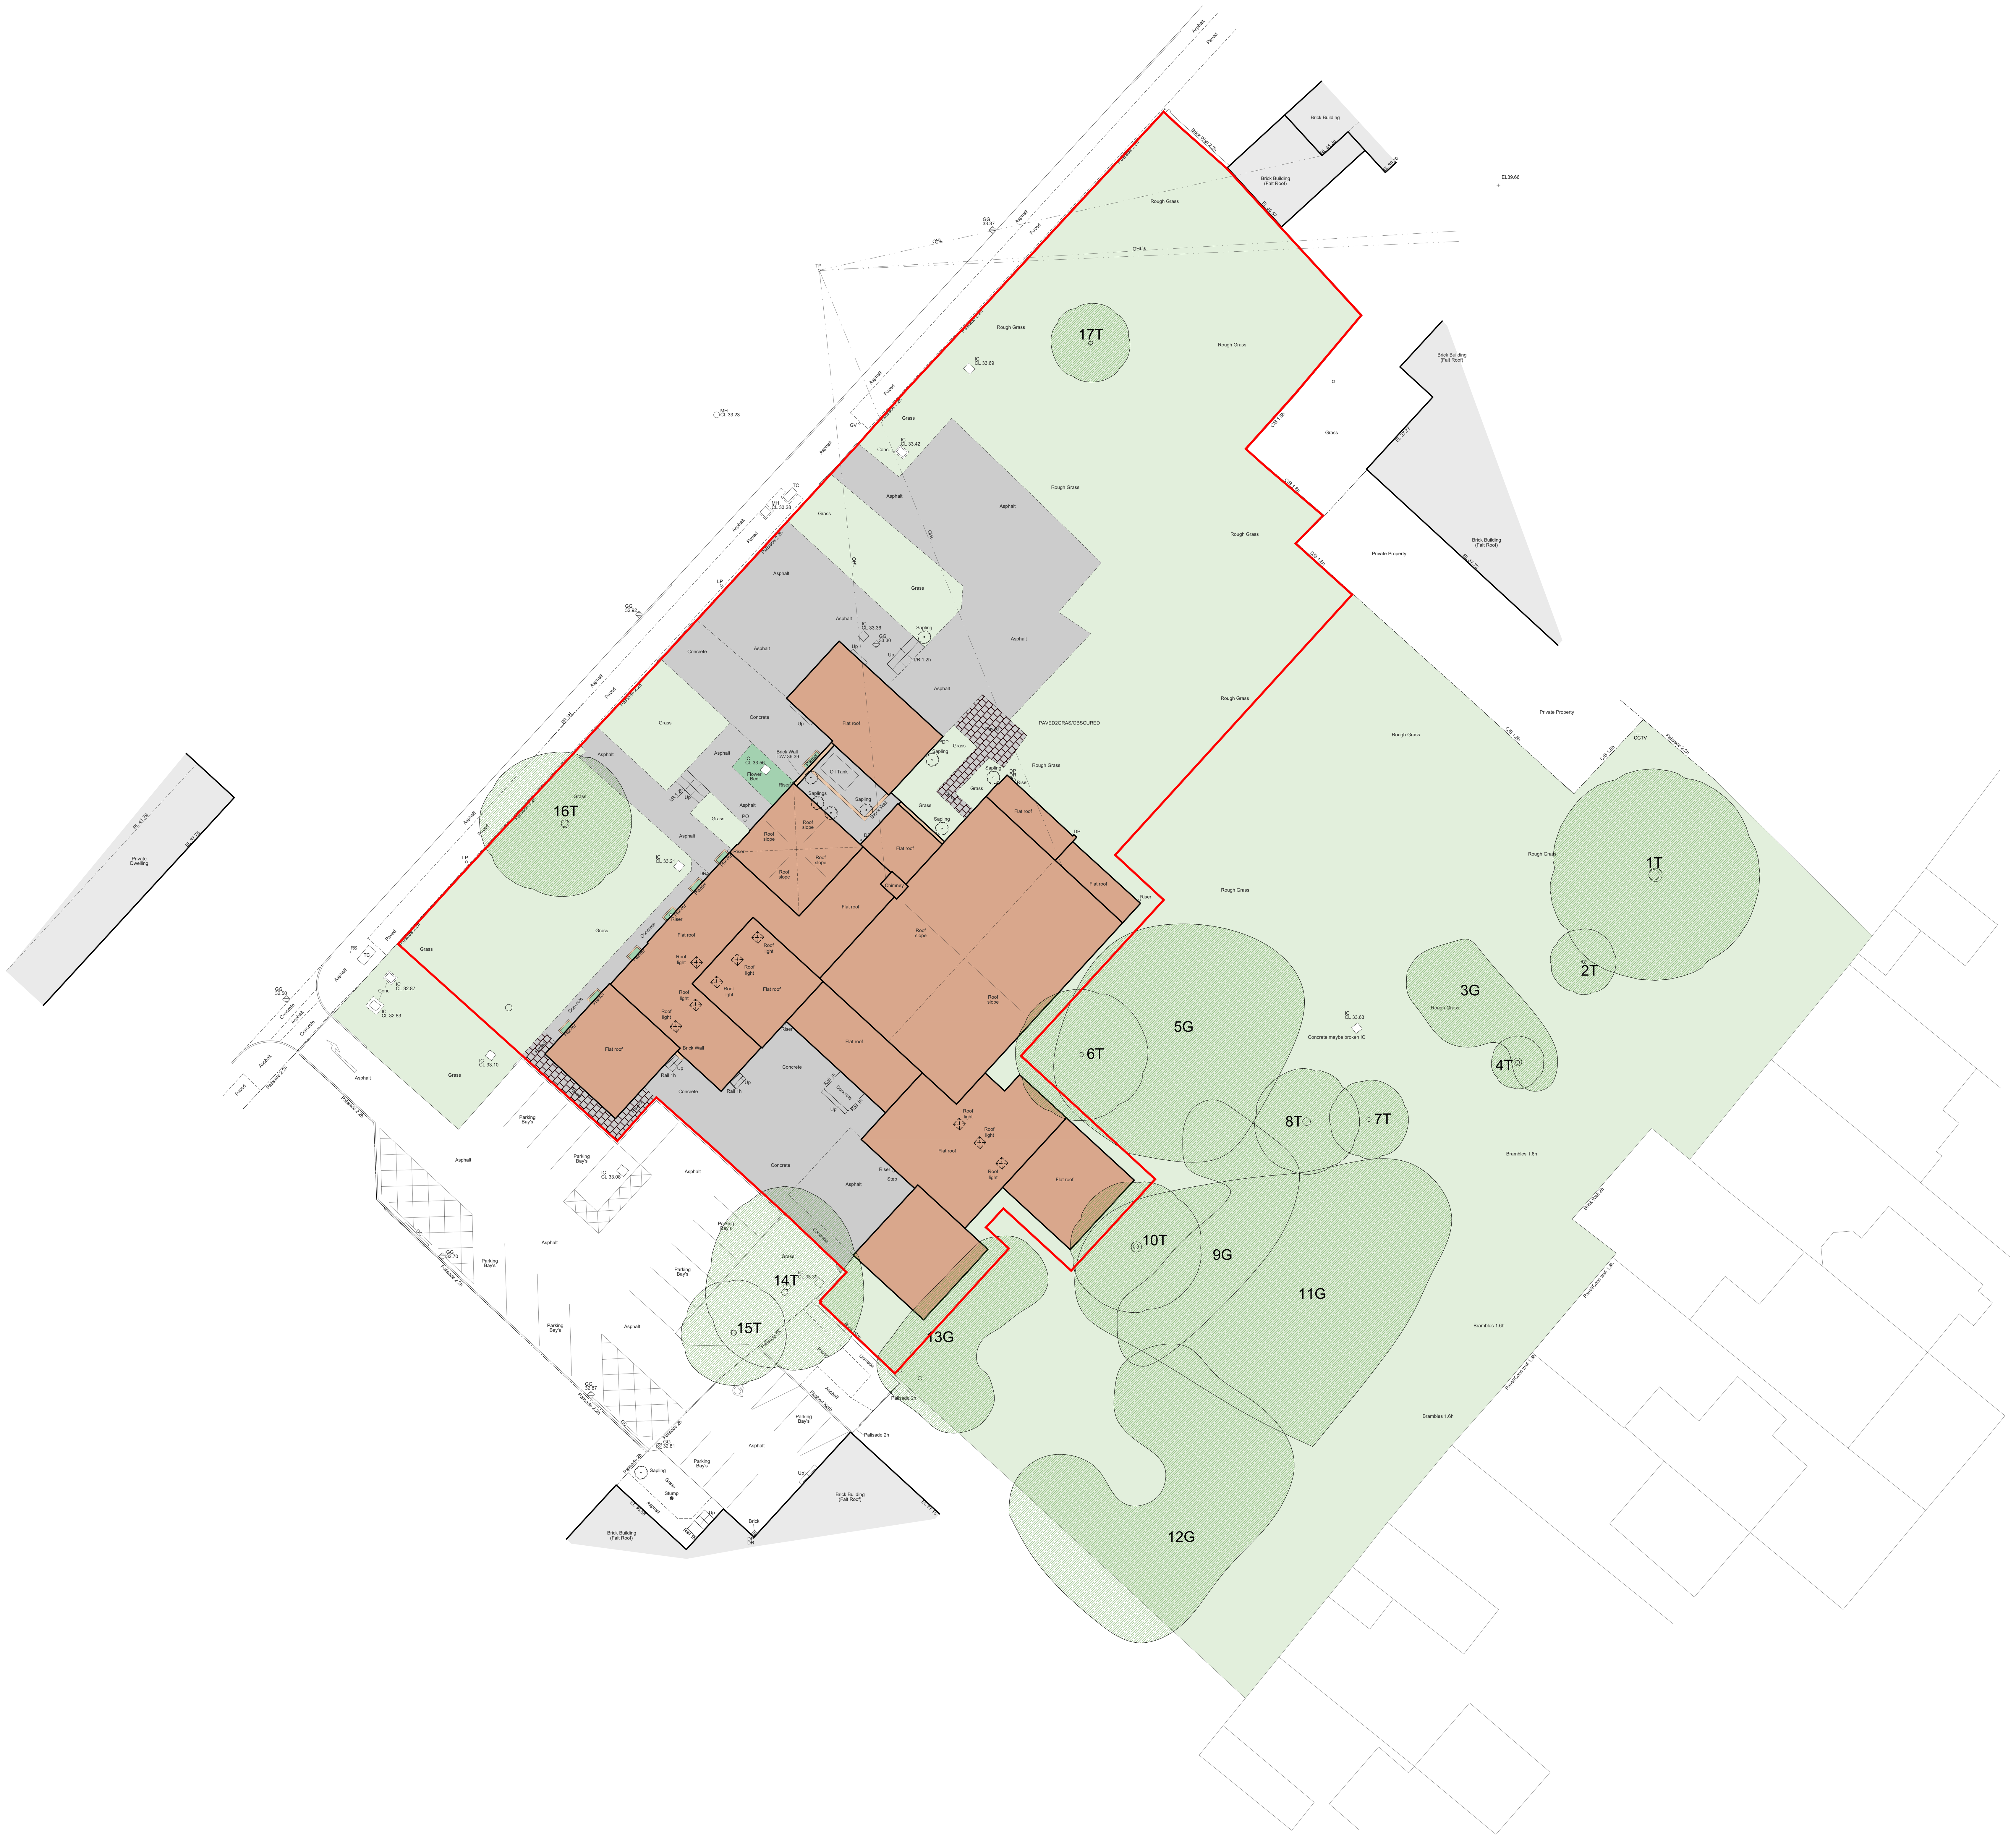

NinePoints Property

Client	Nine Points Property for Salutem
Job title	St Aidens Church Adswood Road, Huyton, L36 7XR SEN School
Job No.	25-082
Drawing title	Site Plan Existing (Full Site)

Drawn	Date	Checked	Date	Scale at A0
JL	JAN 26	HJG	JAN 26	1:100

Pro.	Org.	Zone	Level	Type	Role	No.	Suitability	Rev.
SAC	MHA	XX	ZZ	D	A	0101	S0	P02

Purpose of Issue

PLANNING

Ground Floor | Bicentennial Building
Southern Gate | Chichester
West Sussex | PO19 8EZ

t. 01243 774748
e. admin@mharchitects.co.uk
www.mharchitects.co.uk

Limited Company
Registered in England No.1994233

mh ARCHITECTS