
©2020 Cellnex
All rights reserved. No part of this publication may be reproduced, stored in a retrieval system or transmitted in any form or by any means (Electronic, Mechanical, Photocopying, Recording or otherwise), without the prior written consent of the Company.

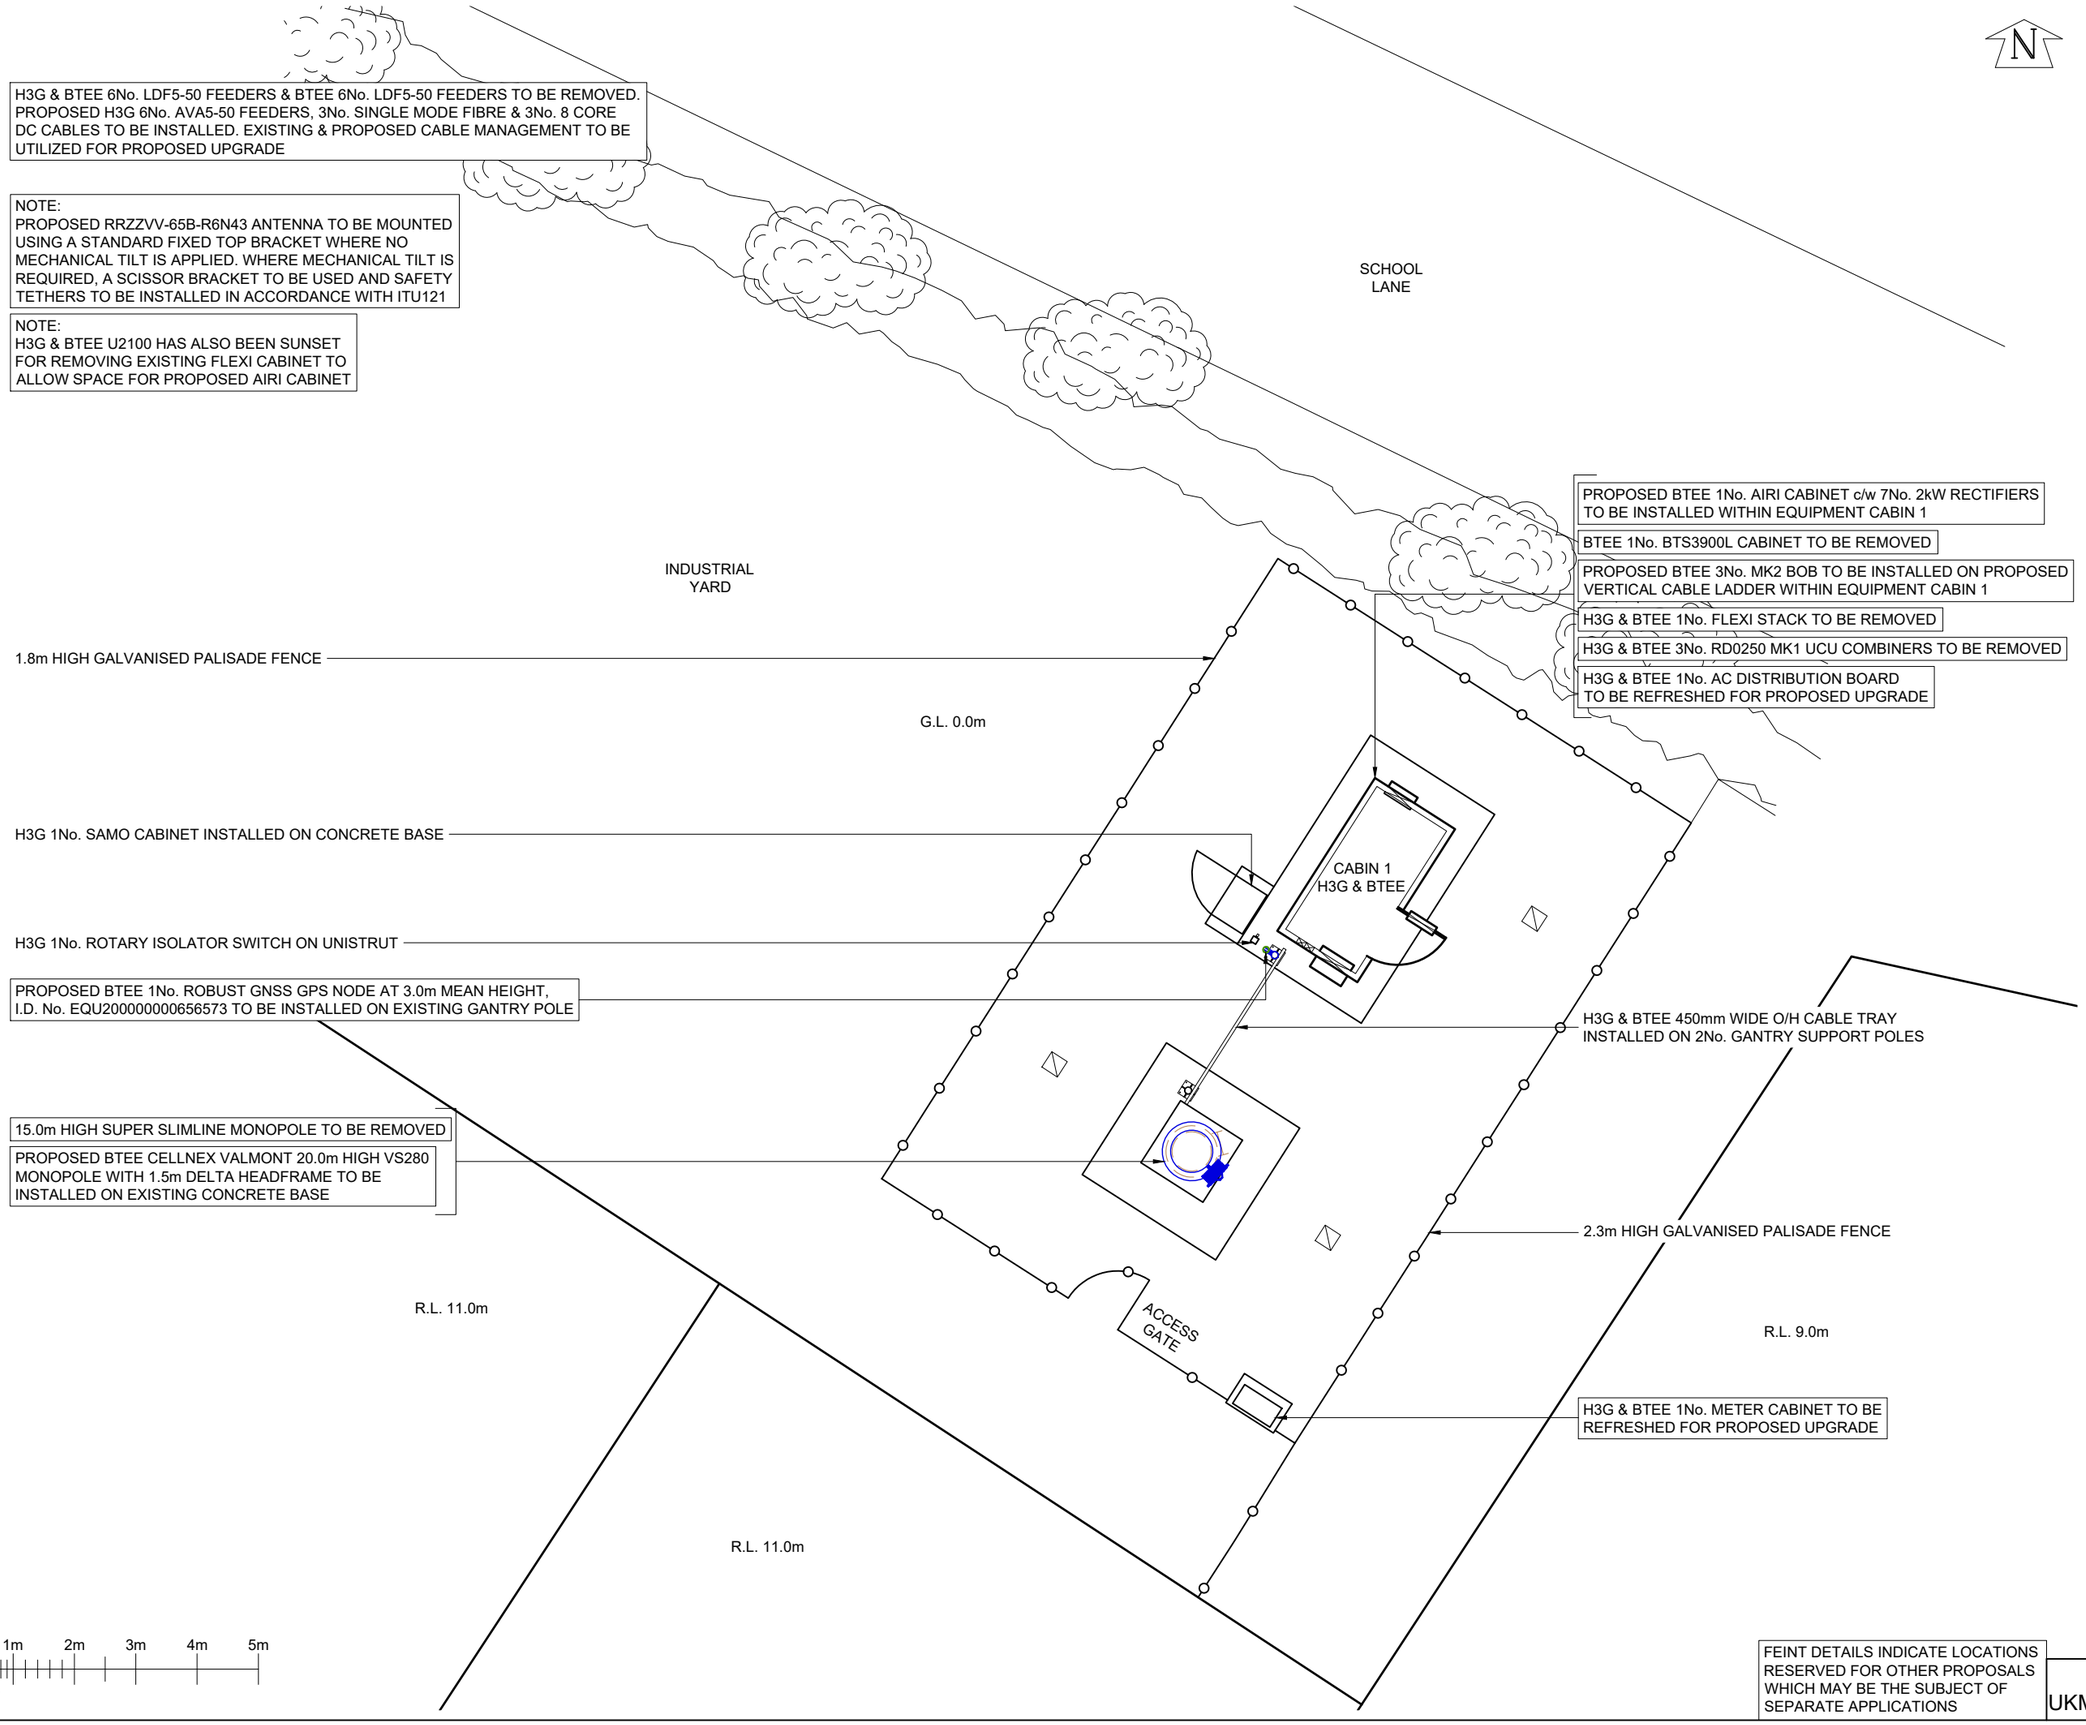

FEINT DETAILS INDICATE LOCATIONS RESERVED FOR OTHER PROPOSALS WHICH MAY BE THE SUBJECT OF SEPARATE APPLICATIONS

NOTES

REV : C	DATE : 12/06/2026

CHANGE DESCRIPTION:
- THE EXISTING MONOPOLE IS TO BE REPLACED WITH THE PROPOSED VS280 MONOPOLE

PROJECT No.	COL.MOD.UK.0003509
CELL No.	95555

DD REV_C REFERS TO MD REV_1.B

ISS	REVISION	DATE	DRN	APP
1.B	COL.MOD.UK.0003509 DETAILED DESIGN AMENDS	12/06/26	HFC	HFC
1.A	COL.MOD.UK.0003509 DETAILED DESIGN AMEND	18/09/25	HFC	HFC
1	COL.MOD.UK.0003509 DETAIL DESIGN	03/10/25	HFC	HFC

CELLNEX UK
R+, 4TH FLOOR, 2 BLAGRAVE STREET, READING, RG1 1AZ
Tel. 020 4526 8553

SITE No UK-MY-005554
J & L SUPPLIES
J & L SUPPLIES
11A CADDICK ROAD
SOUTH KNOWSLEY
MERSEYSIDE
L34 9HP

NGR	SJ 42973 96090
OS GRID	343066 396089

TITLE
PROPOSED SITE PLAN
CONSTRUCTION
BTEE LTD

SCALE	1:100	
DRAWN	HFC	12/06/26
APPROVED	HFC	12/06/26

DRG No.	Sheet 1 of 1	Rev
UKMY005554-02-201-G0001		1.A

A3