H3G & BTEE 6No. LDF5-50 FEEDERS & BTEE 6No. LDF5-50 FEEDERS TO BE REMOVED. PROPOSED H3G 6No. AVA5-50 FEEDERS, 3No. SINGLE MODE FIBRE & 3No. 8 CORE DC CABLES TO BE INSTALLED. EXISTING & PROPOSED CABLE MANAGEMENT TO BE UTILIZED FOR PROPOSED UPGRADE

NOTE:
PROPOSED RRZZVV-65B-R6N43 ANTENNA TO BE MOUNTED USING A STANDARD FIXED TOP BRACKET WHERE NO MECHANICAL TILT IS APPLIED. WHERE MECHANICAL TILT IS REQUIRED, A SCISSOR BRACKET TO BE USED AND SAFETY TETHERS TO BE INSTALLED IN ACCORDANCE WITH ITU121

NOTE:
H3G & BTEE U2100 HAS ALSO BEEN SUNSET FOR REMOVING EXISTING FLEXI CABINET TO ALLOW SPACE FOR PROPOSED AIRI CABINET

NOTE:
FIBRES & DC CABLES TO BE SUPPLIED BY OTHERS AND INSTALLED BY VALMONT

NOTE:
OUTAGE WILL BE REQUIRED TO ACCESS MBNL ANTENNAS

PROPOSED BTEE 3No. AIR 3268 ANTENNAS AT 19.66m MEAN HEIGHT, BEARINGS 0°, 120° & 240° E.T.N. I.D. No. EQU200000000656567, EQU200000000656568 & EQU200000000656569 TO BE INSTALLED ON PROPOSED STEELWORKS

PROPOSED BTEE 3No. RRZZVV-65B -R6N43 ANTENNA AT 18.9m MEAN HEIGHT, BEARINGS 0°, 120° & 240° E.T.N. I.D.No. EQU200000000656546, EQU200000000656547 & EQU200000000656548 TO BE INSTALLED ON PROPOSED STEELWORKS

H3G 3No. 742234 ANTENNA AT 16.0m MEAN HEIGHT, BEARINGS 0°, 120° & 240° E.T.N. I.D.No. EQU900172294, EQU900172295 & EQU900172296 TO BE RELOCATED ON PROPOSED STEELWORKS

PROPOSED BTEE 3No. 700/800 4486 ERS I.D.No. EQU200000000656549, EQU200000000656550 & EQU200000000656551 TO BE INSTALLED ON PROPOSED STEELWORKS (1No. PER SECTOR)


PROPOSED BTEE 3No. 1800/2100 4490 ERS I.D.No. EQU200000000656552, EQU200000000656553 & EQU200000000656554 TO BE INSTALLED ON PROPOSED STEELWORKS (1No. PER SECTOR)

PROPOSED BTEE 3No. 2600 4471 ERS I.D.No. EQU200000000656555, EQU200000000656556 & EQU200000000656557 TO BE INSTALLED ON PROPOSED STEELWORKS (1No. PER SECTOR)

PROPOSED BTEE 3No. MK2 BOB I.D.No. EQU200000000656558, EQU200000000656559 & EQU200000000656560 TO BE INSTALLED ON PROPOSED STEELWORKS (1No. PER SECTOR)

BTEE 3No. LGP18521 1800 MHA I.D.No. EQU900531618, EQU900531619 & EQU900531620 TO BE REMOVED

H3G 3No. RD0448 1800/2100 MHA I.D.No. EQU900525187, EQU900525188 & EQU900525189 TO BE RELOCATED ON PROPOSED STEELWORKS (1No. PER SECTOR)

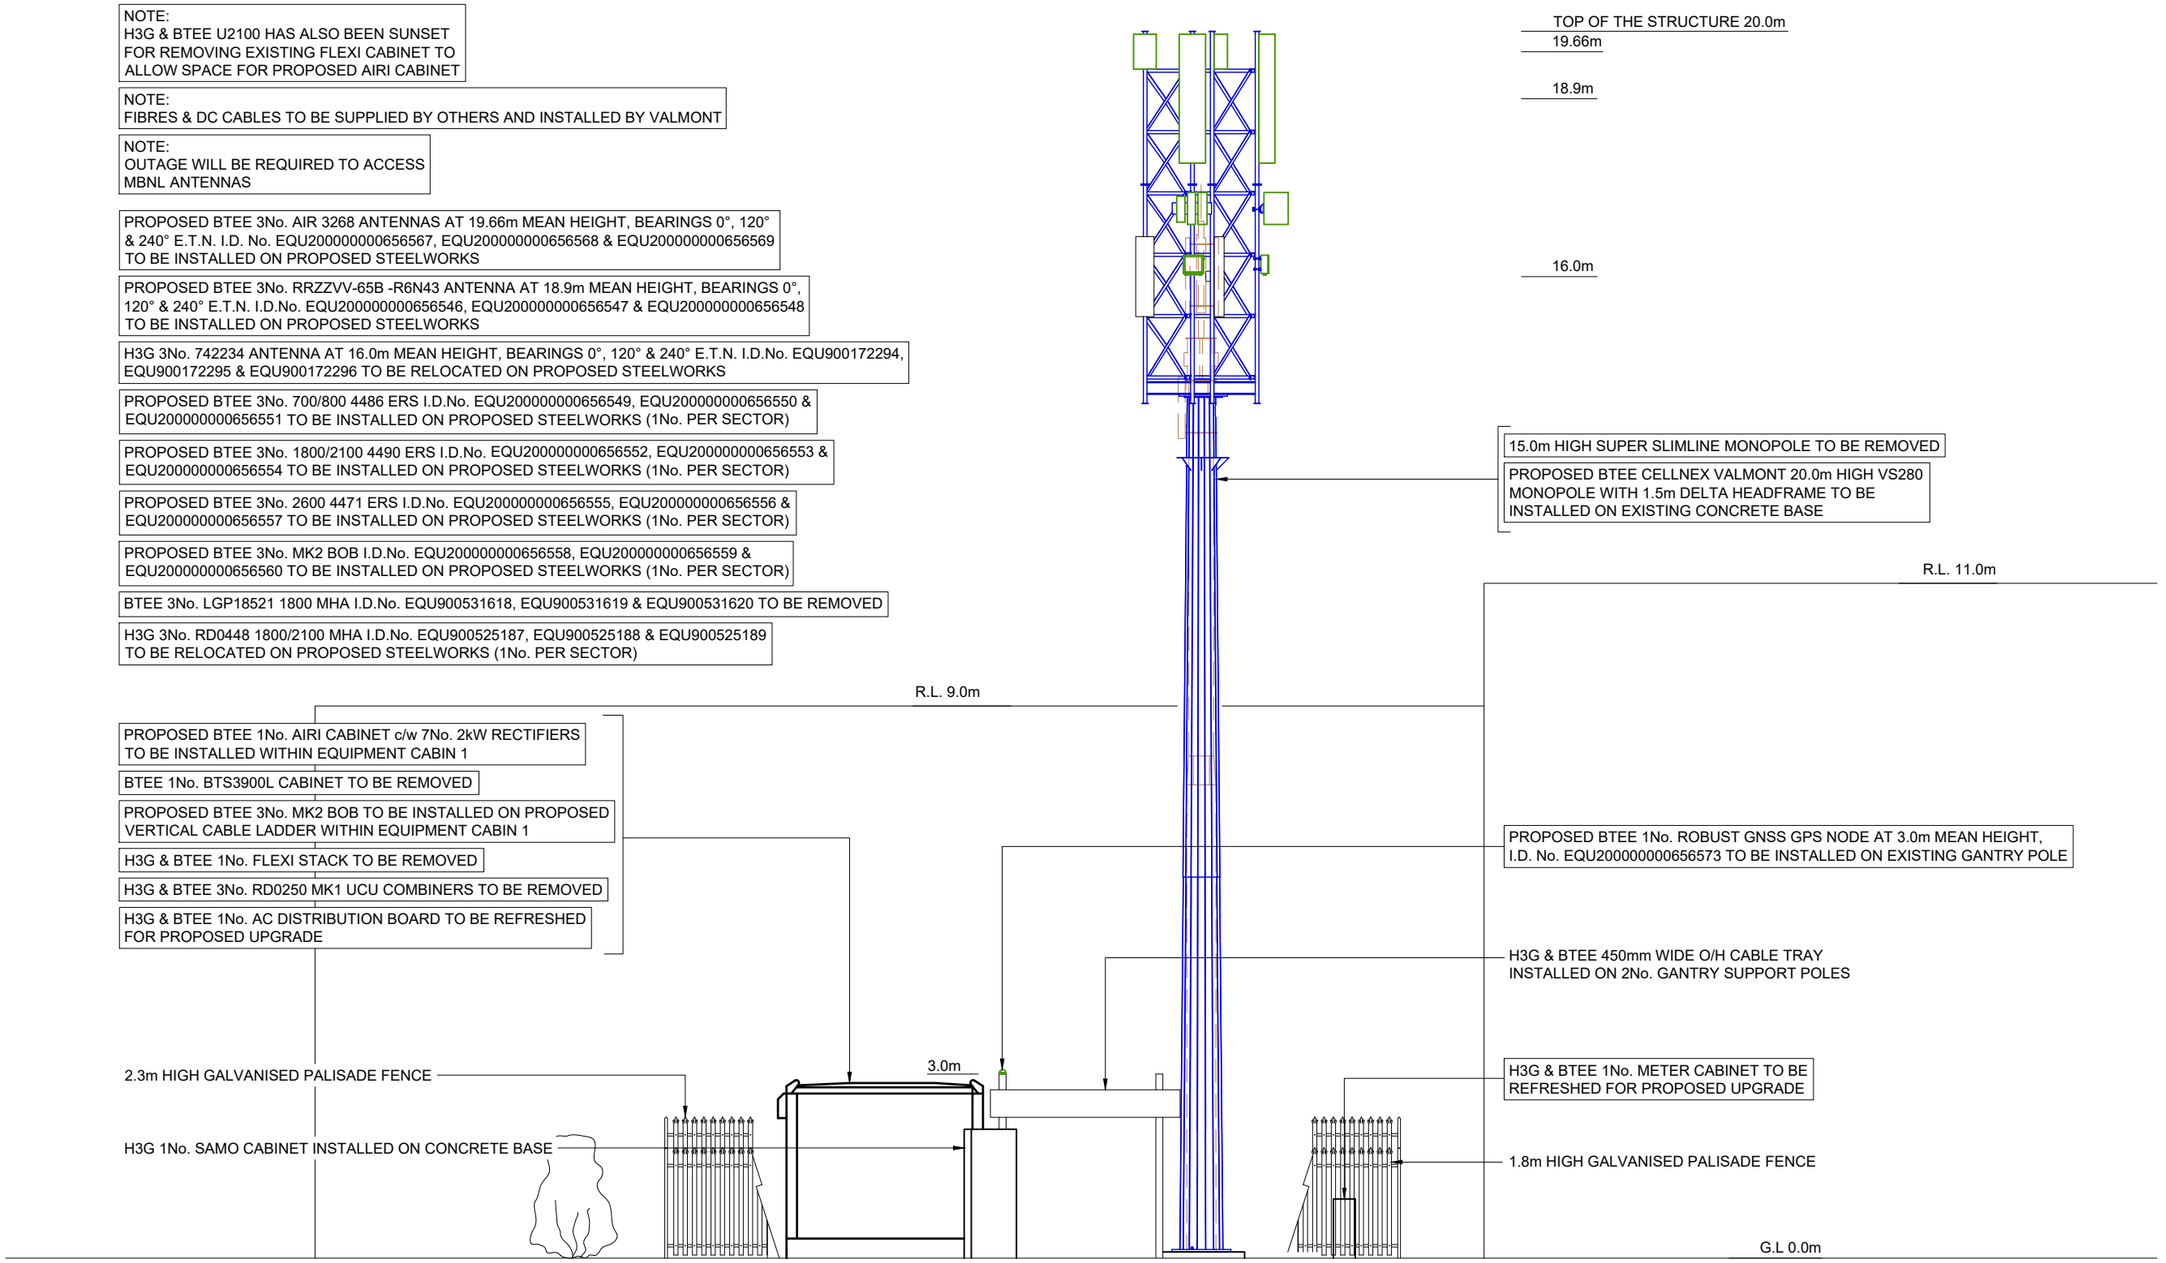

0 1m 2m 3m 4m 5m
0.5m

PROPOSED NORTH-WEST ELEVATION

FEINT DETAILS INDICATE LOCATIONS RESERVED FOR OTHER PROPOSALS WHICH MAY BE THE SUBJECT OF SEPARATE APPLICATIONS

©2020 Cellnex
All rights reserved. No part of this publication may be reproduced, stored in a retrieval system or transmitted in any form or by any means (Electronic, Mechanical, Photocopying, Recording or otherwise), without the prior written consent of the Company.

NOTES

REV : C | DATE : 12/06/2026

CHANGE DESCRIPTION:
- THE EXISTING MONOPOLE IS TO BE REPLACED WITH THE PROPOSED VS280 MONOPOLE
- PROPOSED ANTENNAS MEAN HEIGHT HAS BEEN UPDATED

PROJECT No.	COL.MOD.UK.0003509
CELL No.	95555

DD REV_C REFERS TO MD REV_1.B

ISS	REVISION	DATE	DRN	APP
1.B	COL.MOD.UK.0003509 DETAILED DESIGN AMENDS	12/06/26	HFC	HFC
1.A	COL.MOD.UK.0003509 DETAILED DESIGN AMEND	18/09/25	HFC	HFC
1	COL.MOD.UK.0003509 DETAIL DESIGN	03/10/25	HFC	HFC

cellnex driving telecom connectivity
CELLNEX UK
R+, 4TH FLOOR, 2 BLAGRAVE STREET, READING, RG1 1AZ
Tel. 020 4526 8553

SITE No UK-MY-005554
J & L SUPPLIES
J & L SUPPLIES
11A CADDICK ROAD
SOUTH KNOWSLEY
MERSEYSIDE
L34 9HP

NGR	SJ 42973 96090
OS GRID	343066 396089

TITLE
PROPOSED ELEVATION
CONSTRUCTION
BTEE LTD

SCALE	1:100	
DRAWN	HFC	12/06/26
APPROVED	HFC	12/06/26

DRG No. UKMY005554-02-301-G0001 | Sheet 1 of 1 | Rev 1.A

A3