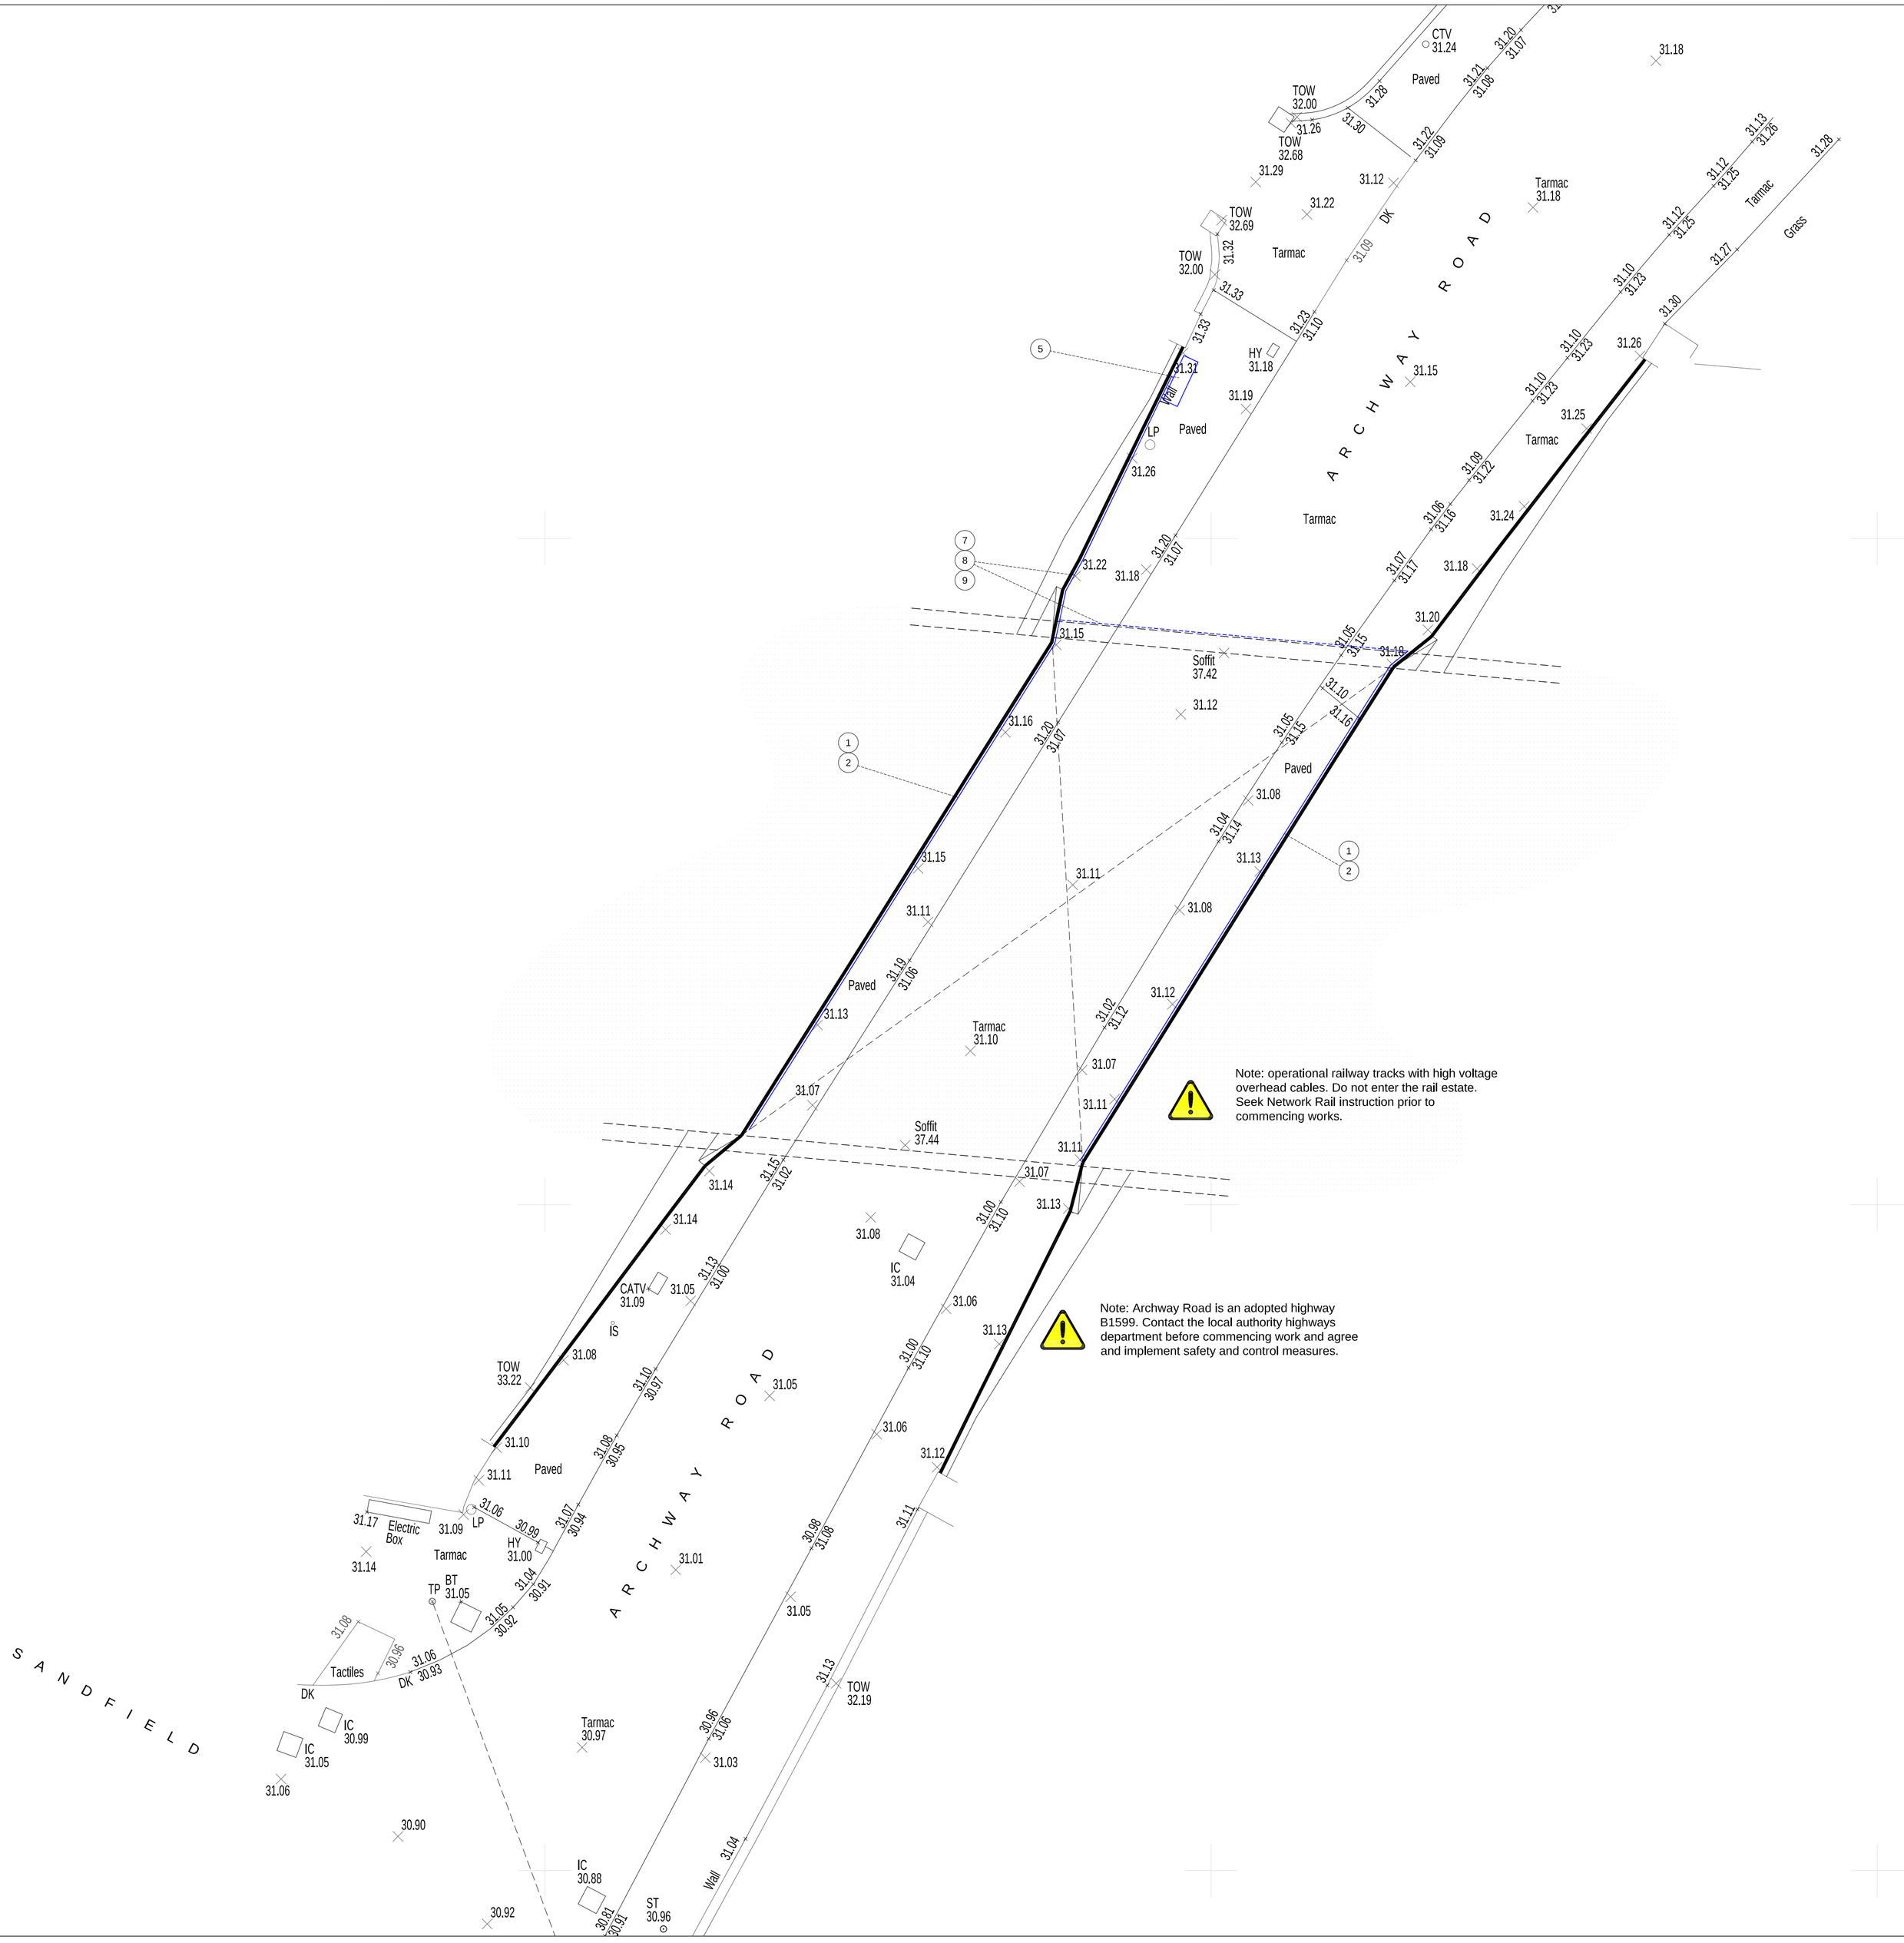


SPECIFICATION NOTES

1. 912400136696 - Colour Graze Compact Intellihue Powercore high output 60 x 60 degress disribution light fitting. (8no. each side of the tunnel). These upwards light fittings fixed to stone via 41x41mm black painted unistrut.
2. 912400136694 - Colour Graze Compact Intellihue Powercore high output 10 x 60 degrees distribution light fitting. (8no. each side of the tunnel). These upwards light fittings fixed to stone via 41x41mm black painted unistrut.
3. -
4. Black Data Enabler box (400x400x200mm) fixed through mortar joints where possible with 4no. M8 stainless steel rods to a 10mm hole to a nominal depth of 80mm.
5. Feeder Pillar (Hollybush Green RAL6028) located to allow approximately 2000mm clear width between it, and the highway (H:1550mm x W:1470mm x D:470mm).
6. Black Junction box (400x400x200mm) fixed through mortar joints where possible with 4no. M8 stainless steel rods to a 10mm hole to a nominal depth of 80mm.
7. Black 3 core SWA cable (15mm diameter).
8. Black 4 care SWA cable (15mm diameter).
9. Black 2 core SWA CAT control cable (12mm diameter).

PLEASE NOTE:

a. Cables which traverse the elevation will be fastened directly to the structure using M4 stainless steel rods to a 6mm hole to a nominal depth of 60mm at approximately 300mm intervals, and will be chemically anchored at mortar joints, and pull tested.

b. The unistrut will be fixed to the wall using M6 stainless steel rods to a 8mm hole to a nominal depth of 80mm at 400mm centres and will be chemically anchored at mortar joints, and pull tested.

c. The chemical anchor utilised will be that of Hilti adhesive anchor: HY 270 type.

d. Where suggested intervals for any fixings would result in fixings into stonework, these intervals can be increased or decreased accordingly so as to avoid doing so. A neat and clean appearance will be ensured.

Generally: all facing brickwork and stonework shall be retained in situ. Masonry may be surface damaged due to advanced age and exposed conditions; exercise caution when selecting fixing points which shall be in mortar joints. Contractor to follow installations guidelines as submitted as part of this application.

NOTES
Use only written dimensions. All areas are indicative. Contractor to check measurements on site prior to commencement. Notify the Architect of any discrepancies. This drawing must only be used for the purpose for which it has been supplied. Network Rail asset reference: DSE/54 Archway Road Rail Bridge, Huyton.

R.	DATE	DESCRIPTION
A	01.04.2021	ANNOTATION AMENDED.
B	07.05.2021	DRAWING TITLE AMENDED.
C	12.07.2021	LOCATION & COLOUR OF FEEDER PILLAR AMENDED.
D	12.08.2021	UNISTRUCT OMITTED.
E	03.09.2021	LIGHT FITTINGS RELOCATED.
F	24.09.2021	SPECIFICATION NOTES AMENDED.
G	06.10.2021	UNISTRUT ADDED TO INSTALLATION. NOTES AMENDED.

MGMA ARCHITECTS LIMITED
Oriel Chambers Suite 37
14 Water Street
Liverpool L2 8TD

+44 (0) 151 236 6627
studio@mgma-architects.co.uk

www.mgma-architects.co.uk

PROVISIONAL
NOT FOR CONSTRUCTION
FOR PLANNING PURPOSES ONLY

CLIENT
KMD Planning and Property Management Limited

PROJECT
Huyton Gateway (Archway Road Bridge), Huyton, Knowsley

DRAWING
Proposed Site Plan

SCALE
1:100@A1

DATE
22.03.2021

REVISION
G

NO.
9-038_101

0 1 2 5m
1:100