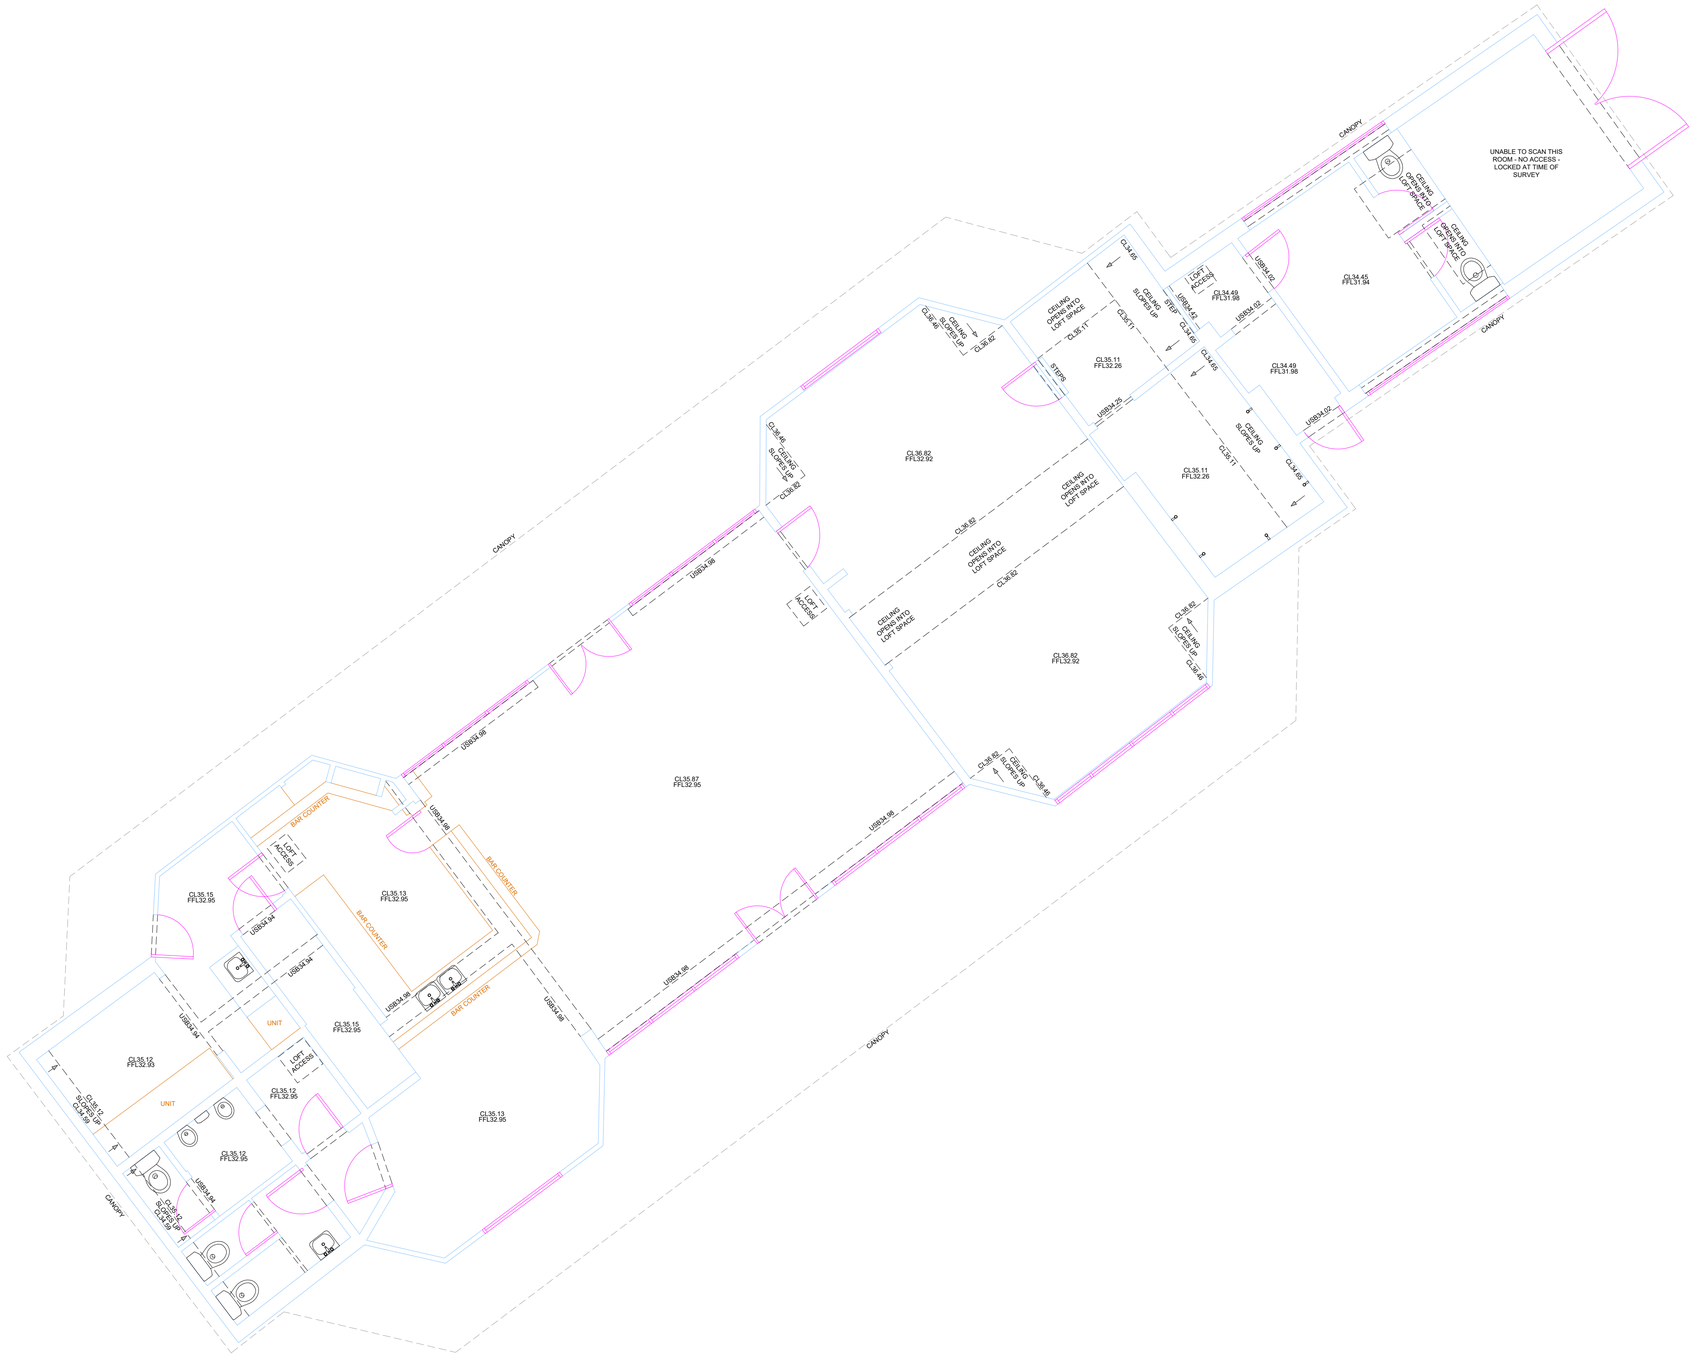


N

W E

S

SURVEY ORIENTATED TO OS GRID (OSGB36-15)

SURVEY LEGEND

FEATURES

- TOP OF BANK
- BOTTOM OF BANK
- SURVEY STATION
- TREE
- HEDGE
- TREE CANOPY
- BUSHES
- VEGETATION

BOUNDARY ANNOTATIONS

- BARB WIRE FENCE — BW.F
- CHAIN LINK FENCE — C/L.F
- CONC POST AND PANEL — CP&P.F
- CONC POST TIMB PANEL — CP&TP.F
- ELECTRIC FENCE — EL.F
- HERAS FENCE — HER.F
- IRON RAIL FENCE — IR.F
- KNEE RAIL FENCE — KR.F
- MISCELLANEOUS FENCE — MISC.F
- POST AND WIRE FENCE — P&W.F
- RANCH STYLE FENCE — RS.F
- SECURITY FENCE — SEC.F
- TIMBER FENCE — T.F
- BRICK WALL — B.W
- BLOCK WALL — BL.W
- CONCRETE WALL — C.W
- GABIEN WALL — G.W
- MISCELLANEOUS WALL — MISC.W
- RETAINING WALL — R.W
- RETAINING LOG WALL — RL.W
- STONE WALL — S.W

LEVEL PREFIX ANNOTATIONS

FFL	INTERNAL FINISHED FLOOR LEVEL
CL	INTERNAL CEILING LEVEL
USB	INTERNAL LEVEL UNDERSIDE OF BEAM

SURVEY ANNOTATIONS

AV	AIR VALVE
B	BOLLARD
BS	BUS STOP
BT	BRITISH TELECOM IC
CPS	CONCRETE PAVING SLABS
CP	CATCH PIT
DR	DRAIN
EB	ELECTRIC CONTROL BOX
EL	ELECTRICAL IC
EP	ELECTRICITY POLE
ER	EARTH ROD
FH	FIRE HYDRANT
FP	FLAG POLE
G	GULLY
GH	GREENHOUSE
GP	GATE POST
GV	GAS VALVE
IC	INSPECTION COVER
JB	JUNCTION BOX
JKW	JAPANESE KNOT WEED
KO	KERB OUTLET
LH	LAMP HOLE
LP	LAMP POST/LIGHT COLUMN
MH	MANHOLE
MP	MONITOR POINT
NP	NAME PLATE
OHC	OVERHEAD CABLES
PB	POST BOX
PM	PARKING METER
PS	POST
PYL	ELECTRICITY PYLON
RE	RODDING EYE
RS	ROAD SIGN
RWP	RAIN WATER PIPE
ST	STOP TAP
SM	SERVICE MARKER
SP	SIGN POST
SV	STOP VALVE / SLUICE VALVE
SVP	SOIL VENT PIPE
TB	TELEPHONE BOX
TL	TRAFFIC LIGHTS
TM	TELEPHONE MAST
TP	TELEGRAPH POLE
TPS	TACTILE PAVING SLABS
VP	VENT PIPE
WM	WATER METER
WO	WASH OUT
UTL	UNABLE TO LIFT
UTS	UNABLE TO SURVEY

GEOTECHNICAL INFORMATION

- TRIAL HOLE / PIT — TH
- BORE HOLE — BH
- WINDOW SAMPLE — WS
- MONITORING POINT — MP
- PROBE HOLE — PH

DISCLAIMER:

ONLY MANHOLES AND SERVICES SHOWN WERE VISIBLE AT THE TIME OF SURVEY.

MAN ENTRY TO SEWERS HAS NOT BEEN UNDERTAKEN, DEPTHS, PIPESIZES ETC ARE MEASURED FROM GROUND LEVEL.

DRAINAGE INFORMATION MUST BE CHECKED AND VERIFIED PRIOR TO ANY WORK COMMENCING.

BOUNDARIES SHOWN ARE PHYSICAL AND MAY NOT REPRESENT LEGALLY CONVEYED OWNERSHIP.

TREE SPREADS ARE SYMBOLIC ONLY AND ARE REPRESENTATIVE OF THE AVERAGE SPREAD, THE TREE CANOPY LAYER DENOTES THE TREES EXTREMITY.

SURVEY NOTES

ALL LEVELS ARE RELATED TO O.S DATUM (OSGB36-15)
ESTABLISHED AT SE1 USING THE LEICA SMARTNET GPS NETWORK

MEASURED BUILDING SURVEY KEY

- INTERNAL / EXTERNAL WALLS
- FABRICATED WOODEN UNIT / STRUCTURE
- CANOPY LINE
- SINGLE DOOR
- DOUBLE DOOR
- WINDOW
- FRAMED WINDOWS ALONG EXTERNAL WALL

© SurveyEng Limited 2025
Reproduction in whole or in part by any means is prohibited without the prior permission of SurveyEng Limited.

DESCRIPTION	REV	DATE	DRWN	APPR
	-	-	-	-

SurveyEng Ltd
Land Surveyors & Engineers
14 GREEN MILL
WESTHOUGHTON
BOLTON
LANCS
BL5 3GE
TEL/FAX: 0800 772 3040
MOB: 07850069993
info@surveyeng.co.uk

CLIENT
BRECK

PROJECT TITLE
HUYTON CRICKET CLUB

DRAWING DETAIL
MEASURED BUILDING SURVEY
CRICKET HUT FLOOR PLAN

PROJECT ENGINEER	KH	DATE	27.02.2025
DRAWN	BM	SCALE	1:50@A1

DRAWING NUMBER	REVISION
BR.MBS.06	-