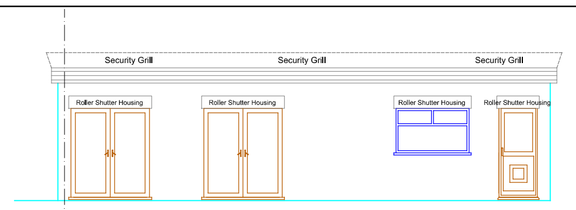

Front Elevation As Existing

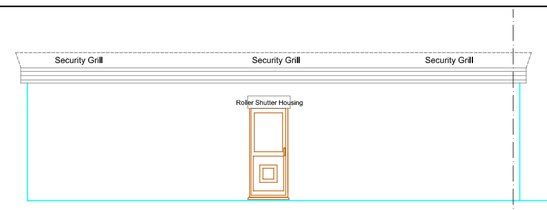

Rear Elevation As Existing

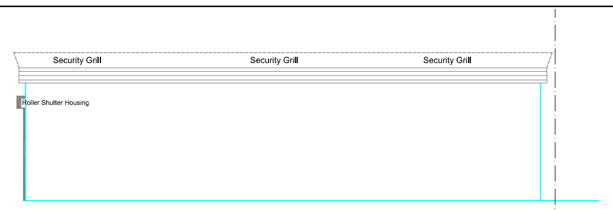

Side Elevation As Existing

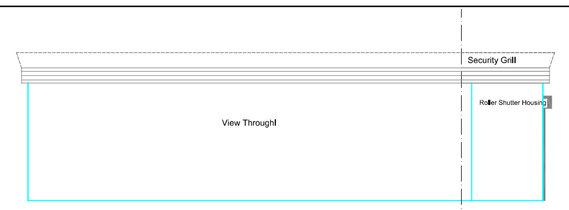

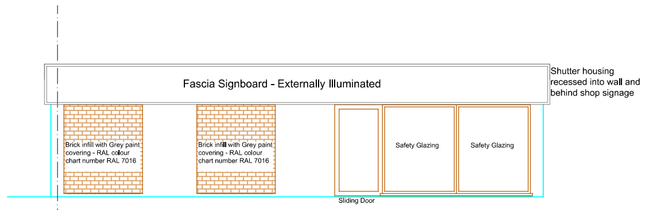

Front Elevation As Proposed

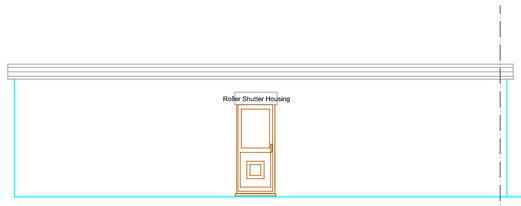

Rear Elevation - Unaltered

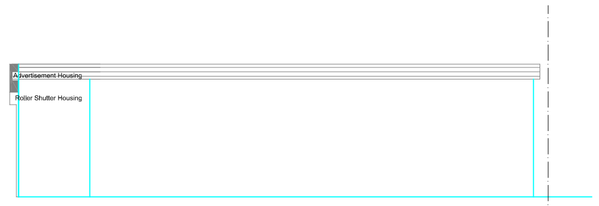

Side Elevation - Unaltered

Side Elevation As Proposed

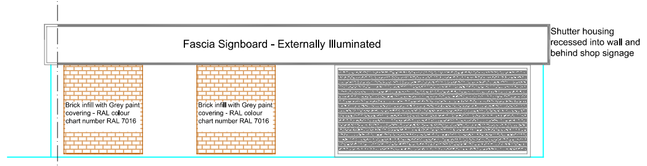

Replacement roller shutters to be:-
1. External housing under signage;

2. Solid external design - See image;
3. To be powder coated Grey to RAL colour chart number RAL 7016

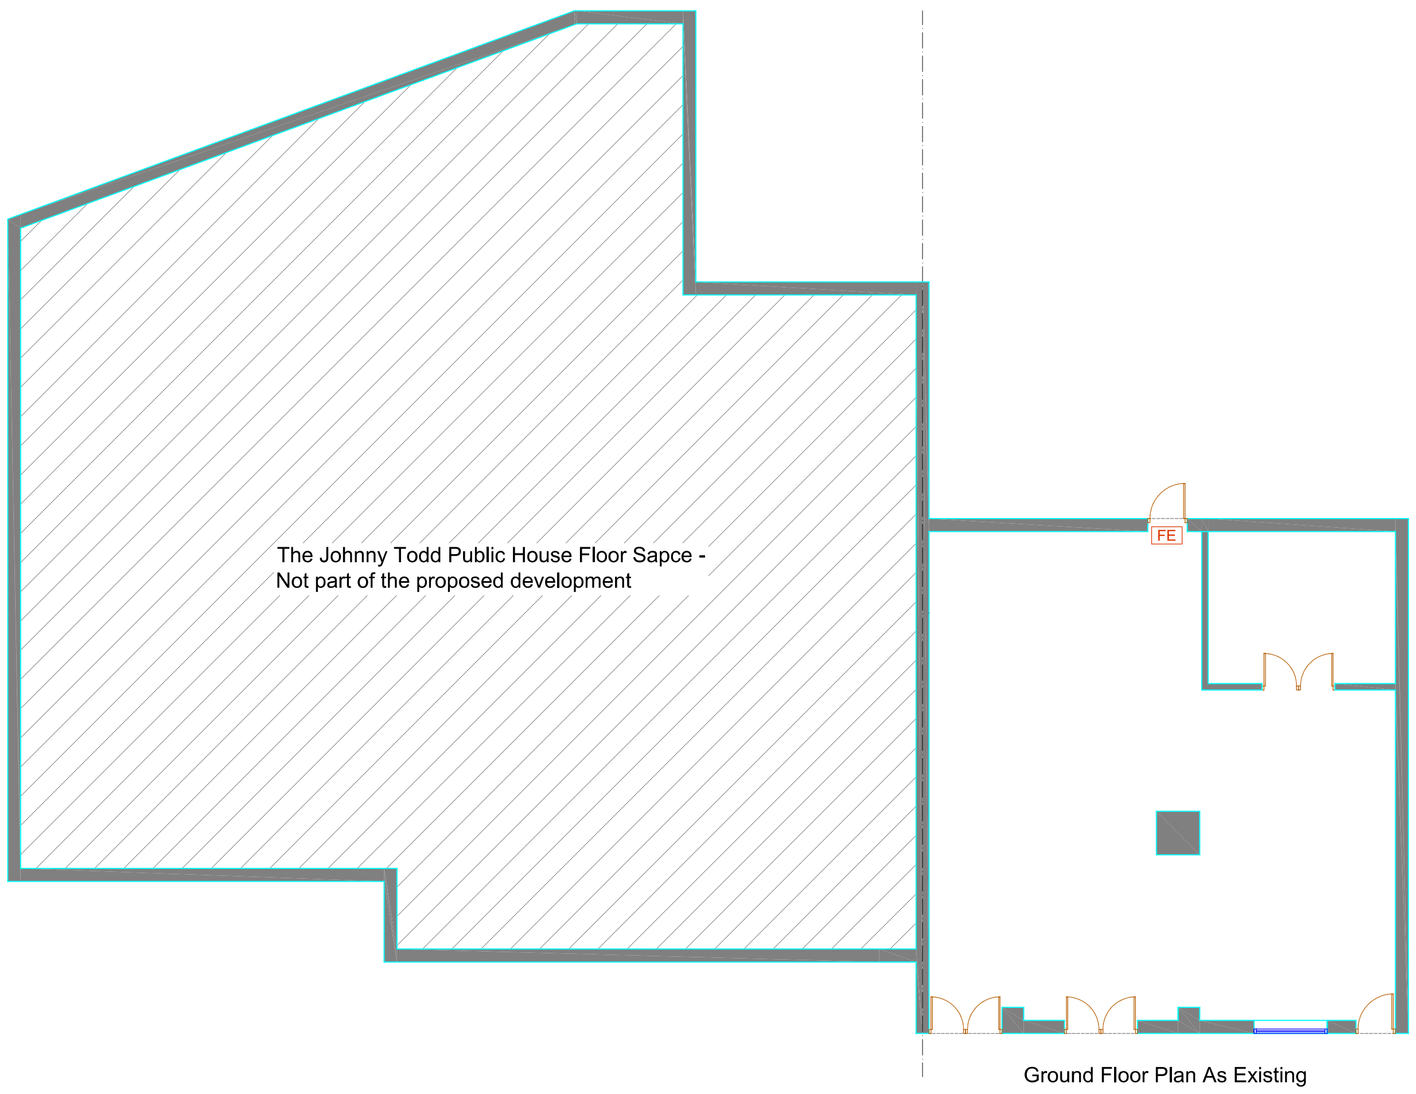

Ground Floor Plan As Existing

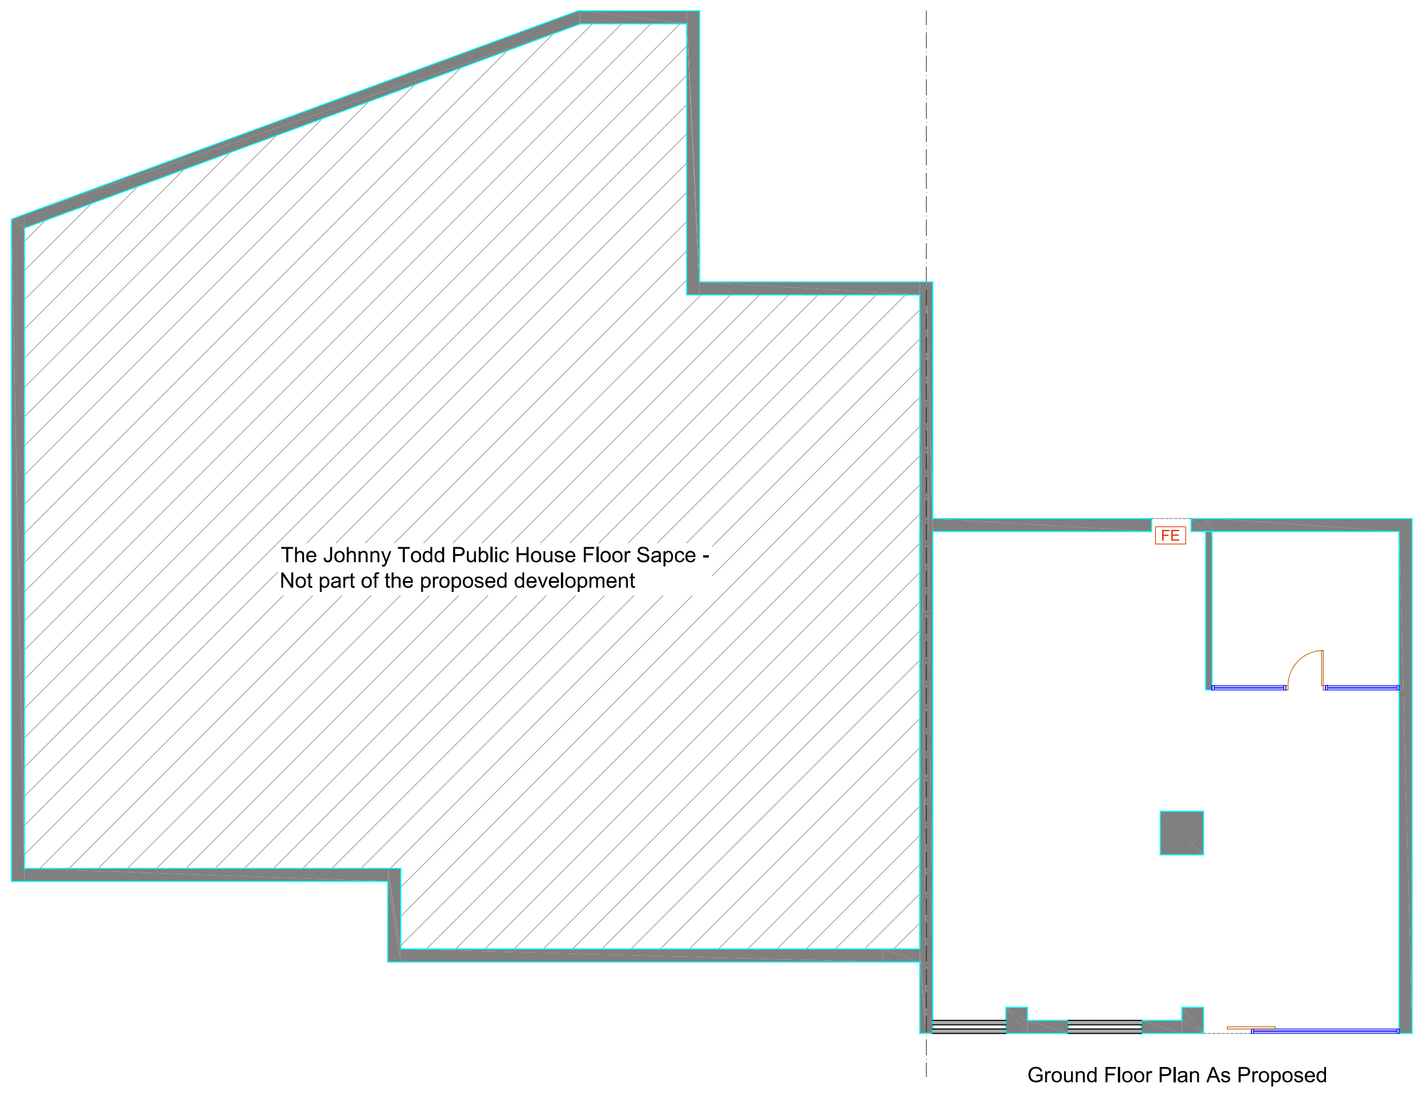

Ground Floor Plan As Proposed

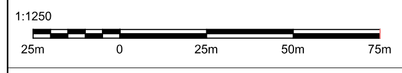

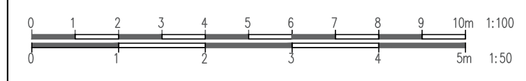

Rev	Description	Date

Project
INSTALLATION OF A NEW SHOP FRONT AT THE JOHNNY TODD, 2 WHITEFIELD DRIVE, KIRKBY, LIVERPOOL. L32 5TR

Client
MR T OWENS

Contract. No.	Drg. No.	Revision	Scale 1:1250 & 1:200 @ A1	
	3		By MCC	Date JUNE 2024
			Chkd	

Drawing Title
EXISTING AND PROPOSED PLANS

MAT DESIGN LIMITED
Town Planning & Building Control Consultants
17 BROOKSIDE AVE
ECCLESTON
ST. HELENS
WA10 4RN
Telephone:07850203448
E-mail:miketa@blueyonder.co.uk