
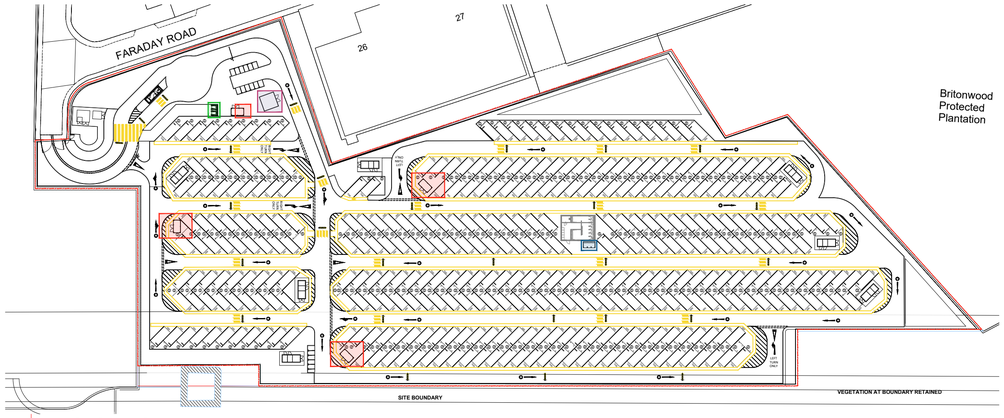



PROPOSED SITE PLAN
1:1000

Scale Bar
0 10 20 40 60 80m
SCALE 1:1000


Scale Bar
0 0.5 1 2 3 4m
SCALE 1:50

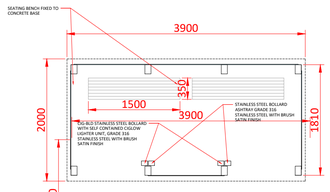

PROPOSED FLOOR PLAN
SCALE 1:50

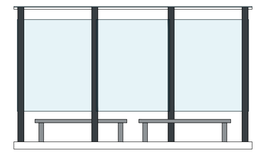

FRONT ELEVATION
SCALE 1:50

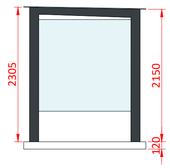

SIDE ELEVATION
SCALE 1:50



TYPICAL IMAGE
NOT TO SCALE

PROPOSED PLANS, ELEVATIONS AND SECTION OF SMOKING SHELTER
SCALE 1:50


SMOKING SHELTER TO HAVE AT LEAST 50% OF THE WALLS OPEN SIDED IN ACCORDANCE WITH THE HEALTH ACT 2006 AND THE SMOKE-FREE (PREMISES AND ENFORCEMENT) REGULATIONS 2006.

SMOKING SHELTER TO BE ILLUMINATED TO RECOMMENDED LEVELS AS BS5489 PART 1:2020 DESIGN OF ROAD LIGHTING, LIGHTING OF ROADS AND PUBLIC AMENITY AREAS


MATERIALS
FRAME: ALUMINUM STANDS PROVIDED WITH A COATING IN RAL 7016
WALLS: TRANSPARENT TOUGHENED GLASS, 8mm THICK.
ROOF: SEMI TRANSPARENT LAYER OF TOUGHENED GLASS 10mm




TYPICAL IMAGES OF WINTER MODULE
NOT TO SCALE

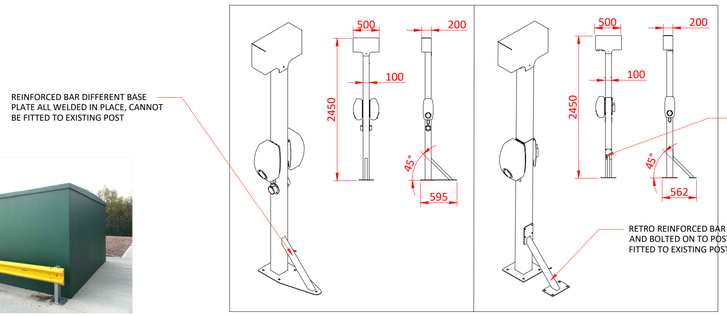


DETAILED OPTIONS OF PROPOSED FUTURE CHARGING POINTS
SCALE 1:50

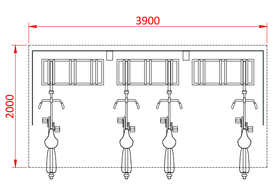

PROPOSED FLOOR PLAN
SCALE 1:50

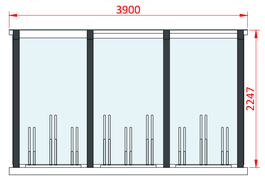

FRONT ELEVATION
SCALE 1:50

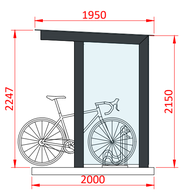


SIDE ELEVATION
SCALE 1:50




TYPICAL IMAGE
NOT TO SCALE

PROPOSED PLANS, ELEVATIONS AND SECTION OF CYCLE SHELTER
SCALE 1:50


MATERIALS
FRAME: ALUMINUM STANDS PROVIDED WITH A COATING IN RAL 7016
WALLS: TRANSPARENT TOUGHENED GLASS, 8mm THICK.
ROOF: SEMI TRANSPARENT LAYER OF TOUGHENED GLASS 10mm
CYCLE FRAME: GALVANISED SPACE SAVING CYCLE STAND

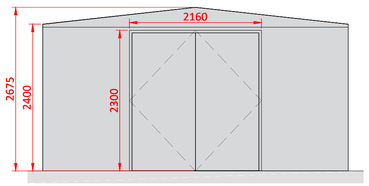


PROPOSED FRONT ELEVATION
SCALE 1:50

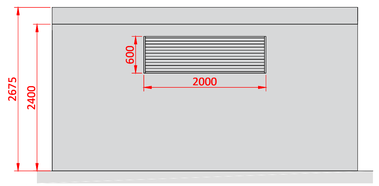


PROPOSED SIDE ELEVATION
SCALE 1:50

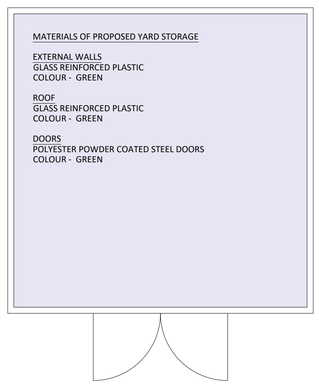


PROPOSED FLOOR PLAN
SCALE 1:50

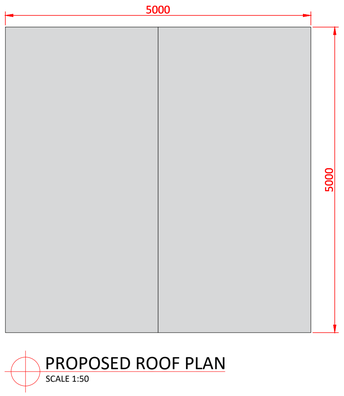


PROPOSED ROOF PLAN
SCALE 1:50

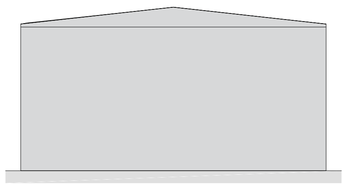

PROPOSED BACK ELEVATION
SCALE 1:50

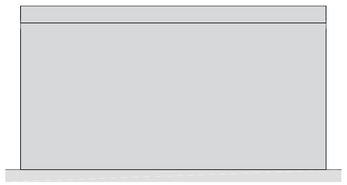

PROPOSED SIDE ELEVATION
SCALE 1:50

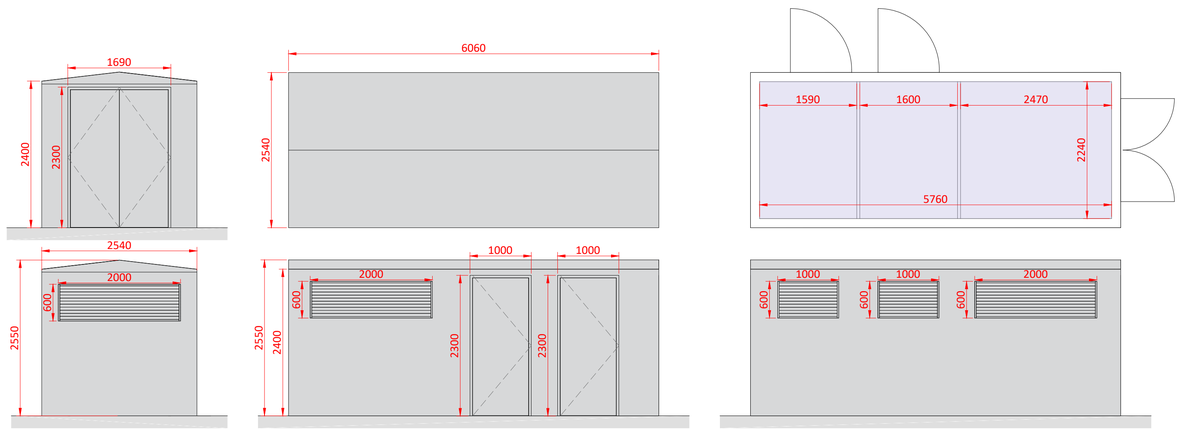

SUB STATION ROOF PLAN, FLOOR PLAN & ELEVATIONS
SCALE 1:50

MATERIALS OF PROPOSED SUB STATION

EXTERNAL WALLS
GLASS REINFORCED PLASTIC
COLOUR - GREEN

DOORS
POLYESTER POWDER COATED STEEL DOORS
COLOUR - GREEN

ROOF
GLASS REINFORCED PLASTIC
COLOUR - GREEN

Scale for planning purposes only
ashton smith to be notified of discrepancies in figured dimensions
Contractors must check all dimensions from site
This drawing is copyright and is for use on this site only
This drawing is to be used solely for information as entitled
For other information refer to the latest revision of any cross referenced drawing

NOTES:

- WASTE STORAGE AREA
- CYCLE SHELTER
- SMOKING SHELTER
- WINTER MODULE

REV	DATE	DESCRIPTION	DRAWN BY	CHECK BY
P1	30/01/2023	INITIAL ISSUE	LF	KN

REVISIONS

PROJECT TITLE
VAN STORAGE AREA
FARADAY ROAD, KNOWSLEY

DRAWING TITLE
PROPOSED ANCILLARY STRUCTURES

RIBA STAGE	STATUS		DRAWN BY	CHECKED BY
N/A	PLANNING		LF	KN
SHEET	SCALE	DATE	SUITABILITY	REVISION
A1	VARIES@A1	24/01/2023	S2	P1

DRAWING NO.
23013 - ASA - 00 - EX - SI - D - A - P06 _ (S2 - P1)

CLIENT
network space

AshtonSmith
Beyond Design
Ashton Smith, Belvedere House, 2 Victoria Avenue, Harrogate, North Yorkshire, HG1 1EL
Tel: 01423 522882 Fax: 01423 565104
www.ashtonsmith.co.uk

JOB NO. 23013