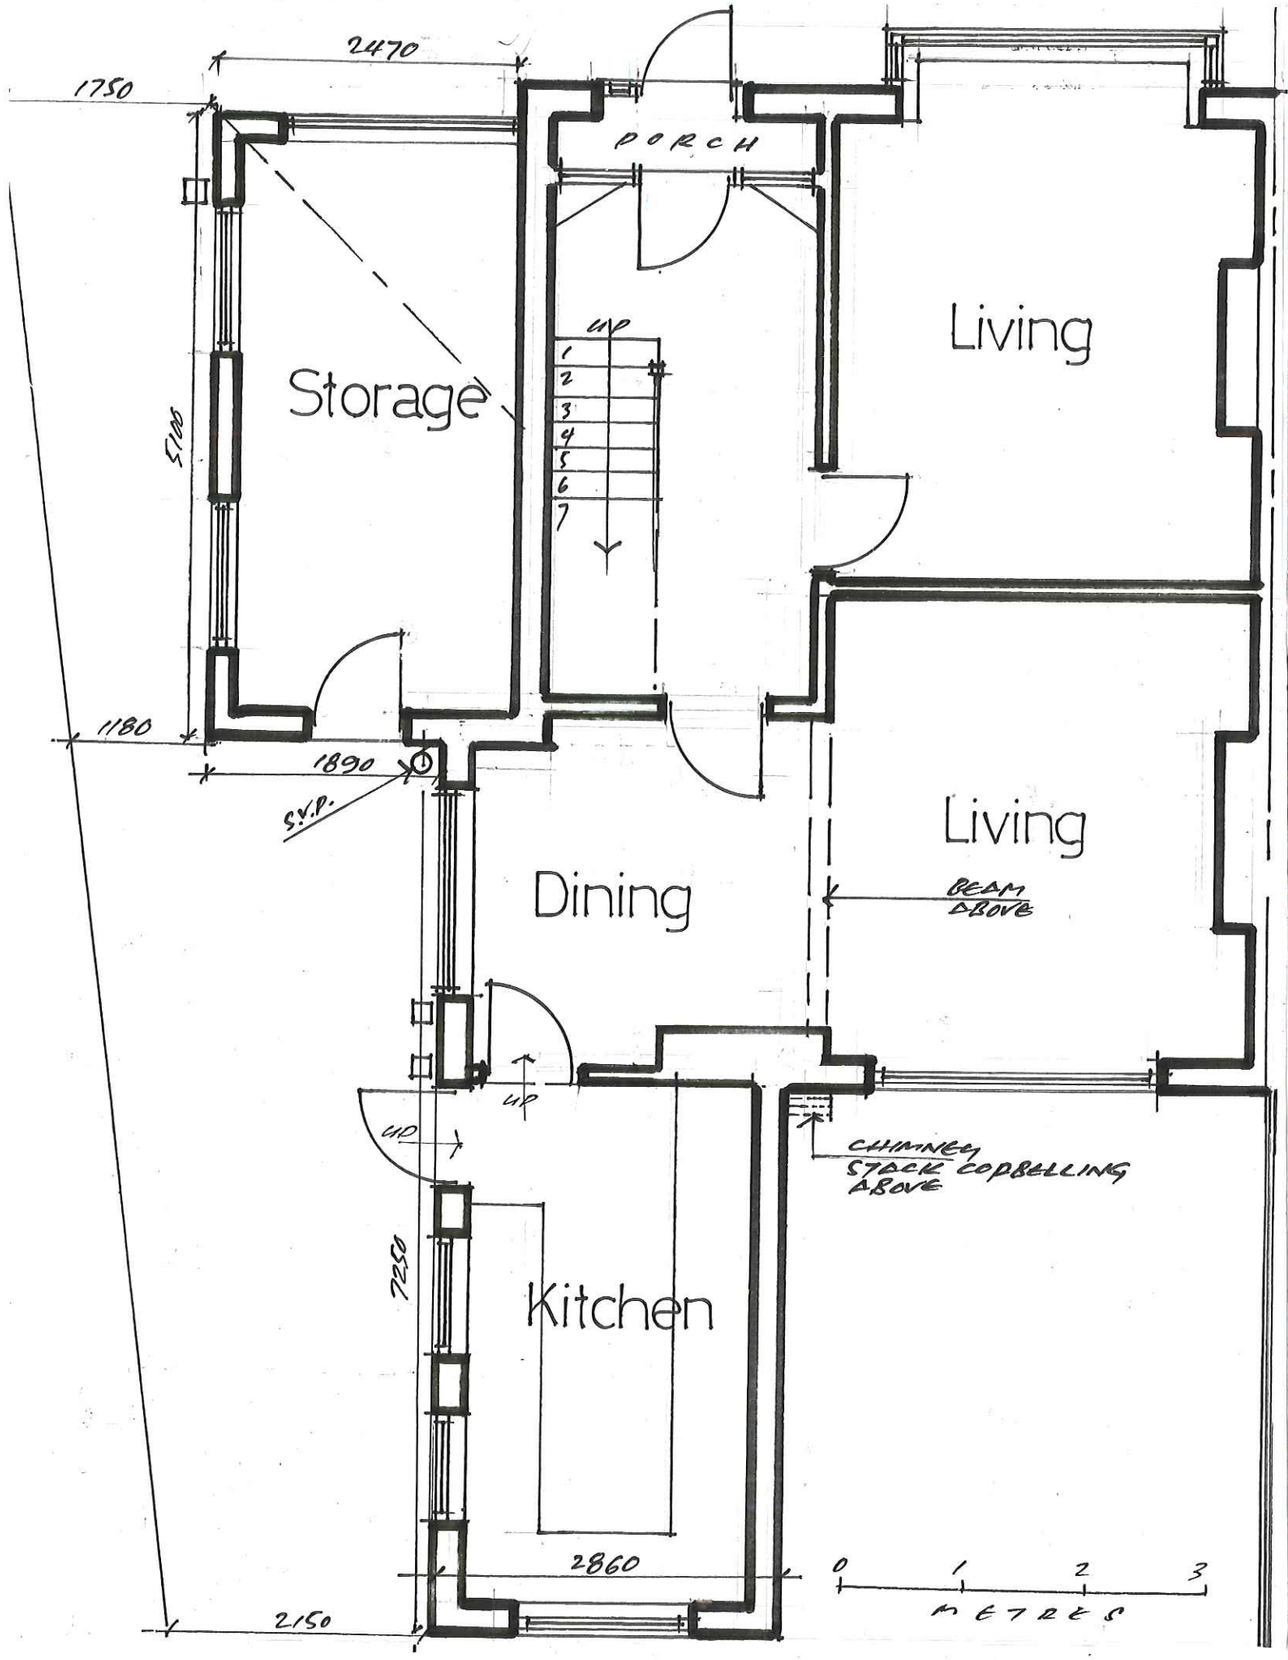

EXISTING GROUND FLOOR PLAN

Notes

Planning Application Drawing

Issue	OCT '22
Client	✓
Structural Engineer	
Project Manager	
Building Contractor	
QS	
Fire Officer	
Planning	
Building Control	

Revisions

Contract

Extension to 93 Higher Road, Halewood , Liverpool L26-1TB.

Drawing Title

PROPOSED GROUND FLOOR PLAN

John J. White Architect
B.A. Dip. Arch. A.R.B
39 Mersey Road Liverpool L17 6AG
Tel/Fax 0151 474 4701 Mob 07711 506988
Email john.white39@blueyonder.co.uk

Scale	Date	Drawing number	revision
1:50 @A3	OCT 2022	1	