
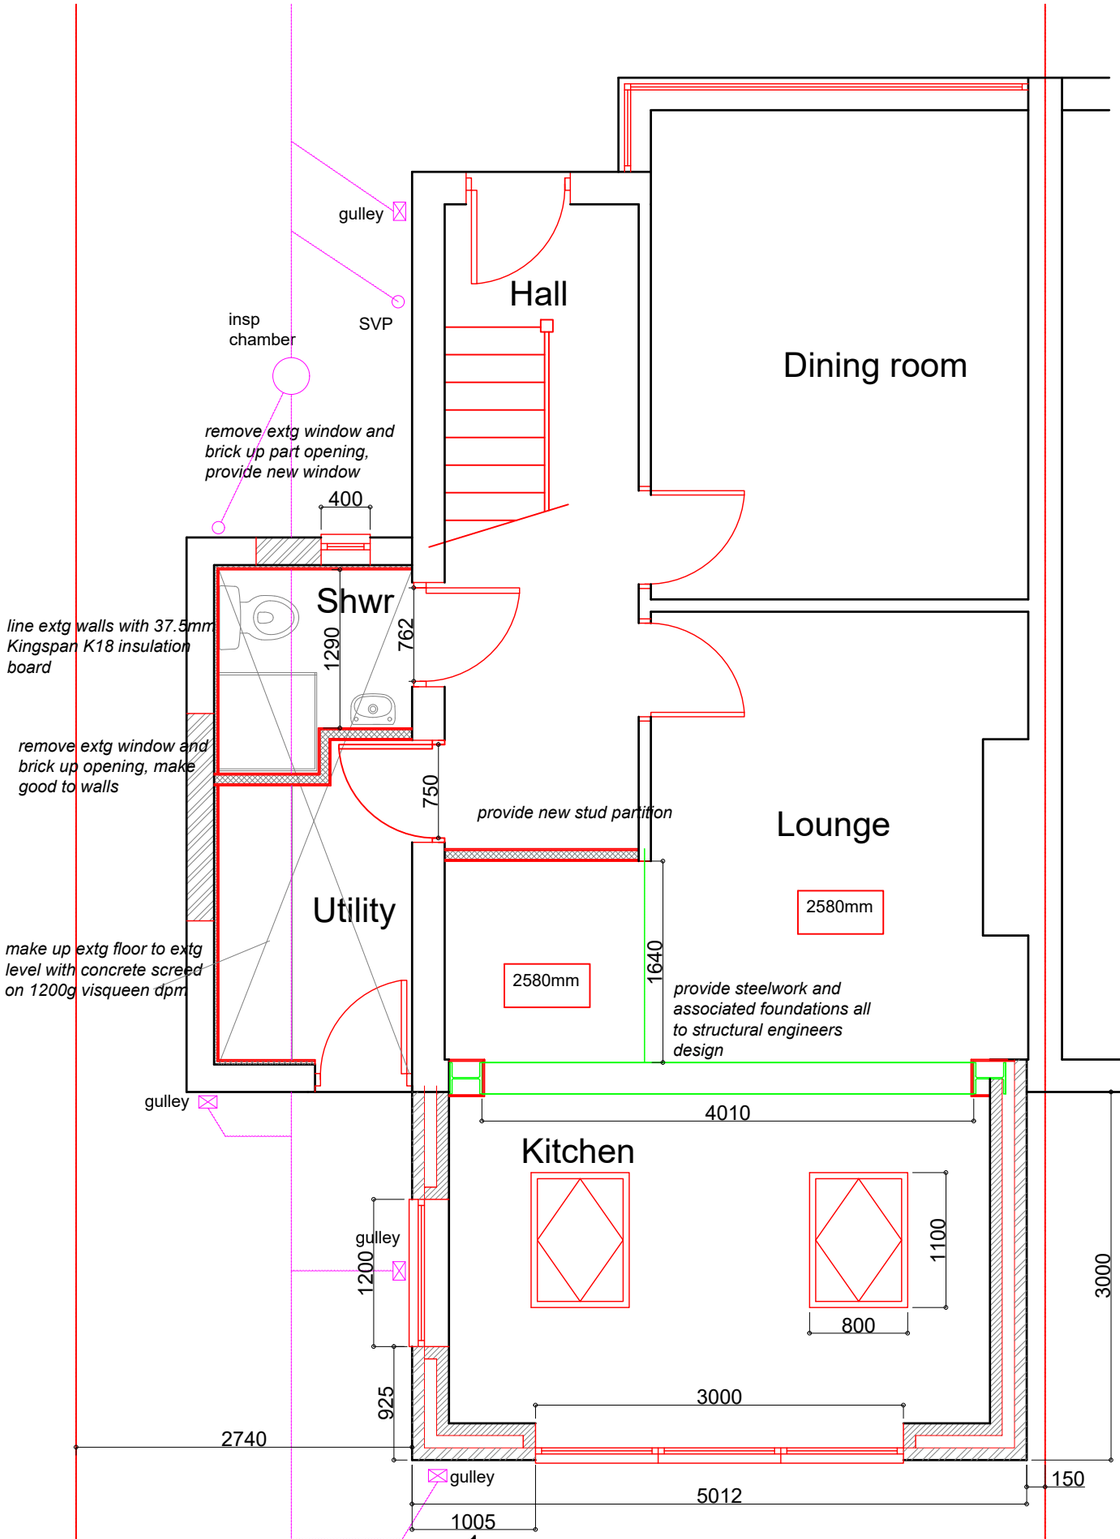


Proposed ground floor layout

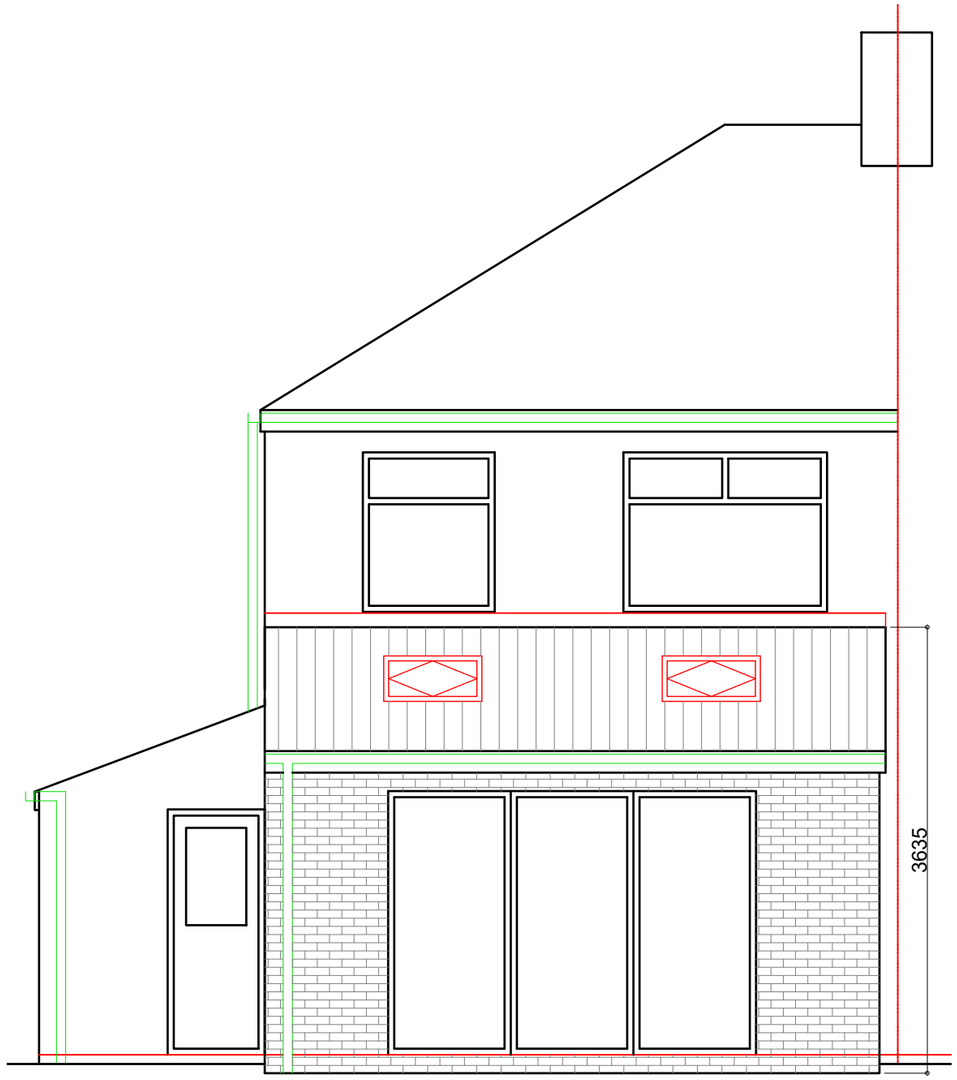

Proposed rear elevation

Revision	Description	Date

PROJECT

NEW SINGLE STOREY REAR EXTENSION & INTERNAL ALTERATIONS @ 153 DRAGON LANE, WHISTON

DATE: JANUARY 2022

SCALE : 1:50