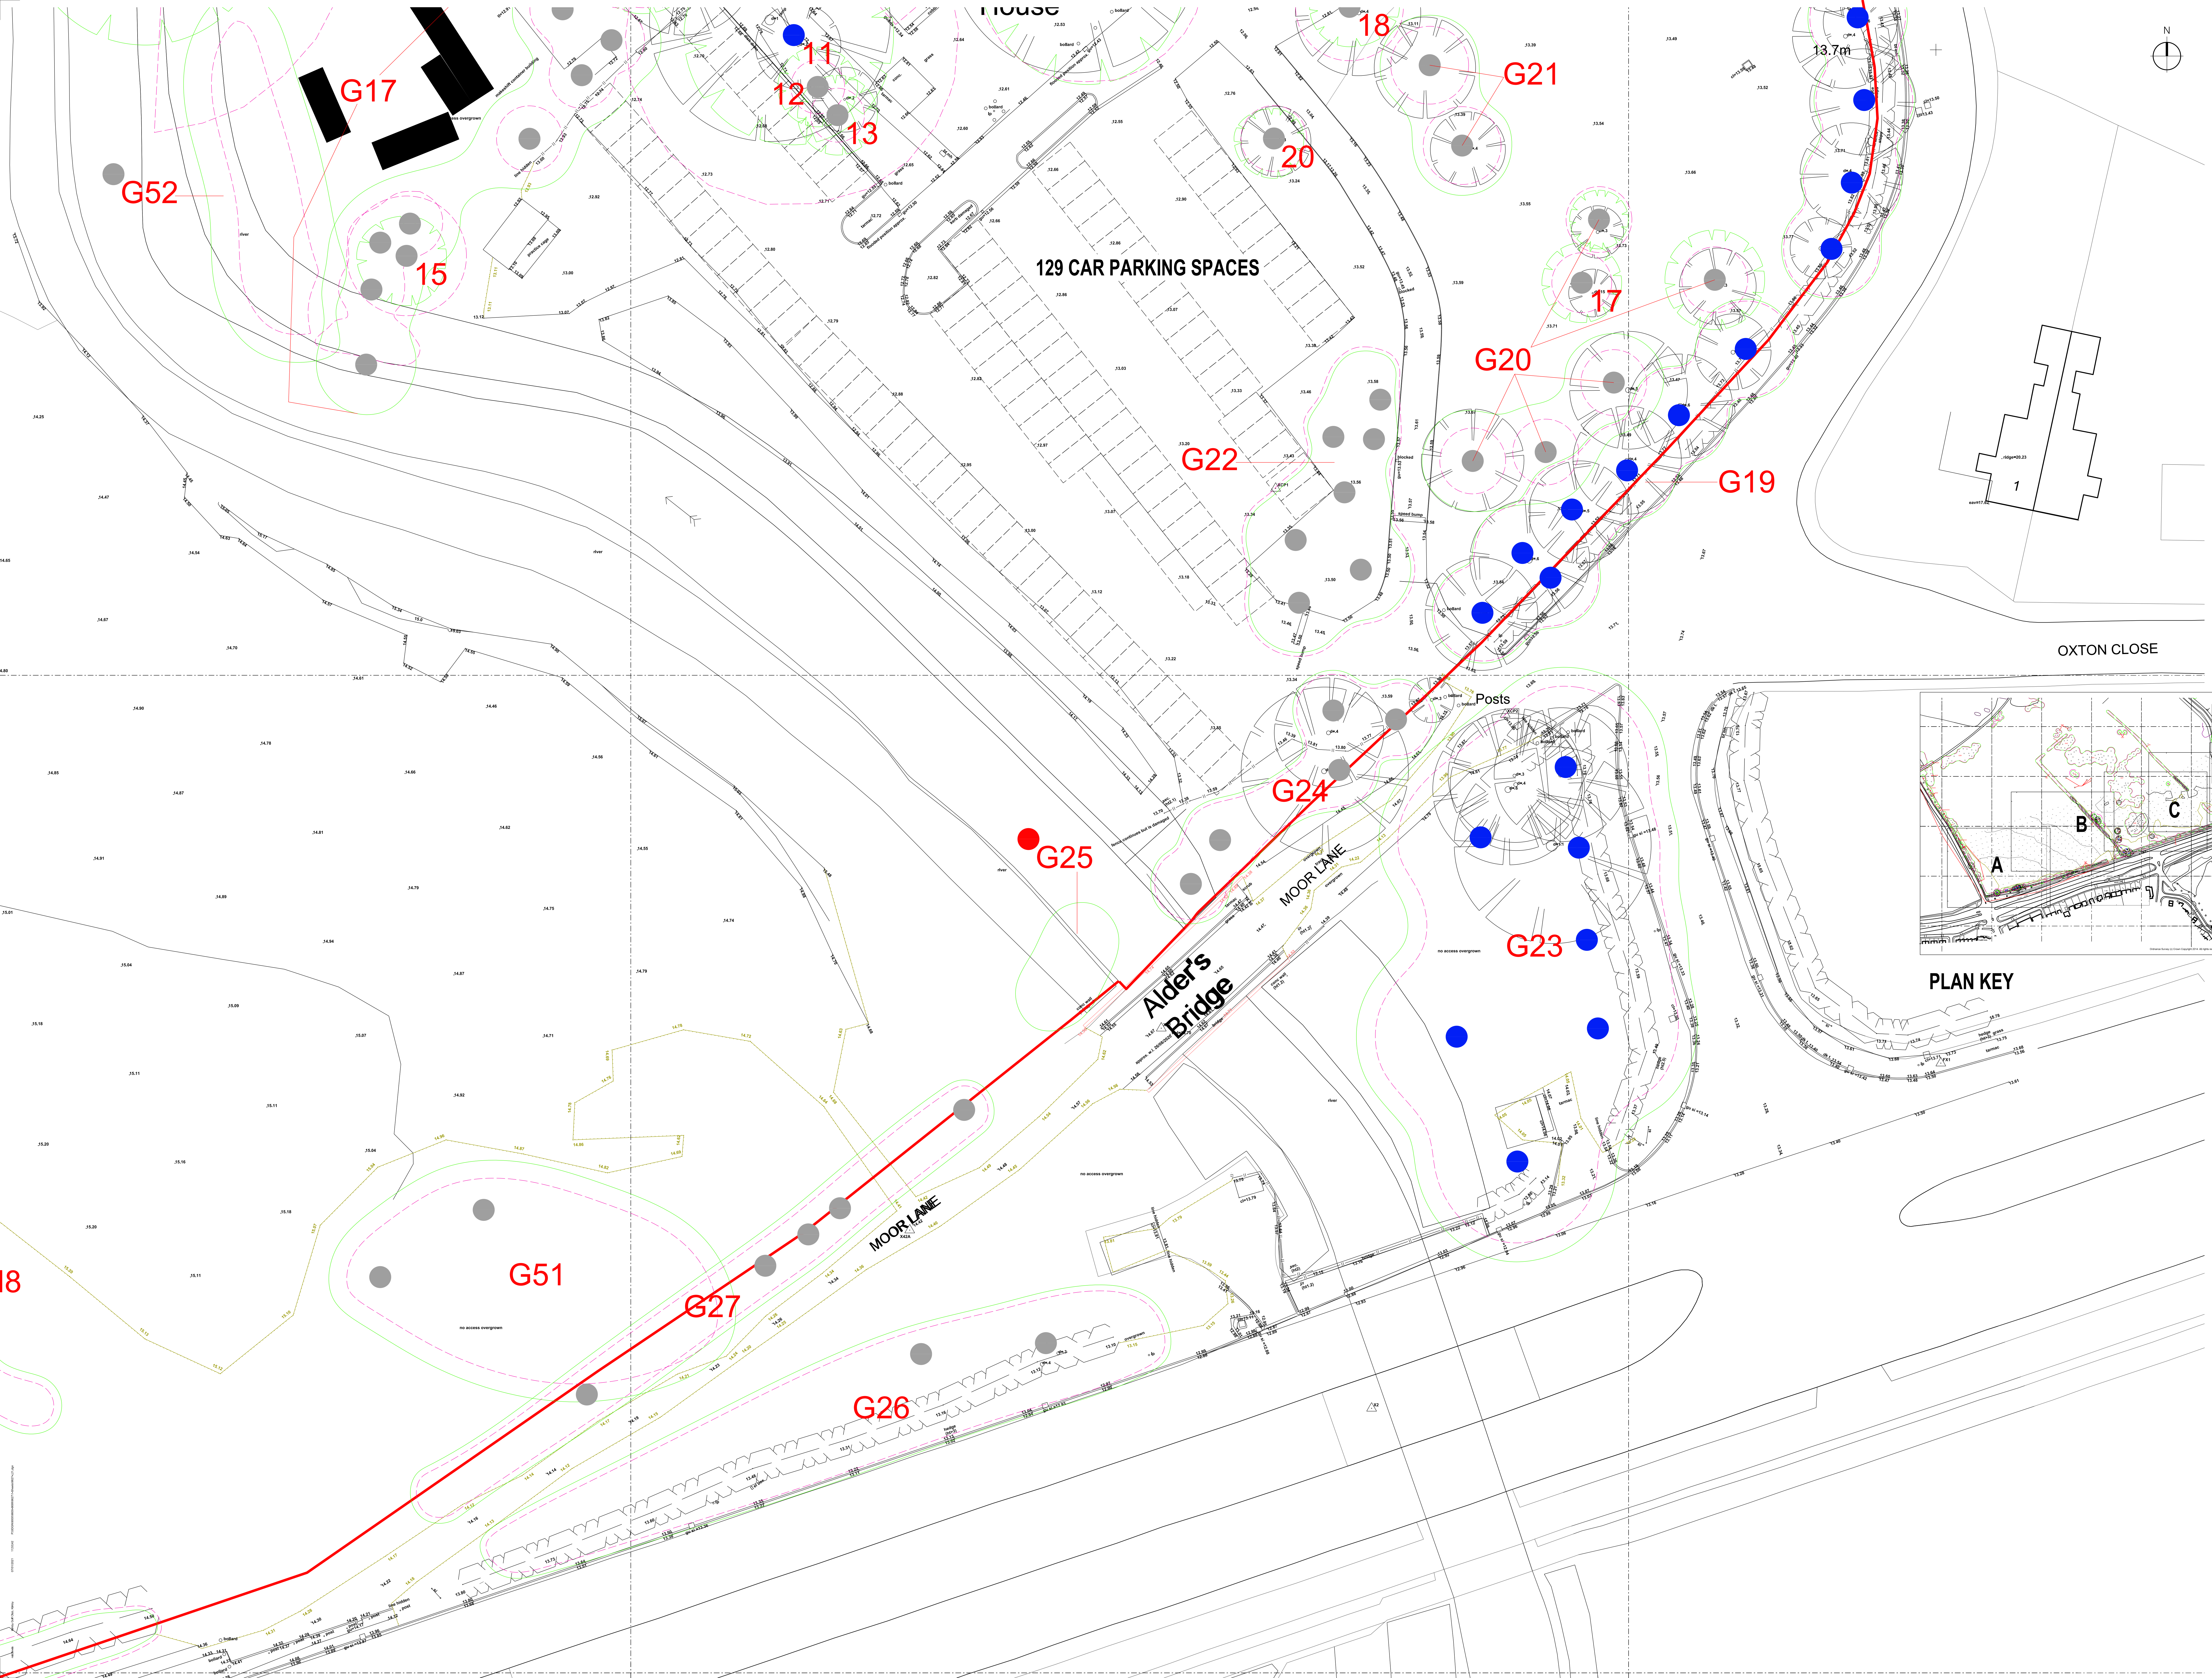

THIS DRAWING IS PROTECTED BY COPYRIGHT AND MUST NOT BE COPIED OR REPRODUCED WITHOUT THE WRITTEN CONSENT OF R G PARTNERSHIP LIMITED. NO DIMENSIONS ARE TO BE SCALED FROM THIS DRAWING. ALL DIMENSIONS AND SIZES TO BE CHECKED ON SITE. NORTH POINTS SHOWN ARE INDICATIVE. ©

SITE SPECIFIC HAZARDS

IN ACCORDANCE WITH THE REQUIREMENTS OF THE CDM REGULATIONS 2015 THE FOLLOWING SIGNIFICANT RESIDUAL HAZARDS HAVE NOT BEEN DESIGNED OUT OF THIS PROJECT AND MUST BE TAKEN INTO CONSIDERATION BY CONTRACTORS PLANNING TO UNDERTAKE THE WORKS SHOWN ON THIS DRAWING:

SCALE 1:200
0m 2 4 6 8 10 12

🟥	SITE BOUNDARY
🟦	OTHER LAND IN THE OWNERSHIP OF THE CLIENT
○	ROOT PROTECTION AREA
●	CATEGORY B TREE
●	CATEGORY C TREE
●	CATEGORY U TREE
○	CROWN SPREAD

REV.	DATE	NOTES	INIT.
REV.A	200107	EXISTING CAR PARKING SPACES ADDED	RSL

CLIENT / PROJECT
MAGHULL DEVELOPMENTS LTD
KIRKBY GOLF CLUB - VALLEY ROAD
KIRKBY

DRAWING TITLE
EXISTING SITE PLAN E

STATUS
PLANNING

DATE	DRAWN	SCALE @ A0
NOV 20	RSL	1:200

DRAWING NO.

PROJECT NUMBER	UNIT / BLOCK	CI / SFB CODE	TYPE & NUMBER	REVISION LETTER
9627			L21	A

Site Location Plans	L	GA Plans	P	Elevations	E
Sections	S	Details	D	Prefix; Colour	C

THE RATCLIFFE GROVES PARTNERSHIP

MANCHESTER
105 MANCHESTER ROAD
BURY LANCASHIRE BL9 0TD
T. 0161 797 6000 E. manchester@rgp.uk.com
www.rgp.uk.com

LONDON
19 BEDFORD ROW
LONDON WC1R 4EB
T. 020 7600 6666 E. london@rgp.uk.com

RGP architects