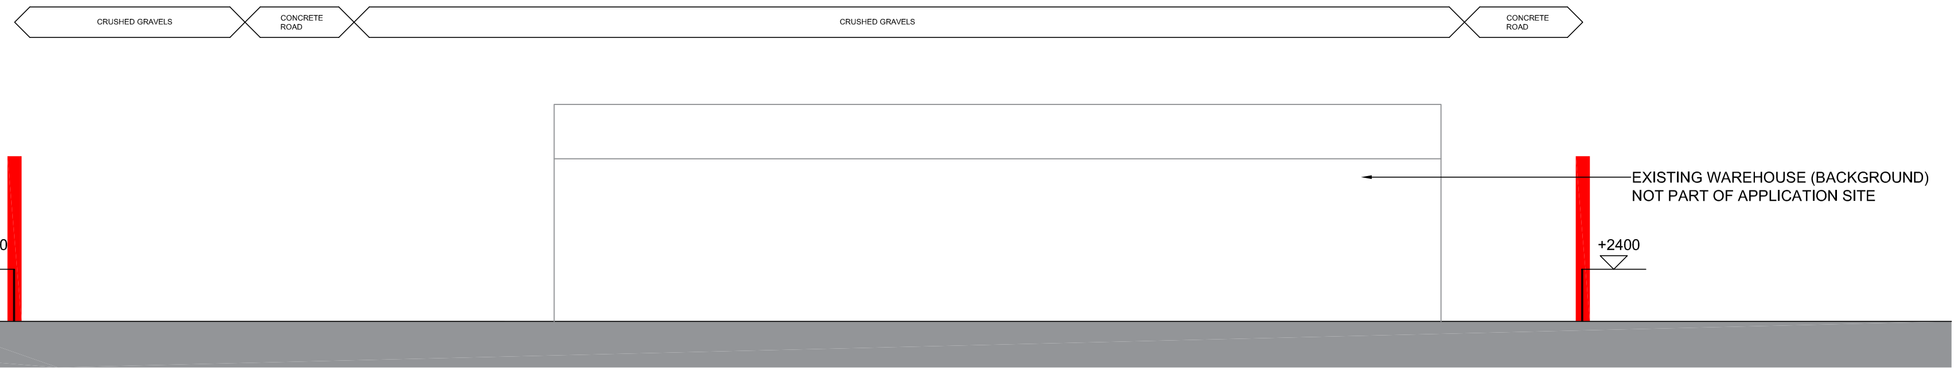

EXISTING NORTH WEST FACING SITE SECTION
A-A
SCALE 1:200

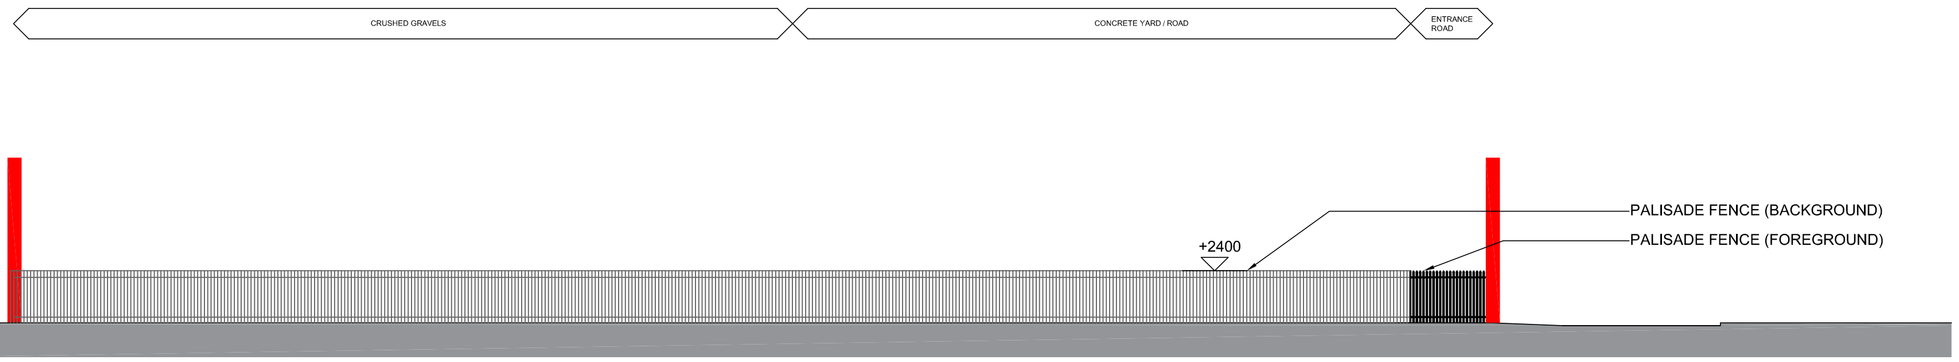

EXISTING NORTH EAST FACING SITE SECTION
B-B
SCALE 1:200

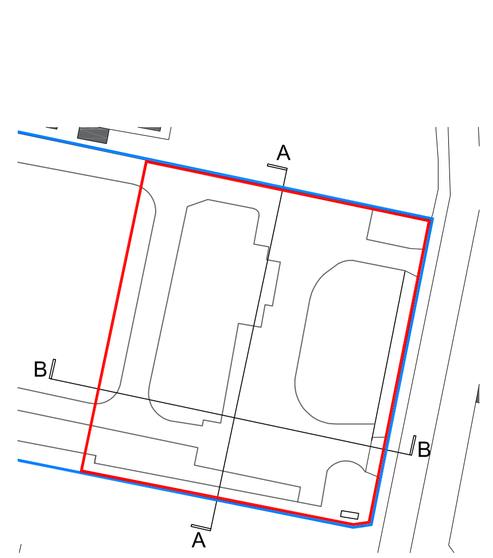

EXISTING REFERENCE PLAN
SCALE 1:1000

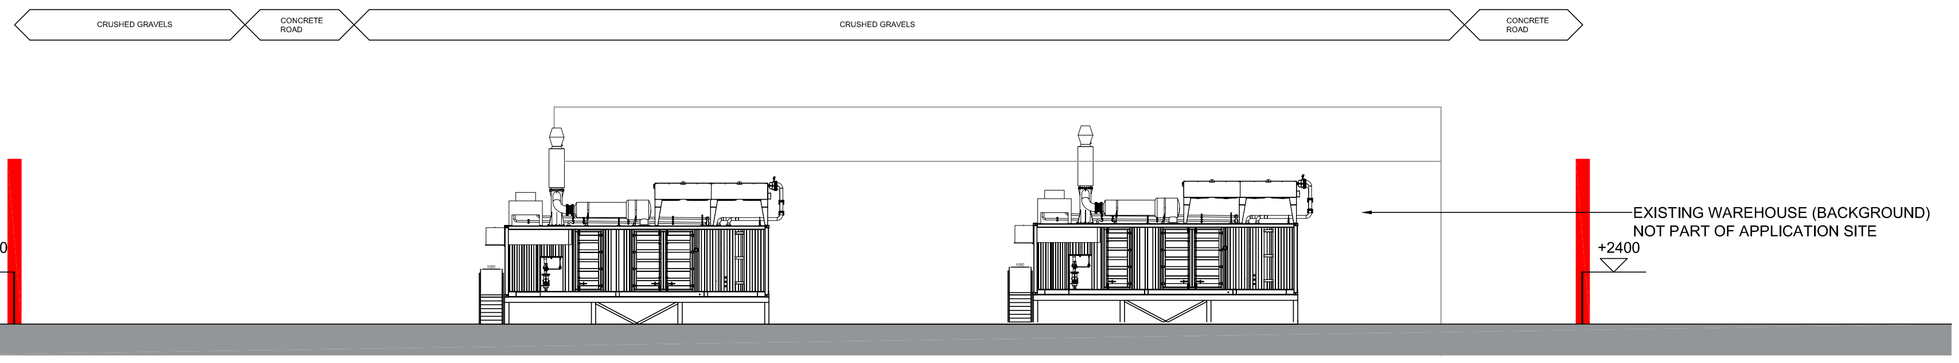

PROPOSED NORTH WEST FACING SITE SECTION
A-A
SCALE 1:200

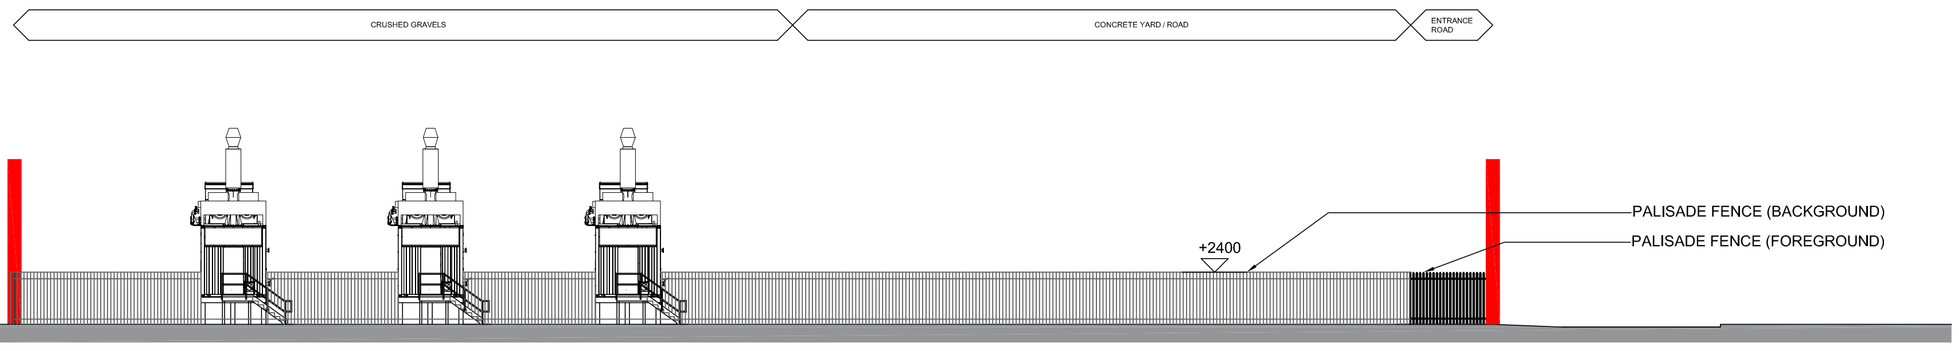

PROPOSED NORTH EAST FACING SITE SECTION
B-B
SCALE 1:200

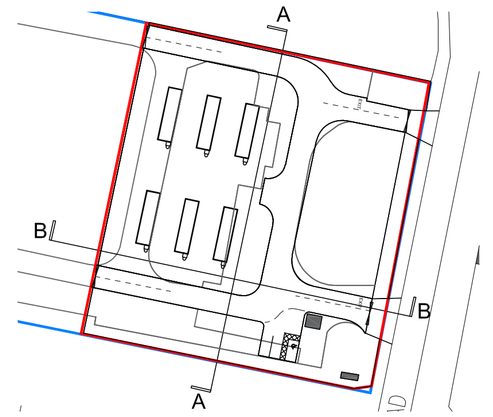

PROPOSED REFERENCE PLAN
SCALE 1:1000

0 10 20 30 40

SCALE 1:200

0 20 100 200

SCALE 1:1000

GENERAL NOTES:

DAY Architectural Ltd accepts no responsibility for any costs, losses or claims whatsoever arising from these drawings, specifications and related documents unless there is full compliance with the Client or any unauthorised user of the following:

1 All boundaries, dimensions and levels are to be checked on site before construction and any discrepancies reported to the Architect / Designer.
2 Partial Service: Any discrepancies with site or other information is to be advised to the Architect / Designer and direction and / or approval is to be sought before the implementation of the detail.
3 Block and site plans are reproduced under license from the Ordnance Survey.
4 Do not scale this drawing.
5 For the purpose of coordination, all relevant parties must check this information prior to implementation and report any discrepancies to the Architect / Designer.

REV	DESCRIPTION	DATE	REV BY	CHKD BY
A	Initial issue	15/04/21	MDB	

CLIENT
Insynch Energy Services LTD

PROJECT
Acornfield Road, Kirkby

DRAWING
Existing and Proposed Site Sections

SCALE
AS SHOWN

PAPER SIZE
A1

DATE
15/04/2021

DRAWN BY
MDB

DAY DRAWING No.
1185-21-XX-00-DR-A-0001

REVISION
A

PROJECT No.
1185-21

DRAWING STATUS
PLANNING

Information contained on this drawing is the sole copyright of DAY Architectural Ltd, and is not to be reproduced without their permission.

DAY Architectural Ltd.
Studio 1, Lancaster Buildings
77 Deansgate, Manchester, M3 2BW

T: 0161 834 9703
W: www.day-architectural.com