



EXISTING GROUND FLOOR | SCALE 1:50

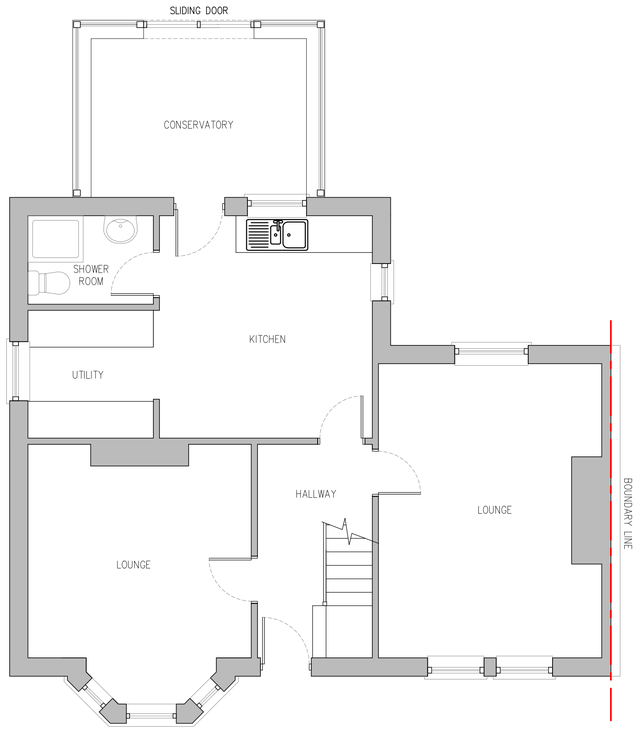

EXISTING ROOF PLAN | SCALE 1:50

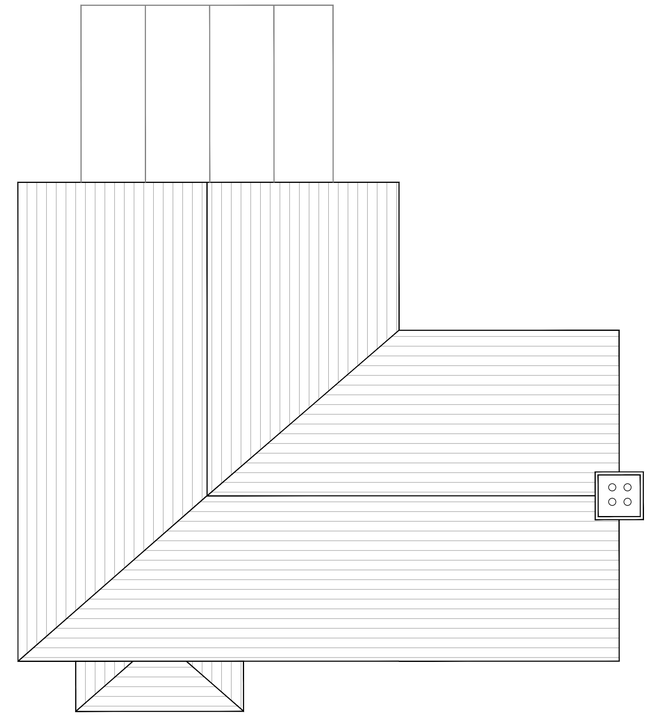

EXISTING REAR ELEVATION | SCALE 1:50



EXISTING SIDE ELEVATION | SCALE 1:50

0 1 2 3 4 5 10

SCALE BAR 1:50

© Copyright of PM DESIGNS©. All rights reserved. Do Not scale this drawing. ALL dimensions are in millimetres unless stated otherwise. ALL dimensions must be checked on site prior to construction and any discrepancies reported to the architect. Work is subject to change following detailed design.

STATUS PLANNING

RevNo	Revision note	Date	Signature	Checked

PARLE MAGUIRE DESIGNS

PROJECT: 34 SINCLAIR AVENUE
PRESCOT
L35 7LN

CLIENT: MR JONES

Drawing Title

EXISTING PLANS

Drawing No.
A101

Date:
JUNE 2023

Scale:
1:50 @ A1

Revision:
-

Issue:
PLANNING

Address: 222 Thomas Drive, Liverpool, L14 3LF
Telephone: 07580804180
Email: robertparle@pmdesigns.co.uk
Website: wAww.pmdesigns.co.uk